


Key:

- Application Site Area
  - Existing Tree
  - Existing Hedgerow
  - New Native Hedgerow
  - New Native Tree
  - Post and Rail Fence
  - Bin Storage Area
  - Area Set Aside for BNG
  - Each Dwelling will Incorporate an E.V Charging Point
- (New Integrated Bird & Bat Box to be Installed on Each House)

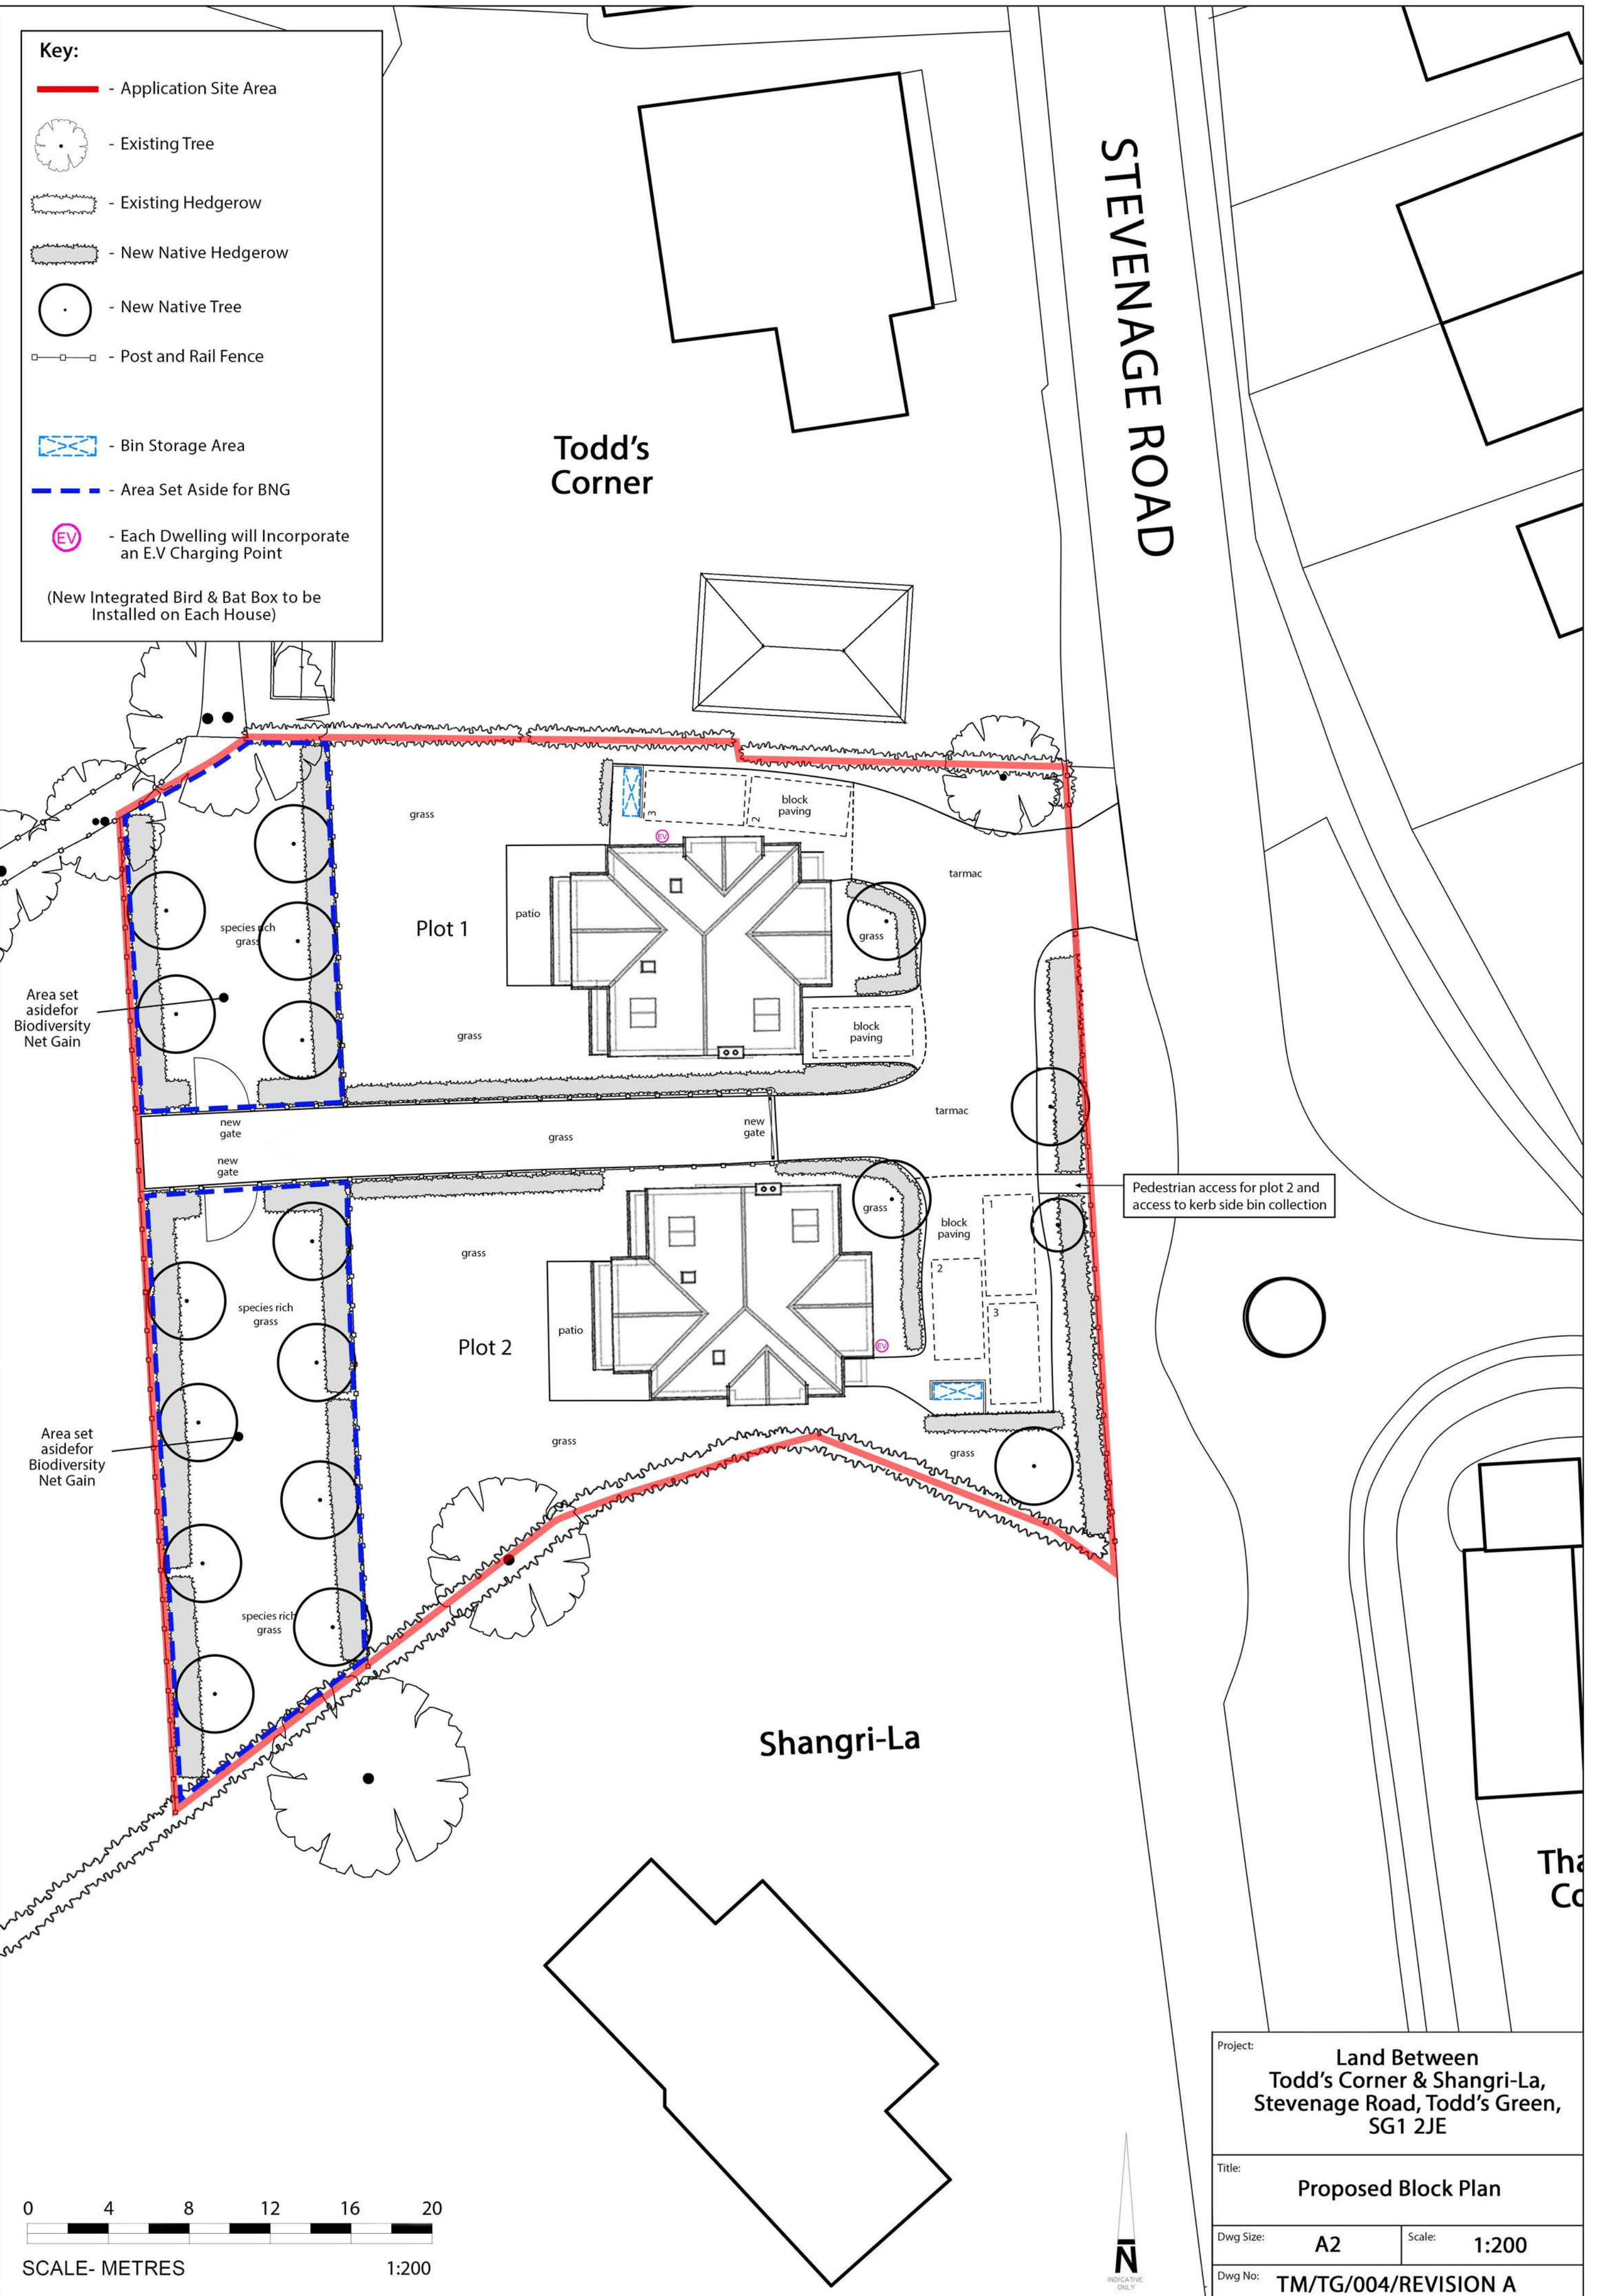


STEVENAGE ROAD

Todd's Corner

Shangri-La

Tha Co

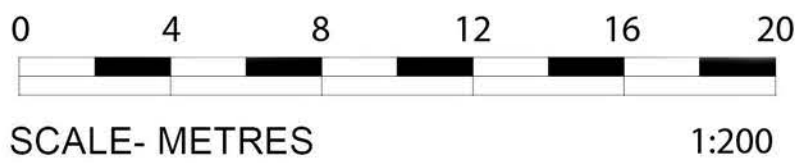

|           |    |                                                                                |       |
|-----------|----|--------------------------------------------------------------------------------|-------|
| Project:  |    | Land Between Todd's Corner & Shangri-La, Stevenage Road, Todd's Green, SG1 2JE |       |
| Title:    |    | Proposed Block Plan                                                            |       |
| Dwg Size: | A2 | Scale:                                                                         | 1:200 |
| Dwg No:   |    | TM/TG/004/REVISION A                                                           |       |