



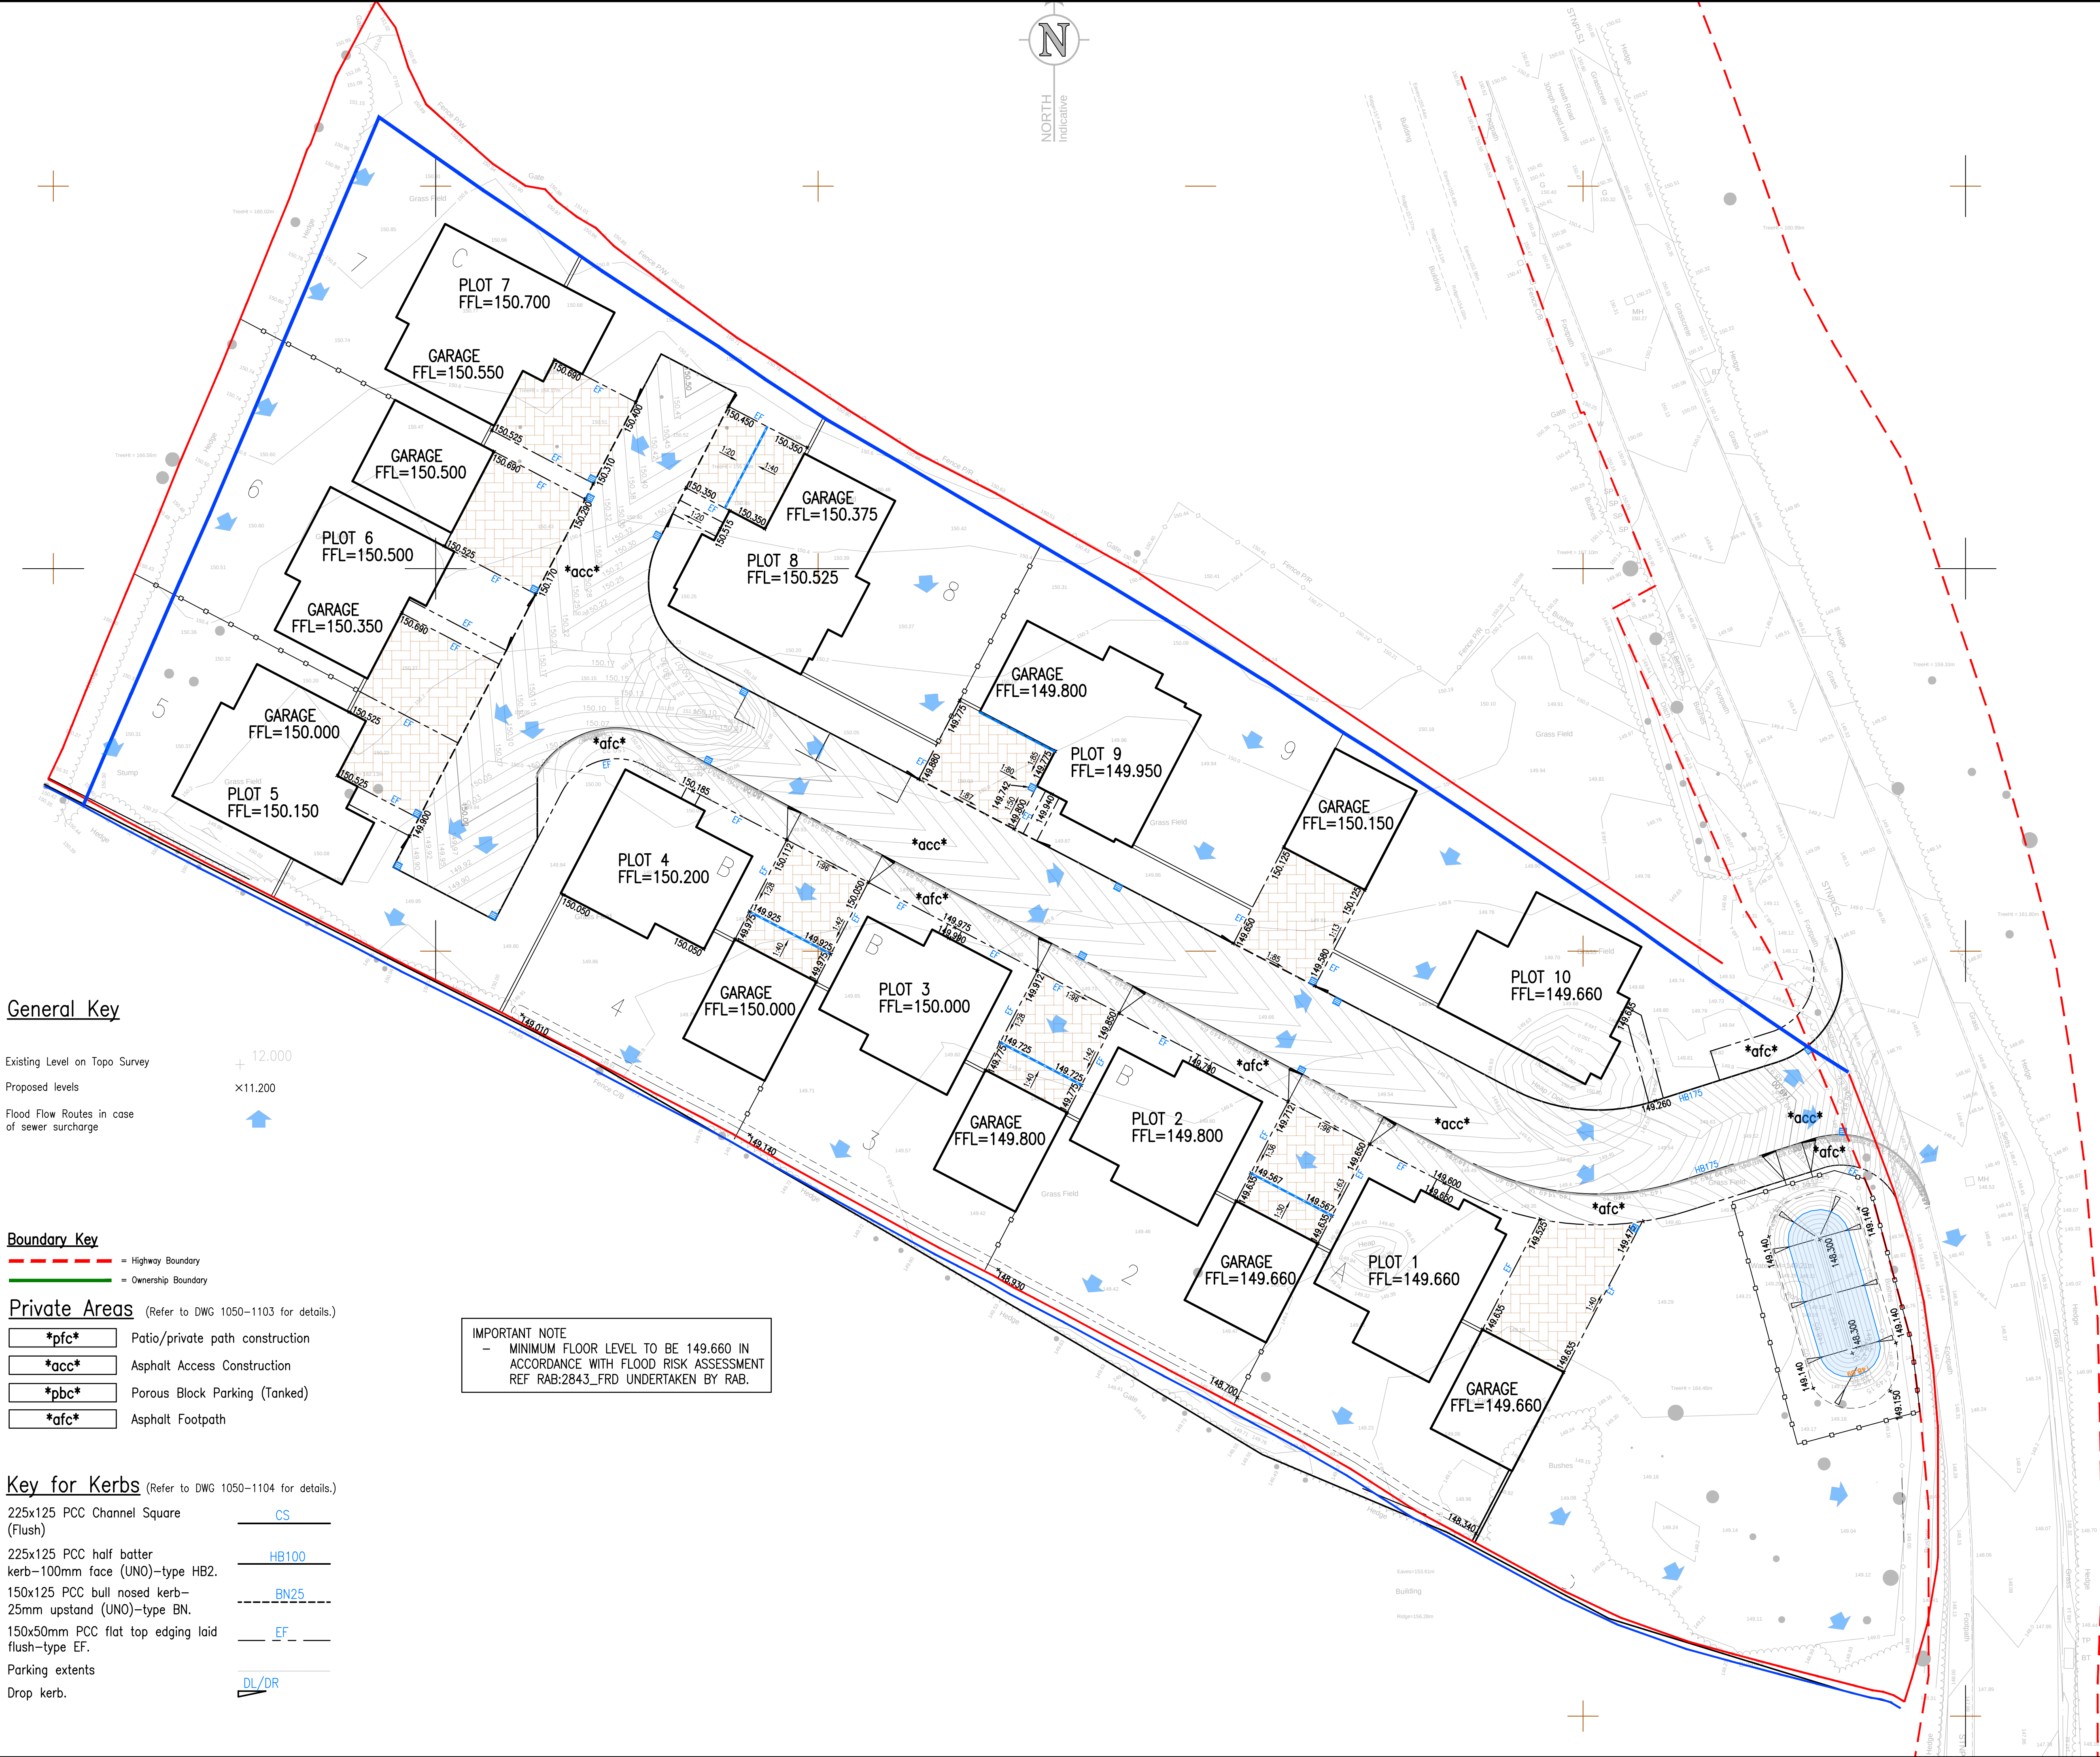

- Notes:**
- DO NOT SCALE FROM THIS DRAWING.
 - In case of any discrepancies in drawings, details or bills, refer to engineers for clarification: unilateral decisions by the Contractor will not be accepted.
 - This drawing is to be read in conjunction with all related Architects, Consultants & Sub-Contractors drawings and specifications.
 - The Contractor is advised that all design drawings and information are to be read concurrently and any discrepancies or omissions reported directly to Chiltern Design Ltd
 - This drawing is based upon the survey by ? reference ? dated ? provided in digital format.
 - Levels are based on OSBM located on? value?
 - The grid is of local origin.
 - The Contractor must check the levels of all existing drainage outfalls prior to construction to ensure the proposed drainage design may be achieved.
 - Sulphates exist on site, therefore all concrete to be in accordance with Class ____ of BRE Special Digest 1.
 - All external building dimensions are to be checked against the Architects drawings prior to any construction commencing.
 - All adoptable highway works to be in accordance with the Local Authorities Specifications.
 - Formation to road/hardstanding to be proof rolled and any soft spots in subgrade of road/Hardstanding areas are to be excavated and replaced with well compacted sub-base or free draining granular material to Department of Transport Specification for Highway Works Part 2' Table 6/1 Class 1 (General Granular Fill) and compacted in accordance with Table 6/4.
 - This drawing is not to be redistributed or reproduced without the permission of Chiltern Design Ltd or its clients.

CHILTERN DESIGN
CONSULTING ENGINEERS
Chiltern Design Ltd, Incuba Business Centre, 1 Brewers Hill Road, Dunstable, Bedfordshire, LU6 1AA, Tel: 01582 879640
E-mail: info@chilterndesign.co.uk Web: www.chilterndesign.co.uk Registered in England and Wales 7873044

Drawing Status
PRELIMINARY

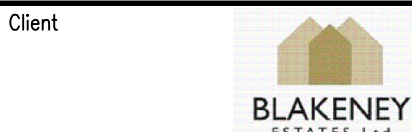

P02	Attenuation pond reduced in size. Swale added.	MS	1.10.24	MS

Rev.	Description	By	Date	Chk'd
------	-------------	----	------	-------

Project Title
**BREACHWOOD GREEN
HERTFORDSHIRE**

Drawing Title
SITE LEVELS

Date	AUG24	Checked DO	Checked ENG	Sheet Size
Drawn	MS	MS	MS	A1
Scale	1:200@A1			

Project No.	Drawing No.	Rev.
1050	1101	P02