


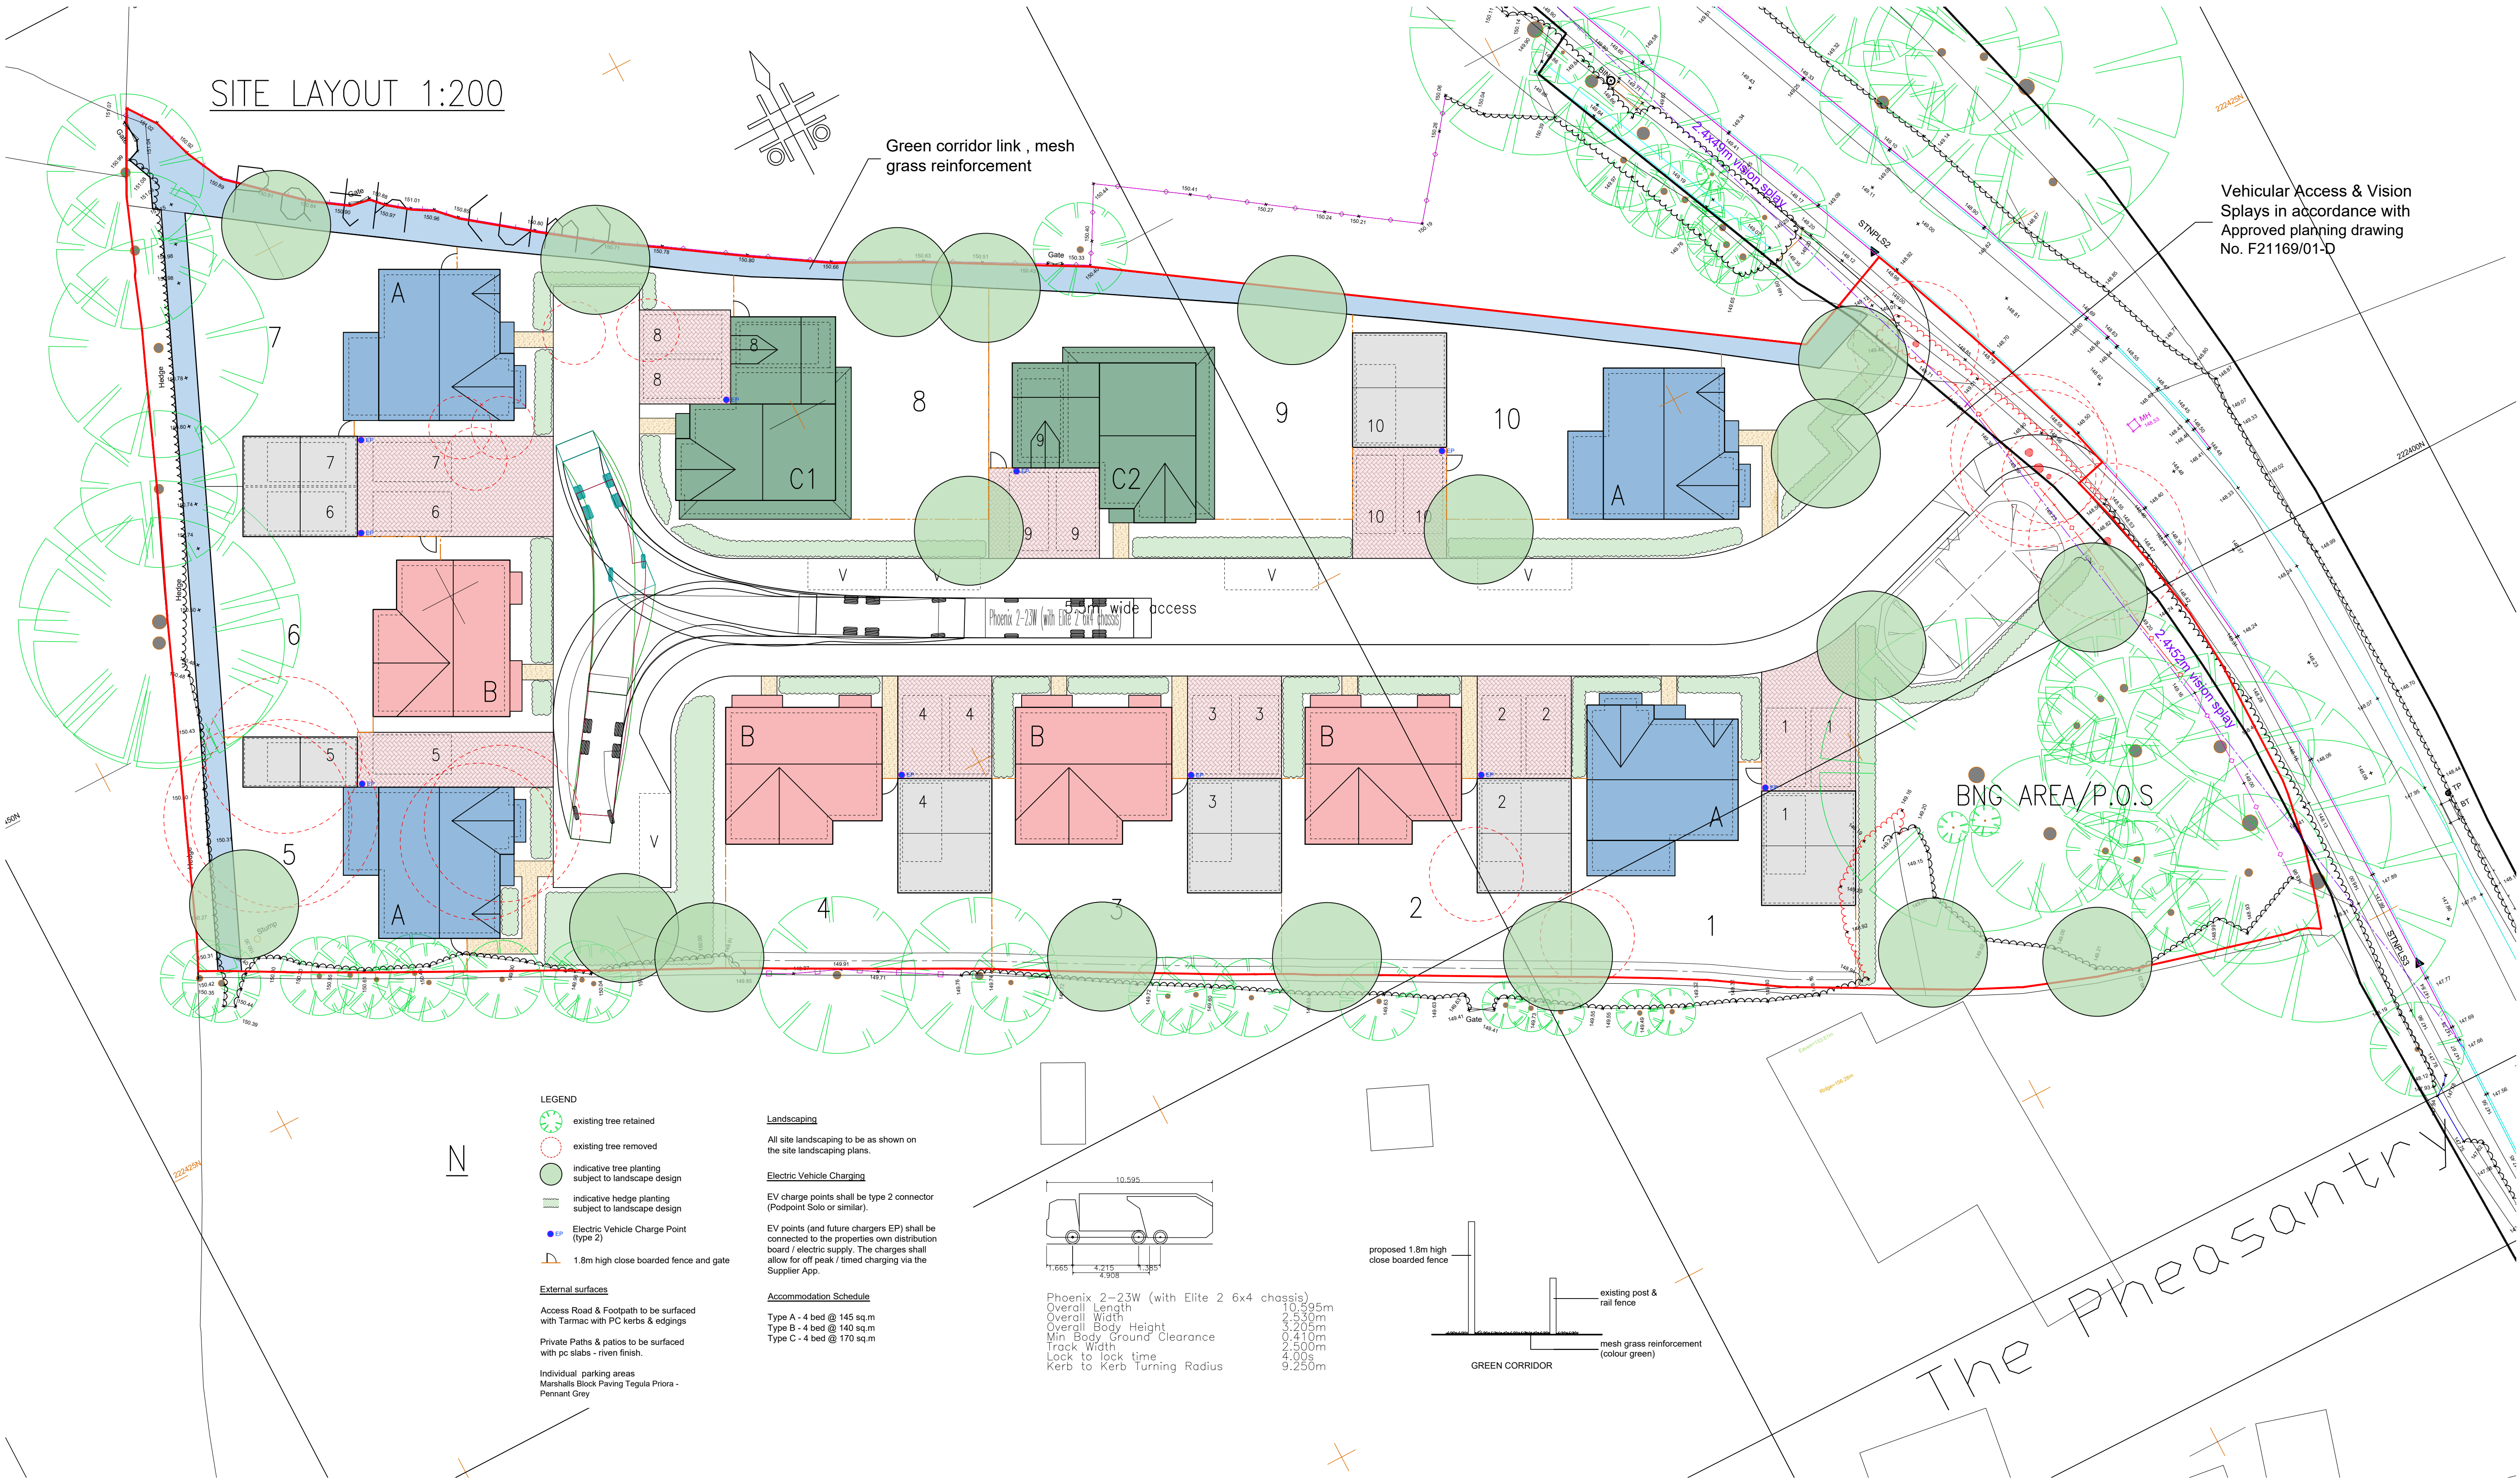

P:\2024 Projects\Heath Road, Breachwood Green\Company Filing System\08 BHD Docs, Drawings & PDFs\2 Planning Drawings\Drawing 1.dwg

REVISION	DATE	DRAWN	CHECKED	DESCRIPTION	REVISION	DATE	DRAWN	CHECKED	DESCRIPTION
A	09.08.24	HH	-	CHANGES AS PER CLIENT COMMENTS.					
B	19.08.24	HH	-	ROW ADDED & PLOT 5-7 ALTERED.					
C	03.09.24	HH	-	BOUNDARY ALTERED.					
D	07.10.24	HH	-	CHANGES AS PER CLIENT COMMENTS.					
E	05.11.24	HH	-	CHANGES TO TREES AS PER CLIENT COMMENTS.					
F	11.11.24	AC	-	CHANGES TO TREES AS PER BNG					
G	14.11.24	AC	-	VEHICLE TRACKING, NOTE RE GREEN CORRIDOR & ACCESS ADDED					


NOTES


ALL DIMENSIONS TO BE CHECKED ON SITE AS WORK COMMENCES AND ANY OMISSIONS OR DISCREPANCIES TO BE REPORTED TO ARCHITECTS @ BHD LTD IMMEDIATELY.

COPYRIGHT - ARCHITECTS @ BHD LTD 2023 ALL RIGHTS RESERVED.

NO PART OF THIS DRAWING MAY BE REPRODUCED, ALTERED, STORED IN A RETRIEVAL SYSTEM OR TRANSMITTED IN ANY FORM OR BY ANY MEANS WITHOUT THE PRIOR WRITTEN PERMISSION OF ARCHITECTS @ BHD LTD.

ARCHITECTS @ BHD LTD HEREBY ASSERTS GENERALLY ALL OF ITS RIGHTS UNDER PART 1 CHAPTER IV OF THE COPYRIGHT DESIGN AND PATENTS ACT 1988.

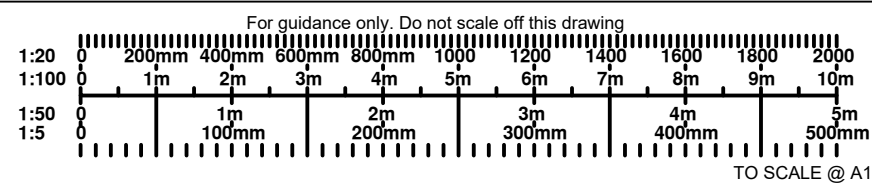

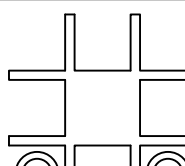 bhd ARCHITECTS @ BHD LTD FIRST FLOOR, 12 CHURCH SQUARE LEIGHTON BUZZARD, BEDS, LU7 1AE Tel: 01525 364770 Email: info@bhd.co.uk Website: www.bhd.co.uk	PROJECT HEATH ROAD BREACHWOOD GREEN — —	
DRAWING TITLE PROPOSED SITE LAYOUT 10 UNITS —	SCALE 1:200 DRAWN DATE 24.07.24 HH REVISION DATE 14.11.24 AC	PROJECT CODE 2427 DRAWING NUMBER RM-01 PAPER SIZE A1
DRAWING STATUS RESERVED MATTERS	DRAWN G REVISION C	