


No dimensions are to be scaled from this drawing. All stated measurements are to be verified on site. Any discrepancies to be brought to the attention of Open Spaces.

	Crown spread tree/group
	B Category tree Root Protection Area
	C Category tree Root Protection Area
	Tree to be removed
	Tree Protection barrier
	Ground Protection
	Ground Protection required if existing surface is removed
	Proposed Buildings

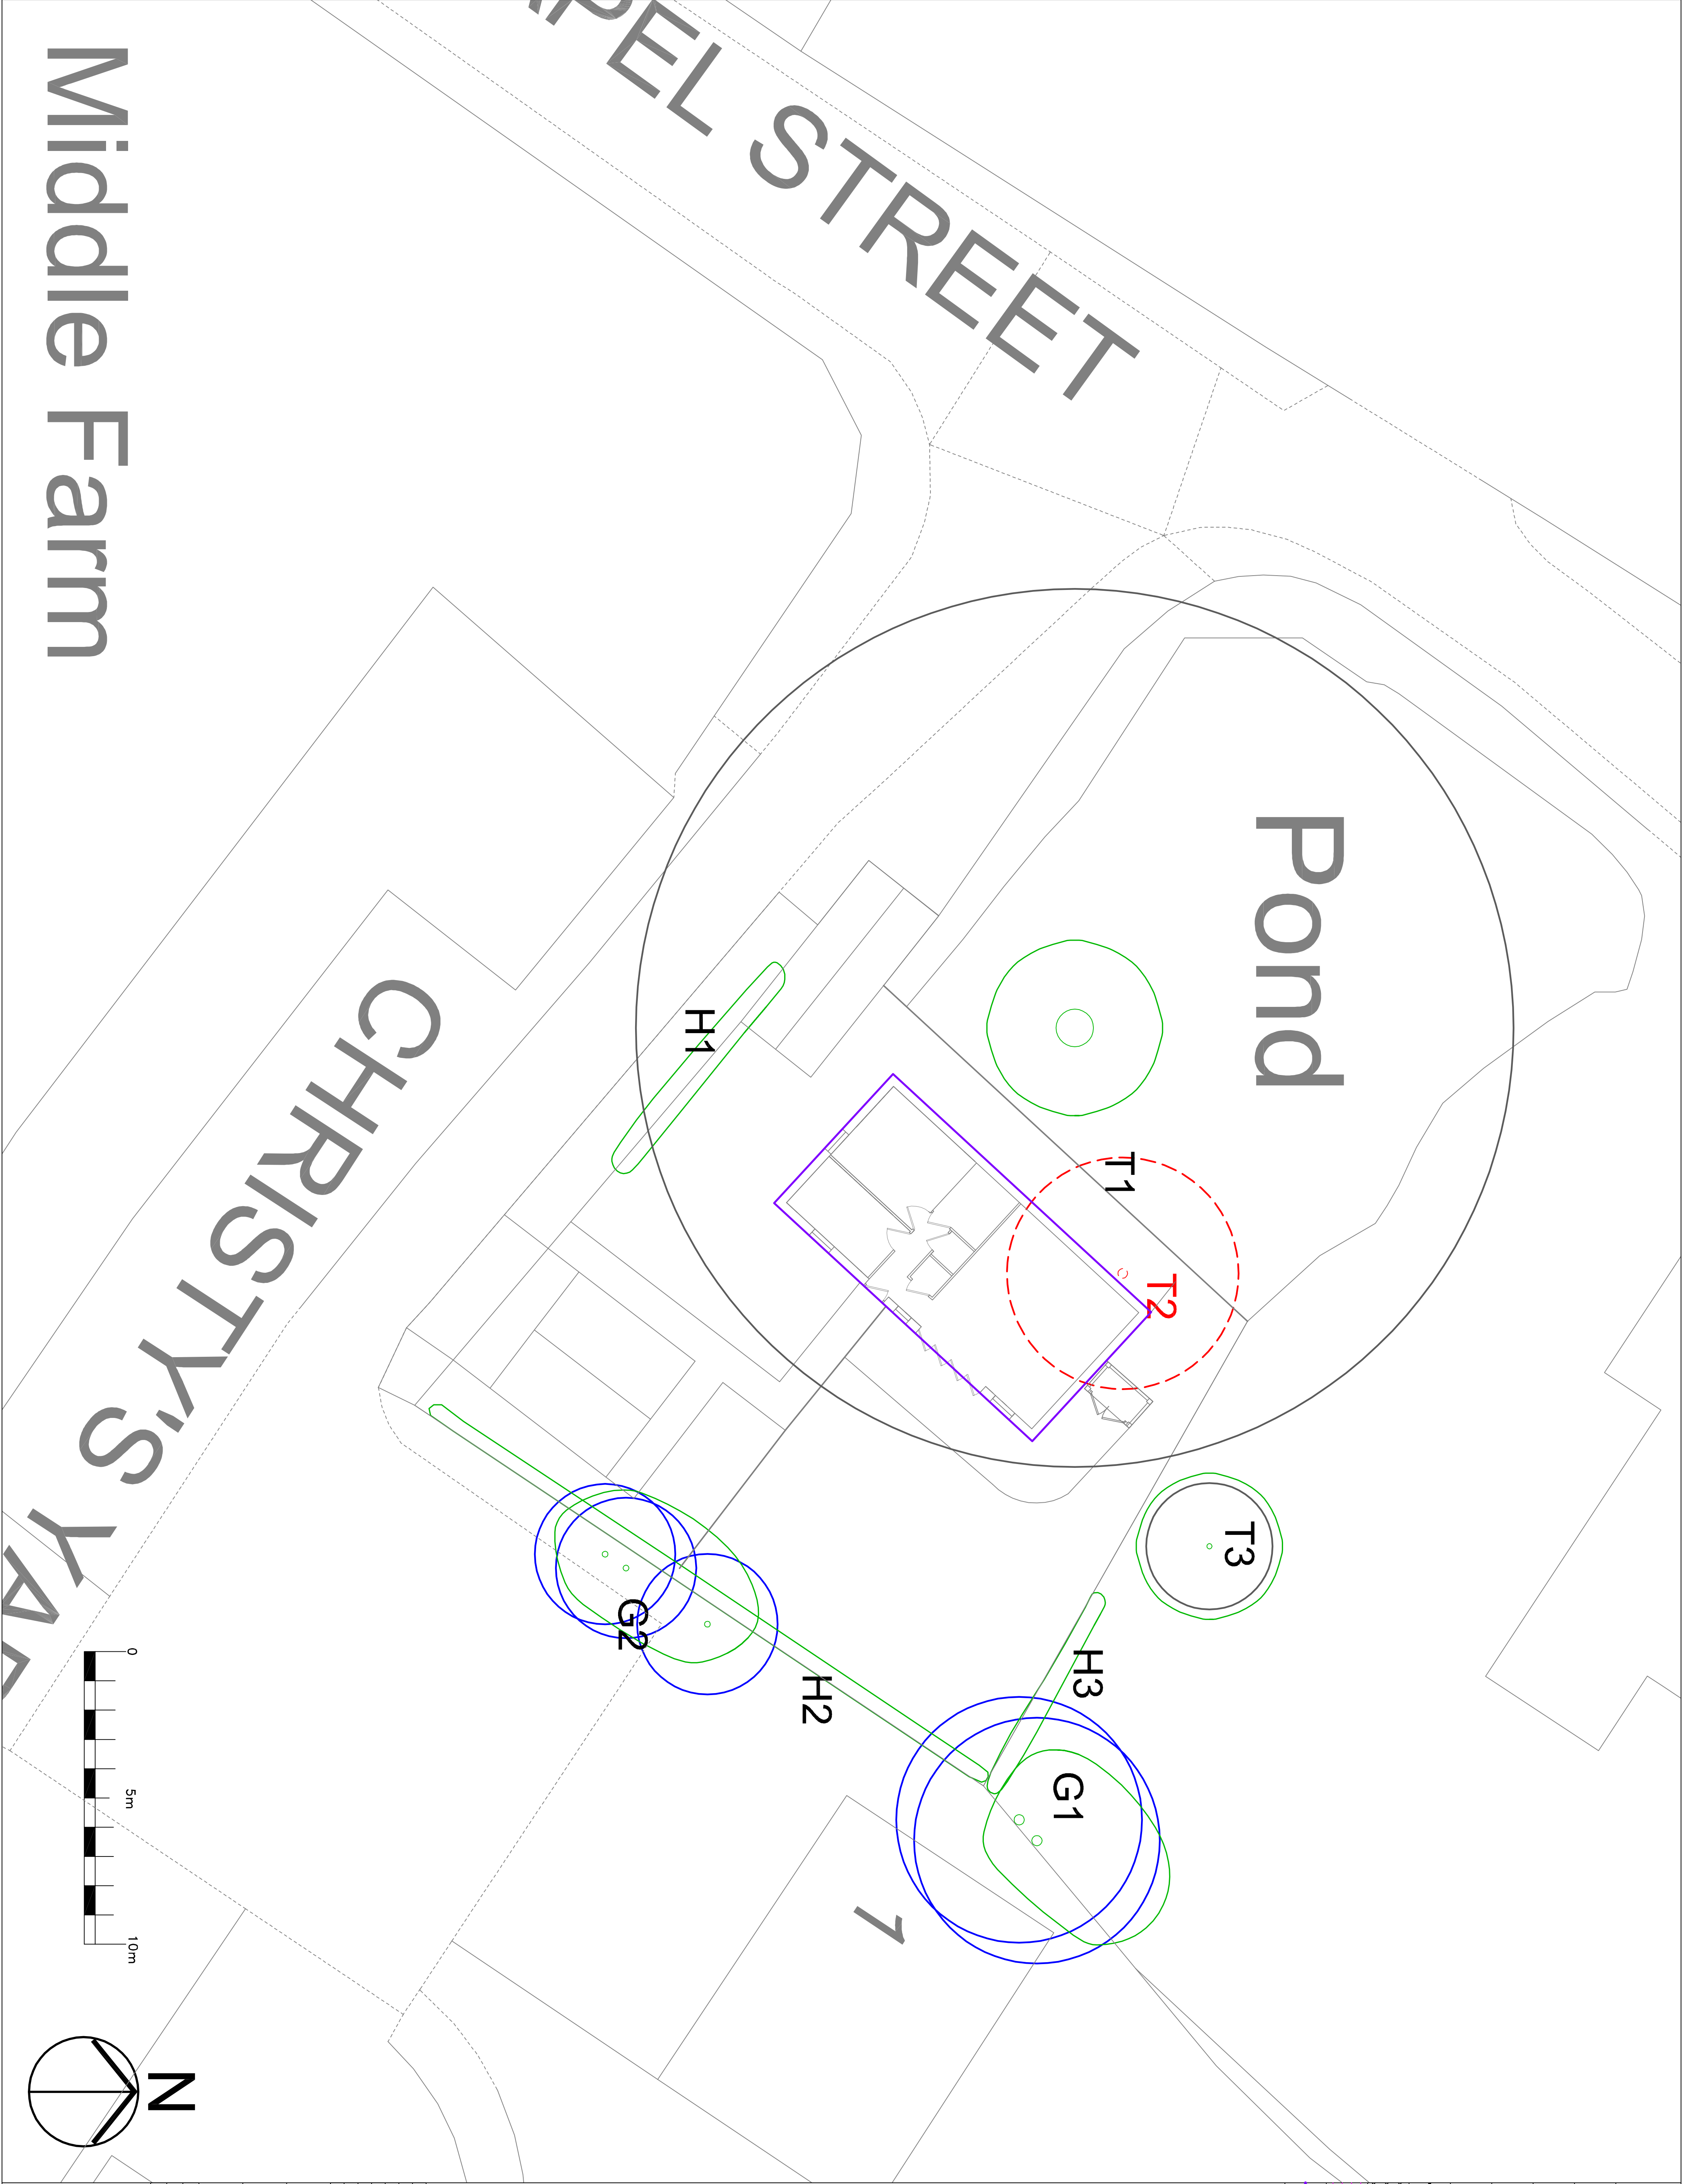

Rev	Date	Description
A	27/02/2024	revised layout
B	03/07/2024	revised layout

Client

Project

Land at Christy's Yard Hinxworth

Drawing Title

Tree Protection Plan

Date	14/10/2021	Drawn: JS
Scale	1:100 on A1	Checked: KM
Dwg No:	OS 248-21.2	Rev: B