
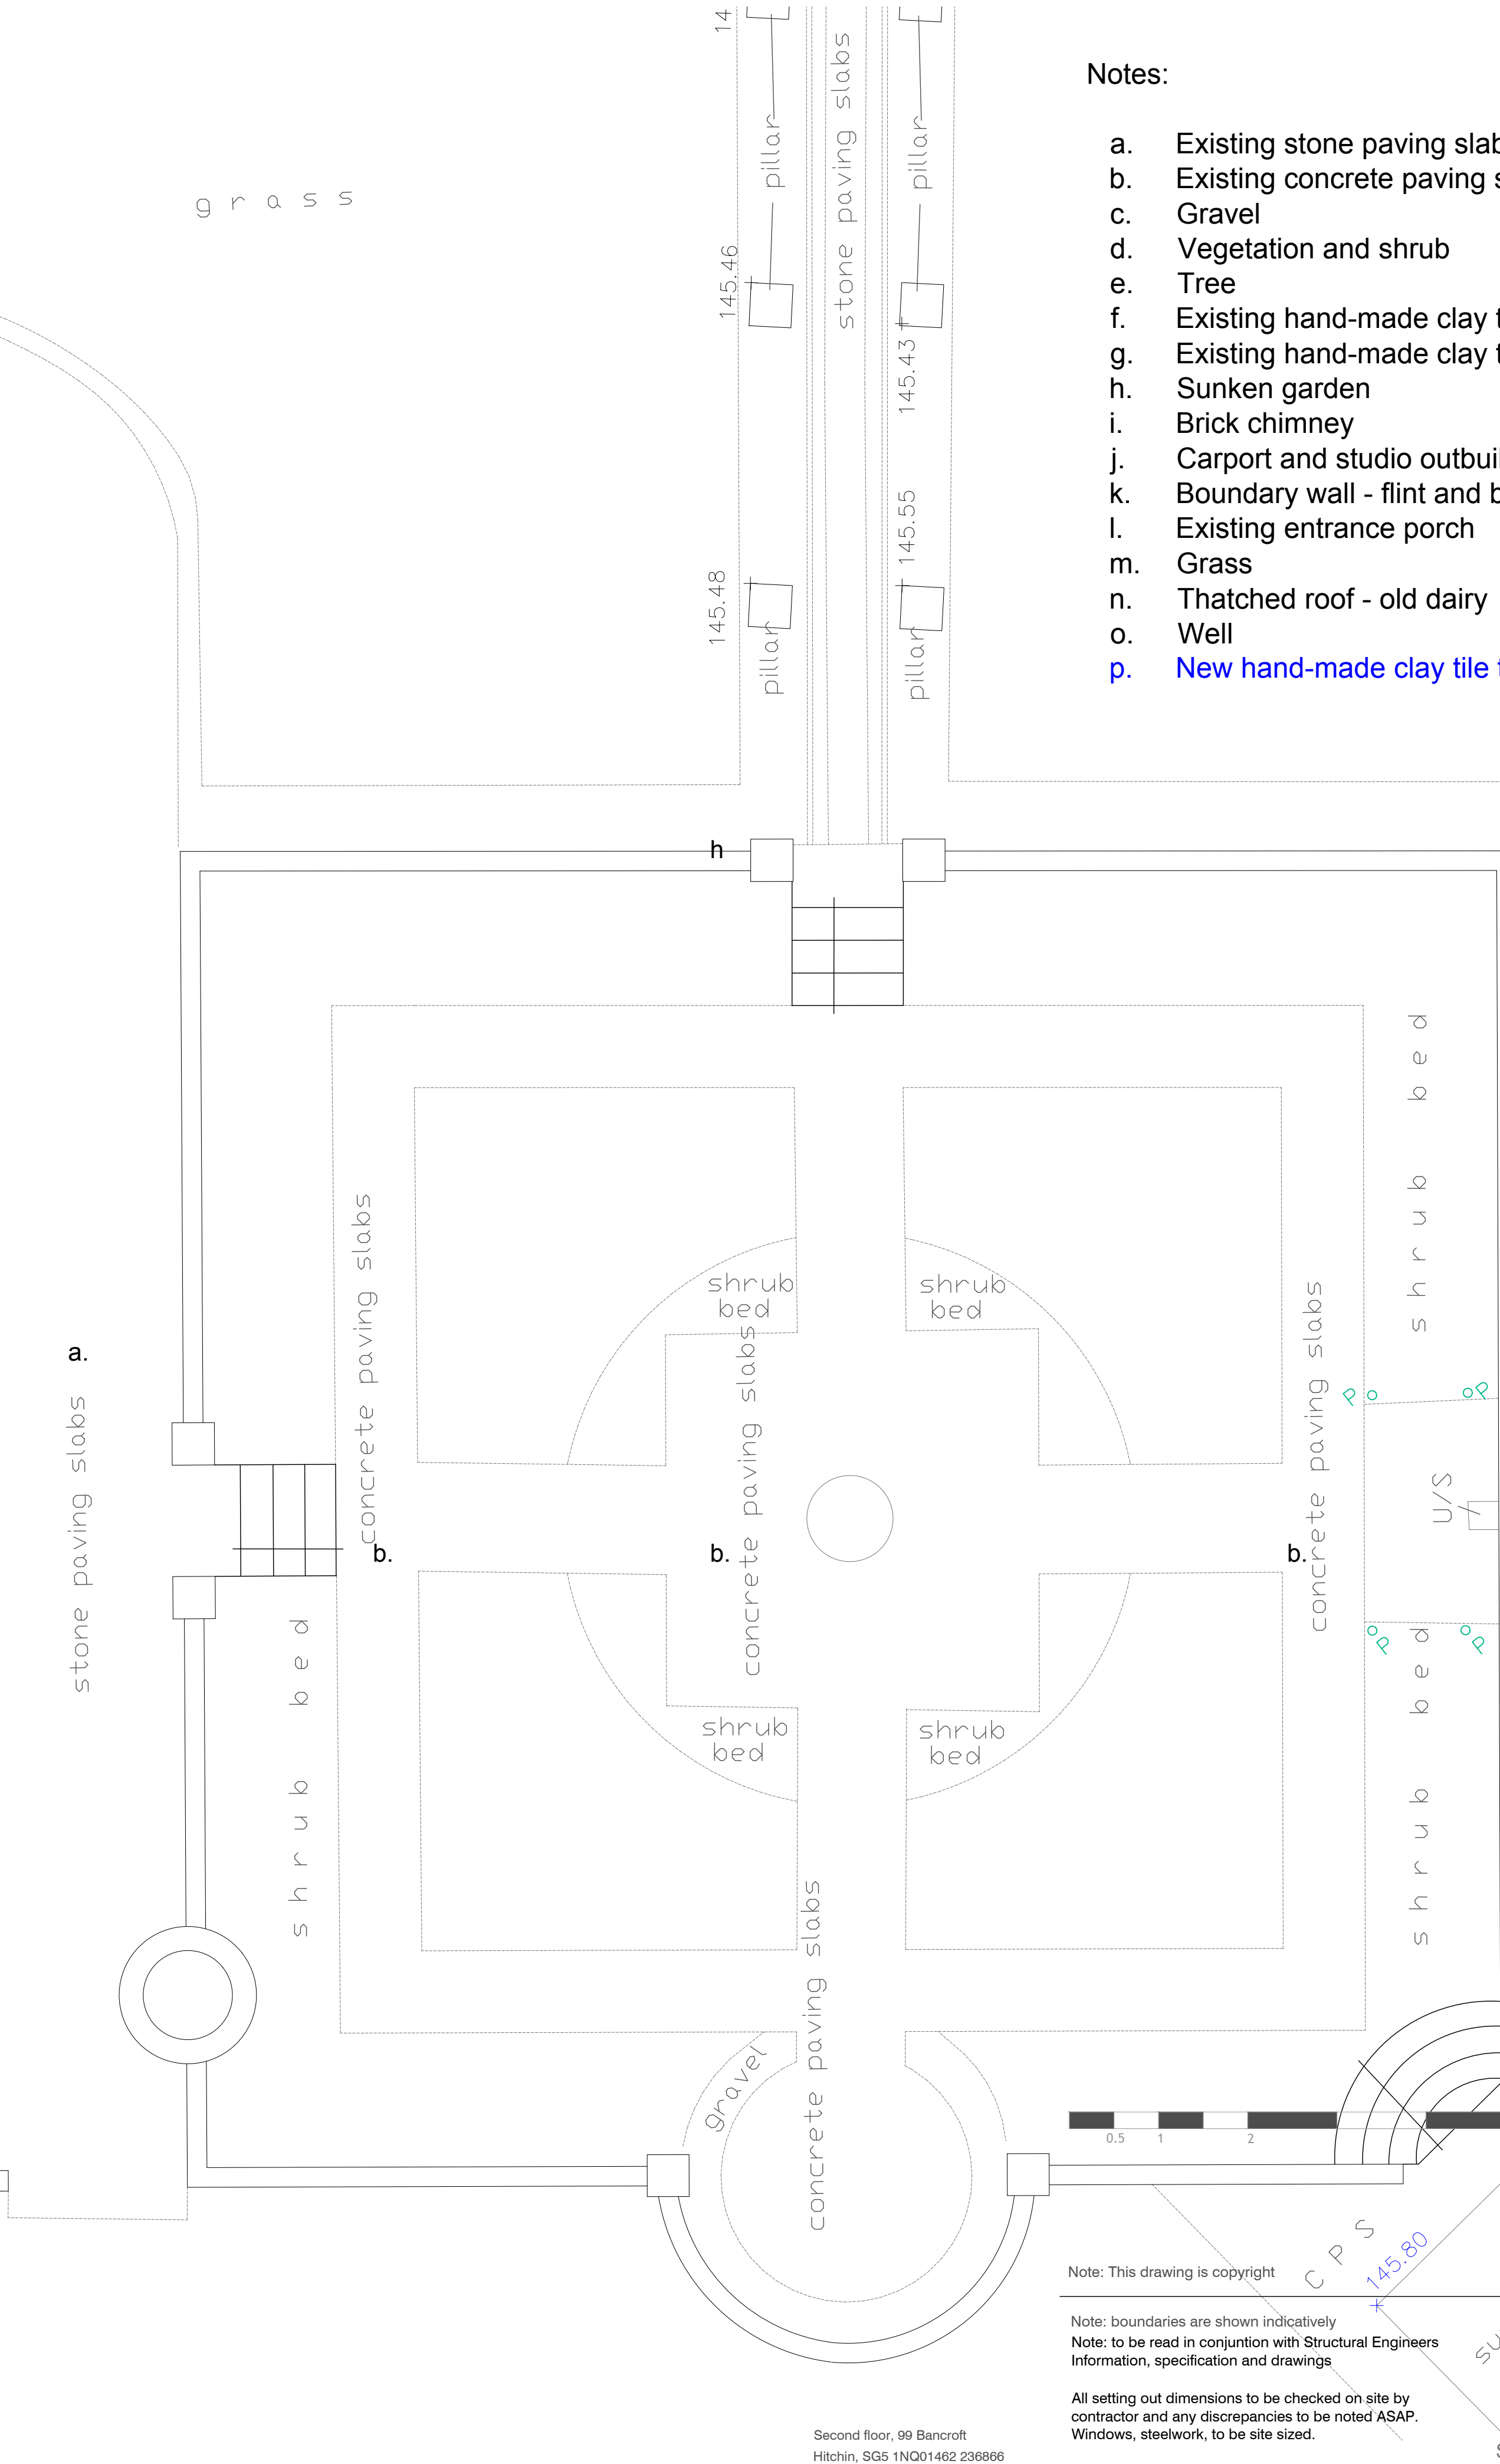


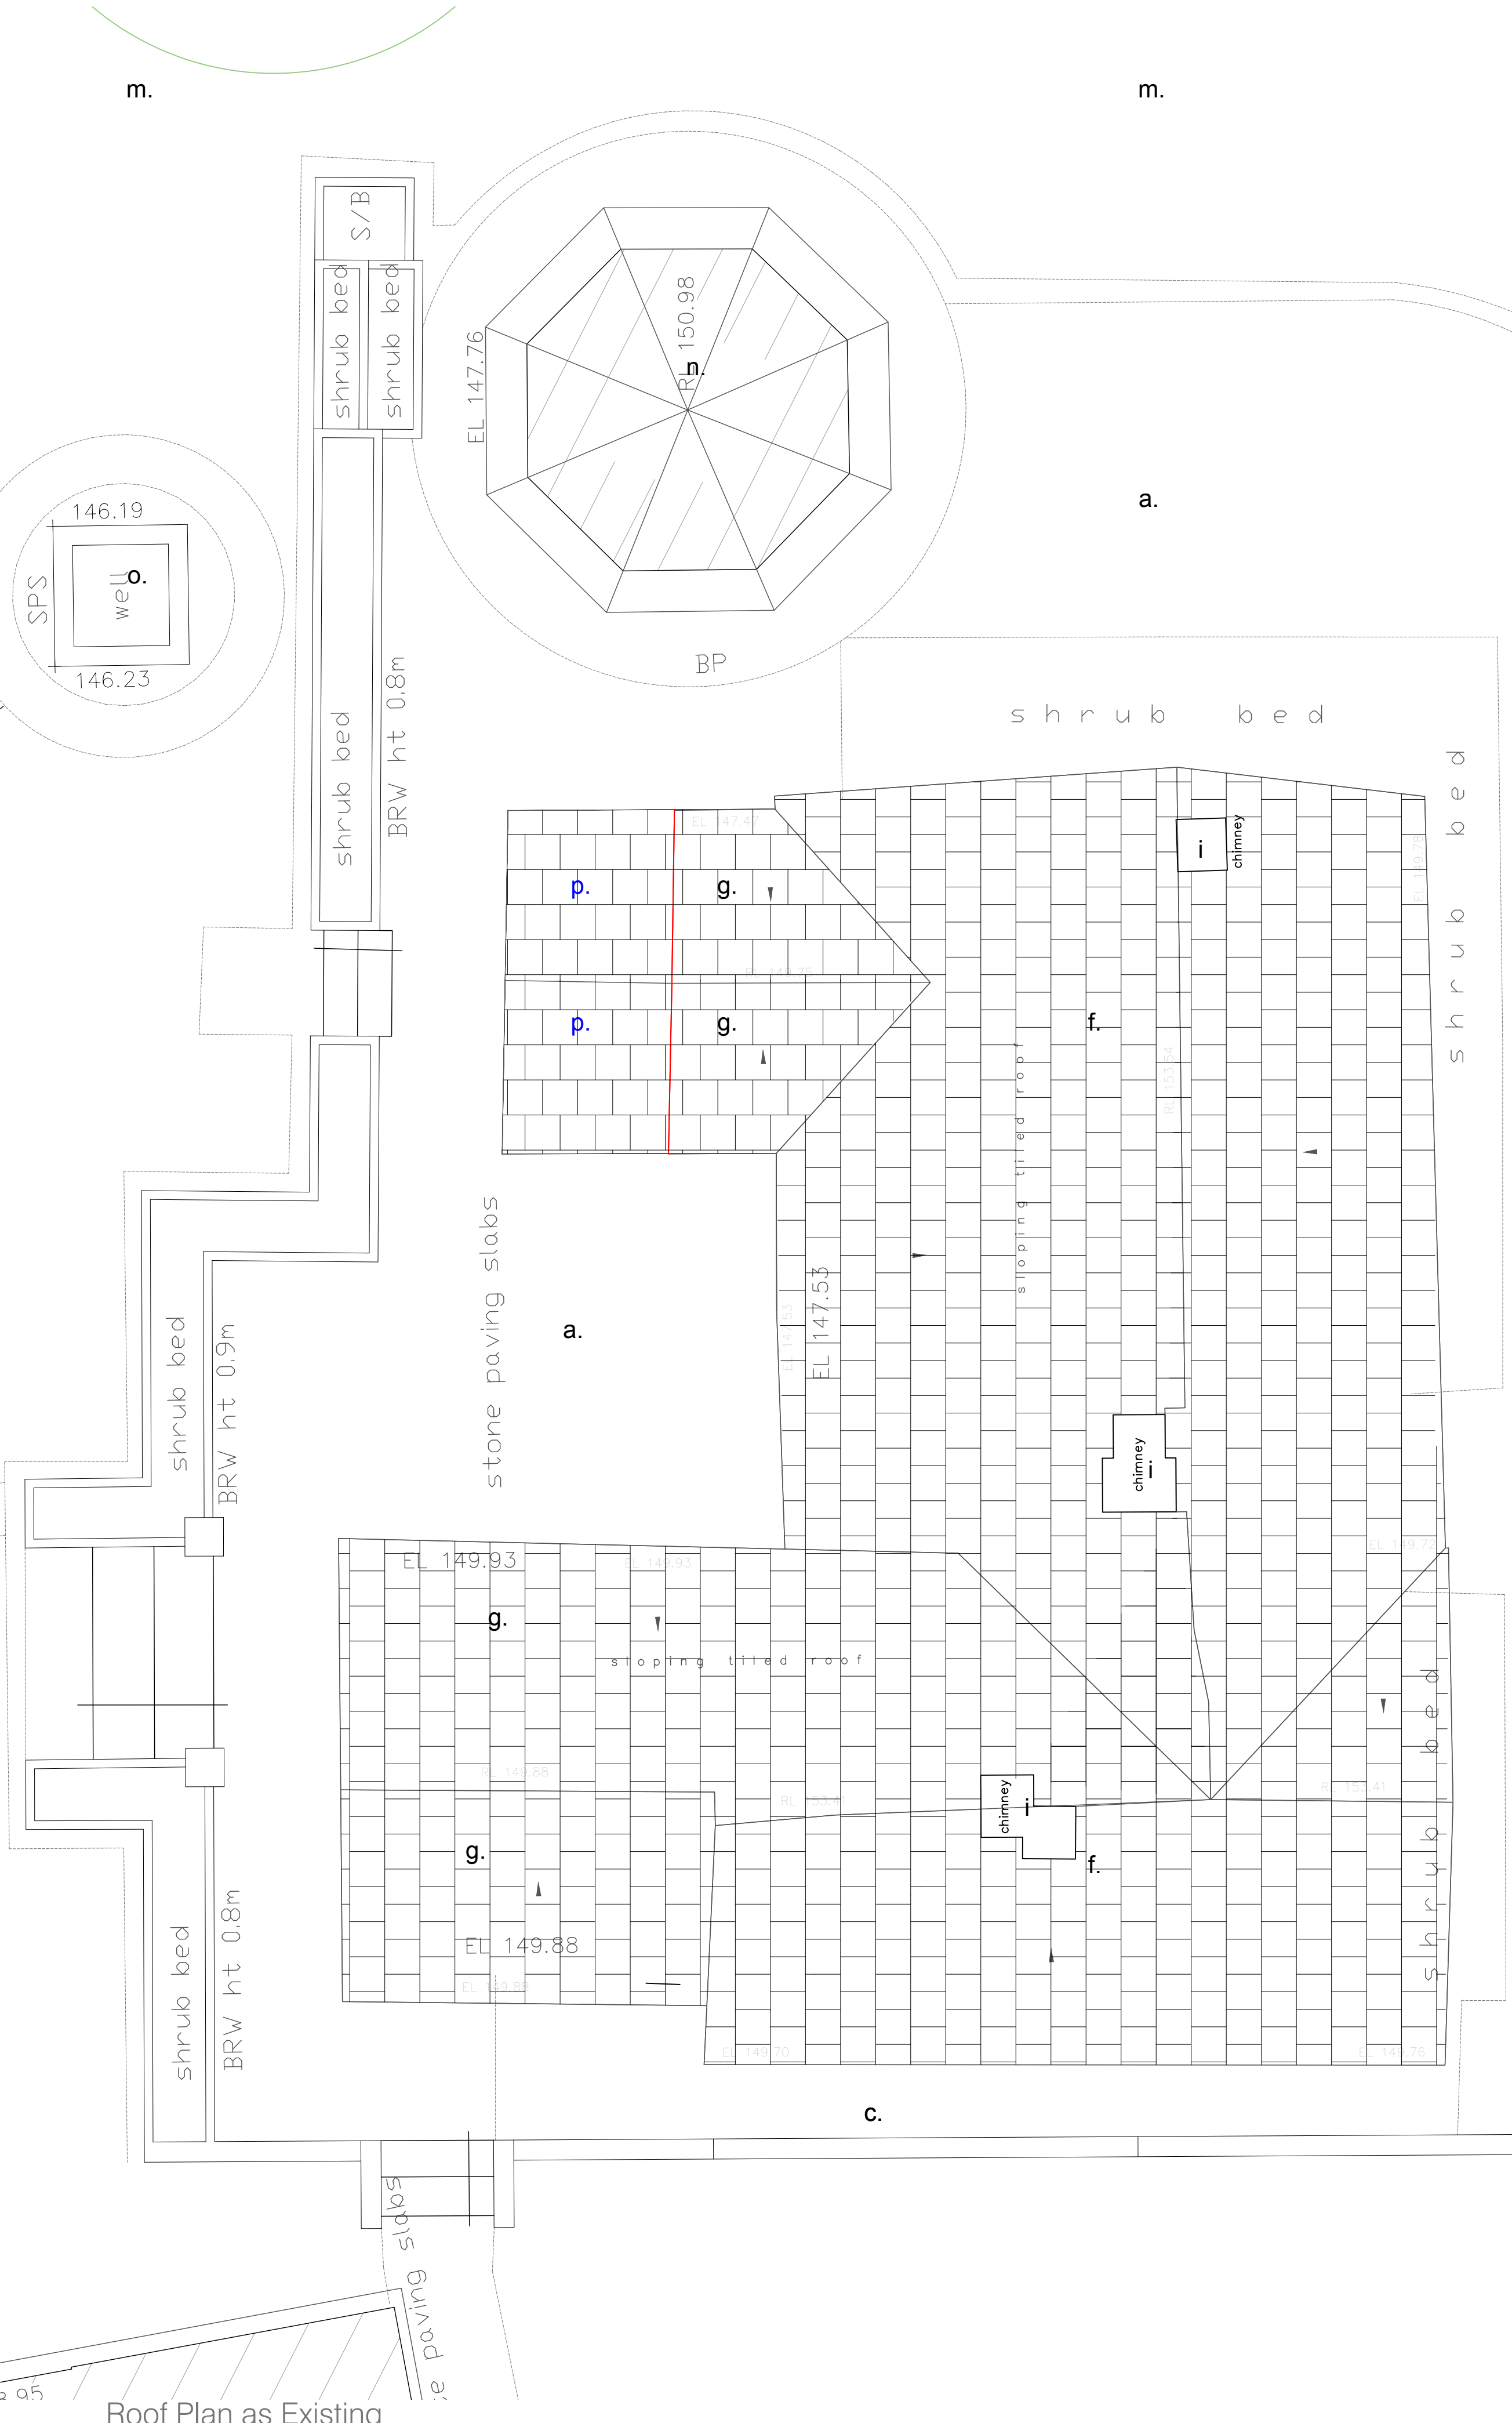

- Notes:
- a. Existing stone paving slabs
  - b. Existing concrete paving slabs
  - c. Gravel
  - d. Vegetation and shrub
  - e. Tree
  - f. Existing hand-made clay tile pitched roof to historic house
  - g. Existing hand-made clay tile pitched roof to the 1988 extensions
  - h. Sunken garden
  - i. Brick chimney
  - j. Carport and studio outbuilding
  - k. Boundary wall - flint and bricks
  - l. Existing entrance porch
  - m. Grass
  - n. Thatched roof - old dairy
  - o. Well
  - p. New hand-made clay tile to match existing