
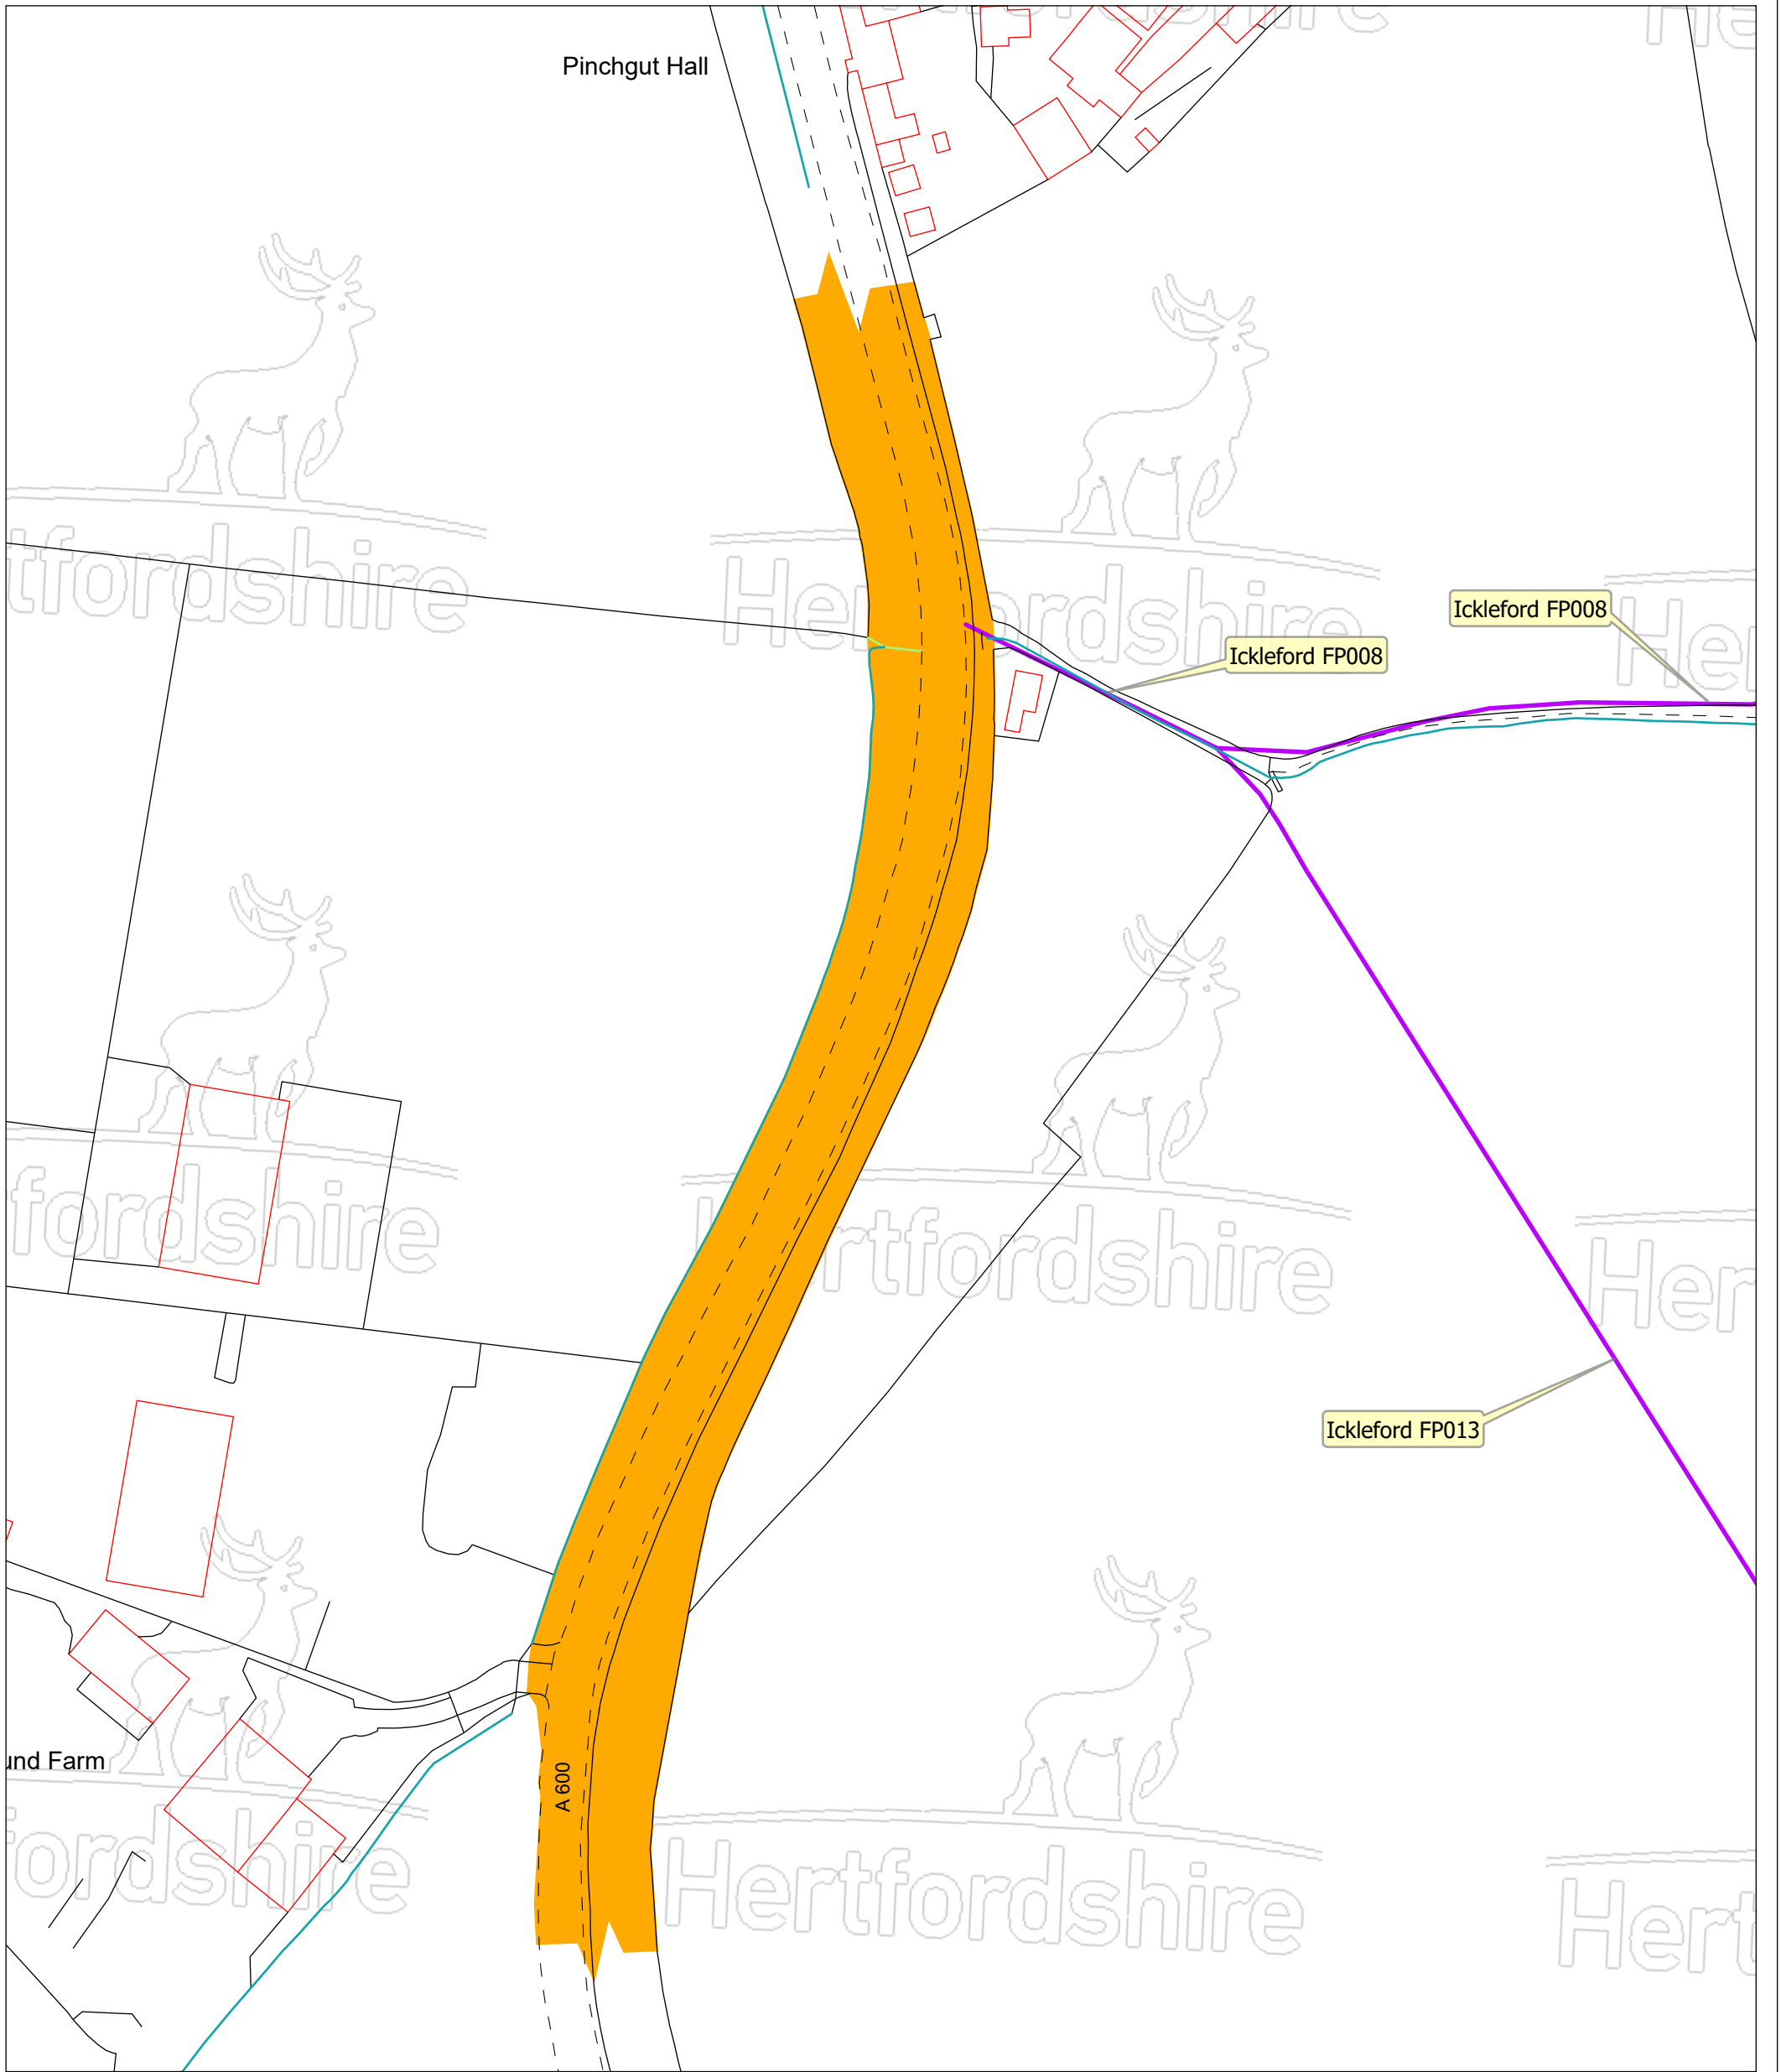


**Chalkstream House
land off Bedford Road
ICKLEFORD**

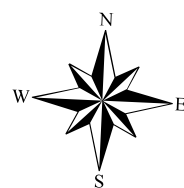

**For reference purposes only.
No further copies may be made.
Produced by Highway
Boundaries & Land Charges
Hertfordshire County Council
Date: 20/11/2025**

© Crown copyright and database rights 2025
Ordnance Survey AC0000849954.
Use of this data is subject to [terms and conditions](#).
You are permitted to use this data solely to enable you to
respond to, or interact with, the organisation that provided you
with the data. You are not permitted to copy, sub-licence,
distribute or sell any of this data to third parties in any form

The Rights of Way information on this
plan is based on information from the
Definitive Map of Public Rights of Way.
The accuracy of this plan cannot be
guaranteed. If in doubt the Definitive
Map should be consulted.

Scale at A3
1:1,250

