



Proposed Ground Floor Plan 1:50

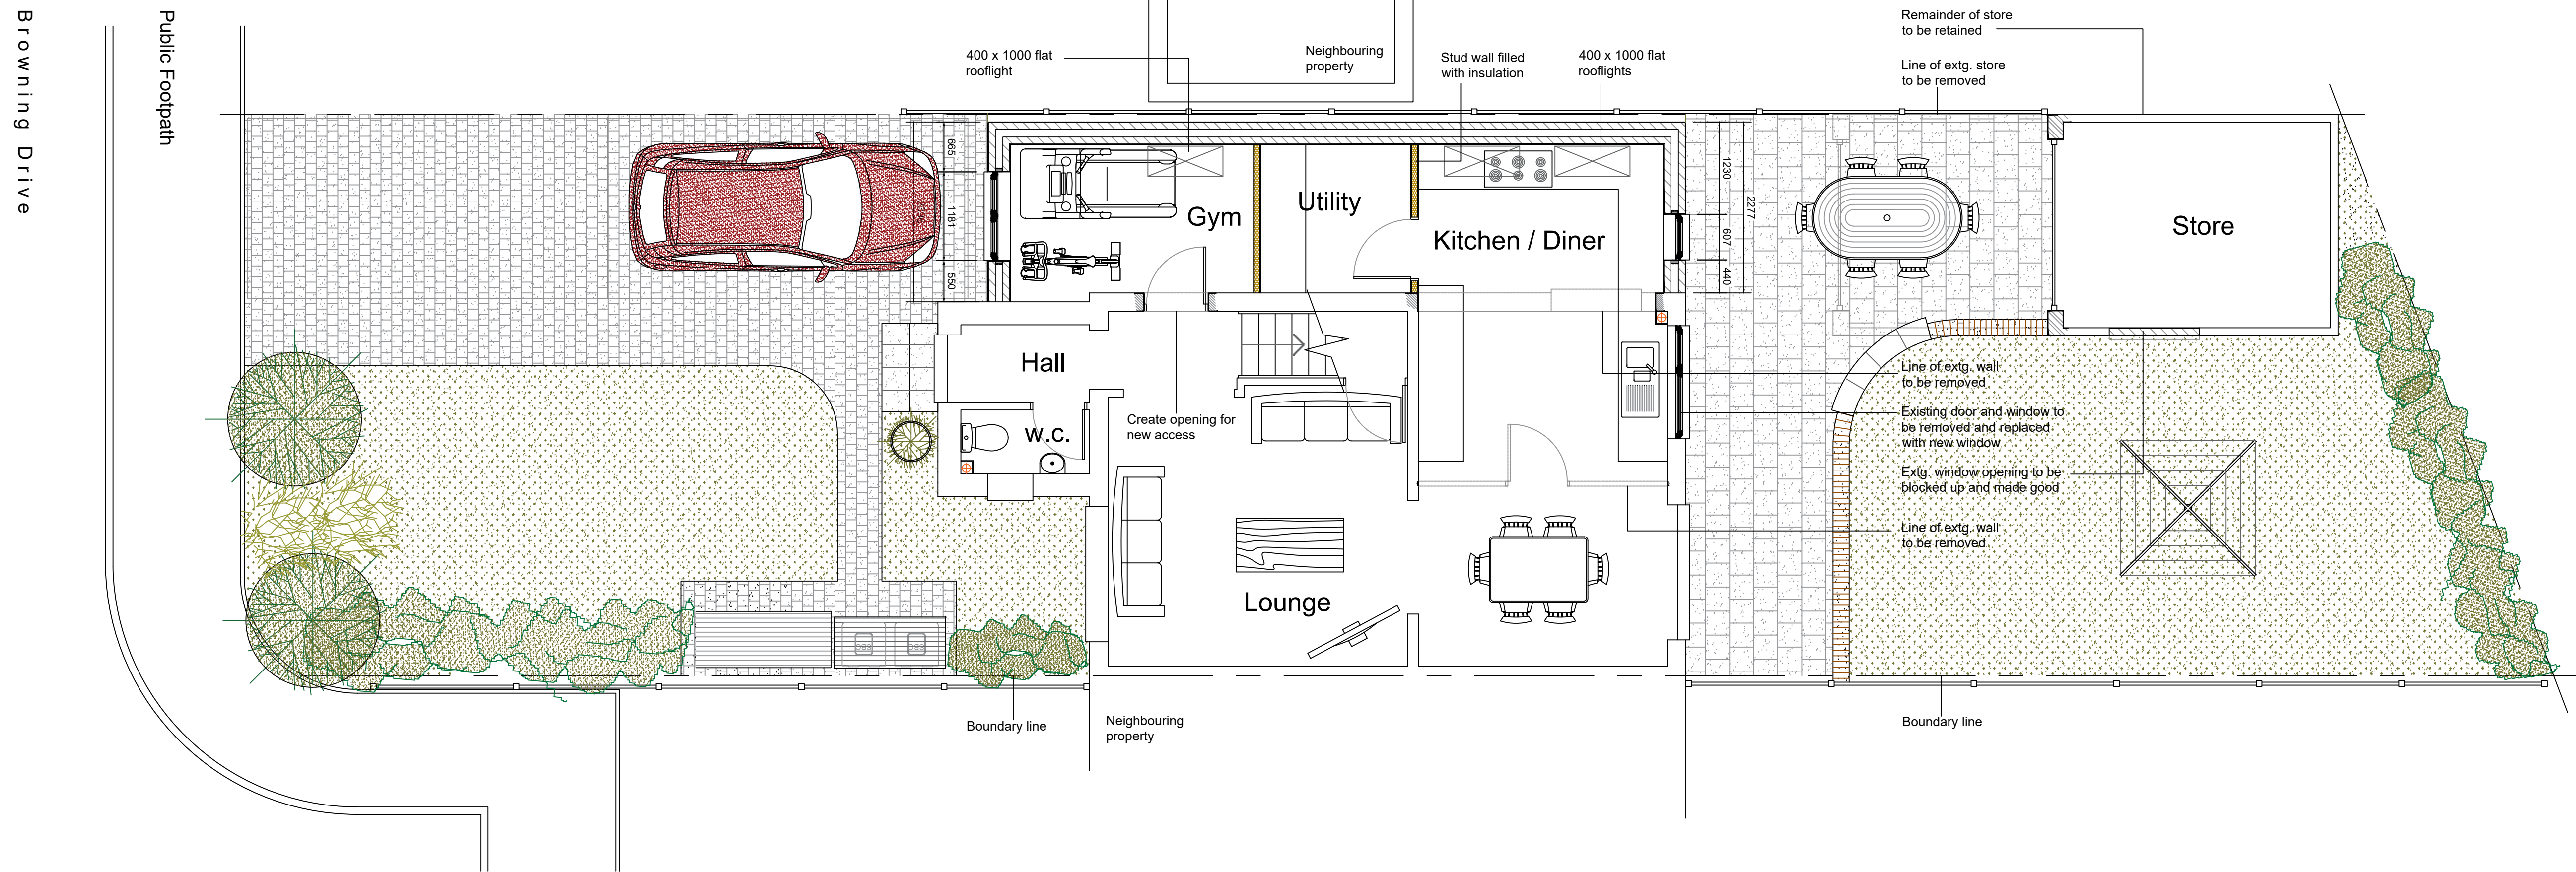

Proposed First Floor Plan 1:50

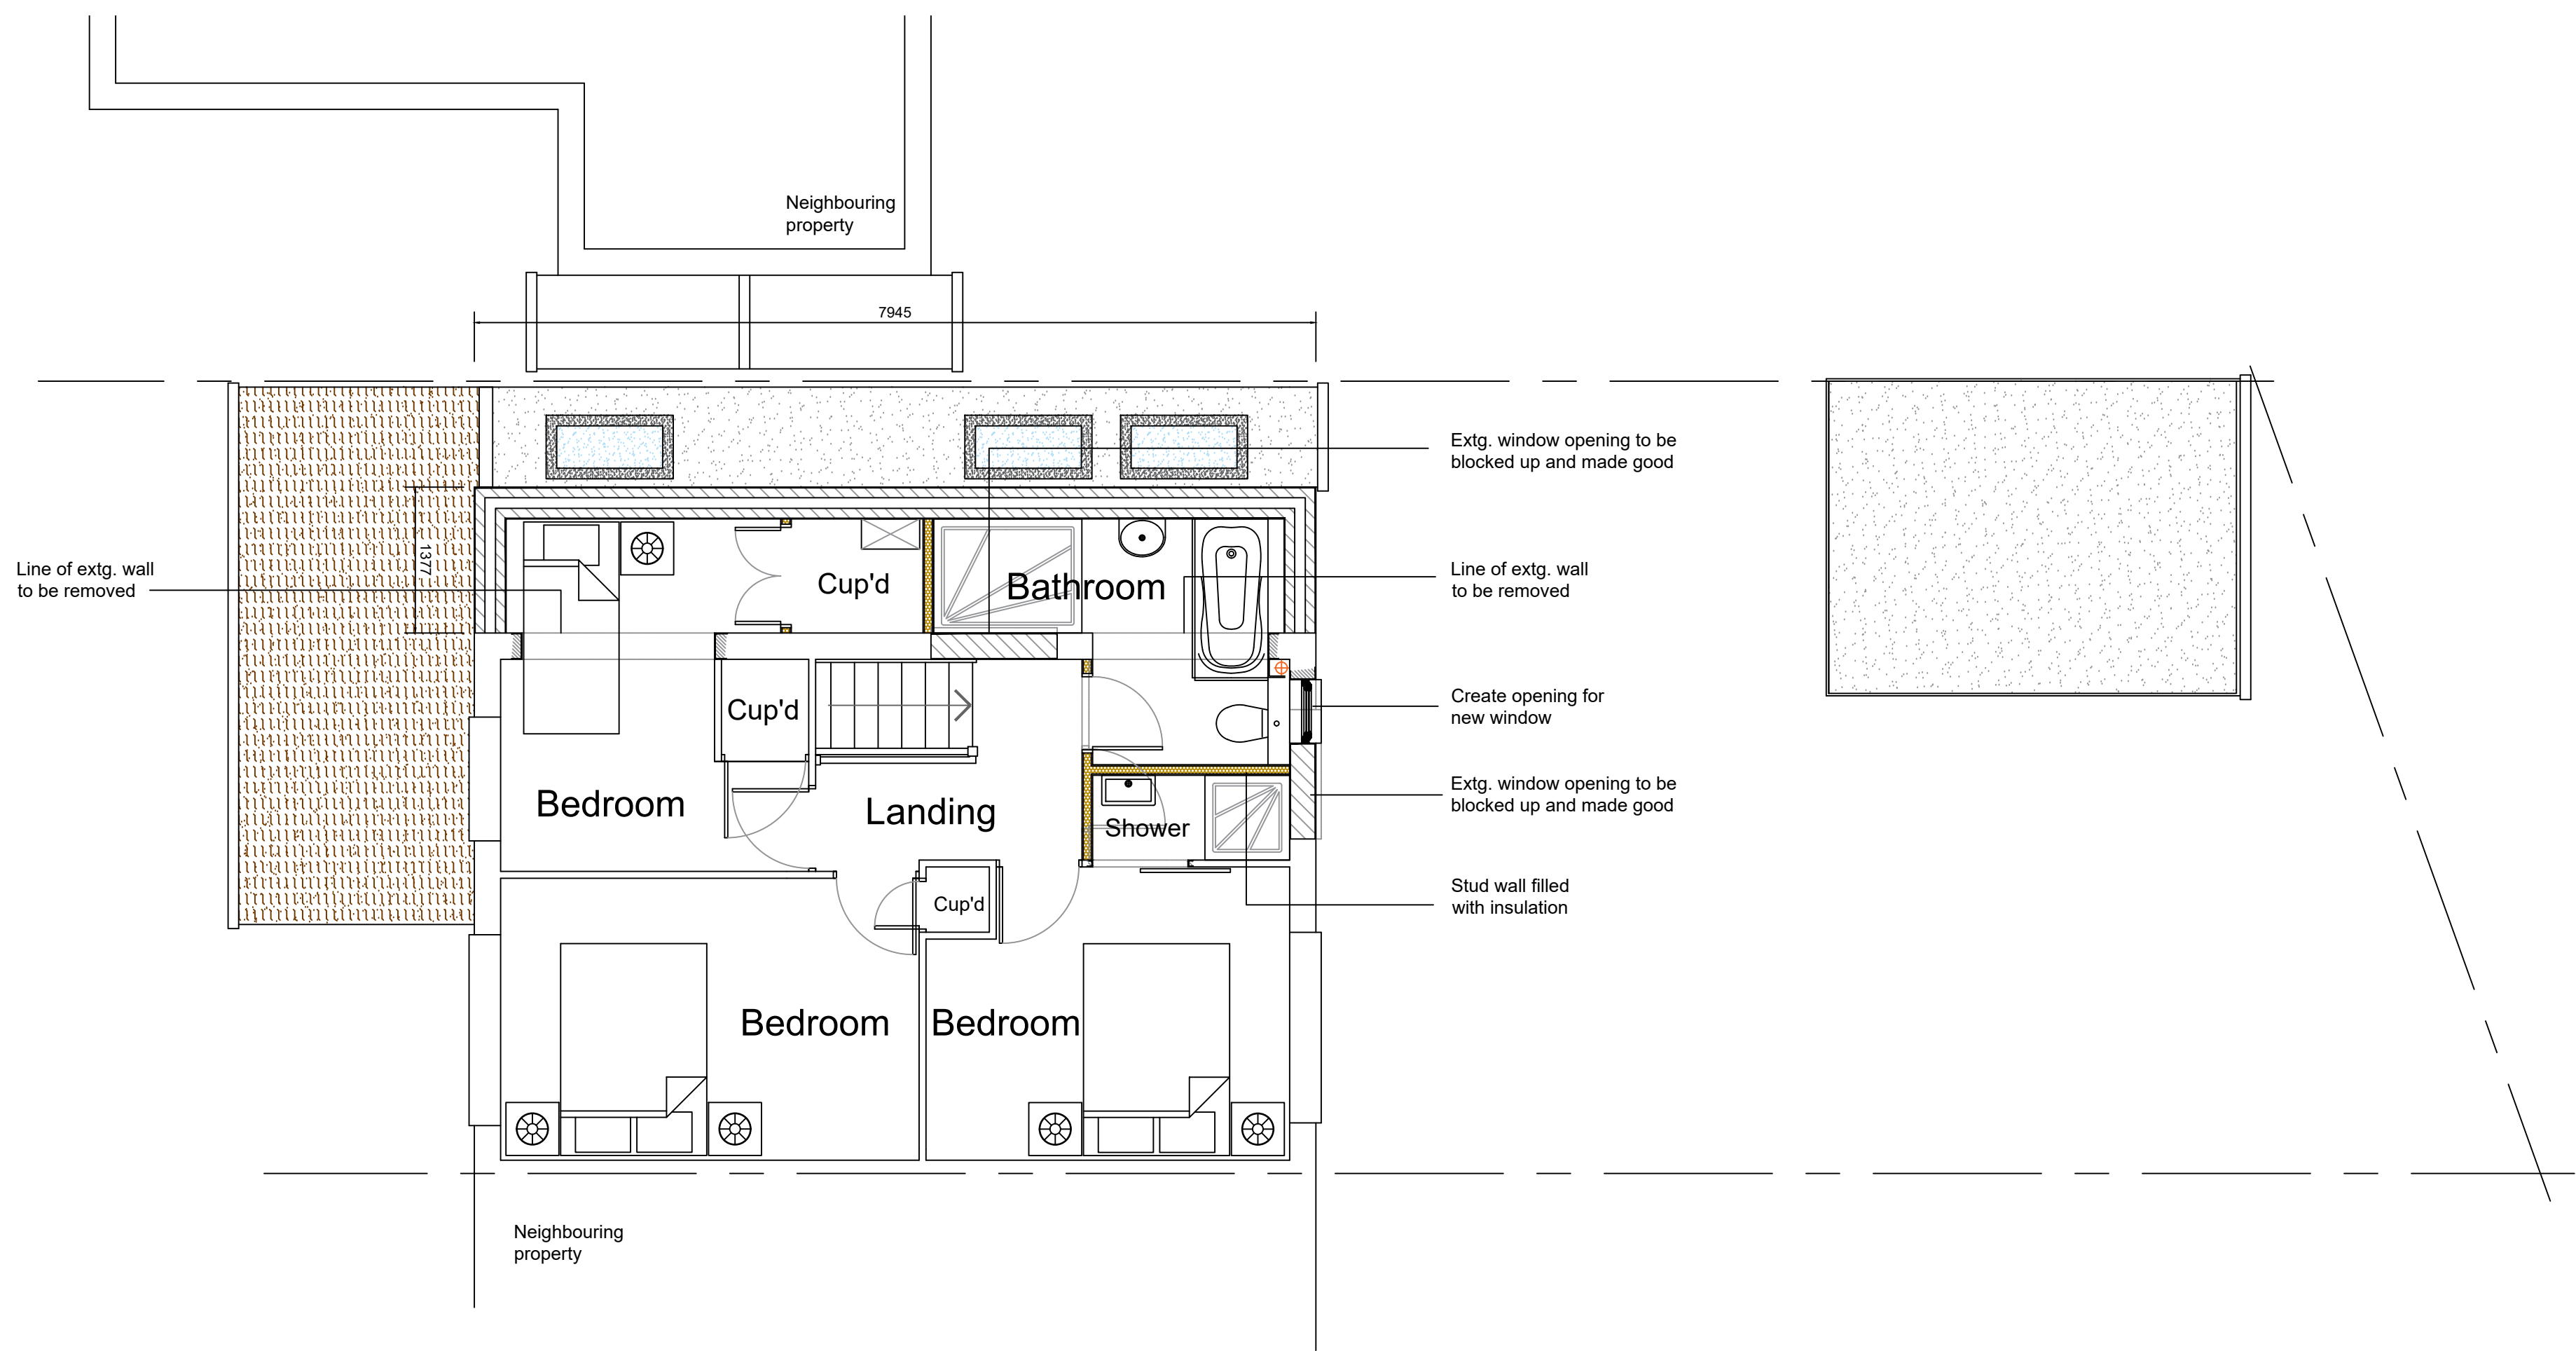

Architech Limited

Architectural and Building Consultants
Tel. 01462 634293 / 07768 123899

Project

8 Browning Drive, Hitchin,
Hertfordshire

Title

Proposed Part Double & Part
Single Storey Side Extension

Date

Sept. 2025

Scale

1:50

Status

Planning

2025 / 31 / 01

A1

© THIS DRAWING IS COPYRIGHT

1:50 Scale Bar

