
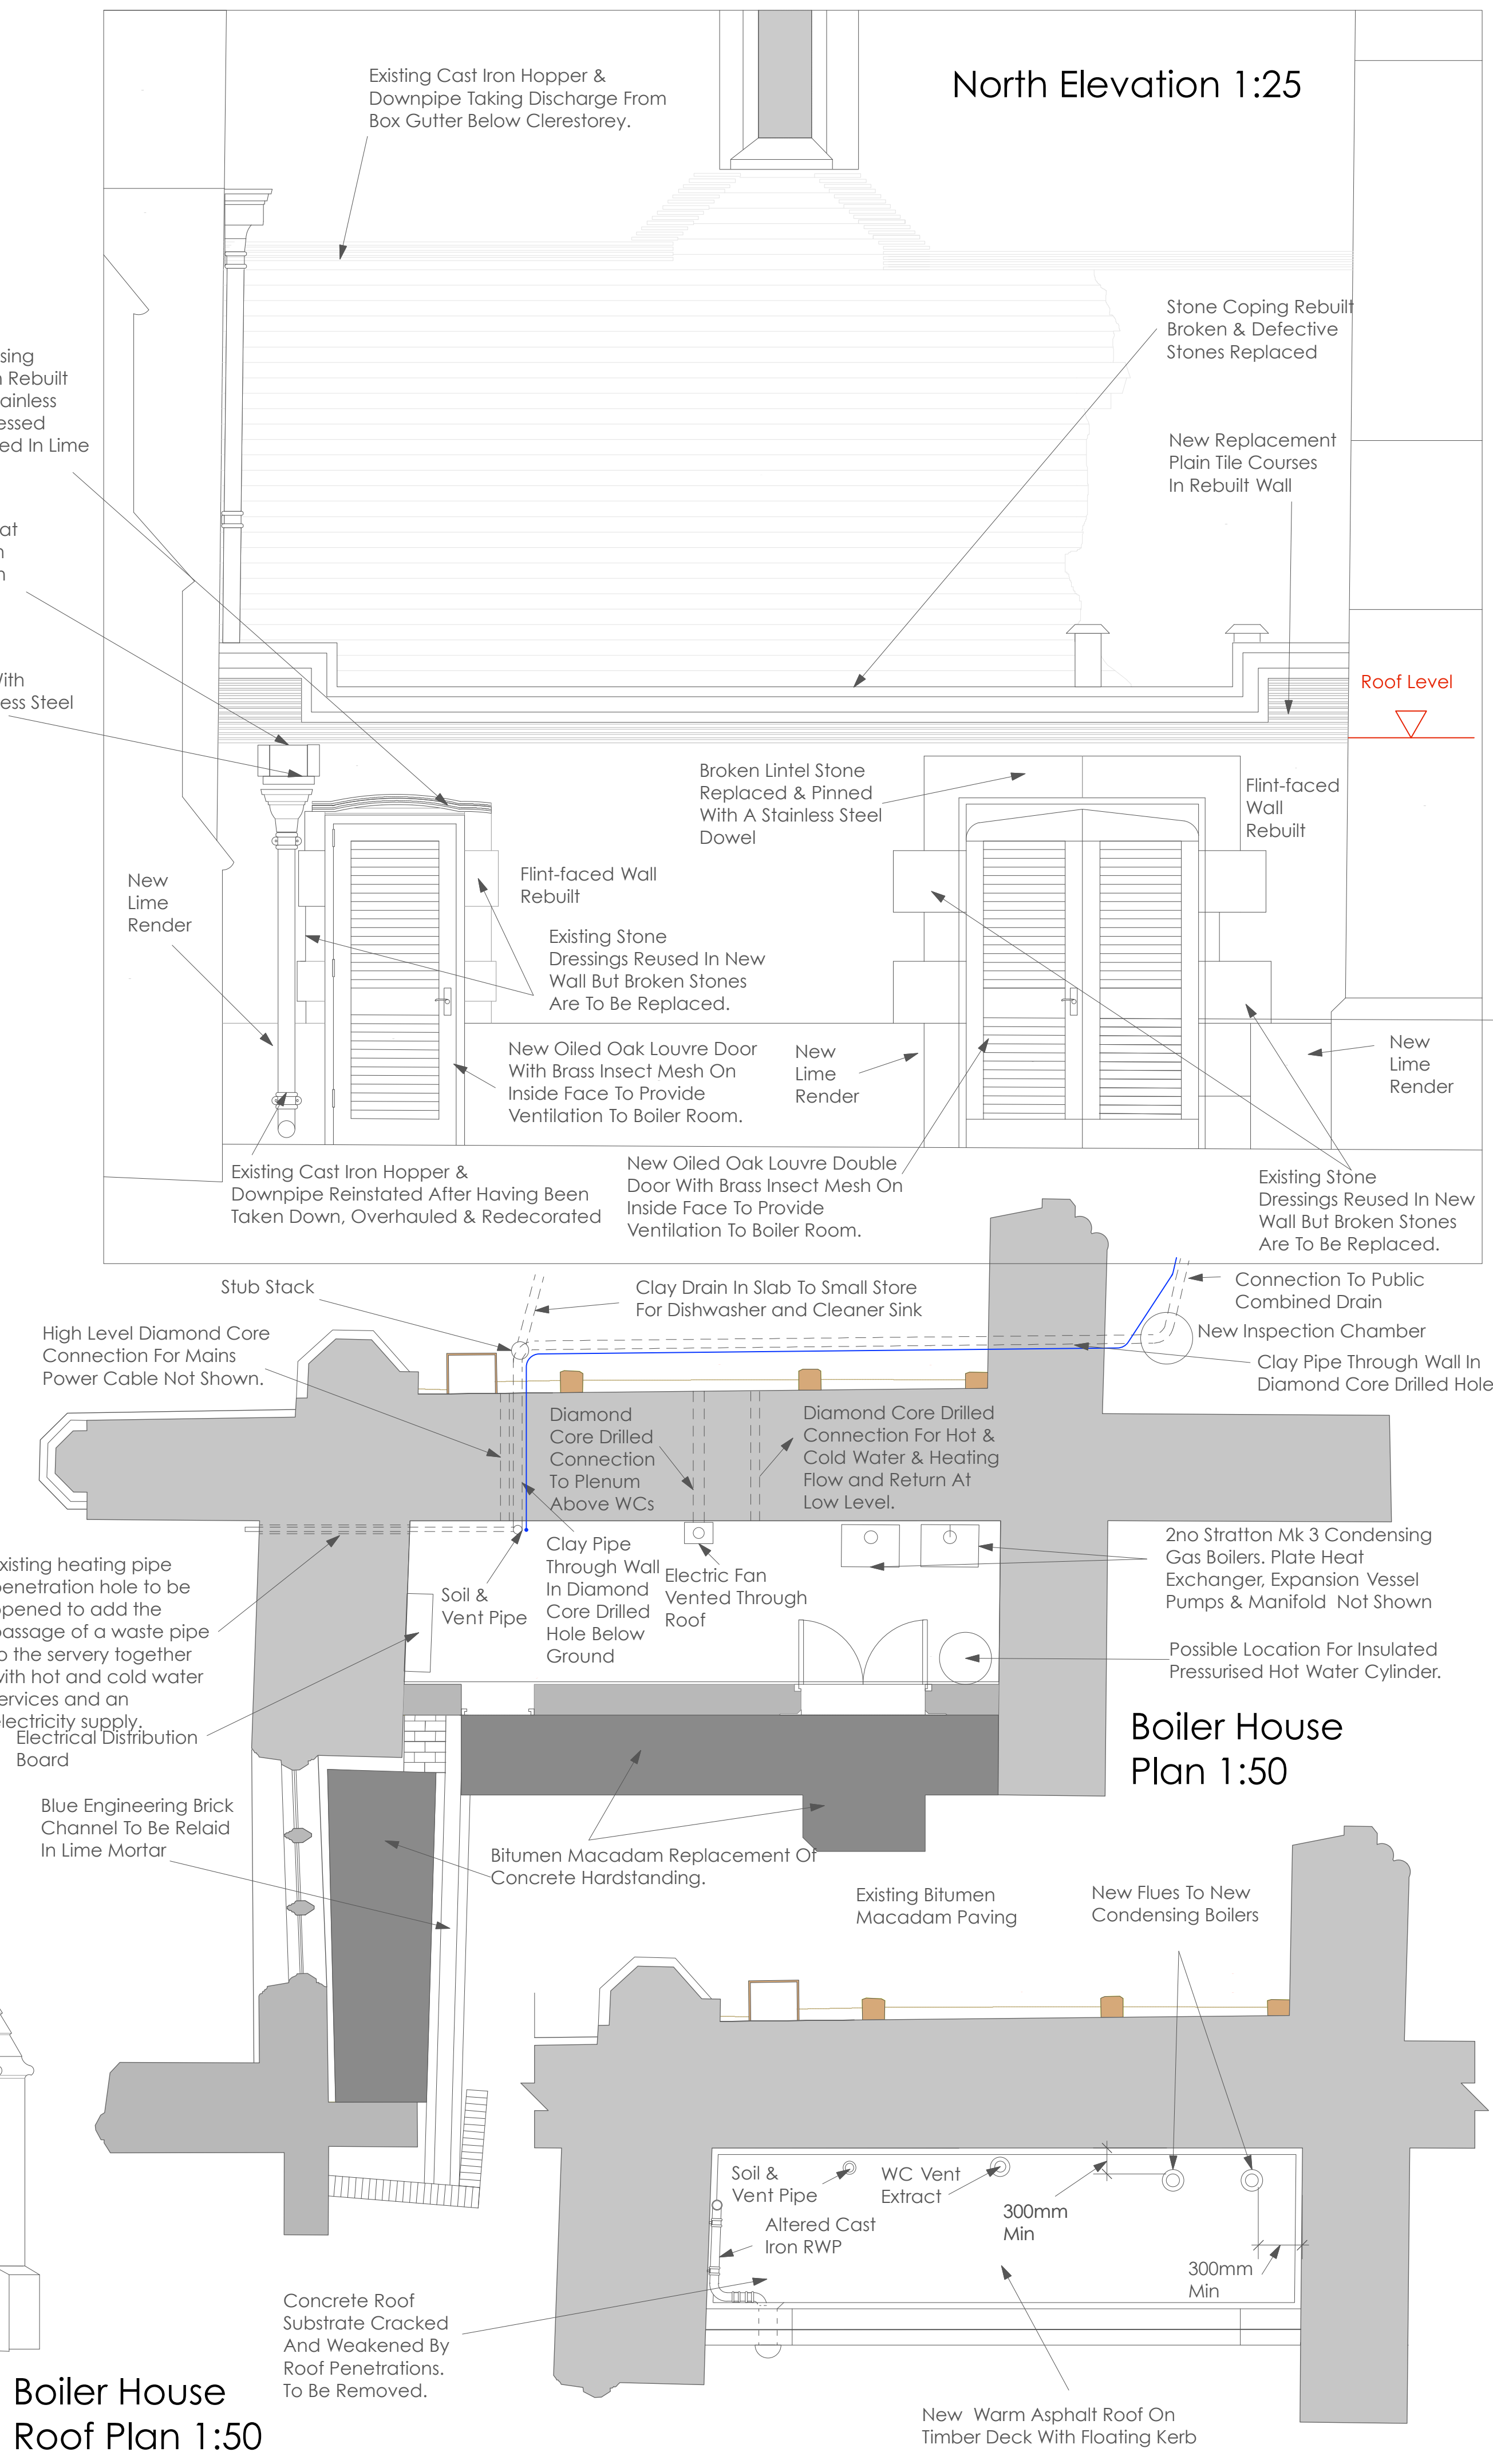


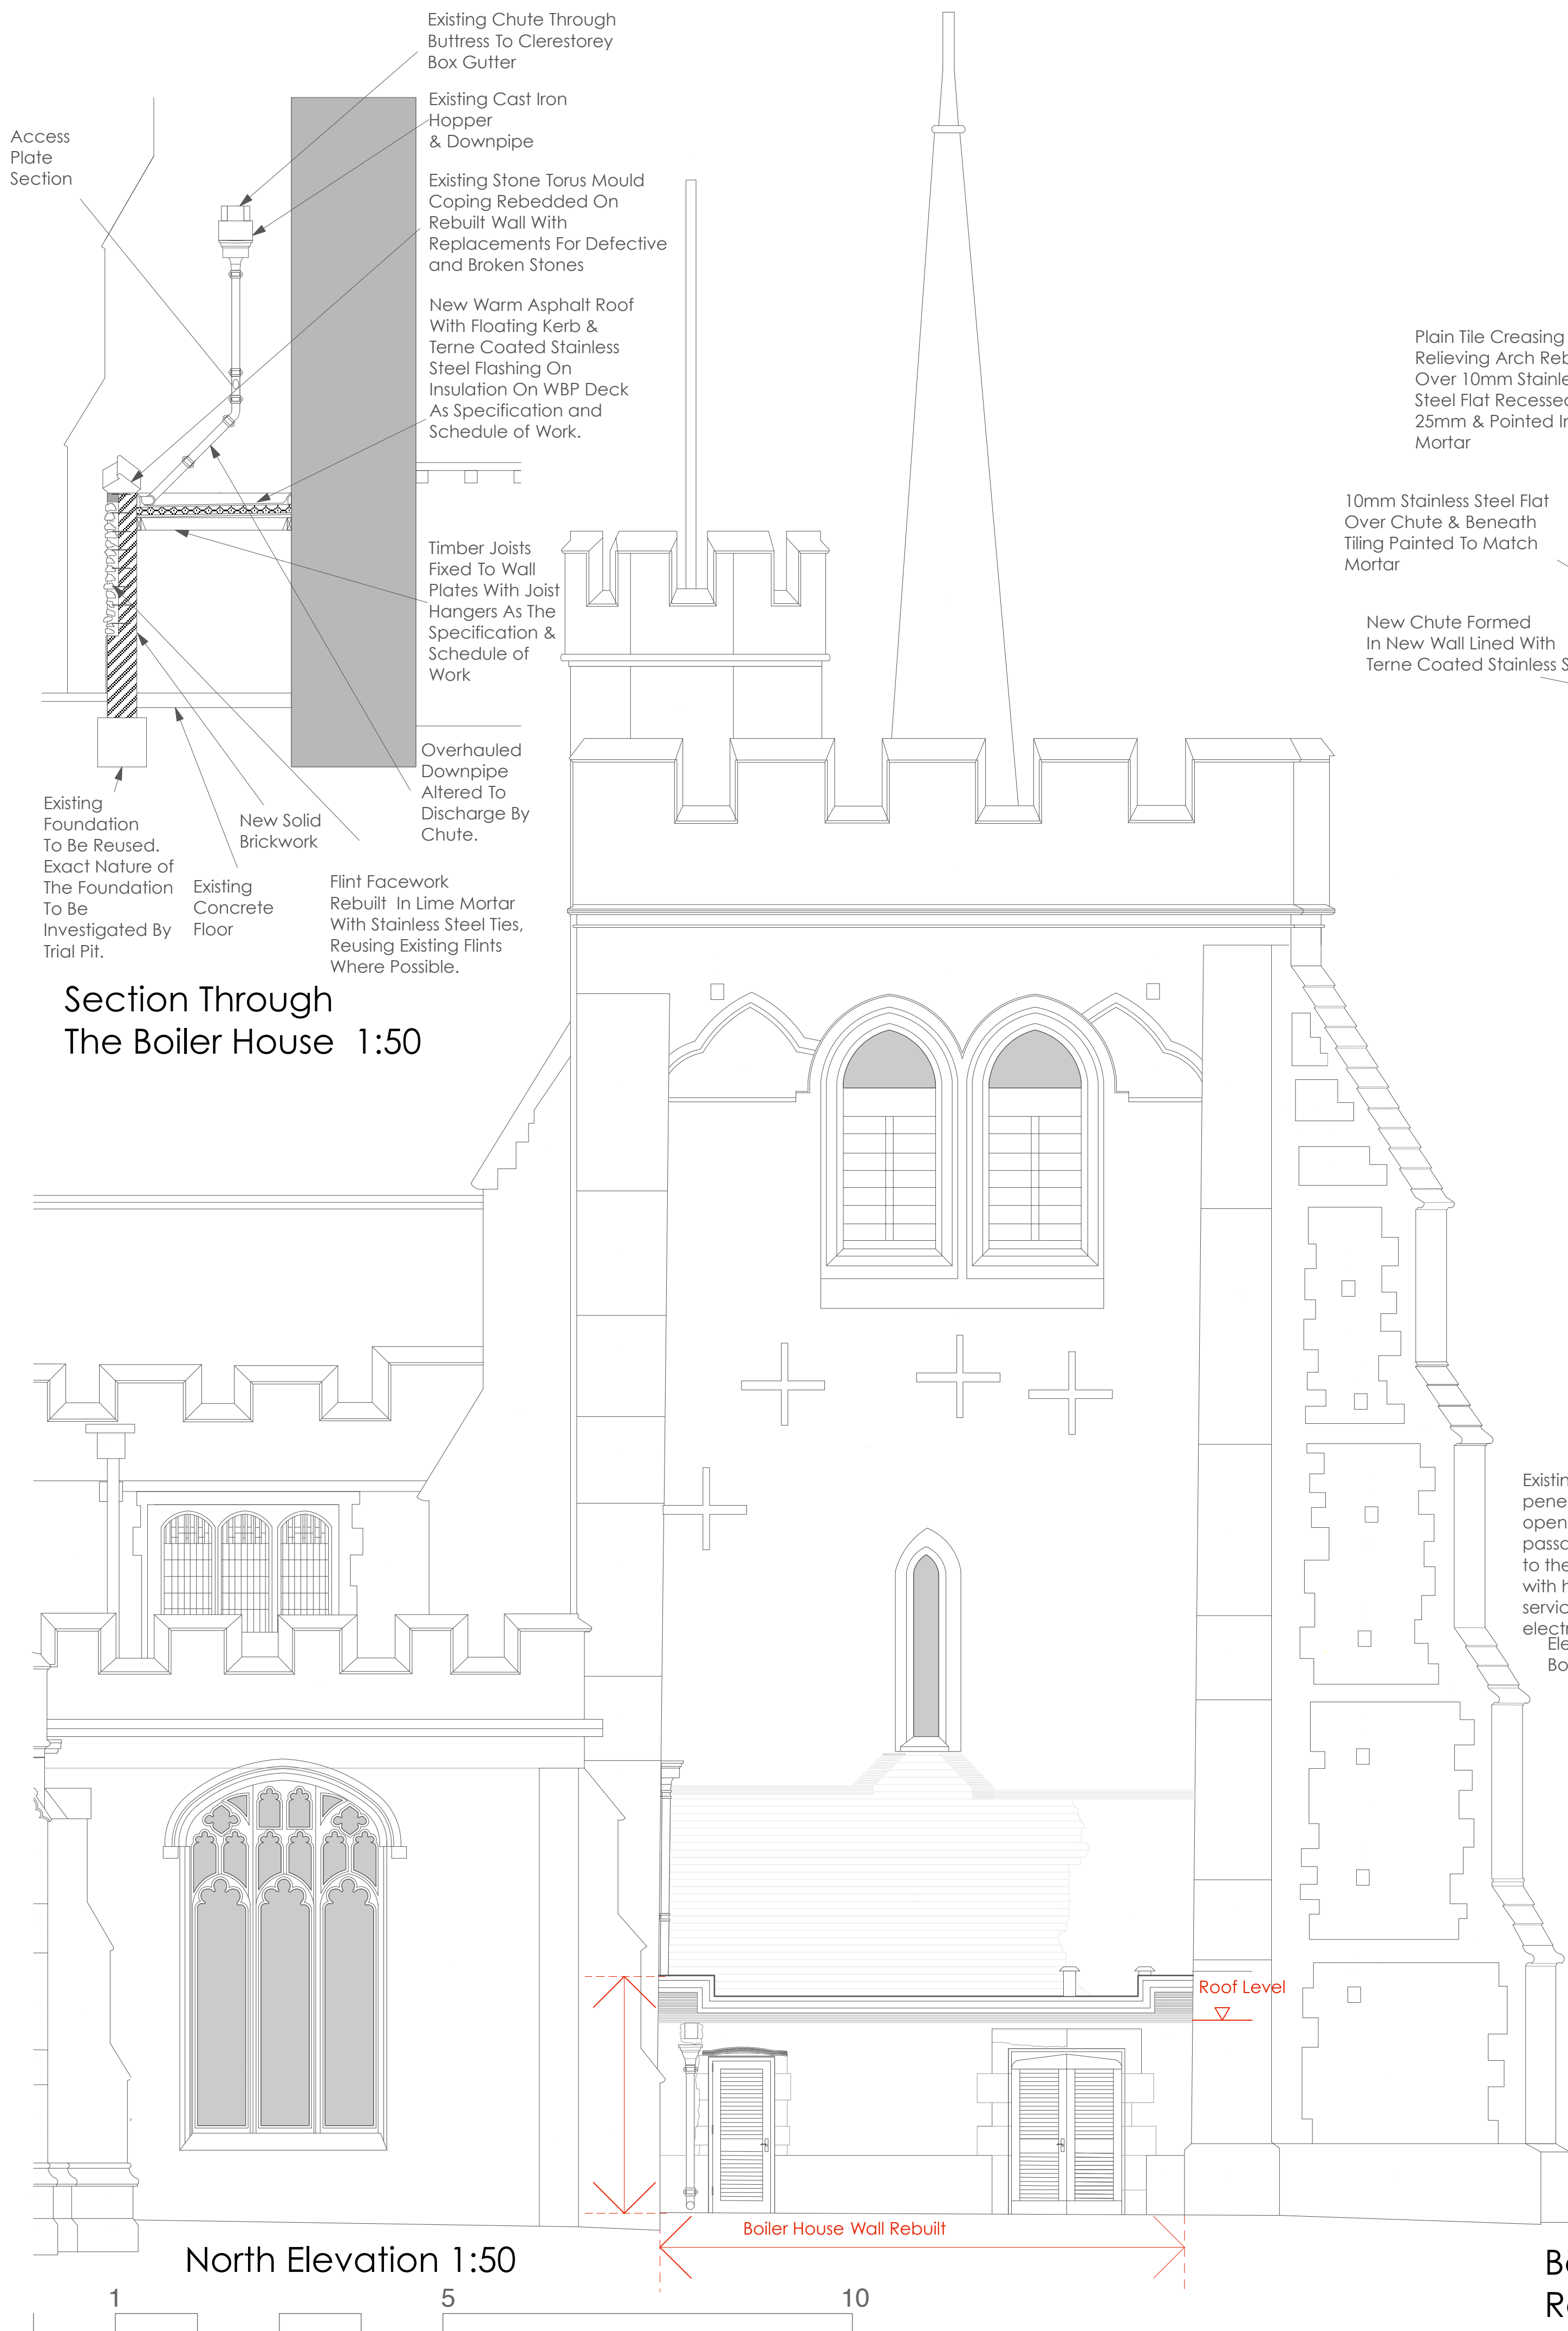

NOTES:

The Contractor is not to scale from this drawing.

Any inconsistencies between this drawing and any other Contract Document is to be reported to the Architect immediately.

This drawing is only to be used in connection with the Status (indicated below) under which it is issued.

REVISIONS:

Revision A March 2024
Tender Issue

JOB TITLE:
St Mary Hitchin

JOB NO.:
2204ar

SCALE:
**1:50 @ A1 1:100 @ A3
& 1:25 @ A1 1:50 @ A3**

DATE:
March 2023

DRAWN BY:
SB

CHKCD BY:

STATUS:
Proposed

DRWG. TITLE:
**Boiler House Plans
& Elevations**

DRWG. NO.: **2204/50-P Rev A**