
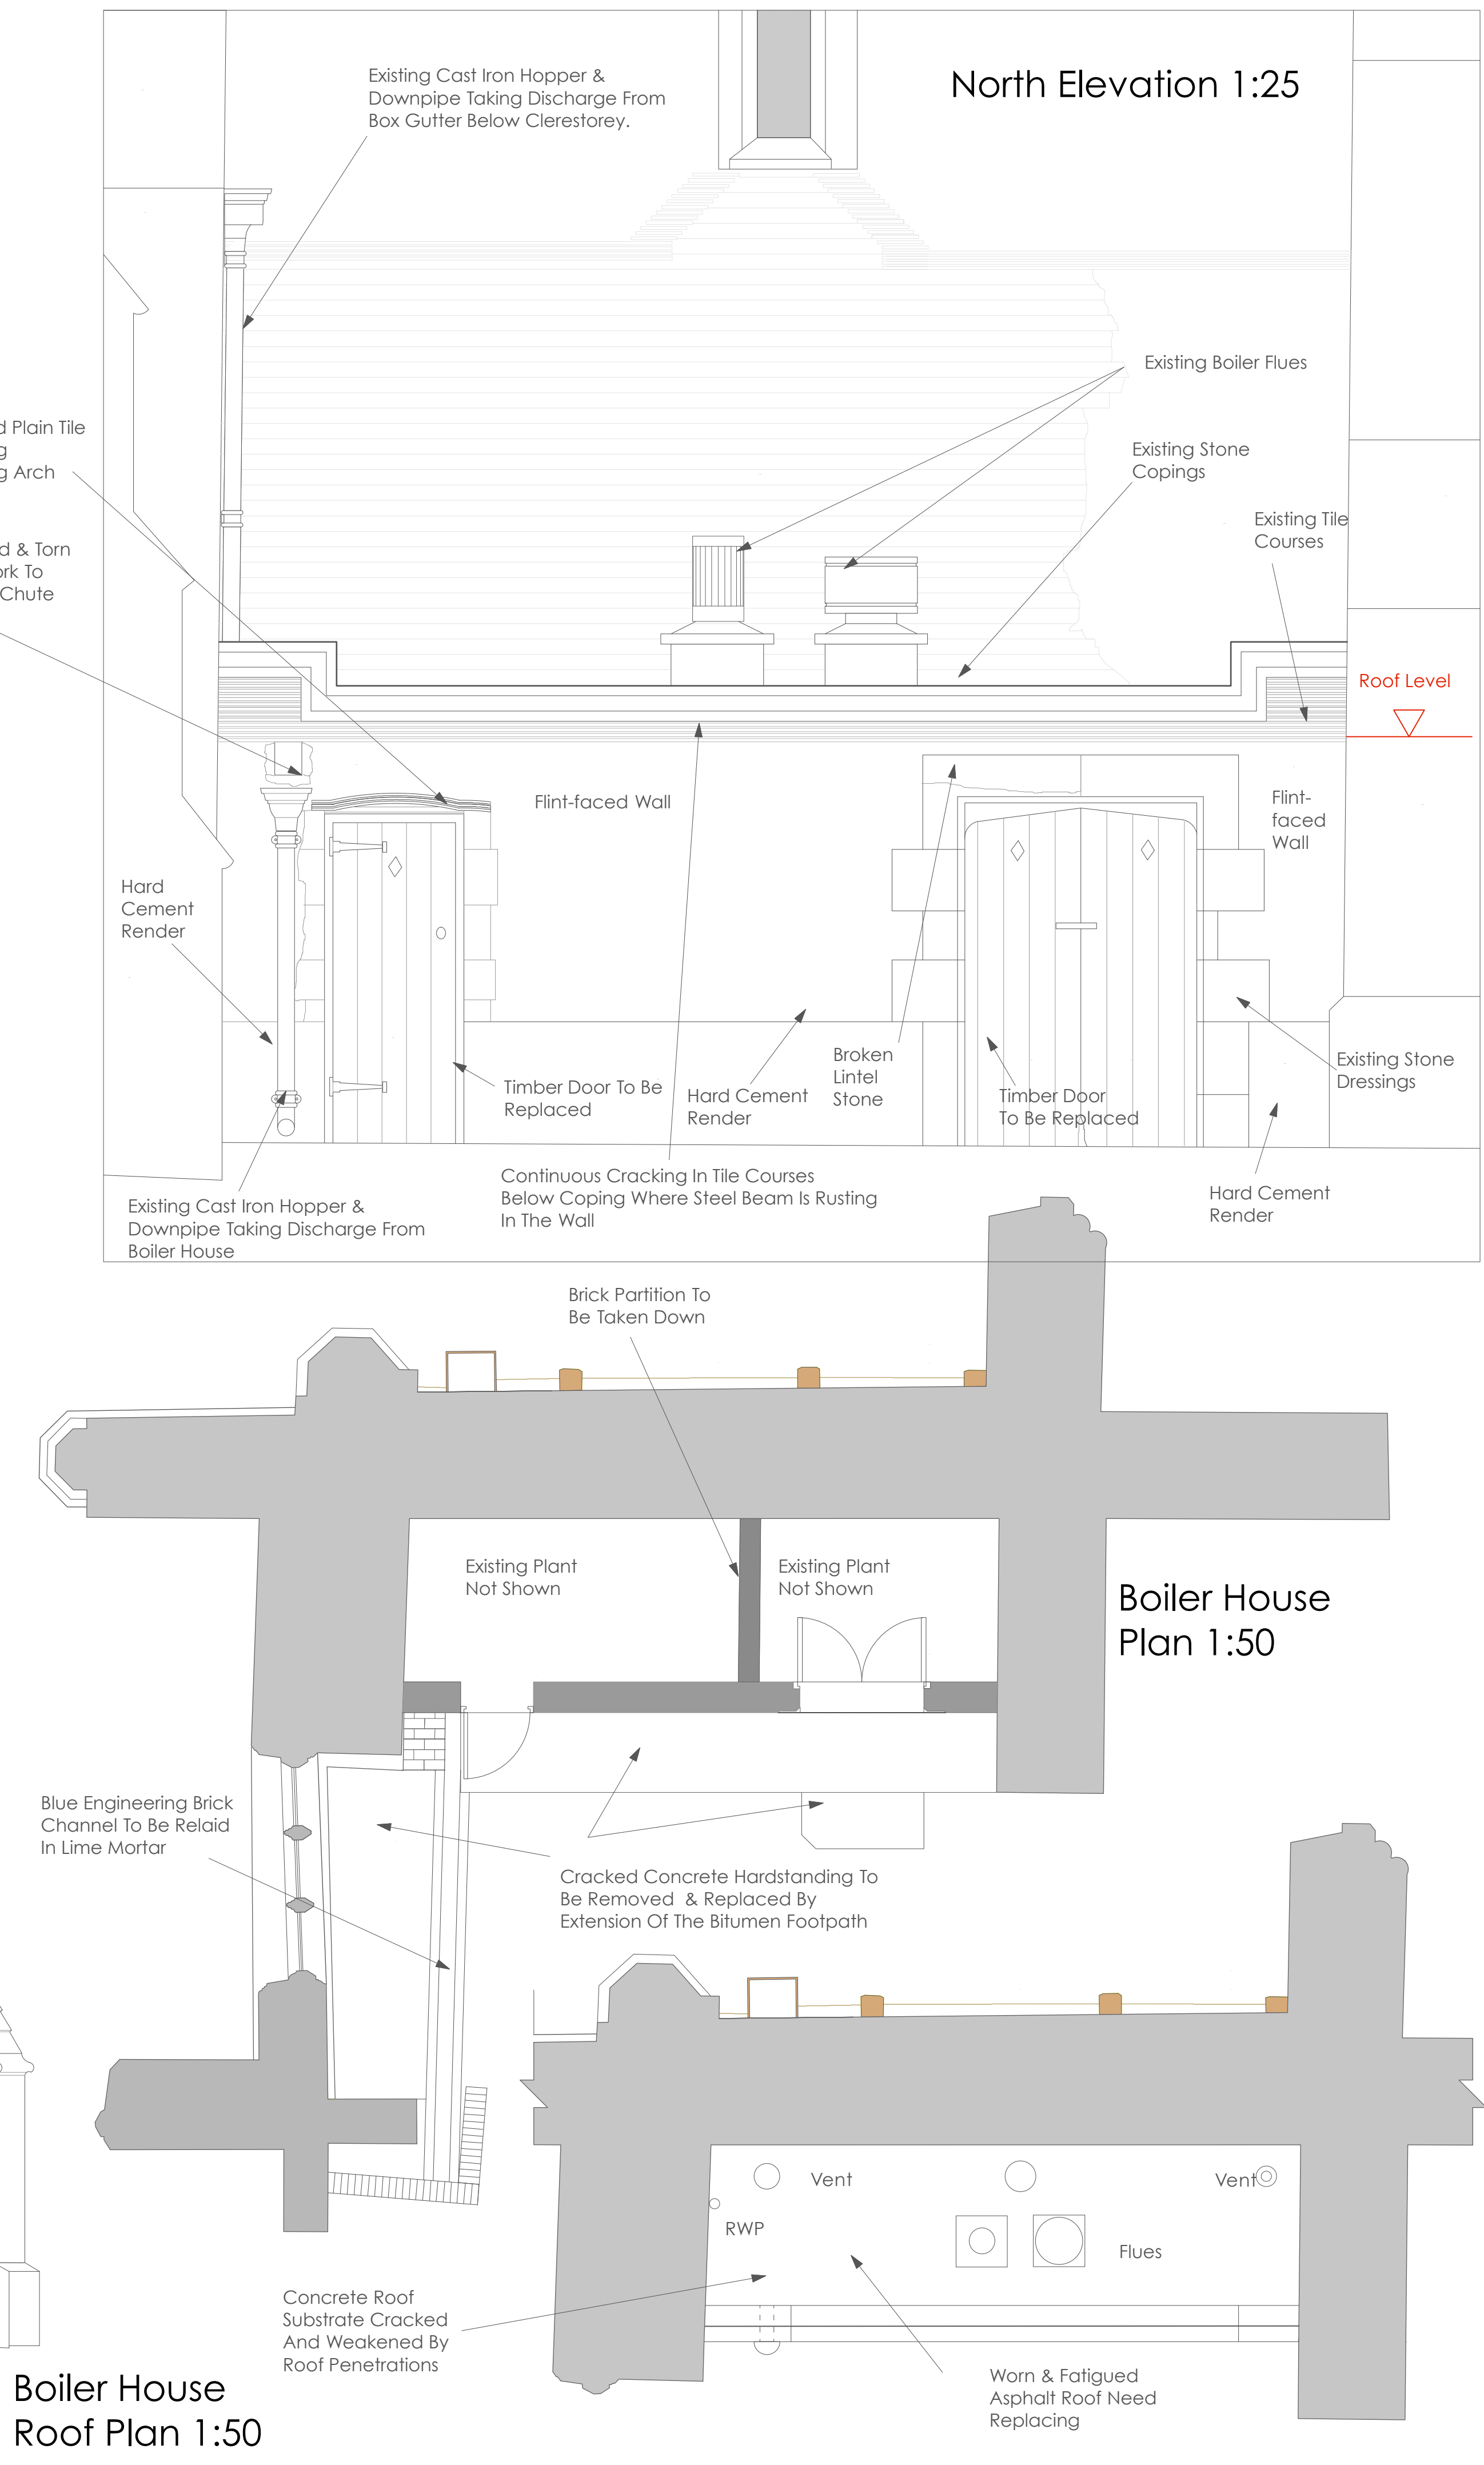


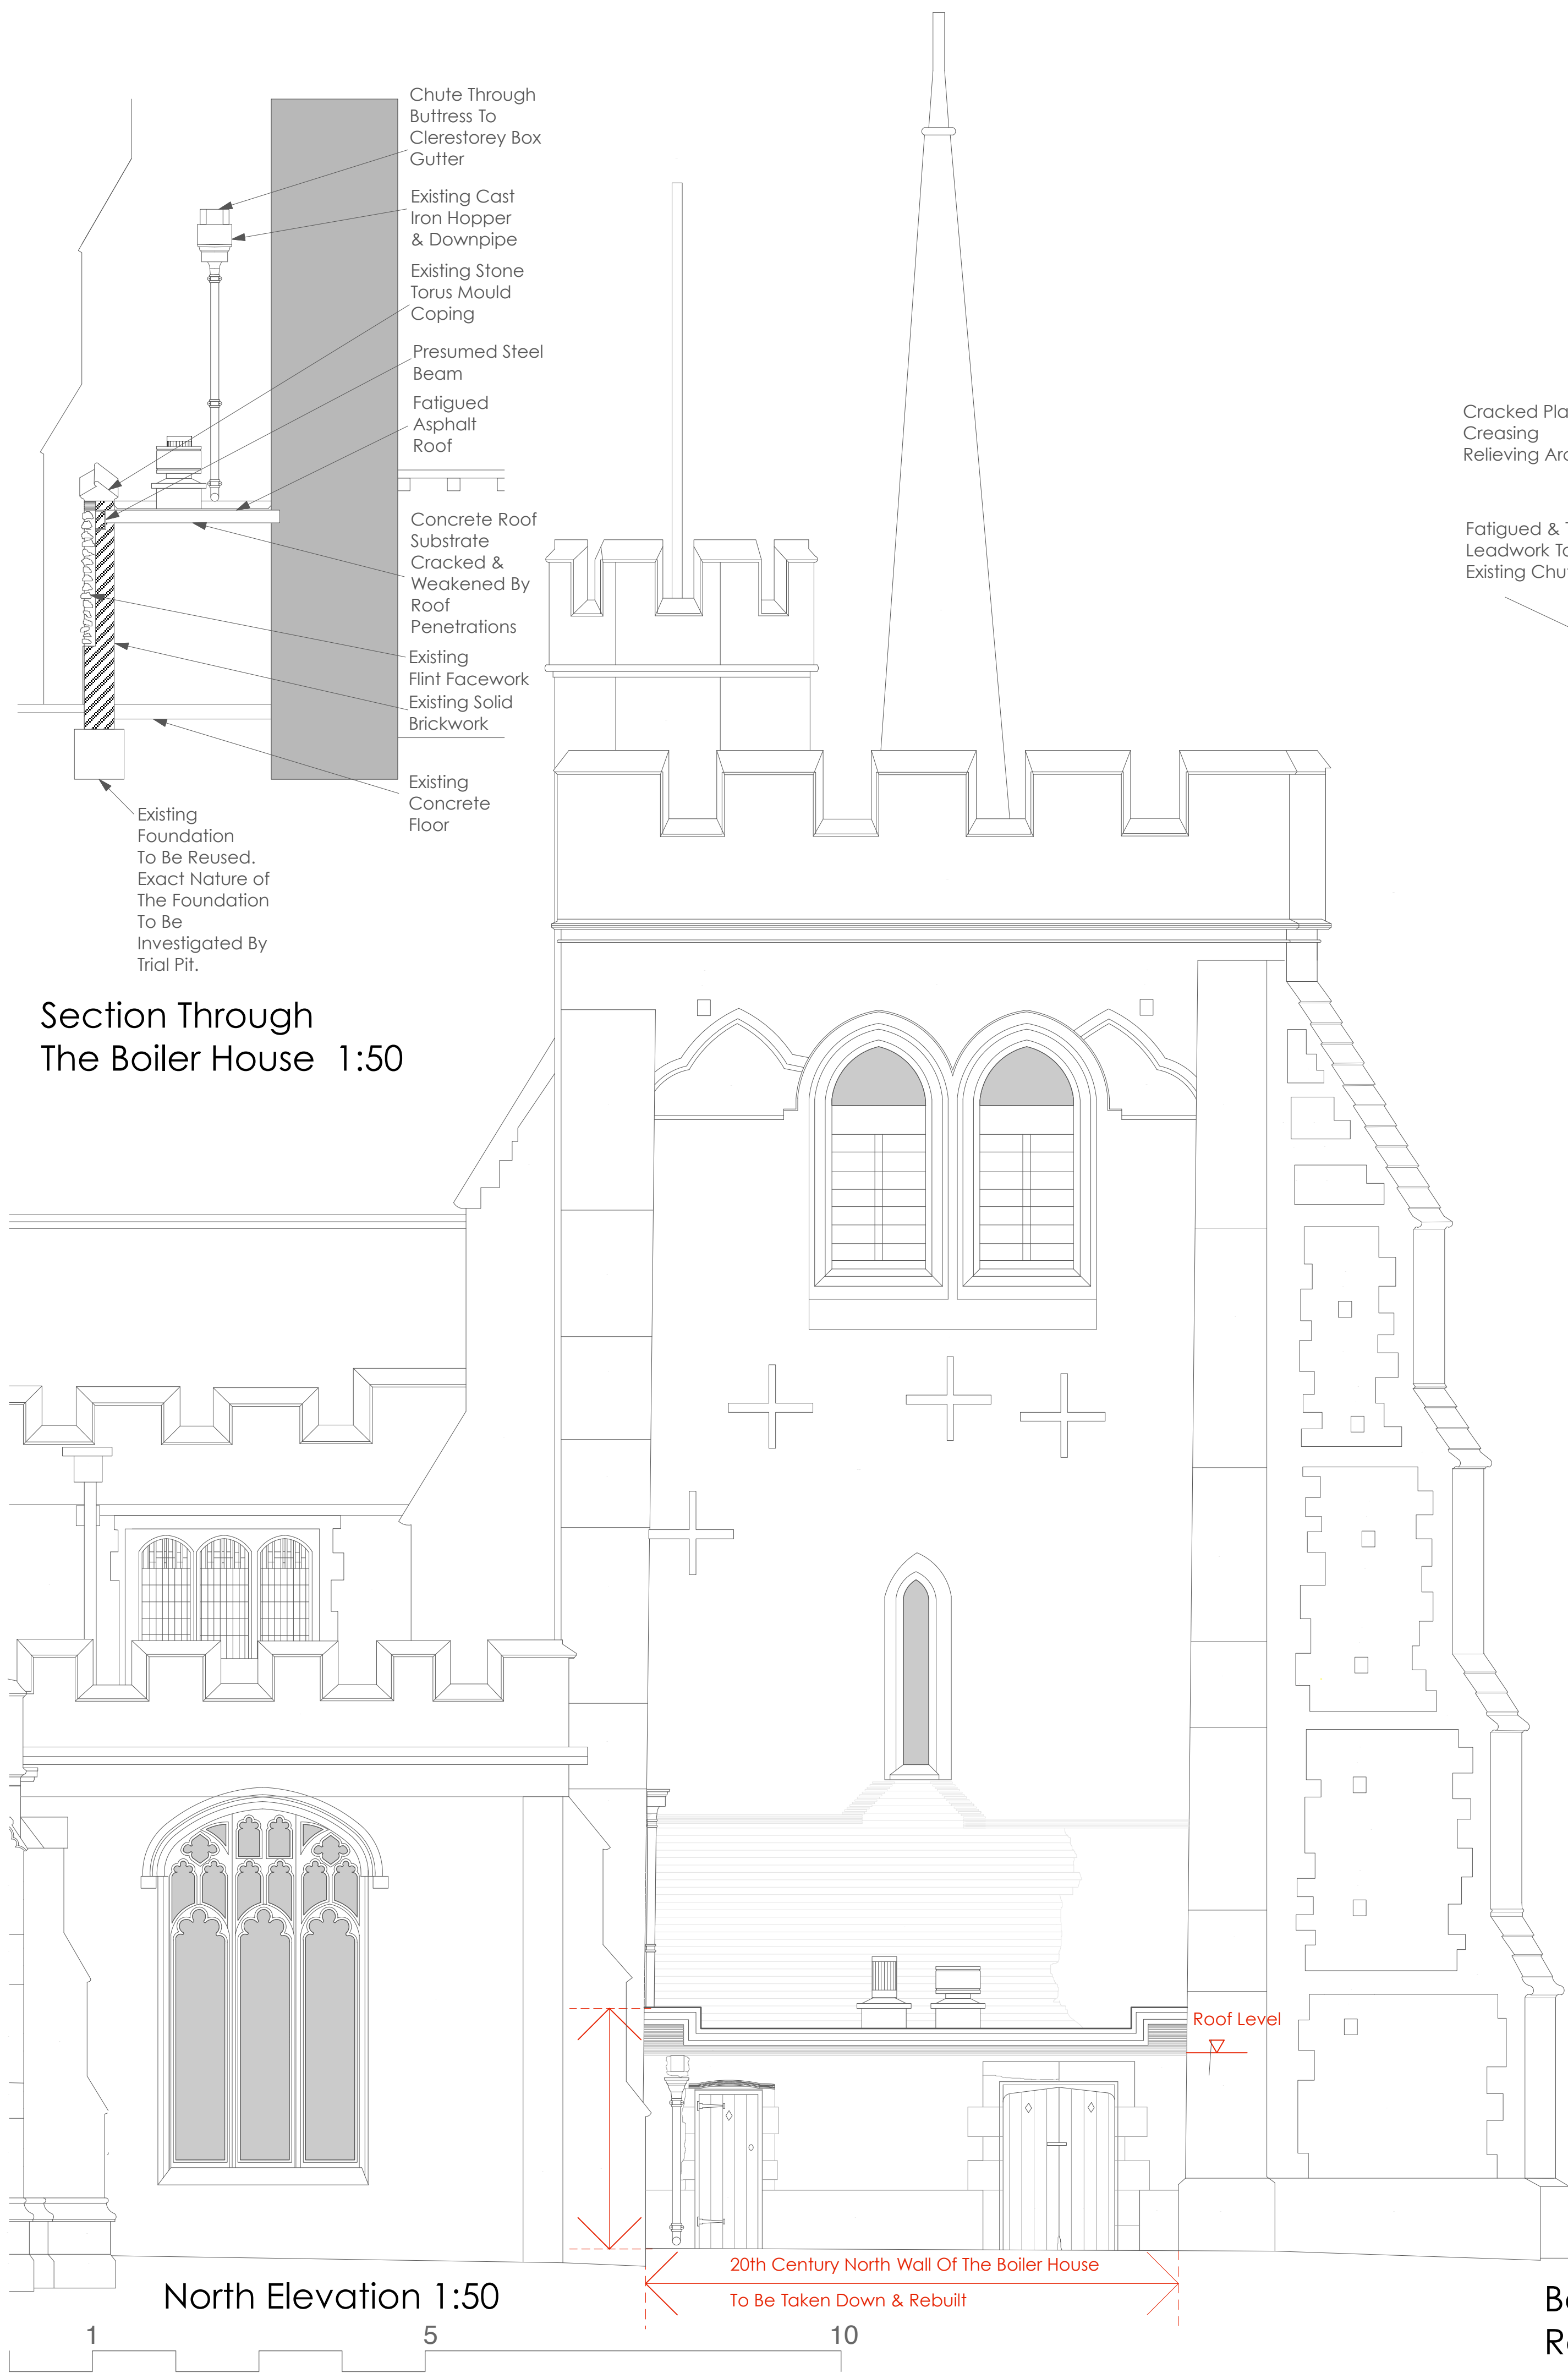

NOTES: The Contractor is not to scale from this drawing. Any inconsistencies between this drawing and any other Contract Document is to be reported to the Architect immediately. This drawing is only to be used in connection with the Status (Indicated below) under which it is issued.	
REVISIONS: Revision A March 2024 Tender Issue	
JOB TITLE: St Mary Hitchin	
JOB NO.: 2204ar	
SCALE: 1:50 @ A1 1:100 @ A3 & 1:25 @ A1 1:50 @ A3	
DATE: March 2023	
DRAWN BY: SB	CHKCD BY:
STATUS: Existing Based on survey Solutions Drawing	
DRWG. TITLE: Boiler House Plans & Elevations	
DRWG. NO.: 2204/50-E Rev A	