



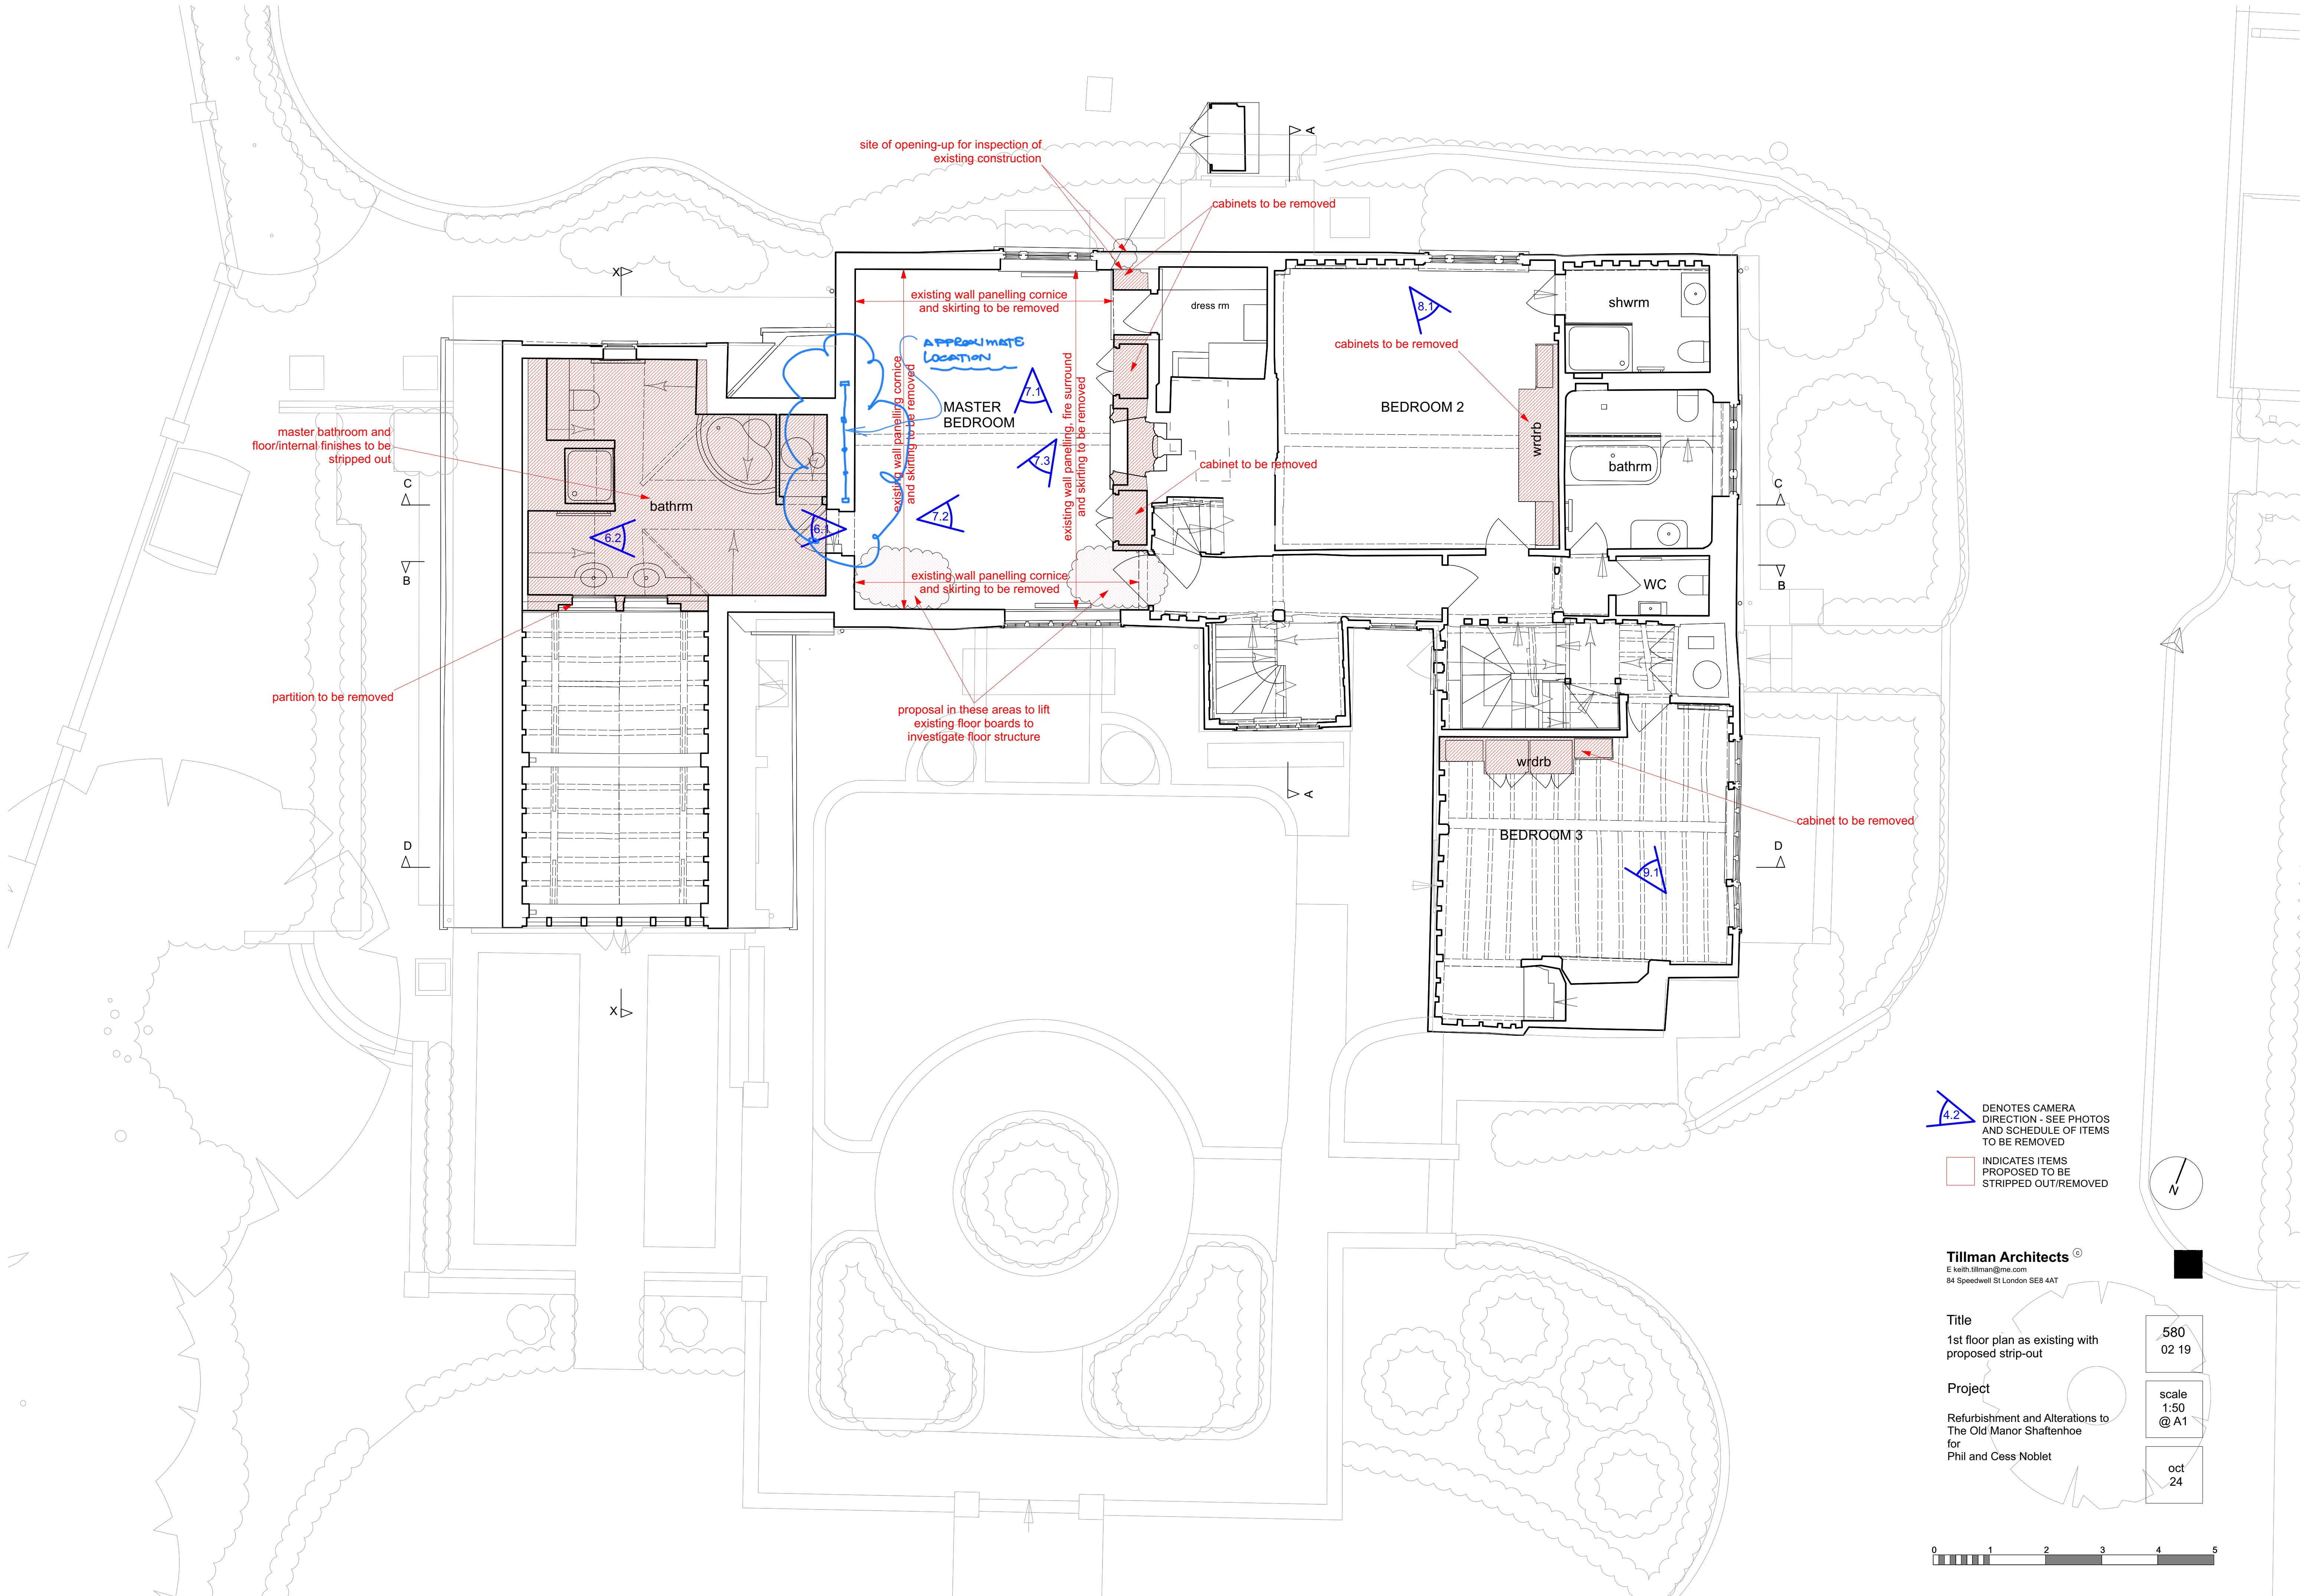

4.2 DENOTES CAMERA DIRECTION - SEE PHOTOS AND SCHEDULE OF ITEMS TO BE REMOVED

INDICATES ITEMS PROPOSED TO BE STRIPPED OUT/REMOVED

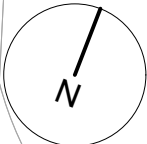

Tillman Architects®
E keith.tillman@me.com
84 Speedwell St London SE8 4AT

Title
1st floor plan as existing with
proposed strip-out

Project
Refurbishment and Alterations to
The Old Manor Shaftehoe
for
Phil and Cess Noblet

580
02 19

scale
1:50
@ A1

oct
24

