



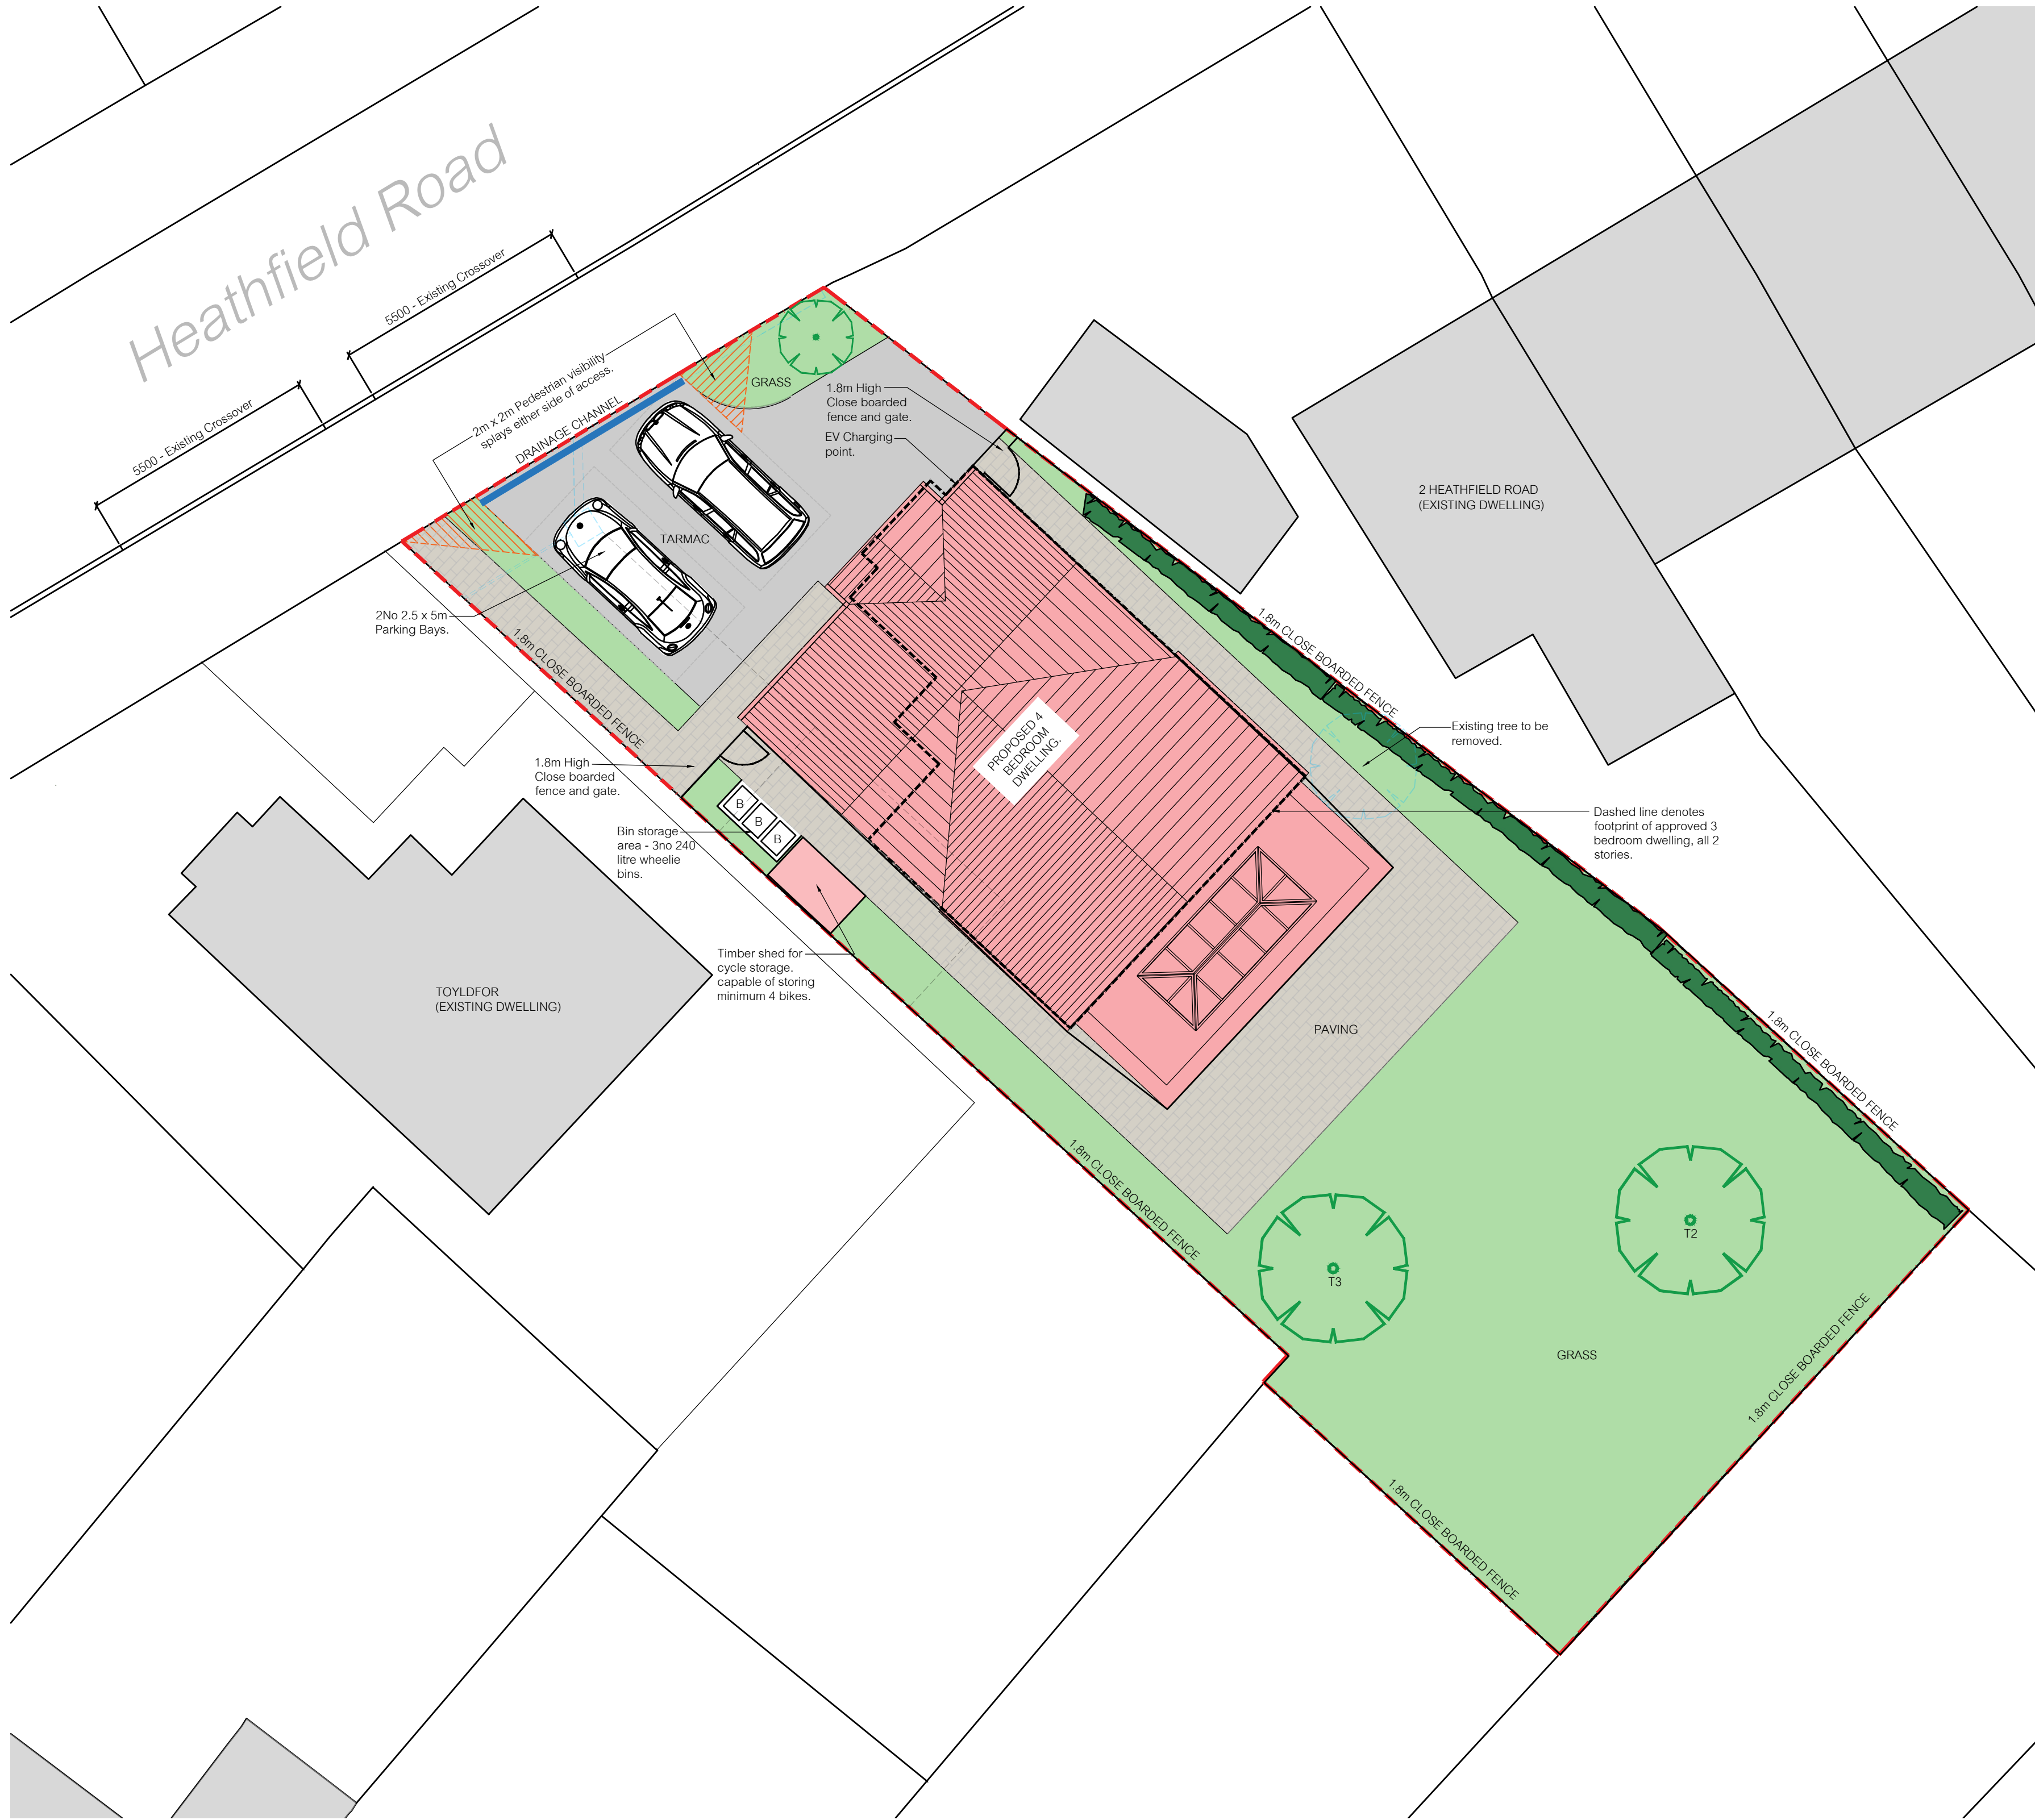

PROPOSED BLOCK PLAN @ 1 TO 100



SITE LOCATION PLAN @ 1 TO 1250

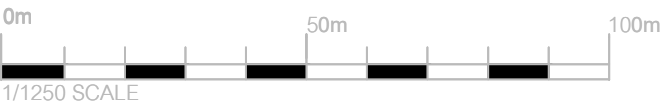

1 17.04.25 Site location plan red line extended to road			
Rev.	Date	Details	Drawn Checked
Issued for:			

PLANNING

Project/Client:		Project No:	
Proposed New Dwelling			
The Reddings		Dwg No:	Rev:
Heathfield Road		A010	1
Drawing:		Scale:	
Proposed Site and Site		As Indicated	
Location Plans		North:	
		Drawn By:	Date:
		Checked By:	Date:

