

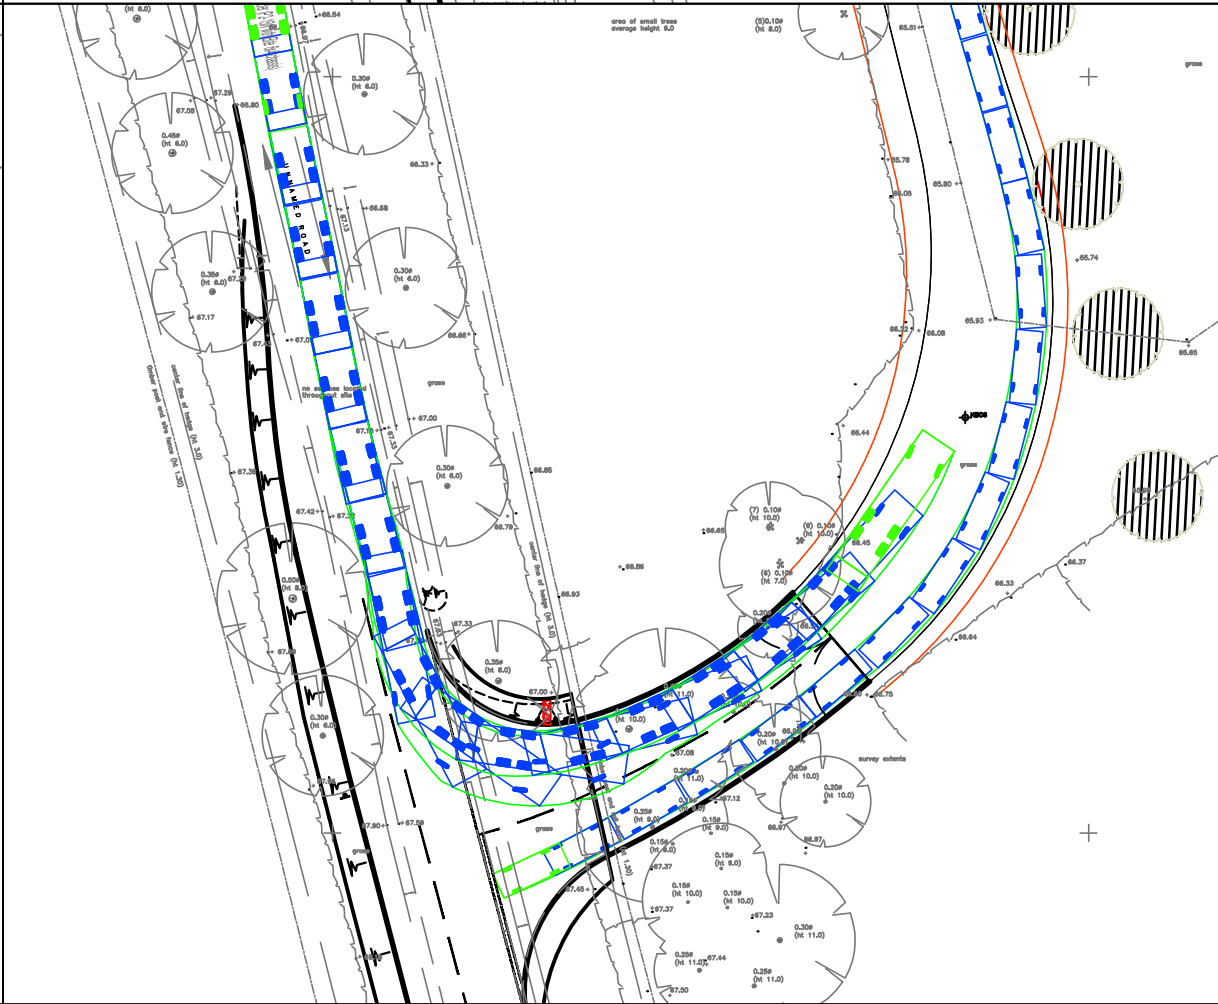
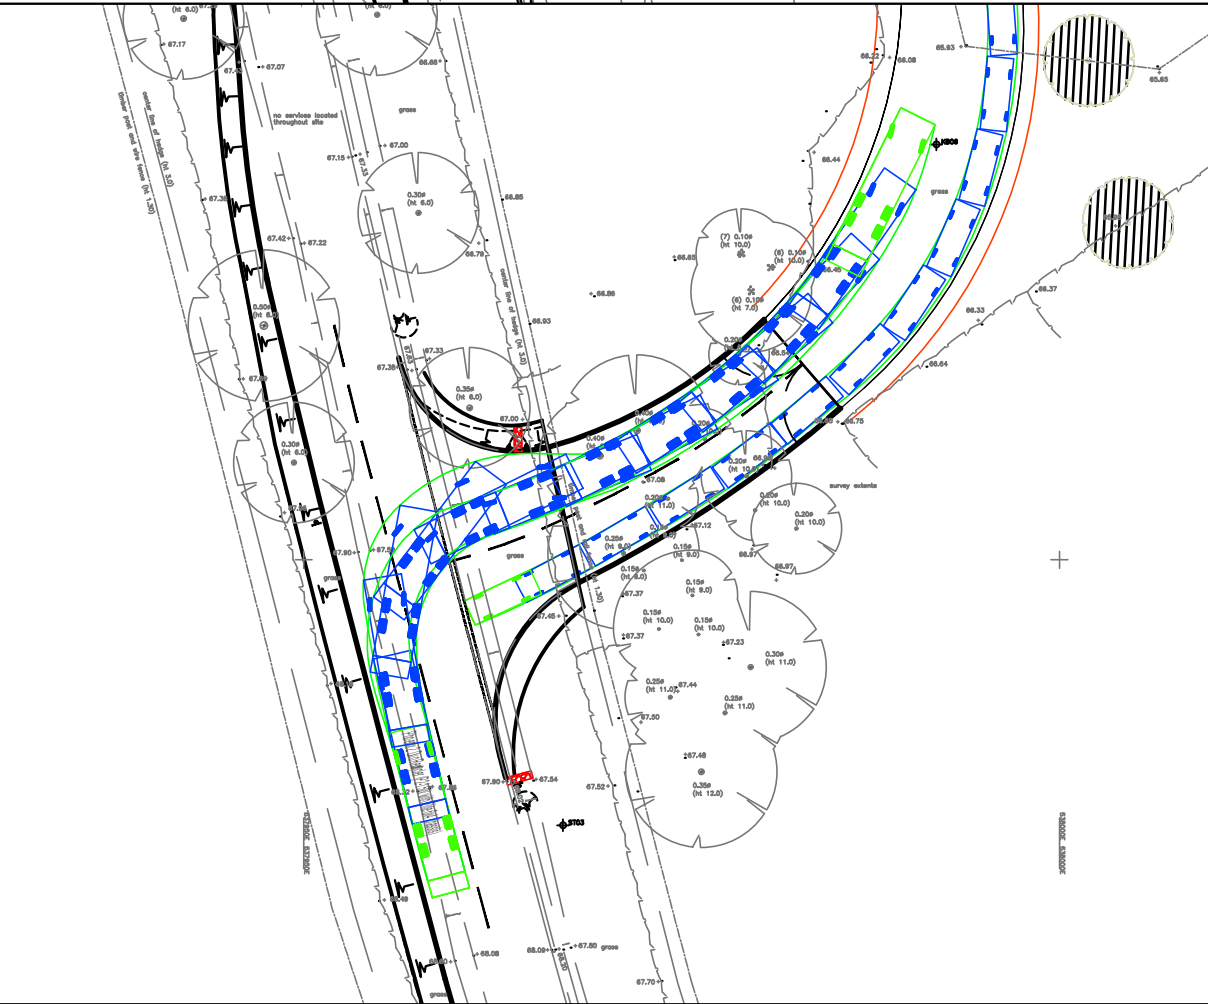
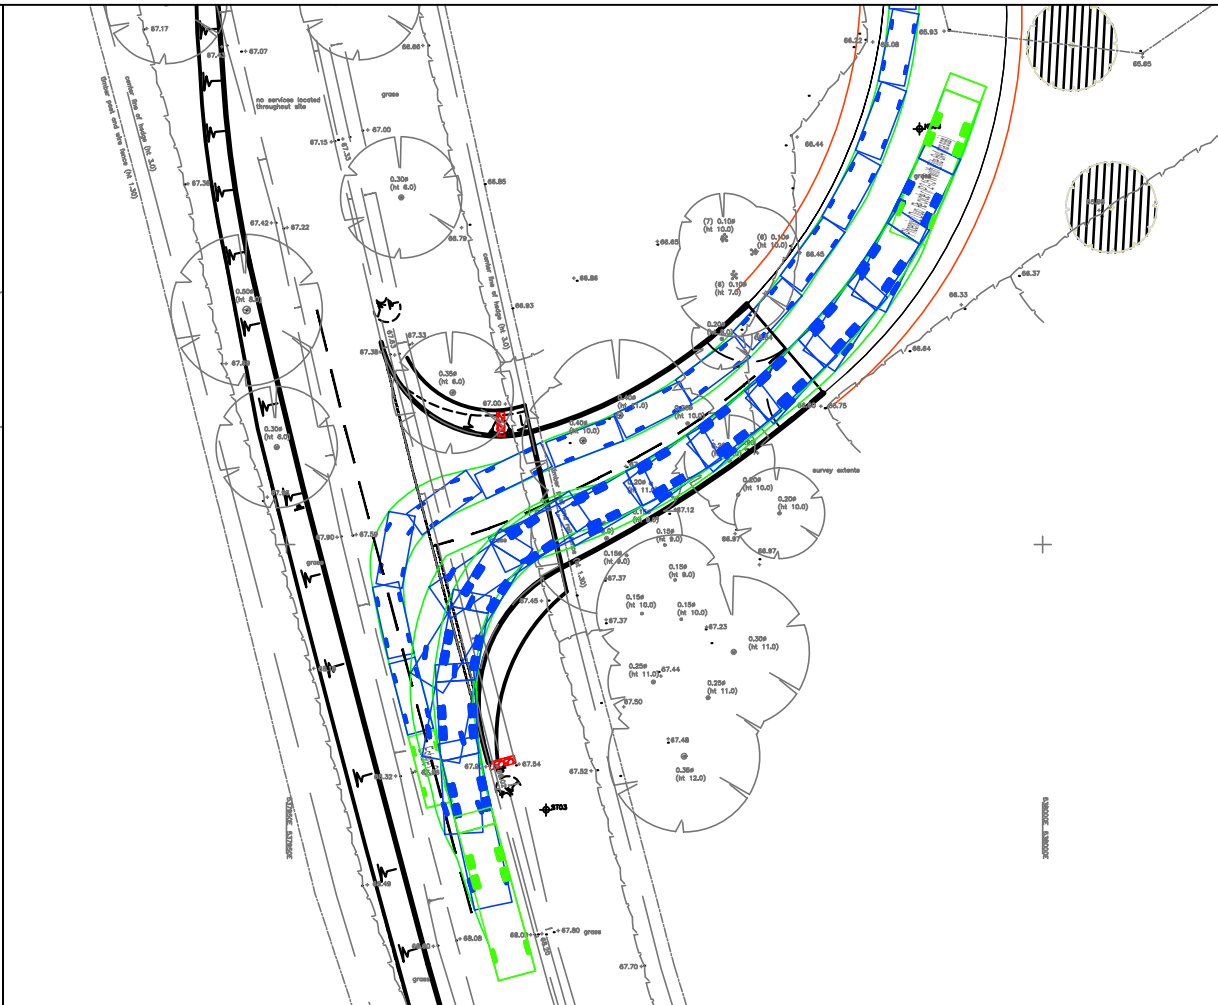


Estate Car
Overall Length 4.845m
Overall Width 1.750m
Overall Body Height 1.424m
Min Body Ground Clearance 0.189m
Max Track Width 1.655m
Lock to lock time 4.00s
Kerb to Kerb Turning Radius 4.950m

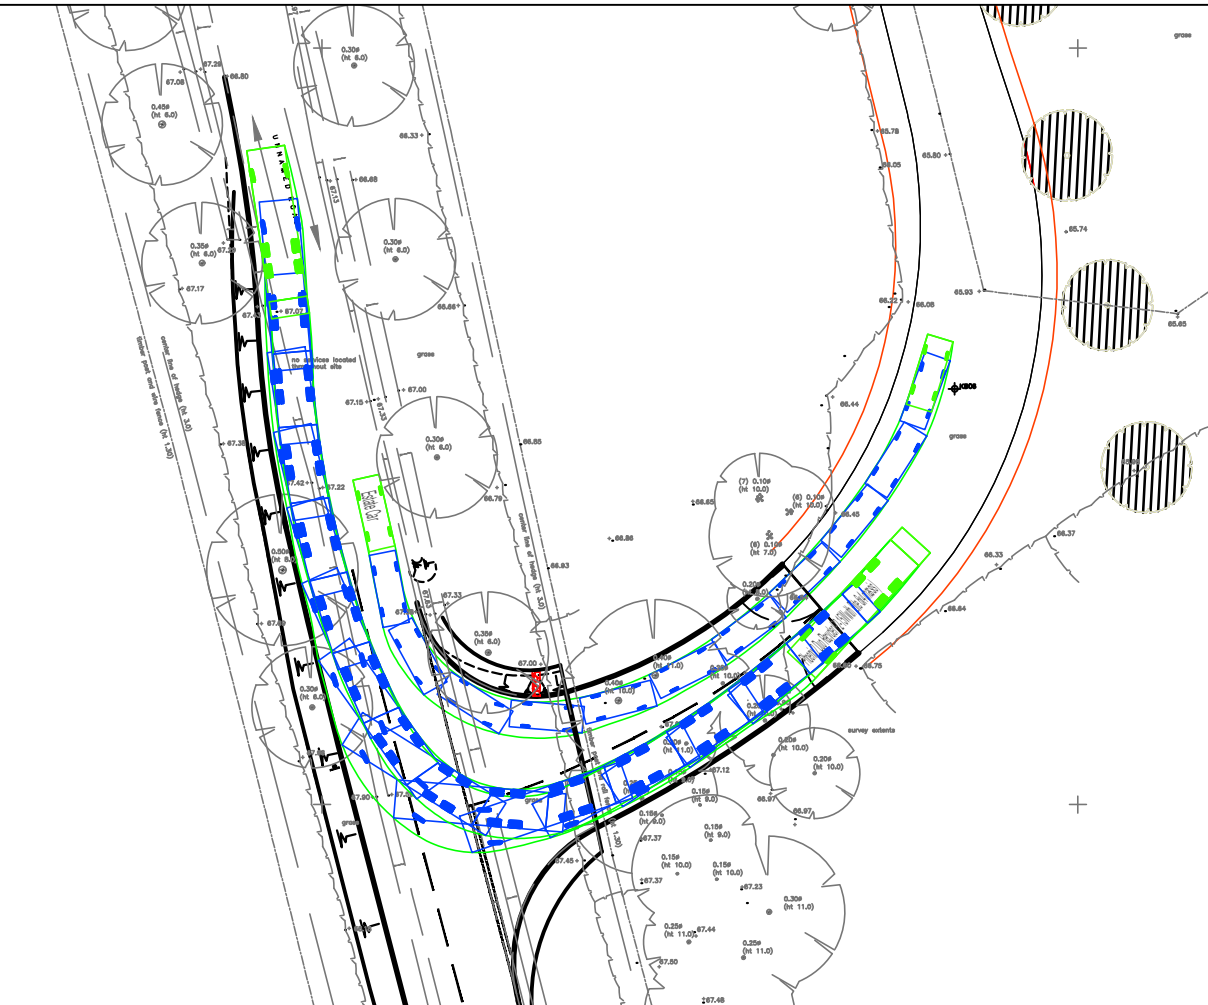

Phoenix 2 Duo Recycler (P2-15W with Elite 6x4 chassis)
Overall Length 11.220m
Overall Width 2.530m
Overall Body Height 3.756m
Min Body Ground Clearance 0.309m
Track Width 2.530m
Lock to lock time 4.00s
Kerb to Kerb Turning Radius 11.550m

Rev	Date	Description	Drn	Chk	App
B	25.09.24	MINOR AMENDMENTS TO SLOPES	CT		
A	31.05.24	MINOR AMENDMENTS	CT		
-	27.02.24	ORIGINAL ISSUE	CT		

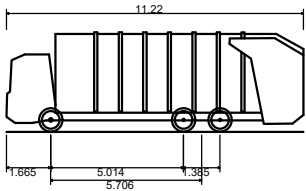

Client

Project
NEWSSELLS PARK WINERY

Drawing Title
SWEPT PATH ANALYSIS
REFUSE VEHICLE & ESTATE CAR

Drawing Status
FOR APPROVAL

Drawn CT	Designed .	Date 27.02.24	Scale 1:500	Size A3
Drawing No. 24-335-TR06				Rev B