
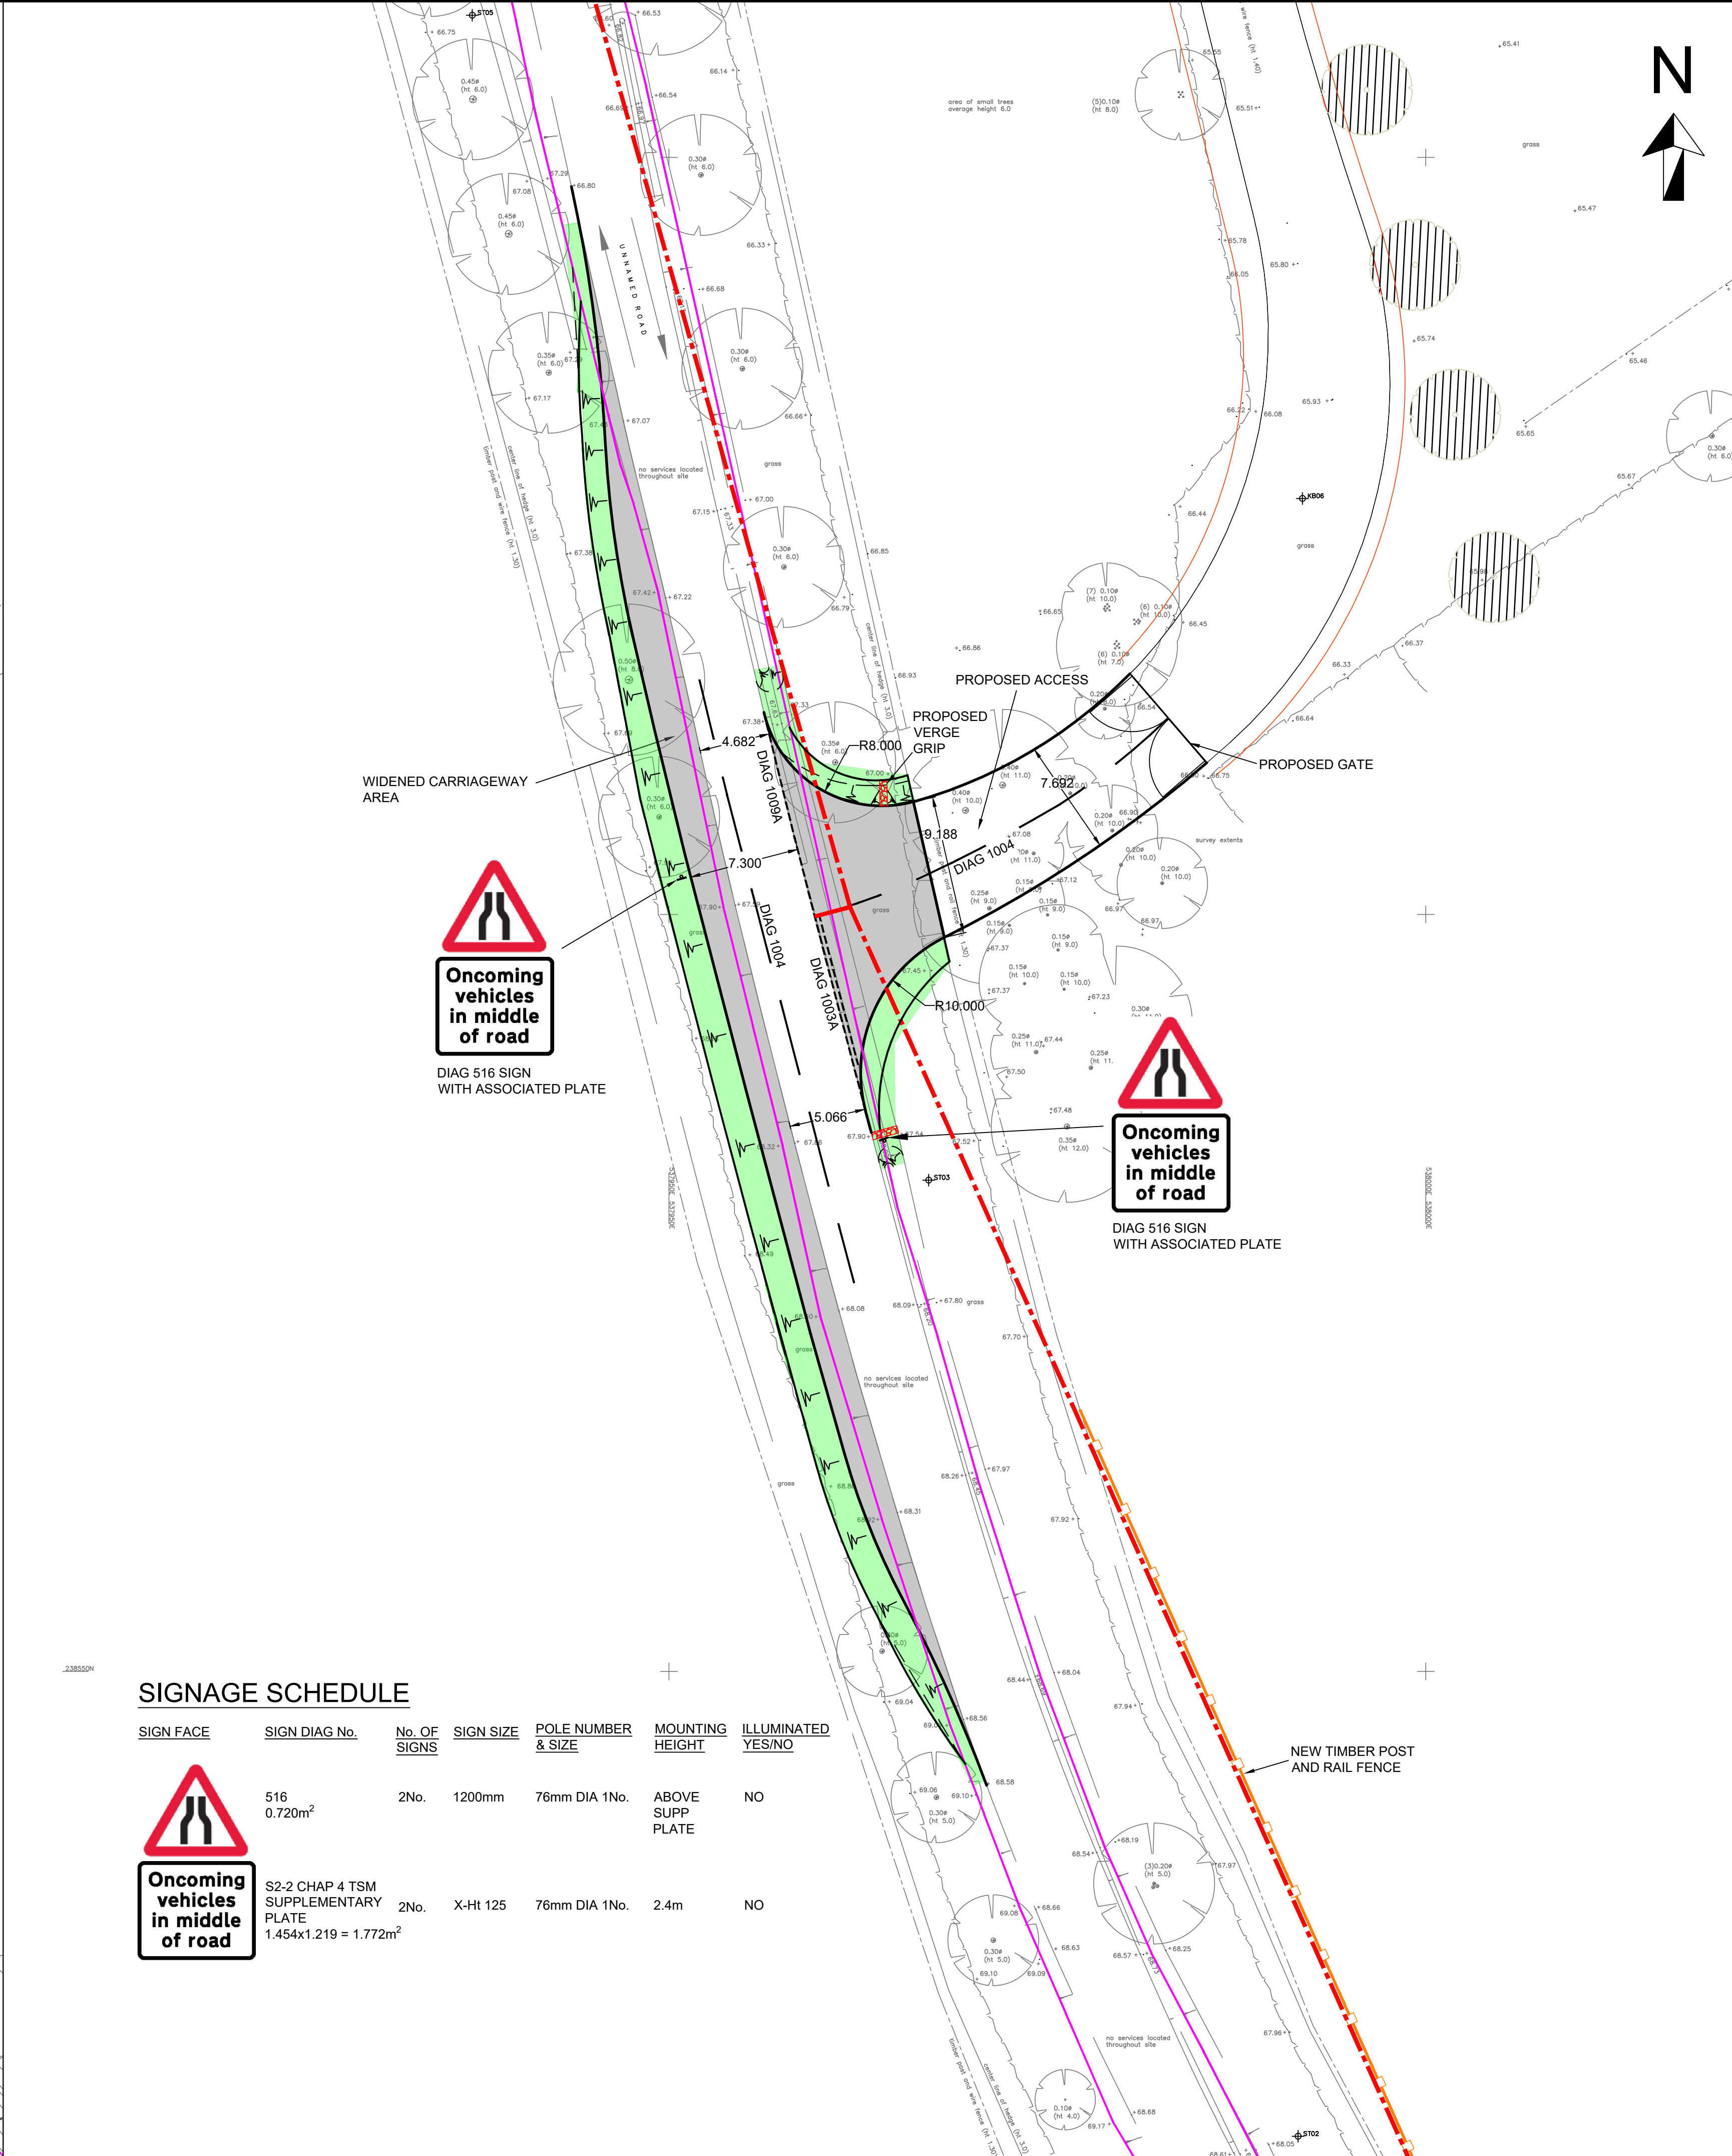


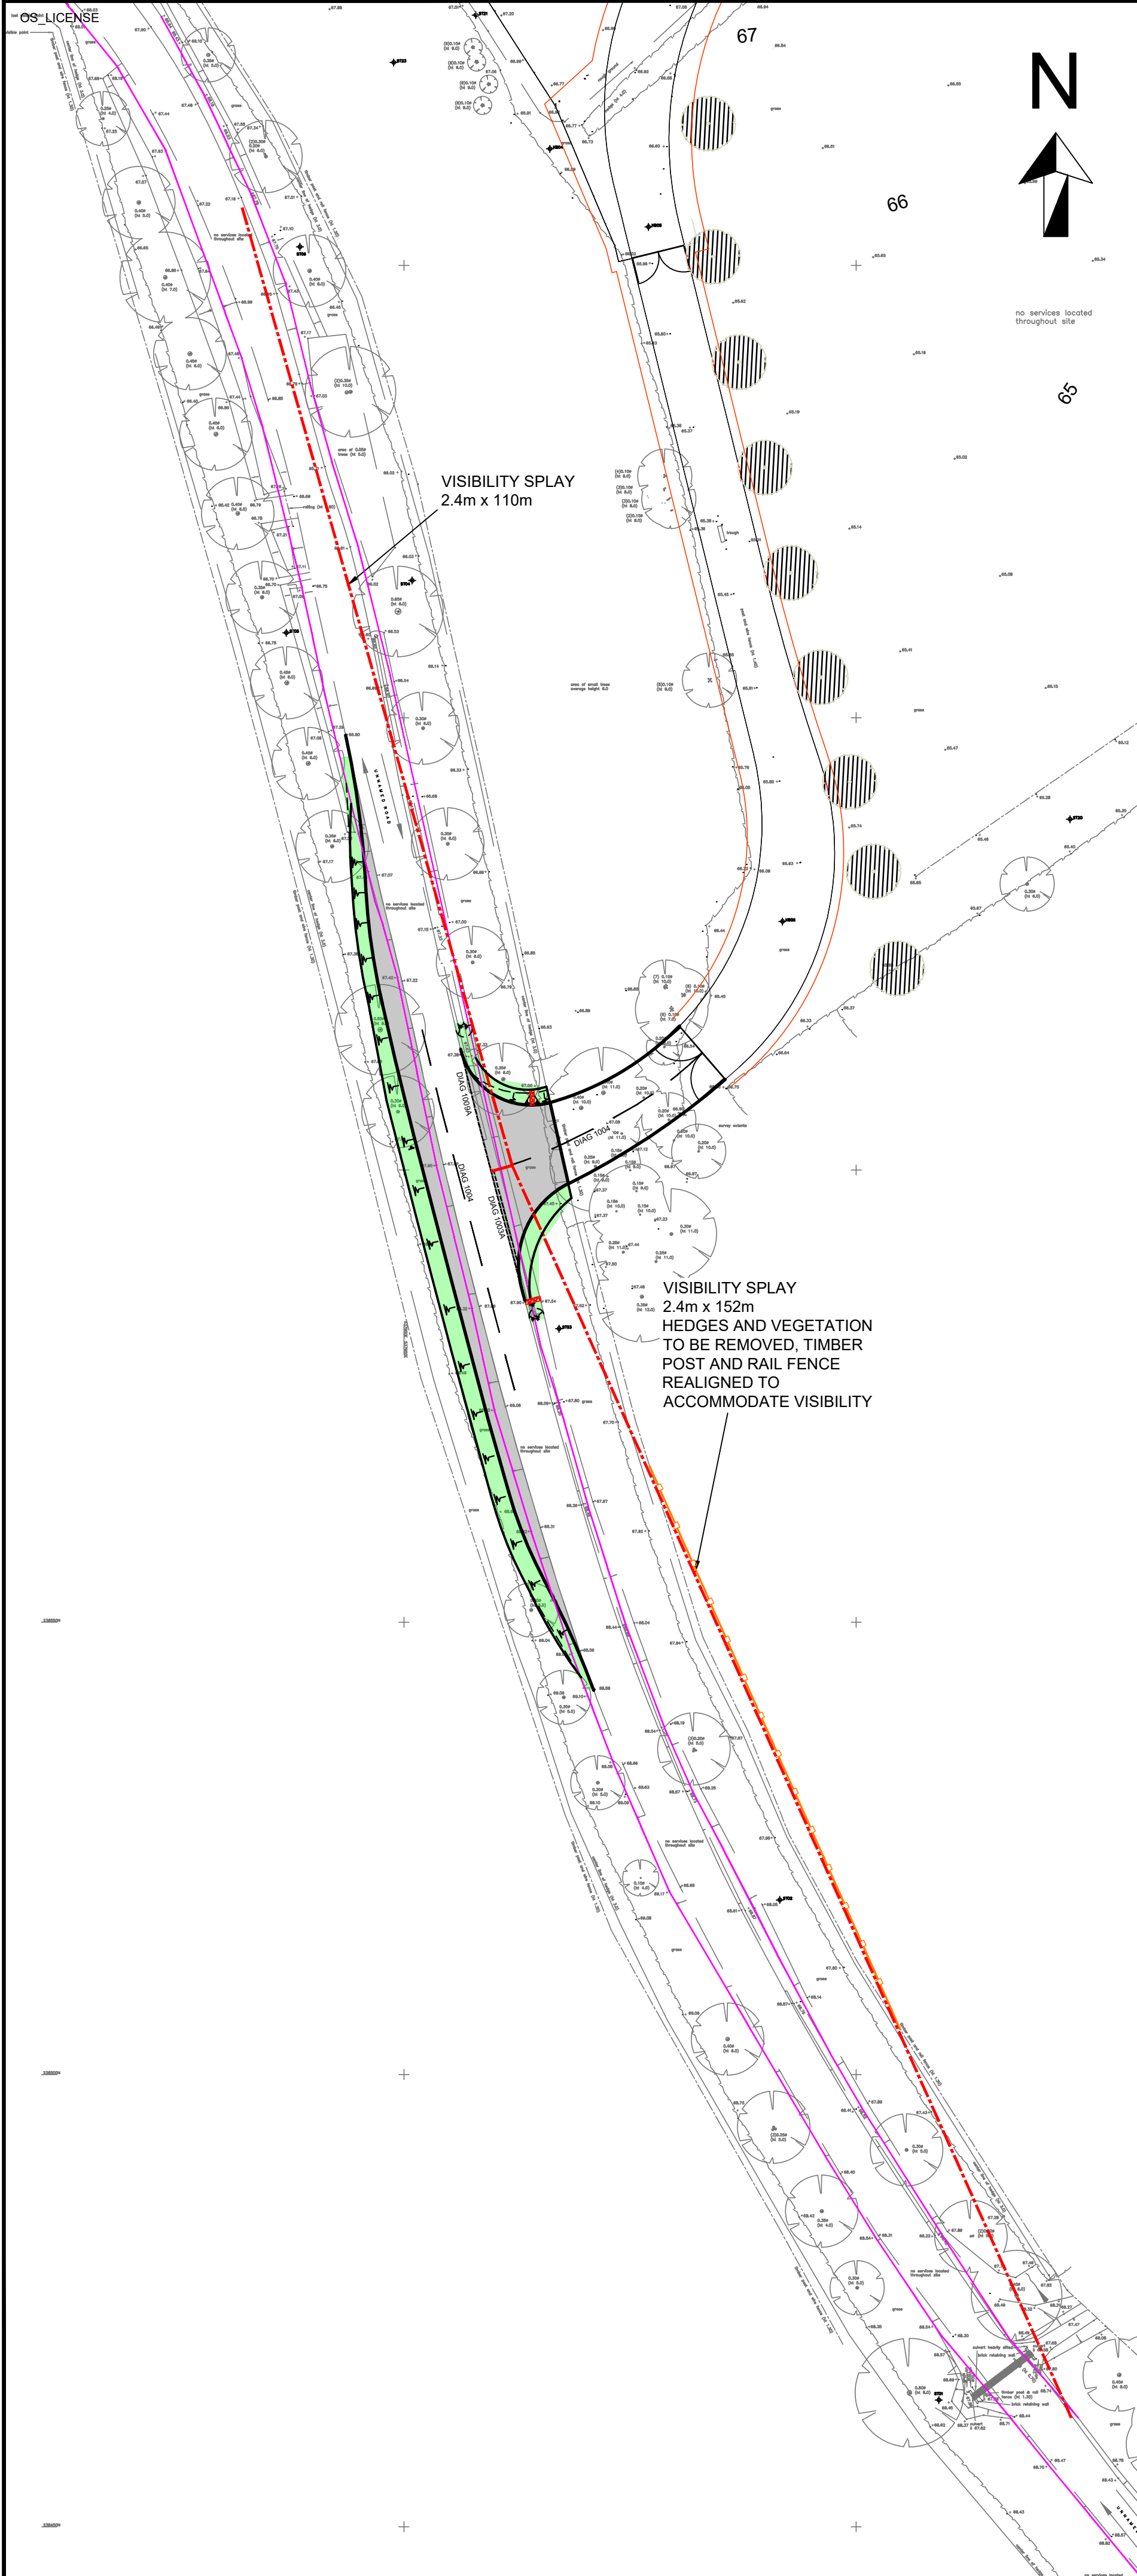

NOTES:

- DO NOT SCALE FROM THIS DRAWING
- ALL DETAILS TO BE CONFIRMED ONSITE
- MECHANICAL HANDLING EQUIPMENT TO BE USED FOR ALL MATERIALS WEIGHING 20KG OR MORE.
- THERE ARE NO PROPOSED HIGHWAY STRUCTURES ASSOCIATED WITH THE WORKS.
- DURING CONSTRUCTION, CONTRACTOR TO INSTALL TRAFFIC MANAGEMENT IN ACCORDANCE WITH CHAPTER 8 OF THE TRAFFIC SIGNS MANUAL TO PROVIDE SAFE WORKING AREAS.
- IT IS EXPECTED THAT THE APPOINTED CONTRACTOR IS EXPERIENCED IN THIS TYPE OF WORK AND IS AWARE OF THE NORMAL/GENERIC HAZARDS AND RISKS ASSOCIATED WITH THE CONSTRUCTION OF THIS PROJECT AND WILL IMPLEMENT THE APPROPRIATE CONTROL MEASURES.

KEY

- EXISTING HIGHWAY BOUNDARY
- PROPOSED HIGHWAY BOUNDARY
- PROPOSED CARRIAGEWAY
- PROPOSED VERGE
- PROPOSED POST AND RAIL FENCE
- PROPOSED SIGN

MARKINGS KEY

DIAG 1003A GIVE WAY LINE - COLOUR WHITE
DOUBLE LINE 300mm GAP, 600mm MARK
200mm THICK, 300mm APART

DIAG 1004 CARRIAGEWAY CENTRELINE
COLOUR WHITE
SINGLE LINE 2000mm GAP, 4000mm MARK,
100mm THICK

DIAG 1009A EDGE OF CARRIAGEWAY LINE
COLOUR WHITE
SINGLE LINE 300mm GAP, 600mm MARK,
150mm THICK

SIGNAGE KEY

DIAG 516 ROAD NARROWS AHEAD SIGN
SIZE: 1200mm
ASSOCIATED PLATE: "ONCOMING
VEHICLES IN MIDDLE OF ROAD"
MOUNTING HEIGHT: 2.4m

ALL SIGNS AND MARKINGS TO BE IN ACCORDANCE
WITH THE TSRGD 2016

B	25.09.24	VERGE SLOPED AMENDED	CT		
A	31.05.24	SCHEDULE ADDED, MINOR AMENDMENTS	CT		
-	27.02.24	ORIGINAL ISSUE	CT		
Rev	Date	Description	Drm	Chk	App

MAGNA
MAGNA TRANSPORT PLANNING

Client
NEWSSELLS PARK WINERY

Project
NEWSSELLS PARK WINERY

Drawing Title
**GENERAL ARRANGEMENT
WHITELINING AND SIGNAGE**

Drawing Status
FOR APPROVAL

Drawn CT	Designed	Date 14.02.24	Scale AS SHOWN	Size A1
Drawing No. 24-335-001			Rev B	

PLOT DATE: 26 September 2024 16:28:56

SIGNAGE SCHEDULE

SIGN FACE	SIGN DIAG No.	No. OF SIGNS	SIGN SIZE	POLE NUMBER & SIZE	MOUNTING HEIGHT	ILLUMINATED YES/NO
	516	2No.	1200mm	76mm DIA 1No.	ABOVE SUPP PLATE	NO
	S2-2 CHAP 4 TSM SUPPLEMENTARY PLATE	2No.	X-Ht 125	76mm DIA 1No.	2.4m	NO