
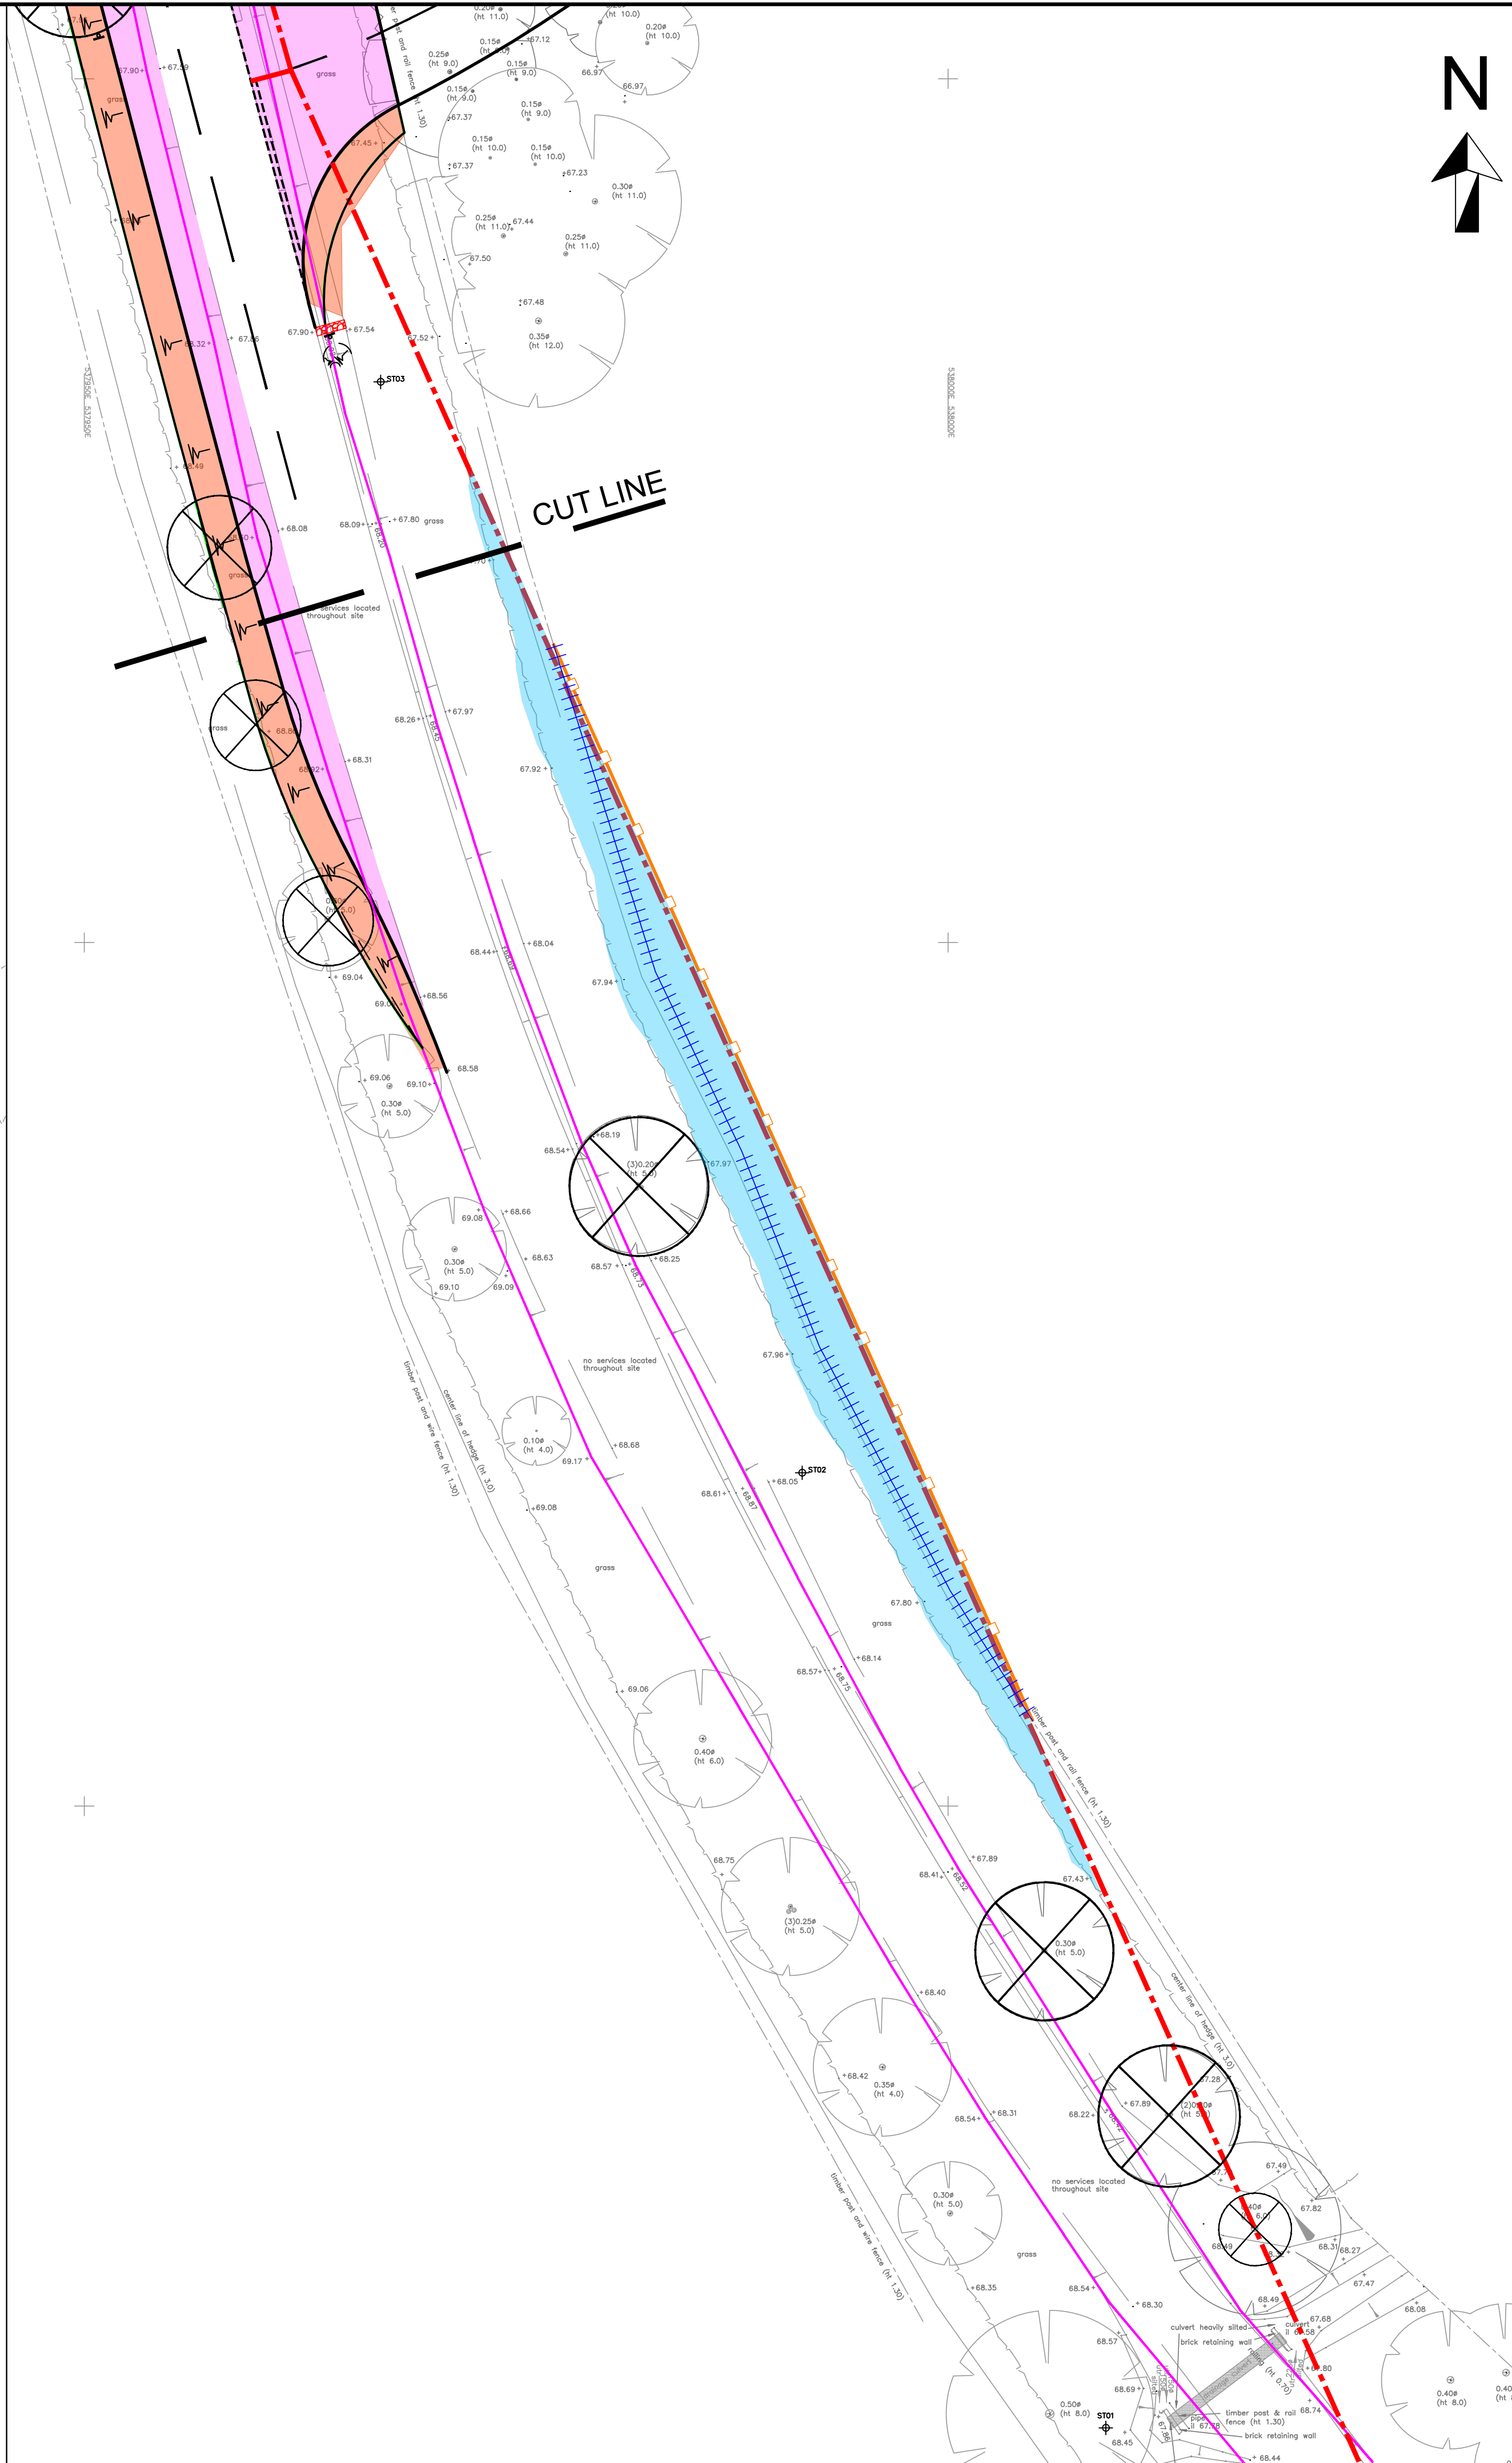


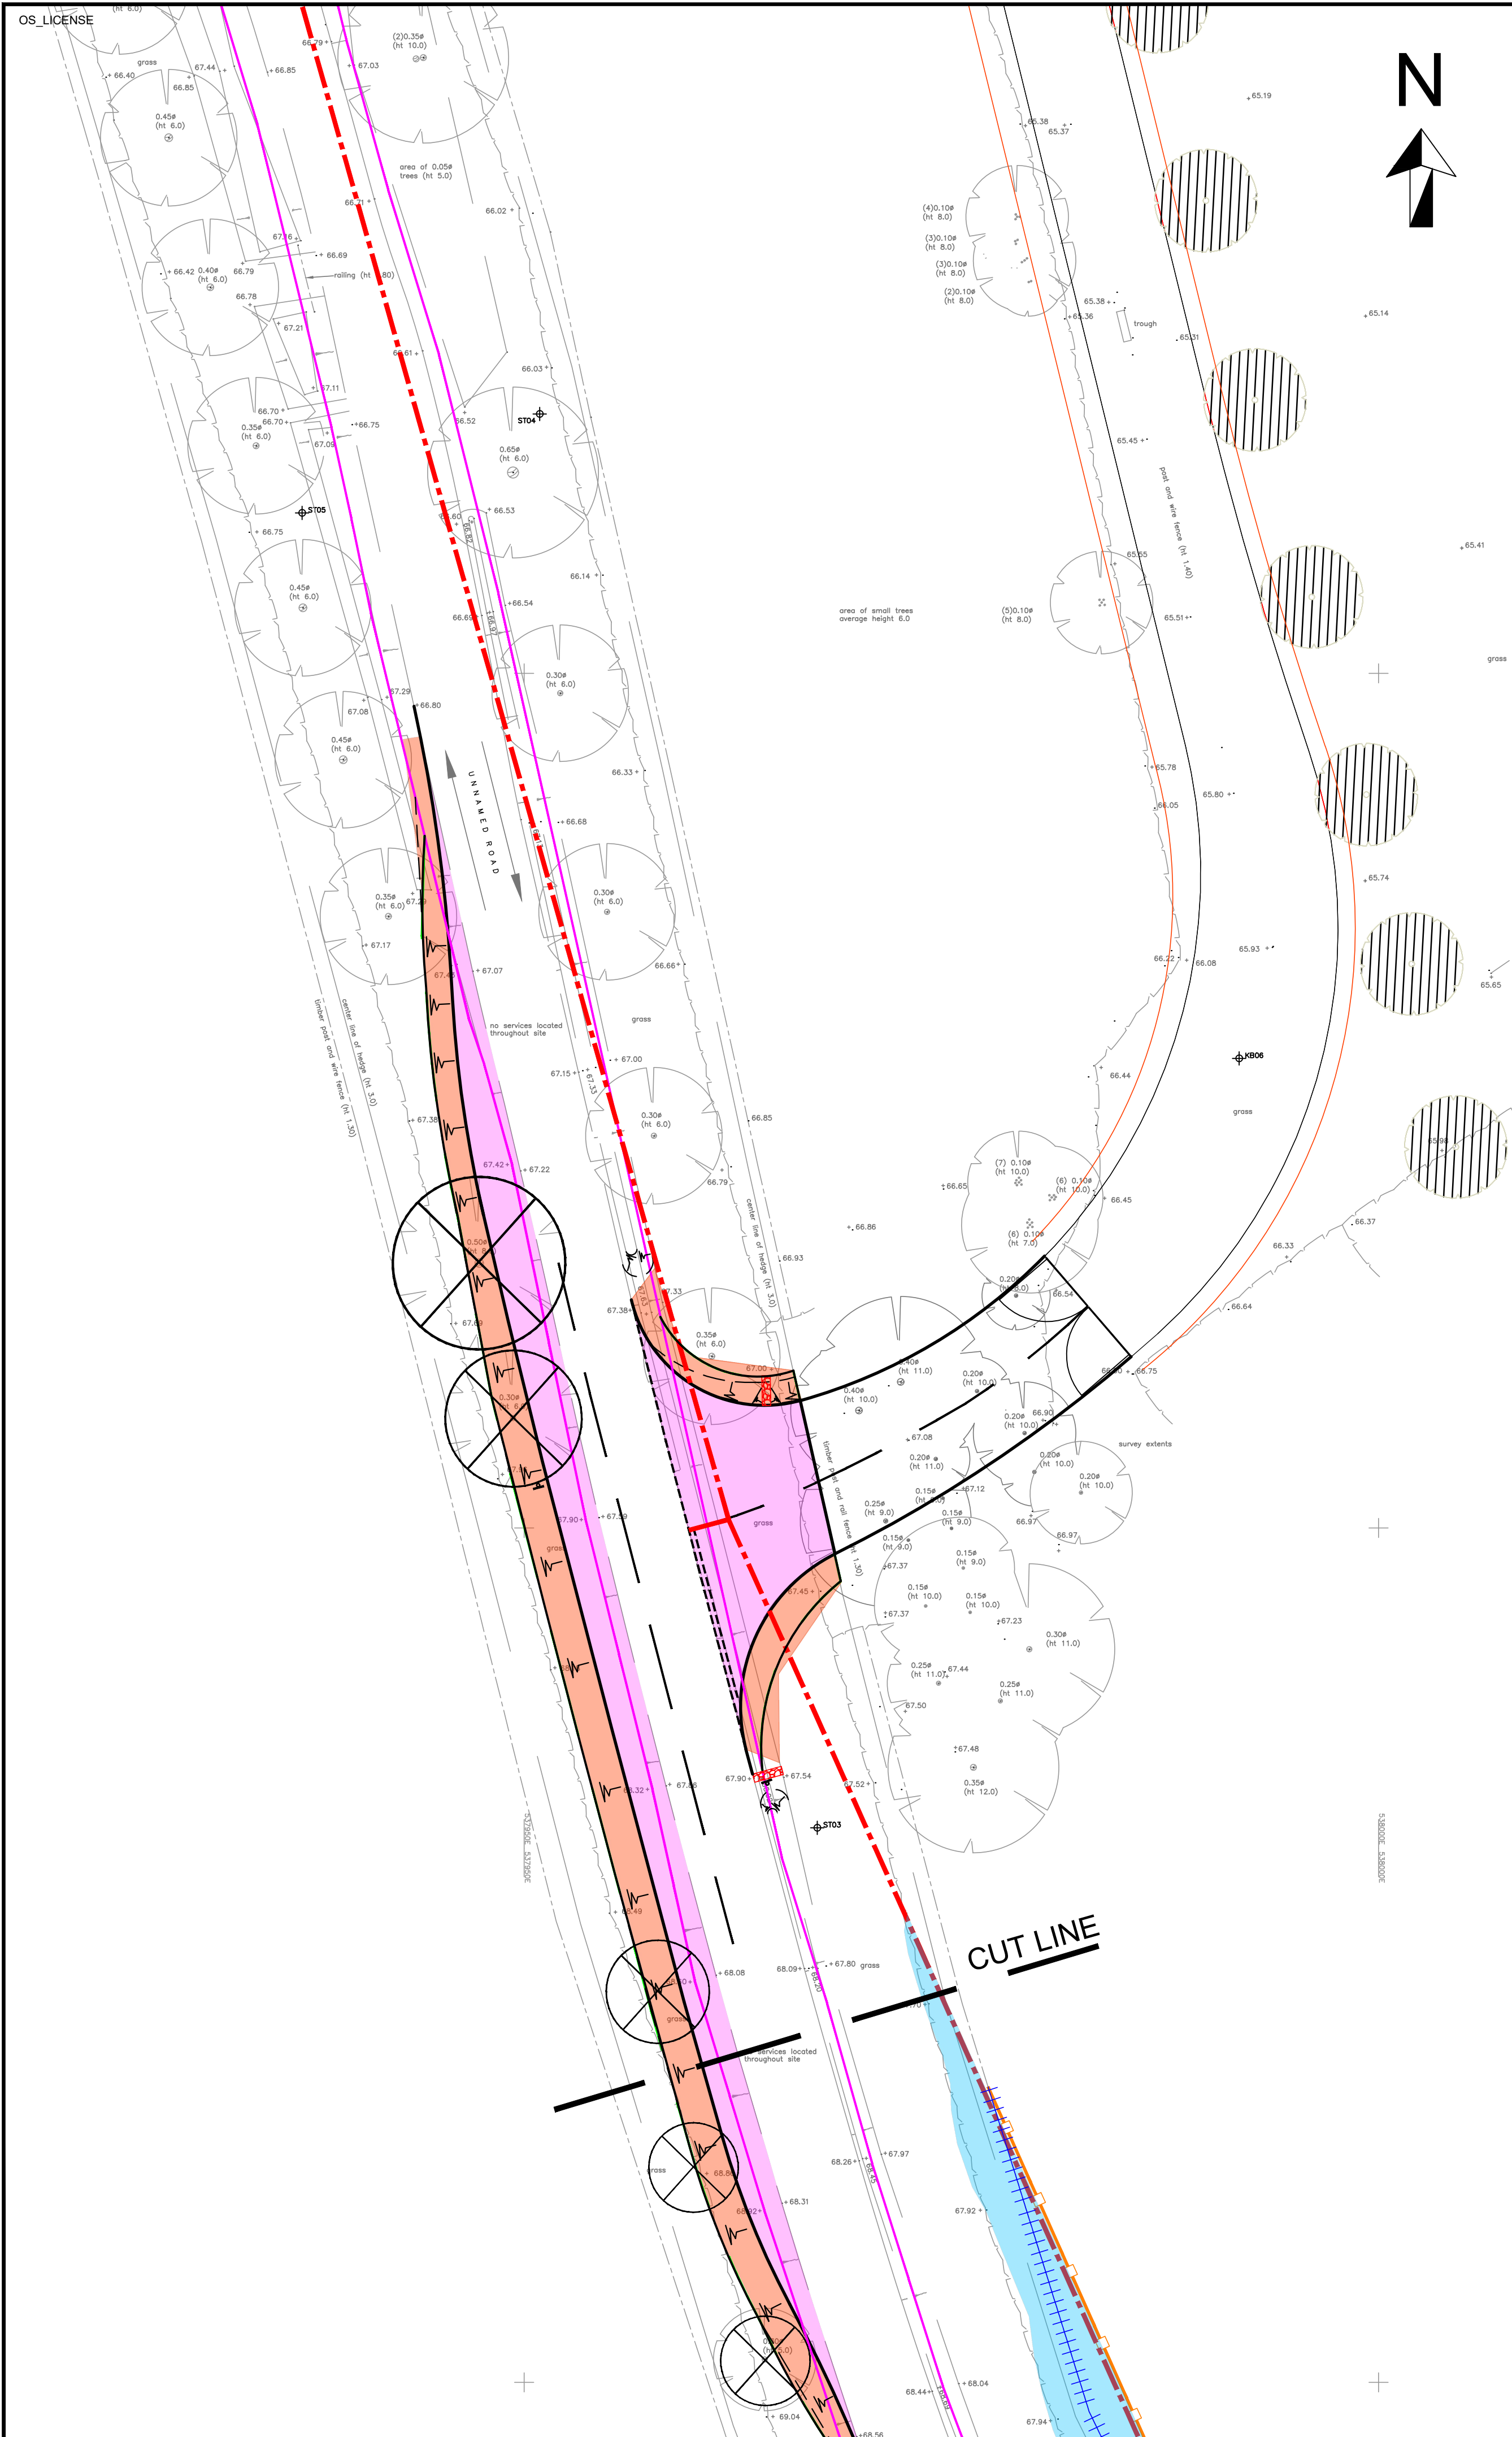

- NOTES:
- DO NOT SCALE FROM THIS DRAWING
 - ALL DETAILS TO BE CONFIRMED ONSITE
 - MECHANICAL HANDLING EQUIPMENT TO BE USED FOR ALL MATERIALS WEIGHING 20KG OR MORE.
 - THERE ARE NO PROPOSED HIGHWAY STRUCTURES ASSOCIATED WITH THE WORKS.
 - DURING CONSTRUCTION, CONTRACTOR TO INSTALL TRAFFIC MANAGEMENT IN ACCORDANCE WITH CHAPTER 8 OF THE TRAFFIC SIGNS MANUAL TO PROVIDE SAFE WORKING AREAS.
 - IT IS EXPECTED THAT THE APPOINTED CONTRACTOR IS EXPERIENCED IN THIS TYPE OF WORK AND IS AWARE OF THE NORMAL/GENERIC HAZARDS AND RISKS ASSOCIATED WITH THE CONSTRUCTION OF THIS PROJECT AND WILL IMPLEMENT THE APPROPRIATE CONTROL MEASURES.

- KEY
- EXISTING HIGHWAY BOUNDARY
 - PROPOSED HIGHWAY BOUNDARY
 - EXISTING FENCE TO BE REMOVED
 - AREA TO BE REDUCED TO FULL DEPTH VEHICLE CROSSOVER CONSTRUCTION FORMATION
 - AREA TO BE PREPARED TO RECEIVE TOP SOIL AND SEED
 - AREA OF VEGETATION AND SMALL TREES TO BE REMOVED
 - EXISTING TREE TO BE REMOVED, ALL ROOTS TO BE REMOVED AND GRUBBED OUT
 - PROPOSED TIMBER FENCE

B	25.09.24	MINOR AMENDMENTS TO SLOPES	CT	
A	31.05.24	MINOR AMENDMENTS	CT	
-	27.02.24	ORIGINAL ISSUE	CT	
Rev	Date	Description	Drm	Chk App

MAGNA

MAGNA TRANSPORT PLANNING

Client

NEWSSELLS PARK WINERY

Project

NEWSSELLS PARK WINERY

Drawing Title

SITE CLEARANCE

Drawing Status

FOR APPROVAL

Drawn

CT

Designed

Date

14.02.24

Scale

1:250

Size

A1

Drawing No.

24-335-002

Rev

B