


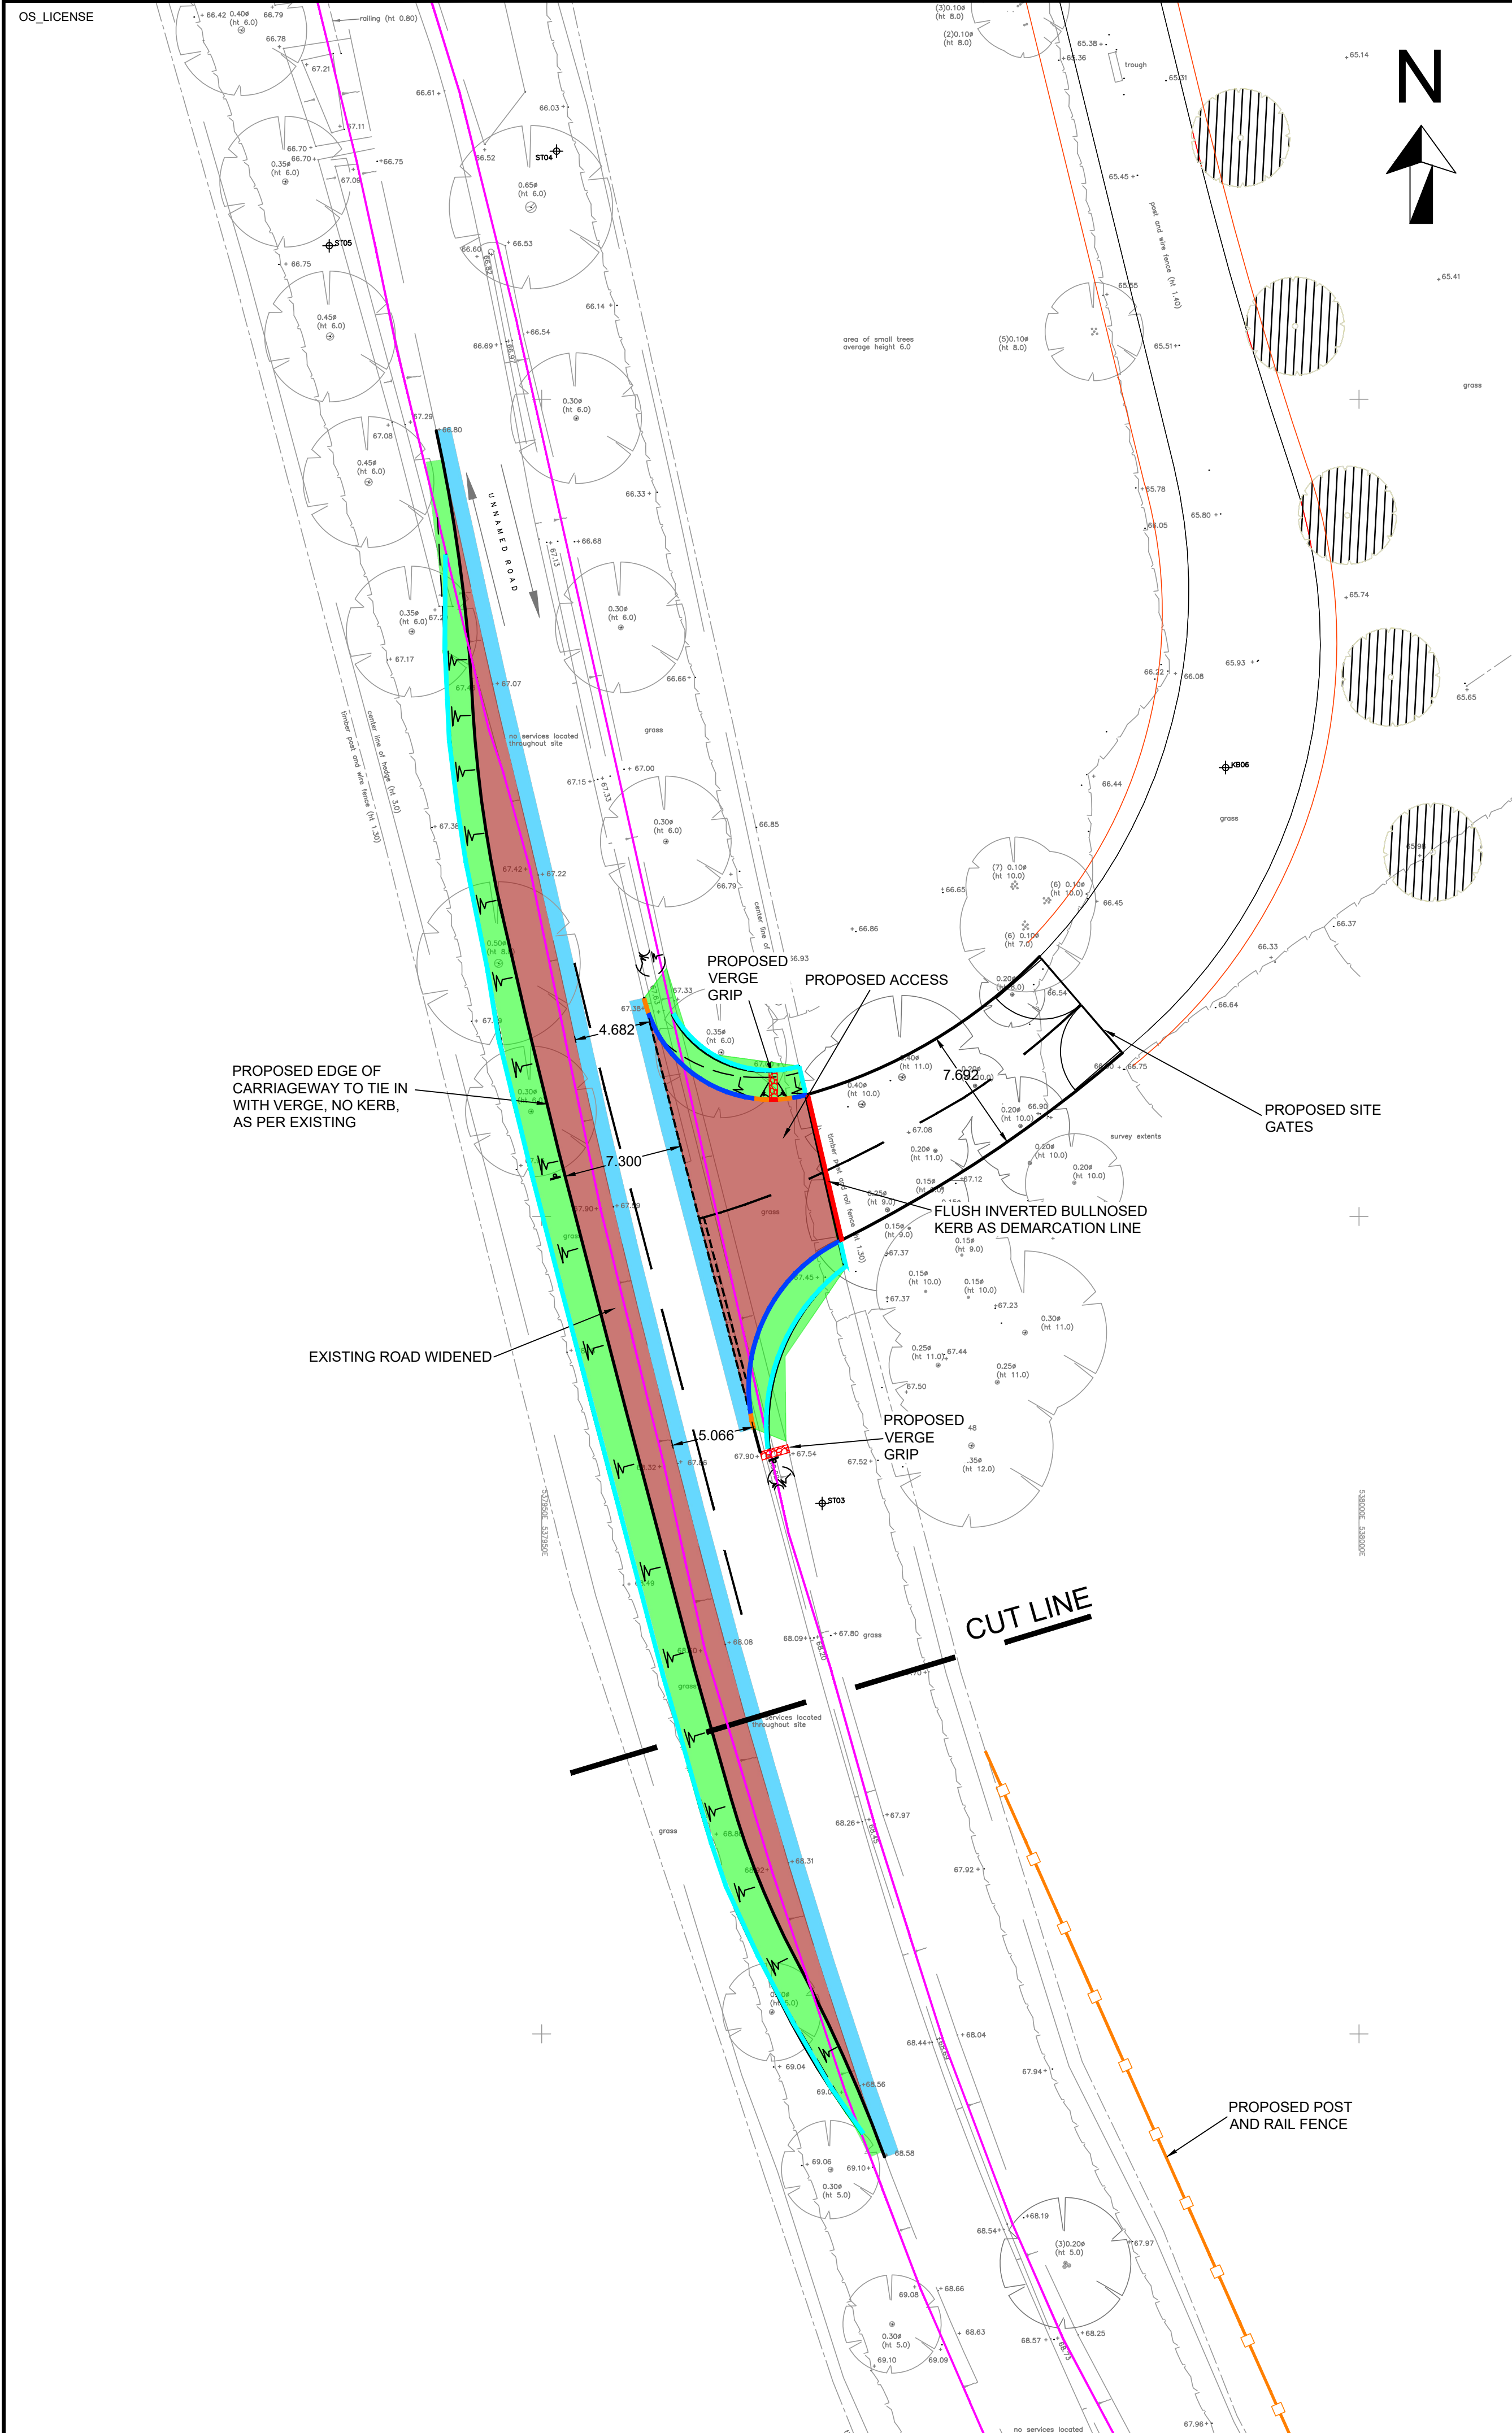

NOTES:

1. DO NOT SCALE FROM THIS DRAWING
2. ALL DETAILS TO BE CONFIRMED ONSITE
3. MECHANICAL HANDLING EQUIPMENT TO BE USED FOR ALL MATERIALS WEIGHING 20KG OR MORE.
4. THERE ARE NO PROPOSED HIGHWAY STRUCTURES ASSOCIATED WITH THE WORKS.
5. DURING CONSTRUCTION, CONTRACTOR TO INSTALL TRAFFIC MANAGEMENT IN ACCORDANCE WITH CHAPTER 8 OF THE TRAFFIC SIGNS MANUAL TO PROVIDE SAFE WORKING AREAS.
6. IT IS EXPECTED THAT THE APPOINTED CONTRACTOR IS EXPERIENCED IN THIS TYPE OF WORK AND IS AWARE OF THE NORMAL/GENERIC HAZARDS AND RISKS ASSOCIATED WITH THE CONSTRUCTION OF THIS PROJECT AND WILL IMPLEMENT THE APPROPRIATE CONTROL MEASURES.

KEY

- EXISTING HIGHWAY BOUNDARY
- PROPOSED HIGHWAY BOUNDARY
- FULL DEPTH CARRIAGEWAY CONSTRUCTION - TYPE P1
- FULL DEPTH CARRIAGEWAY TIE IN CONSTRUCTION - TYPE P2
- TOP SOIL AND SEED
- PROPOSED POST AND RAIL FENCE TO MATCH EXISTING
- HB2 - STANDARD CONCRETE KERB HB2 PROFILE - 125mm UPSTAND
- STANDARD CONCRETE TRANSITION KERB - 125mm TO 0mm UPSTAND
- BNF - STANDARD CONCRETE KERB BN PROFILE - FLUSH
- EF - STANDARD CONCRETE KERB EF PROFILE - FLUSH

B	25.09.24	MINOR AMENDMENTS TO SLOPES	CT		
A	31.05.24	VERGE GRIP ADDED	CT		
-	27.02.24	ORIGINAL ISSUE	CT		
Rev	Date	Description	Drn	Chk	App



Client
NEWSSELLS PARK WINERY

Project
NEWSSELLS PARK WINERY

Drawing Title
CONSTRUCTION TYPES

Drawing Status	FOR APPROVAL				
Drawn	CT	Designed	Date	14.02.24	Scale
					1:250
Size	A1				
Drawing No.	24-335-003				Rev
					B