


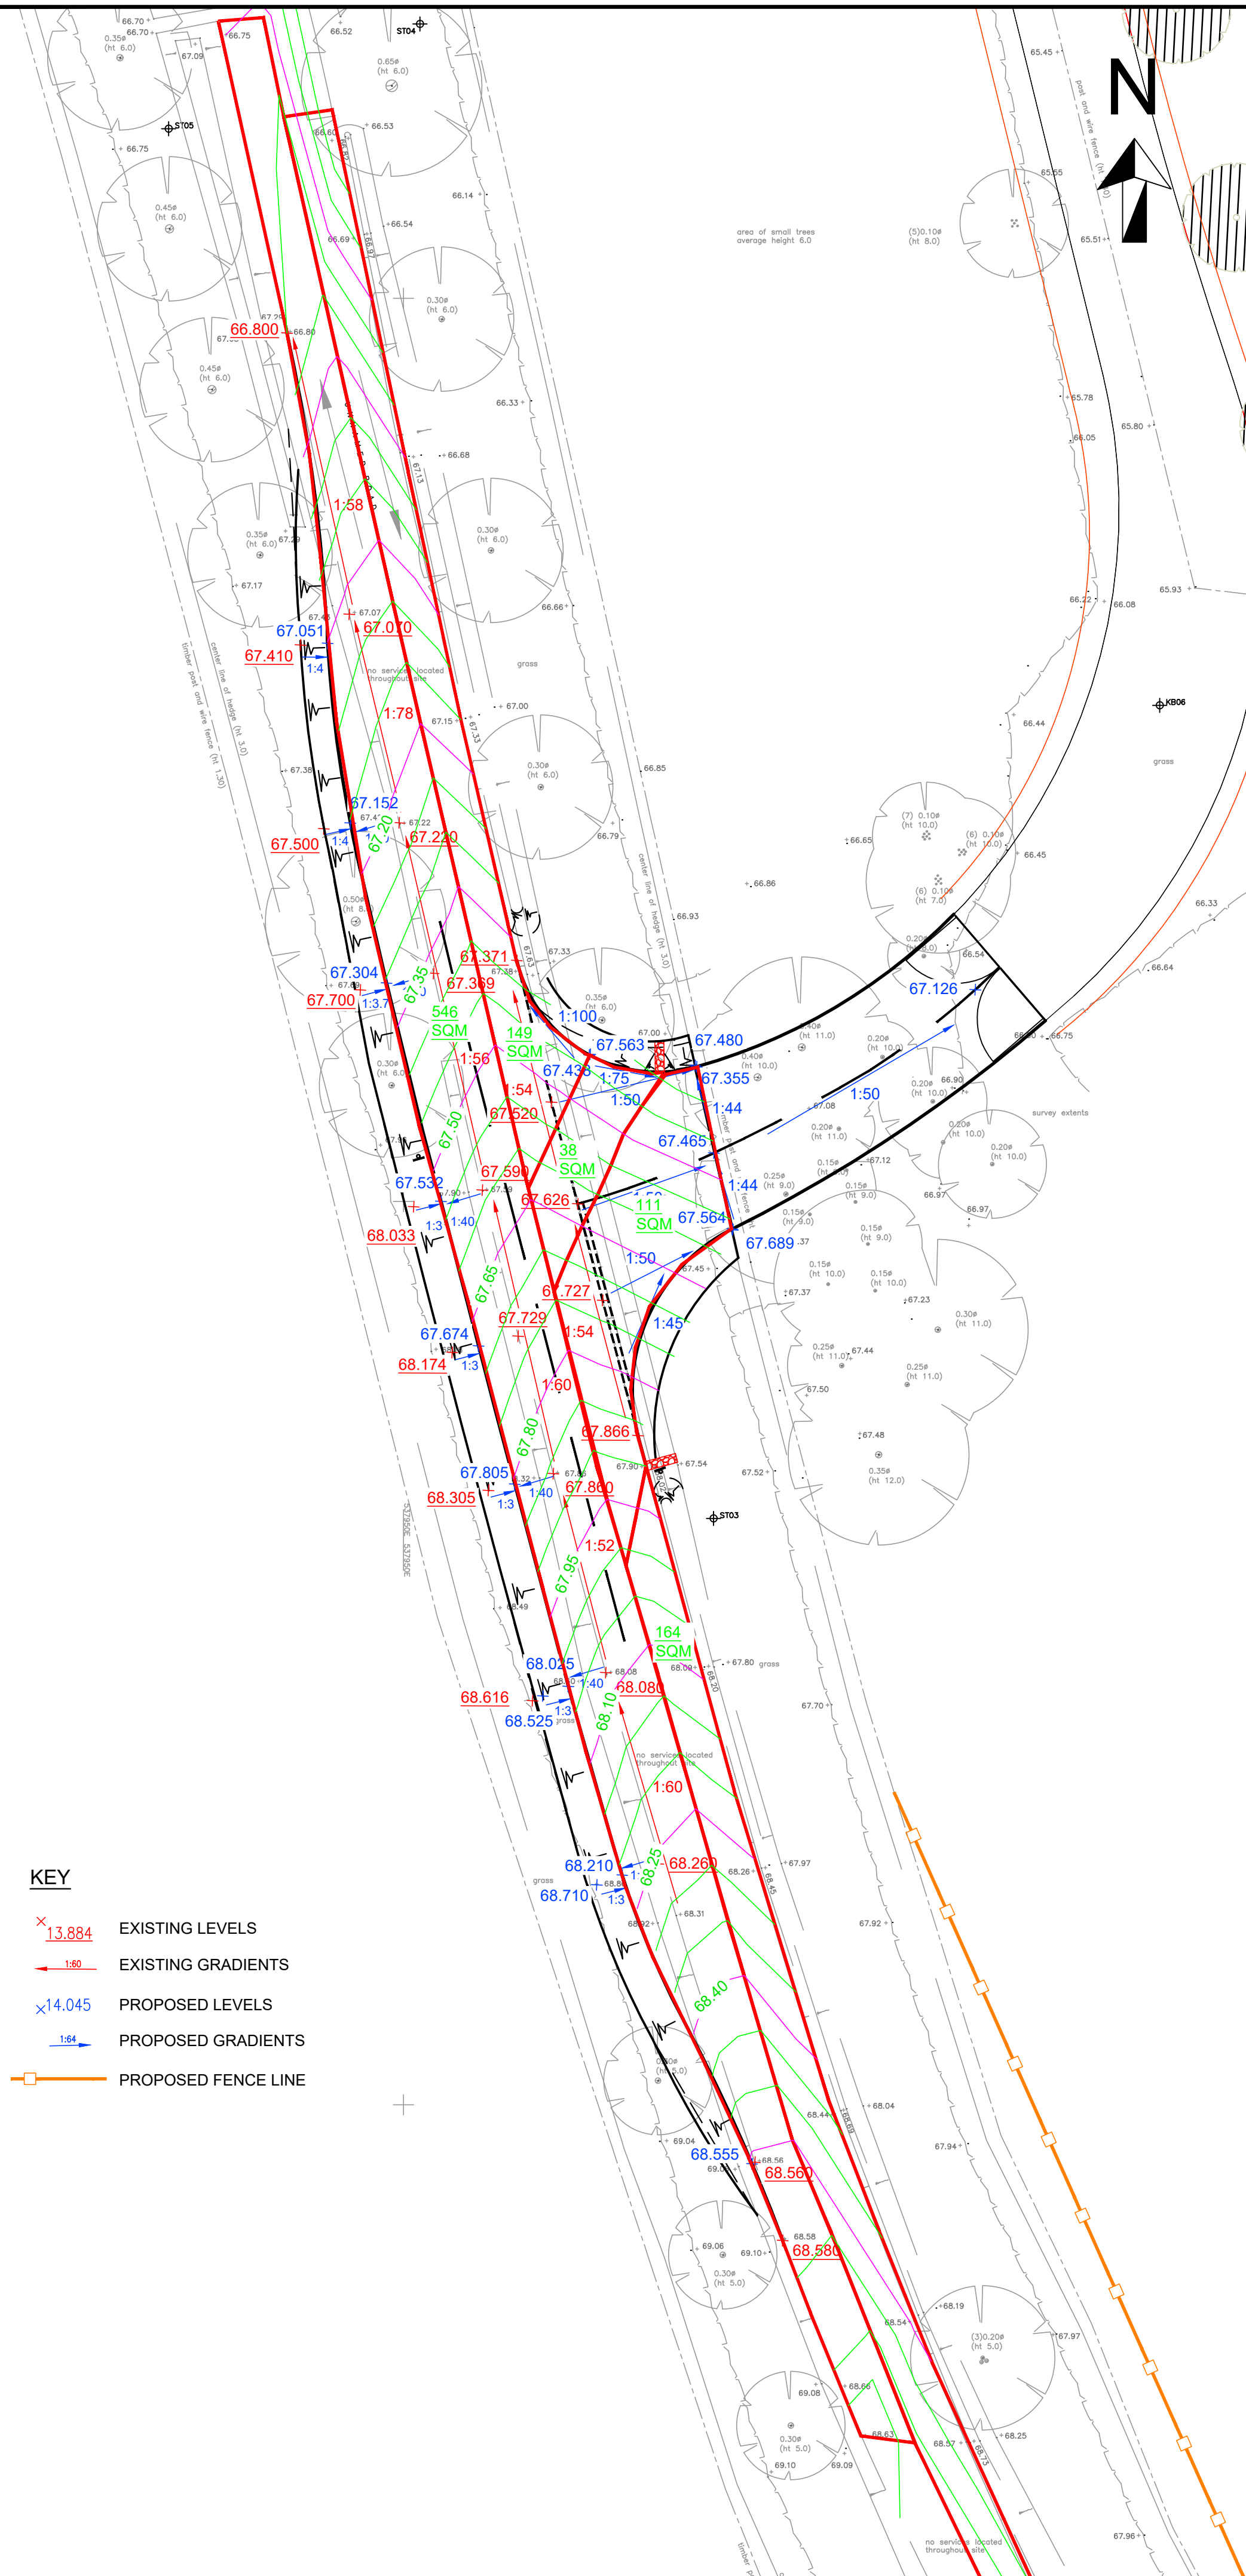

CATCHMENT AREAS
SCALE 1:250



DRAINAGE FLOW PLAN
SCALE 1:250

- NOTES:
1. DO NOT SCALE FROM THIS DRAWING
 2. ALL DETAILS TO BE CONFIRMED ONSITE
 3. MECHANICAL HANDLING EQUIPMENT TO BE USED FOR ALL MATERIALS WEIGHING 20KG OR MORE.
 4. THERE ARE NO PROPOSED HIGHWAY STRUCTURES ASSOCIATED WITH THE WORKS.
 5. DURING CONSTRUCTION, CONTRACTOR TO INSTALL TRAFFIC MANAGEMENT IN ACCORDANCE WITH CHAPTER 8 OF THE TRAFFIC SIGNS MANUAL TO PROVIDE SAFE WORKING AREAS.
 6. IT IS EXPECTED THAT THE APPOINTED CONTRACTOR IS EXPERIENCED IN THIS TYPE OF WORK AND IS AWARE OF THE NORMAL/GENERIC HAZARDS AND RISKS ASSOCIATED WITH THE CONSTRUCTION OF THIS PROJECT AND WILL IMPLEMENT THE APPROPRIATE CONTROL MEASURES.

B	25.09.24	MINOR AMENDMENTS TO SLOPES	CT		
A	31.05.24	DRAINAGE FLOW PLAN ADDED	CT		
-	30.04.24	ORIGINAL ISSUE	CT		
Rev	Date	Description	Drm	Chk	App



Client

Project
NEWSSELLS PARK
WINERY

Drawing Title
CATCHMENT AREAS

Drawing Status
FOR APPROVAL

Drawn	CT	Designed		Date	30.04.2024	Scale	1:250	Size	A1
Drawing No.	24-335-006	Rev	B						