
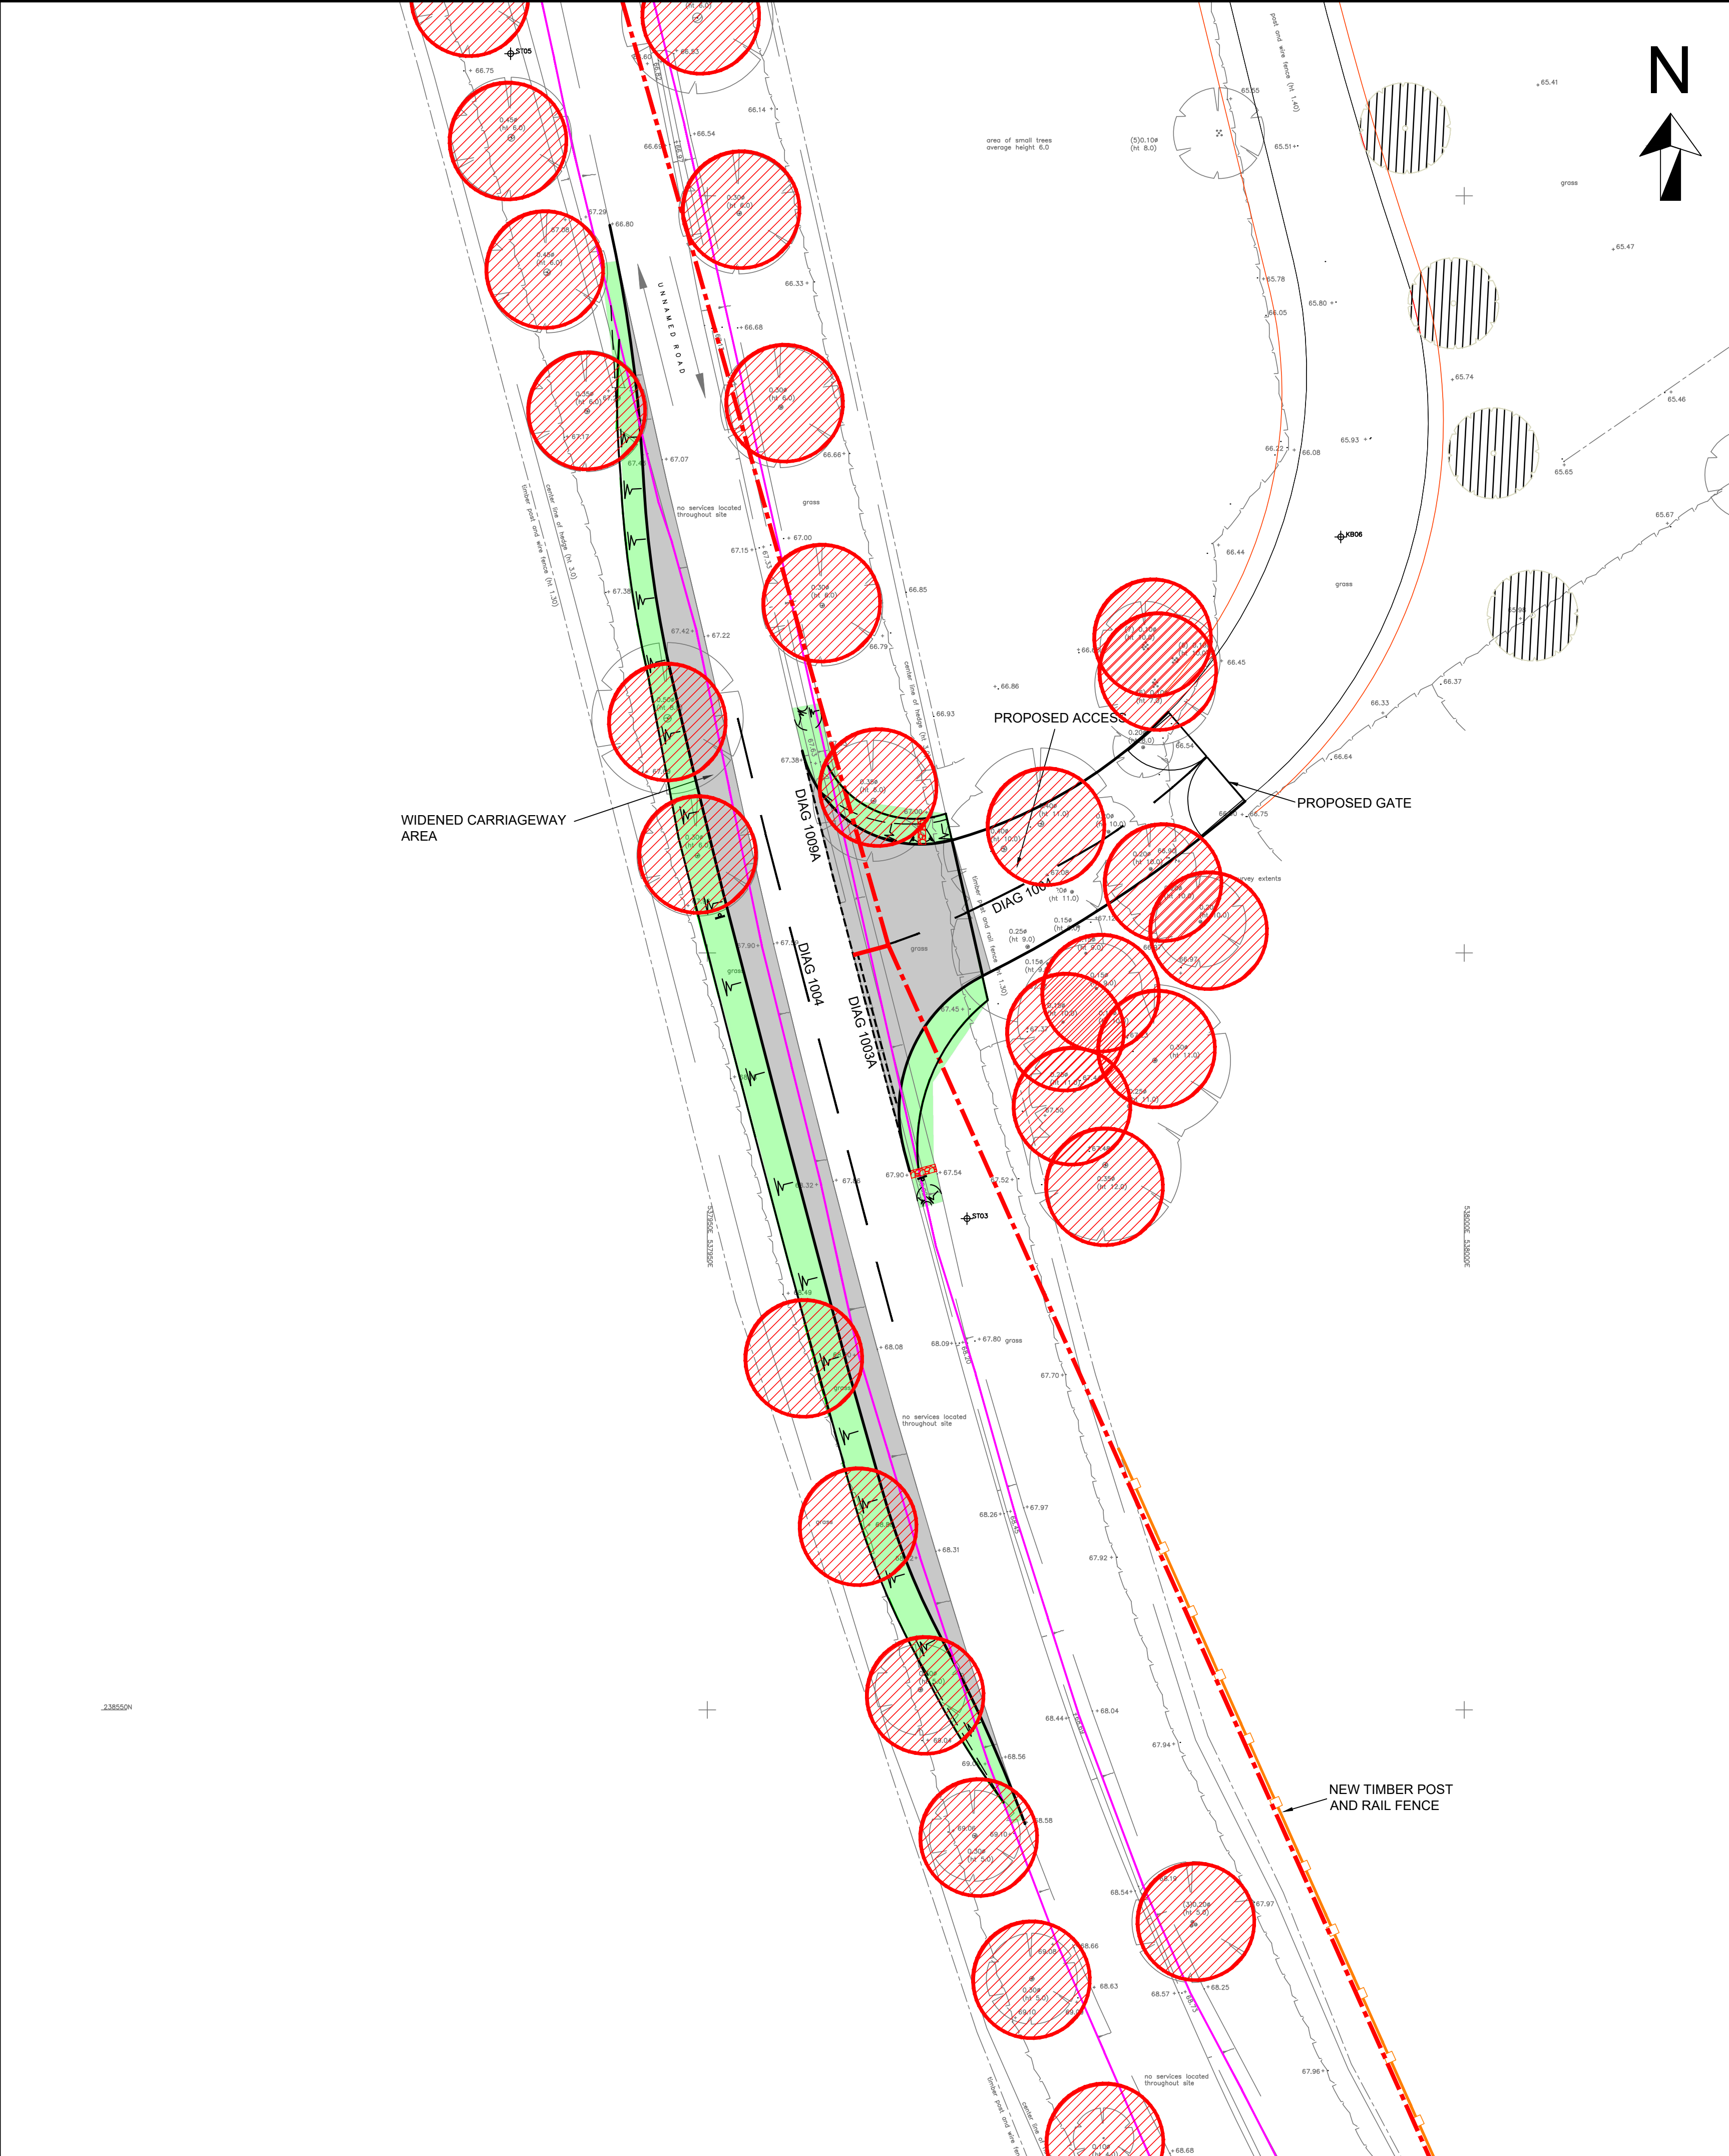


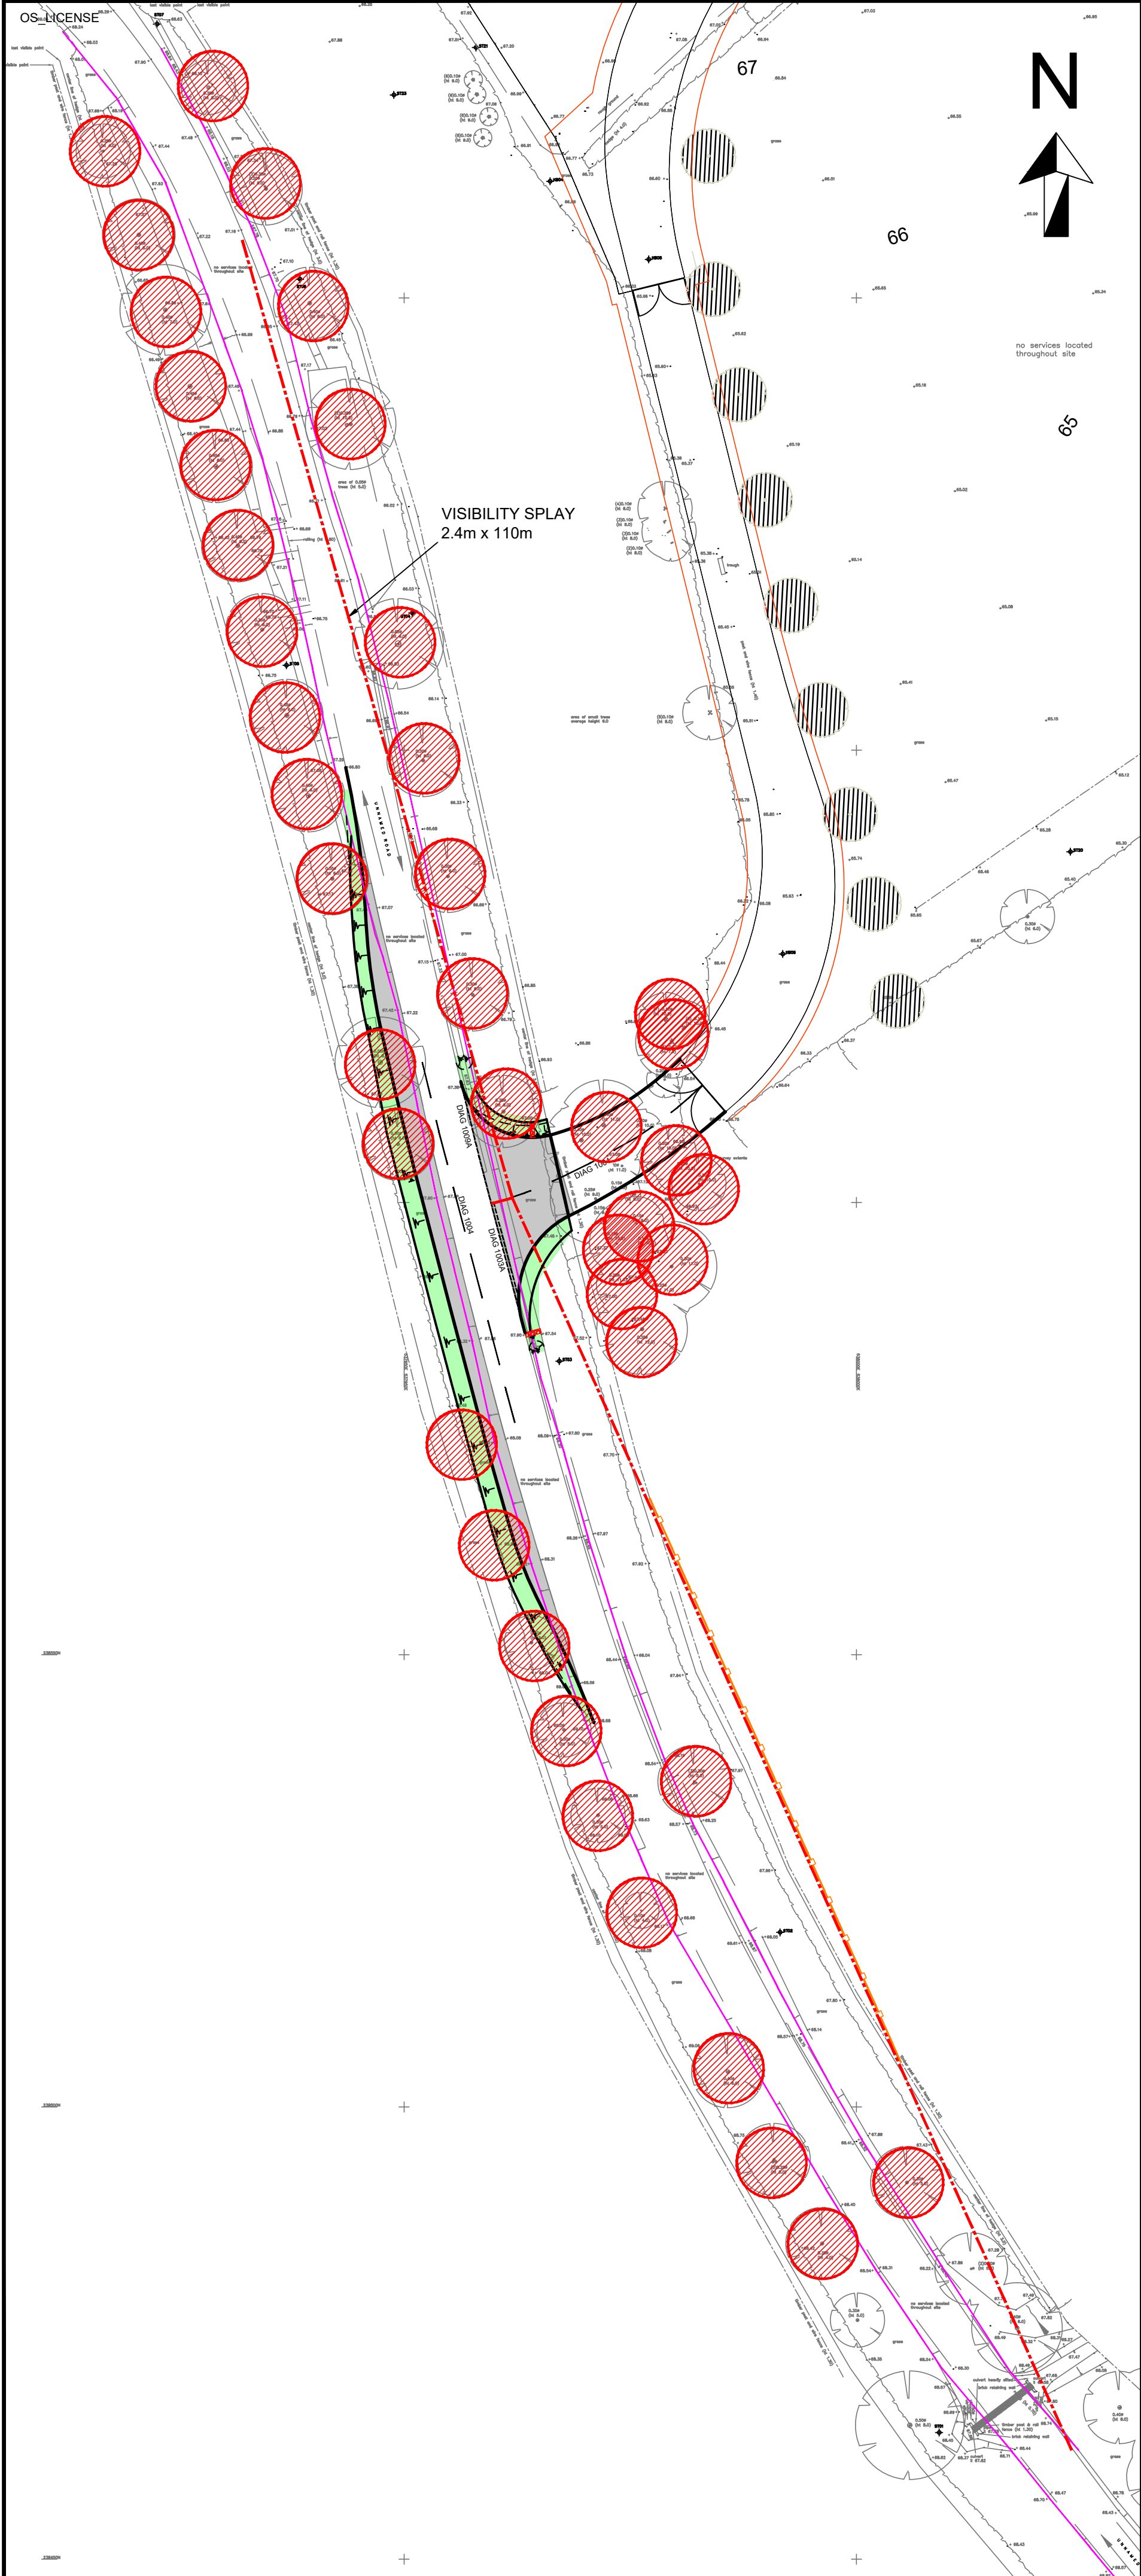

NOTES:

- DO NOT SCALE FROM THIS DRAWING
- ALL DETAILS TO BE CONFIRMED ONSITE
- MECHANICAL HANDLING EQUIPMENT TO BE USED FOR ALL MATERIALS WEIGHING 20KG OR MORE.
- THERE ARE NO PROPOSED HIGHWAY STRUCTURES ASSOCIATED WITH THE WORKS.
- DURING CONSTRUCTION, CONTRACTOR TO INSTALL TRAFFIC MANAGEMENT IN ACCORDANCE WITH CHAPTER 8 OF THE TRAFFIC SIGNS MANUAL TO PROVIDE SAFE WORKING AREAS.
- IT IS EXPECTED THAT THE APPOINTED CONTRACTOR IS EXPERIENCED IN THIS TYPE OF WORK AND IS AWARE OF THE NORMAL/GENERIC HAZARDS AND RISKS ASSOCIATED WITH THE CONSTRUCTION OF THIS PROJECT AND WILL IMPLEMENT THE APPROPRIATE CONTROL MEASURES.

KEY

- EXISTING HIGHWAY BOUNDARY
- PROPOSED HIGHWAY BOUNDARY
- PROPOSED CARRIAGEWAY
- PROPOSED VERGE
- PROPOSED POST AND RAIL FENCE
- PROPOSED SIGN
- EXISTING TREES OWNED BY THE CLIENT

Rev	Date	Description	Drm	Chk	App
A	25.09.24	MINOR AMENDMENTS TO SLOPES	CT		
-	31.05.24	ORIGINAL ISSUE		CT	

MAGNA
MAGNA TRANSPORT PLANNING

Client
NEWSSELLS PARK WINERY

Project
NEWSSELLS PARK WINERY

Drawing Title
EXISTING TREES PLAN

Drawing Status
FOR APPROVAL

Drawn	Designed	Date	Scale	Size
CT		31.05.24	AS SHOWN	A1

Drawing No.	Rev
24-335-007	A

PLOT DATE: 26 September 2024 16:34:51