



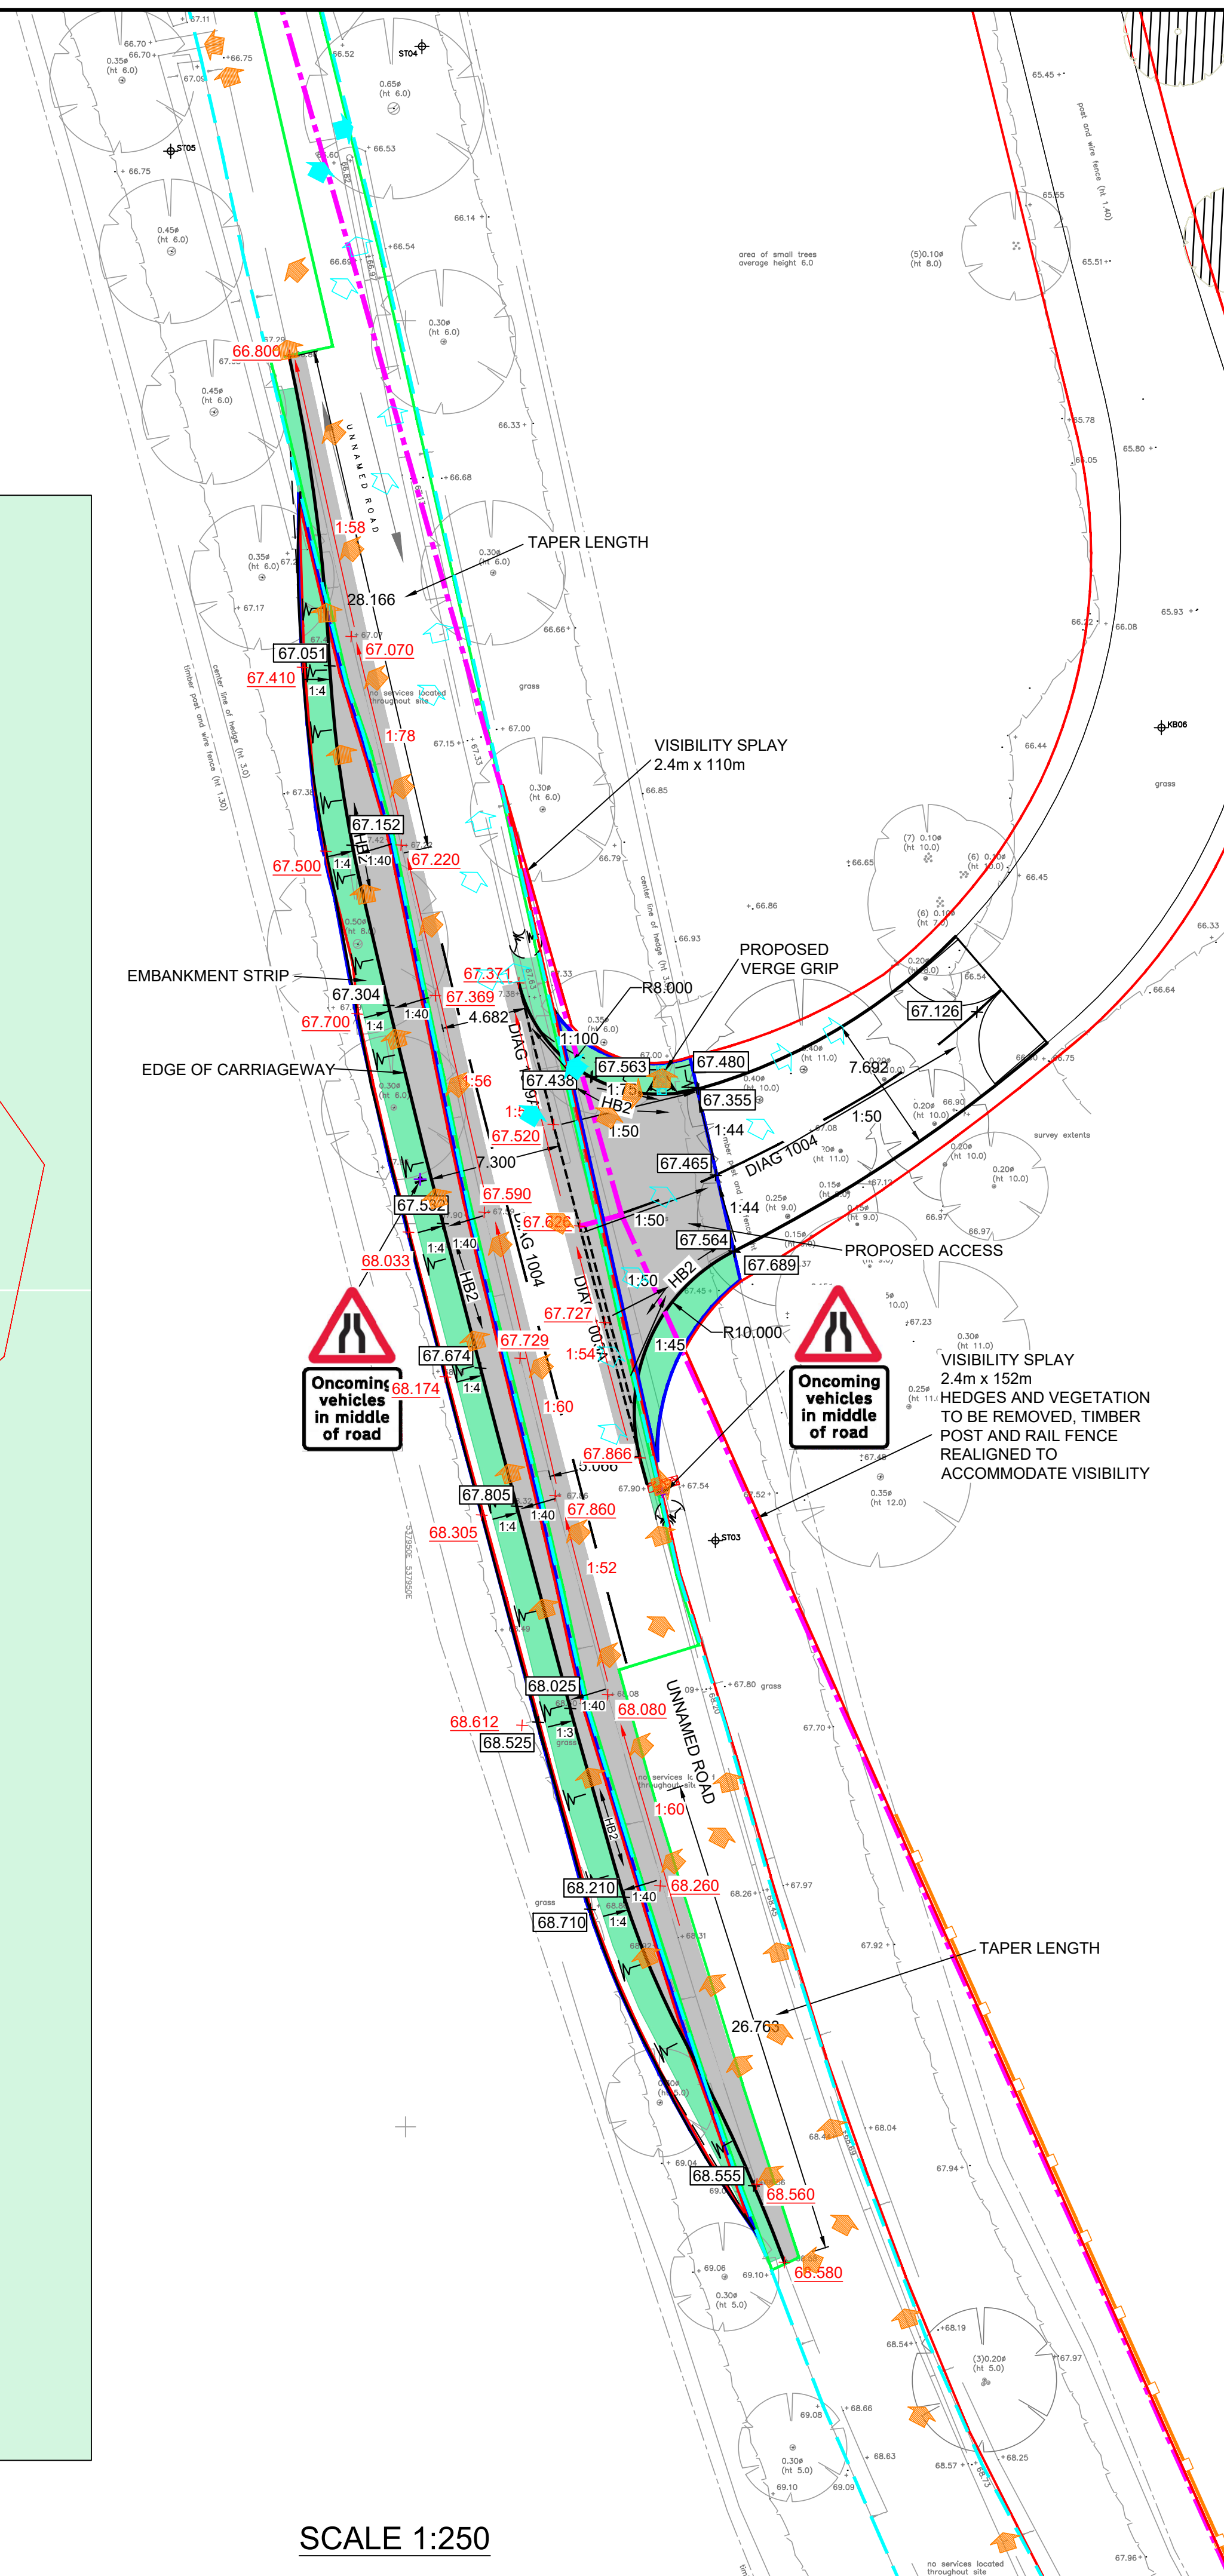

- | | |
|---|---|
|  | SITE BOUNDARY |
|  | EXTENT OF SECTION 278 WORKS |
|  | EXTENT OF LAND TO BE DEDICATED |
|  | ADOPTABLE CARRIAGEWAY |
|  | ADOPTABLE VERGE |
|  | HIGHWAY BOUNDARY |
|  | VEHICULAR VISIBILITY SPLAYS |
| DIAG 1004 | TSRGD ROAD MARKING
DIAGRAM REFERENCE |
|  | PROPOSED VERGE GRIP |
|  | PROPOSED NEW SIGN |
|  | EXISTING KERBLINE |
|  | PROPOSED KERBLINE |
|  | PROPOSED TIMBER FENCE |
|  | PROPOSED LEVELS |
|  | PROPOSED FALLS |
| | EXISTING LEVELS |

C	25.09.24	LEVELS ADDED , MINOR AMENDMENTS	CT		
B	31.05.24	LEGAL PLAN UPDATED, SITE LOCATION PLAN ADDED	CT		
A	09.04.24	LEGAL PLAN UPDATED TO COUNCIL KEY TYPES	CT		
-	27.02.24	ORIGINAL ISSUE	CT		
Rev	Date	Description	Drn	Chk	Ap

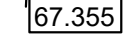

Client

NEWSSELLS PARK WINERY

Project	NEWSSELLS PARK WINERY
---------	--------------------------

Drawing Title	SECTION 278 LEGAL PLAN
---------------	---------------------------

Drawing Status
FOR APPROVAL

Drawn CT	Designed ,	Date 14.02.24	Scale AS SHOWN	Size A1
Drawing No. 24-335-009				Rev C