



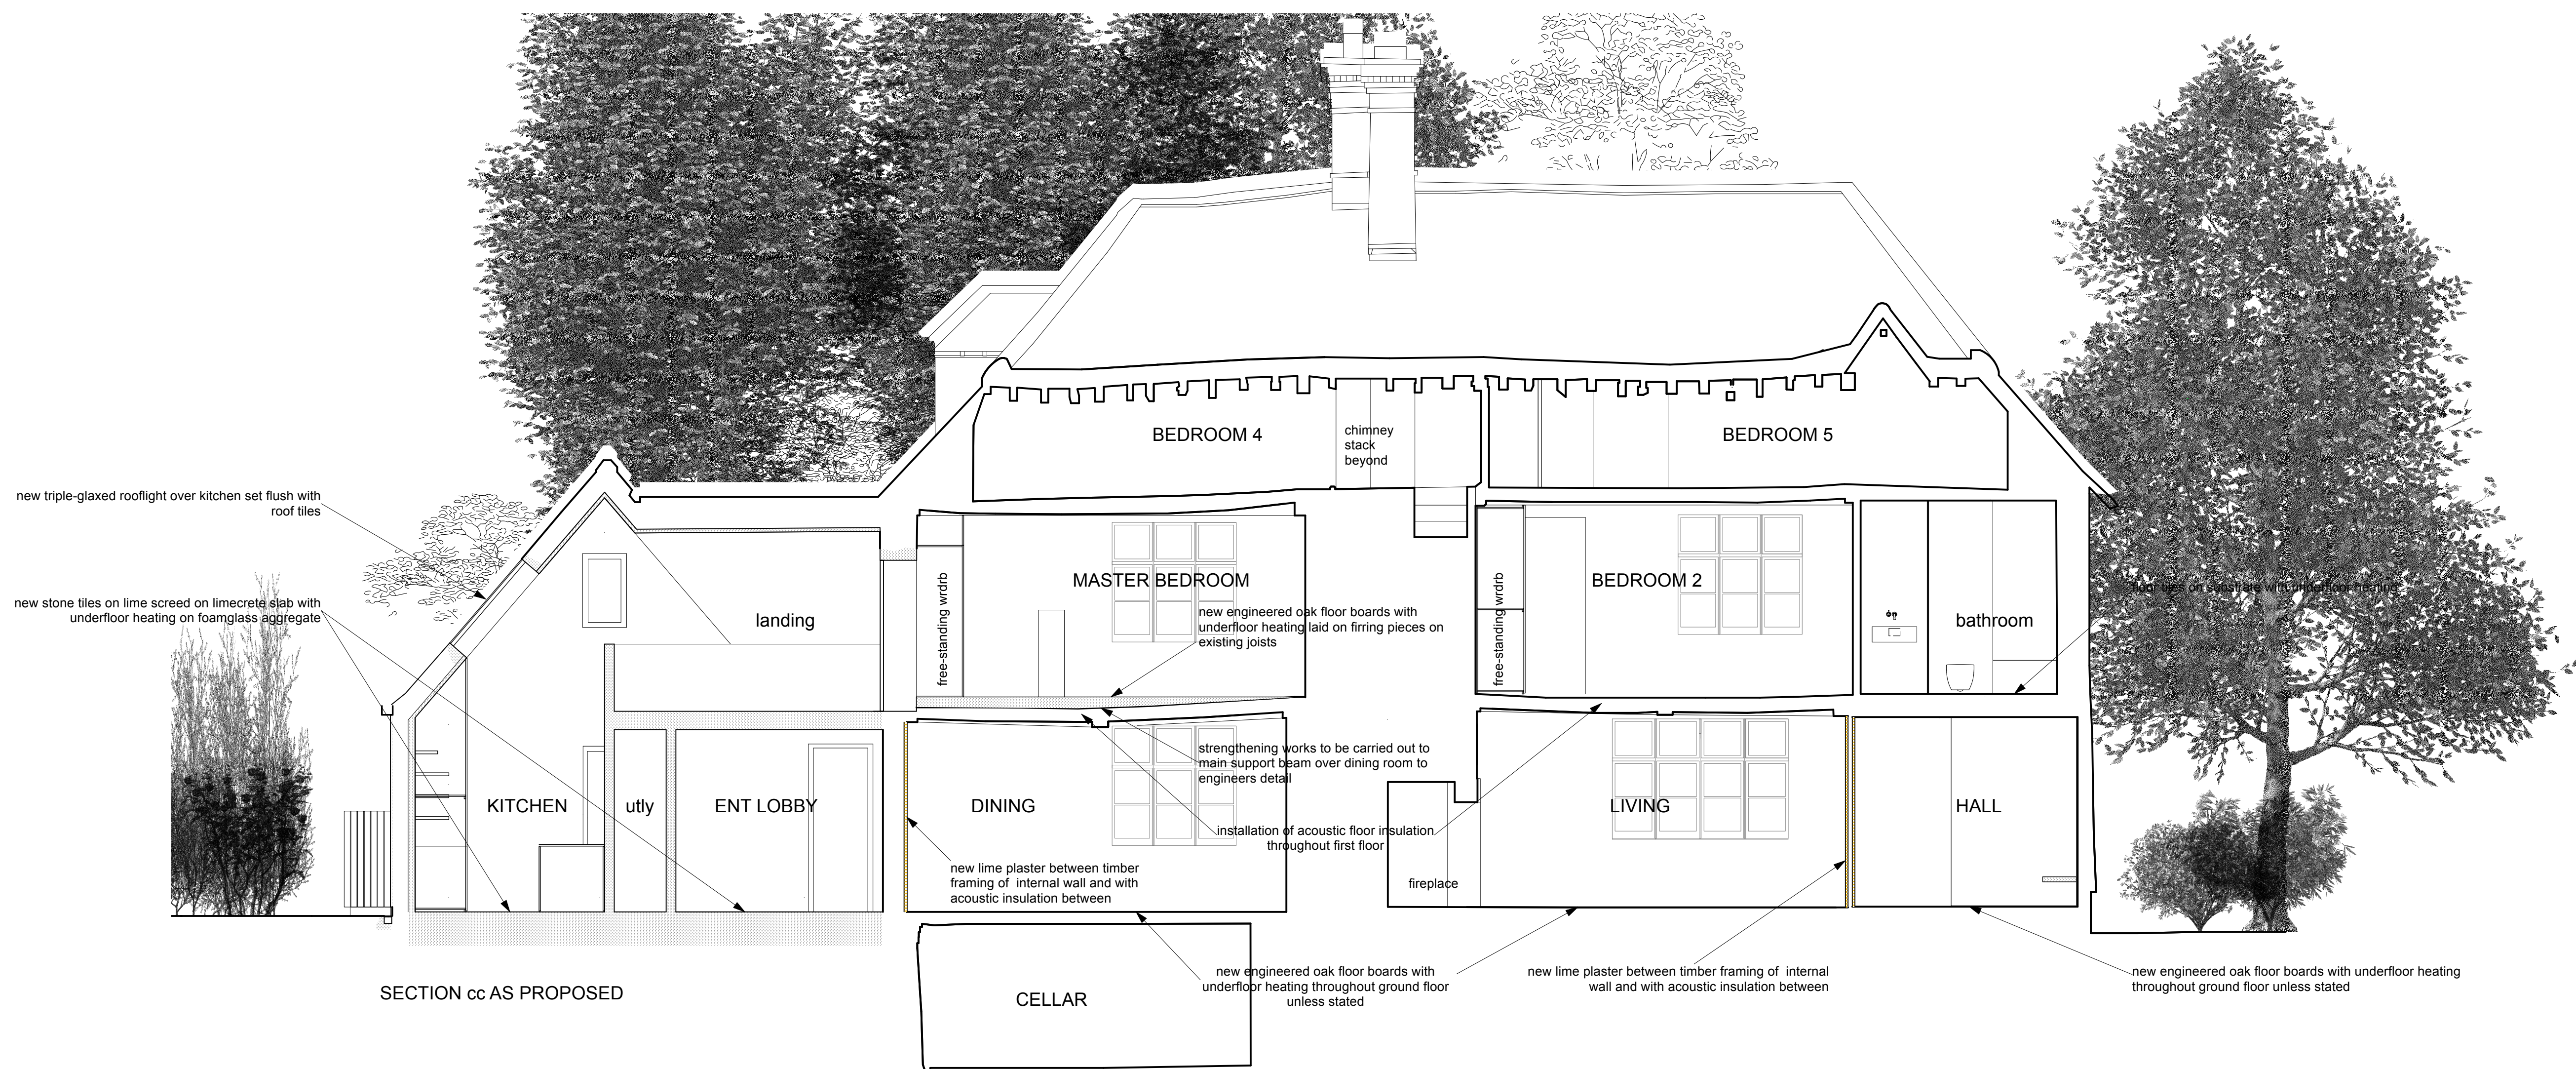

SECTION cc AS PROPOSED

CELLAR

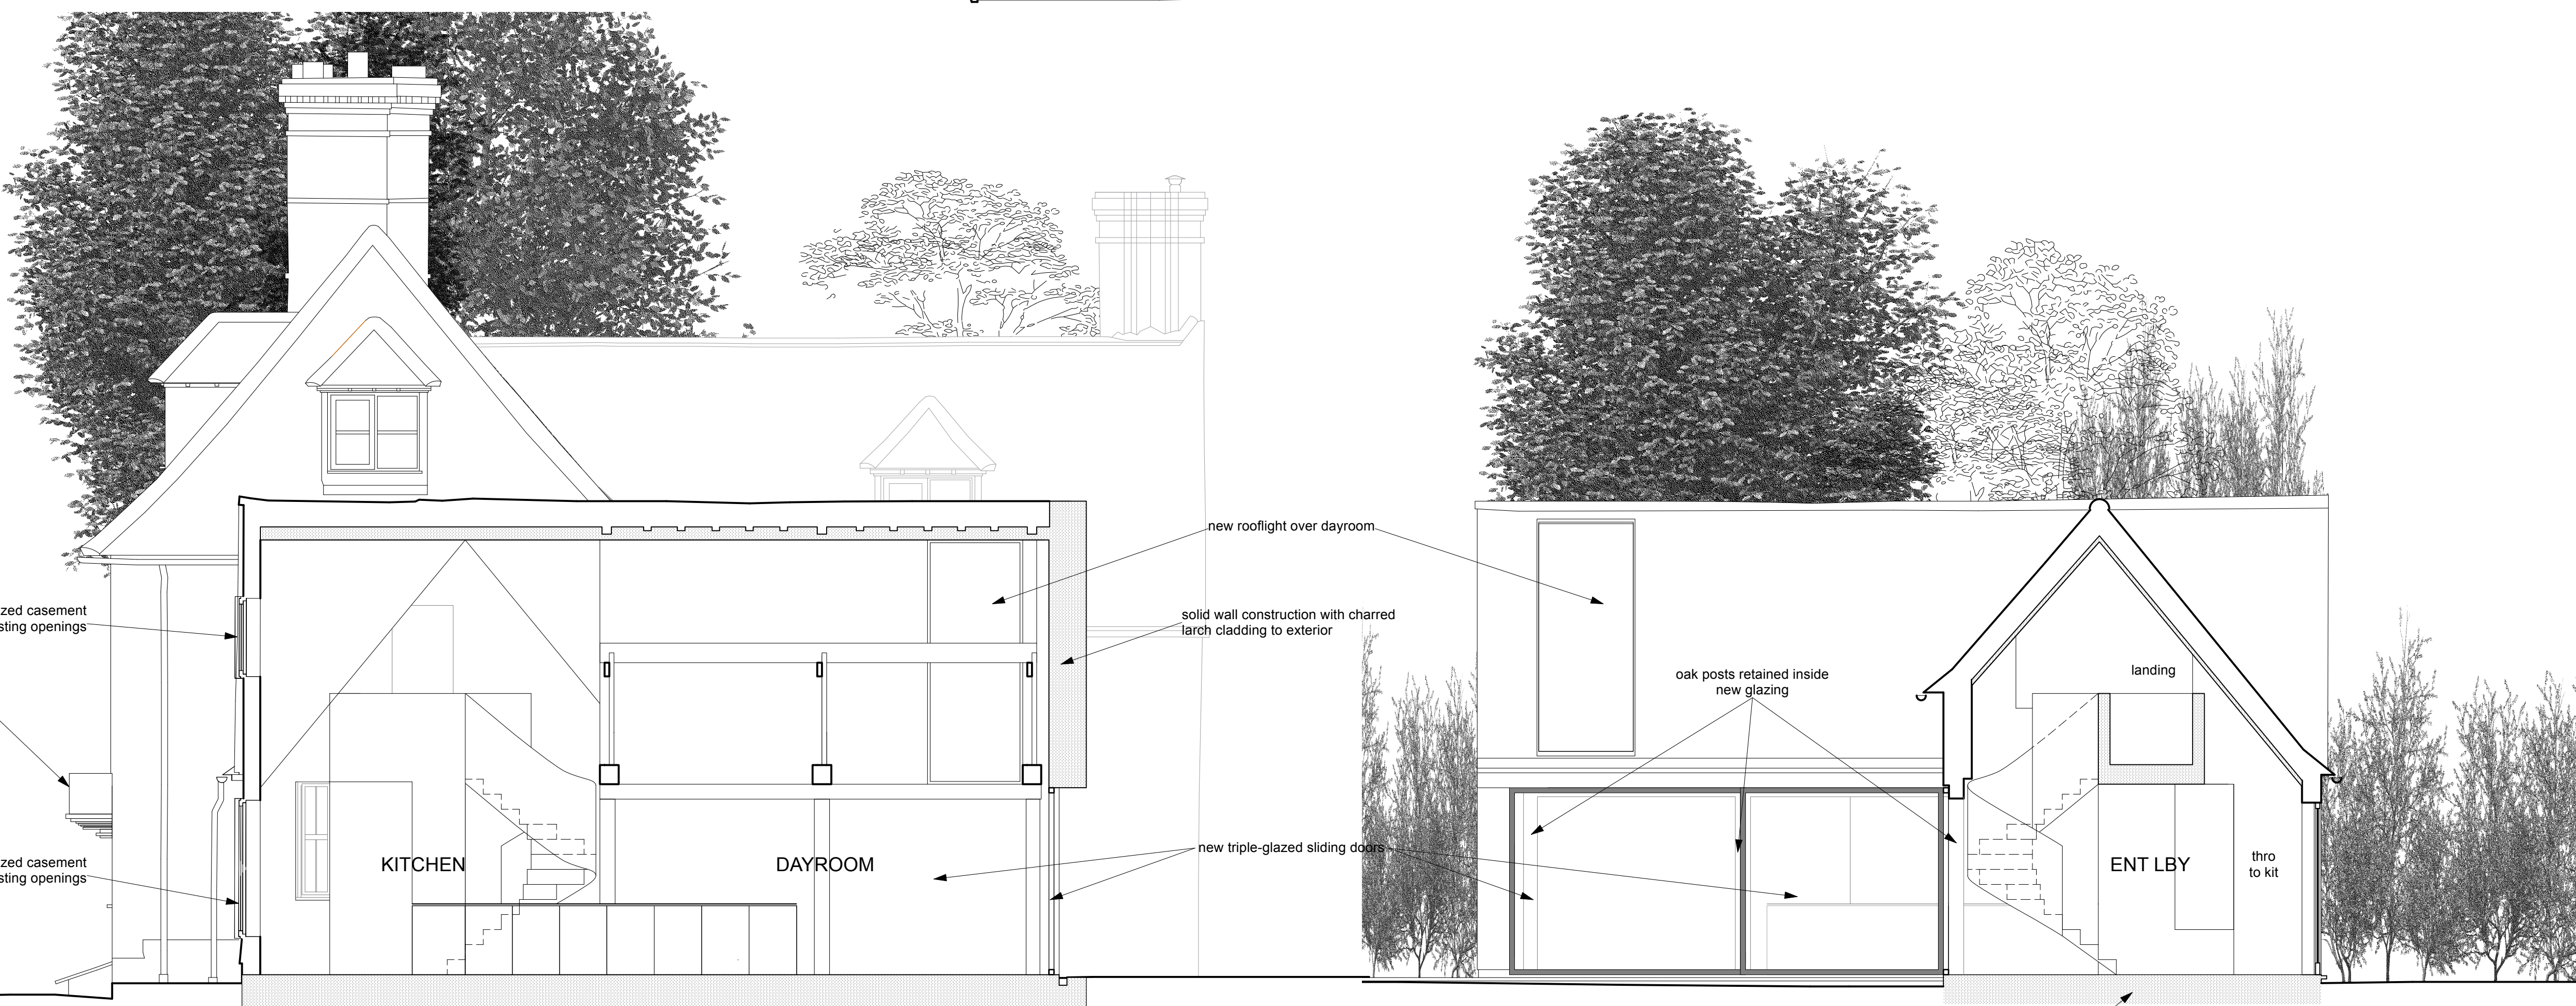

SECTION xx AS PROPOSED

SECTION ee AS PROPOSED

INDICATES NEW CONSTRUCTION

Tillman Architects ©
E keith.tillman@me.com
84 Speedwell St London SE8 4AT

Title
Sections cc,ee & xx as proposed

Project
Refurbishment and Alterations to
Old Manor Shaffenhoe End
for
Phil and Cess Noblet

580
02 08

scale
1:50
@ A1

oct
24

