


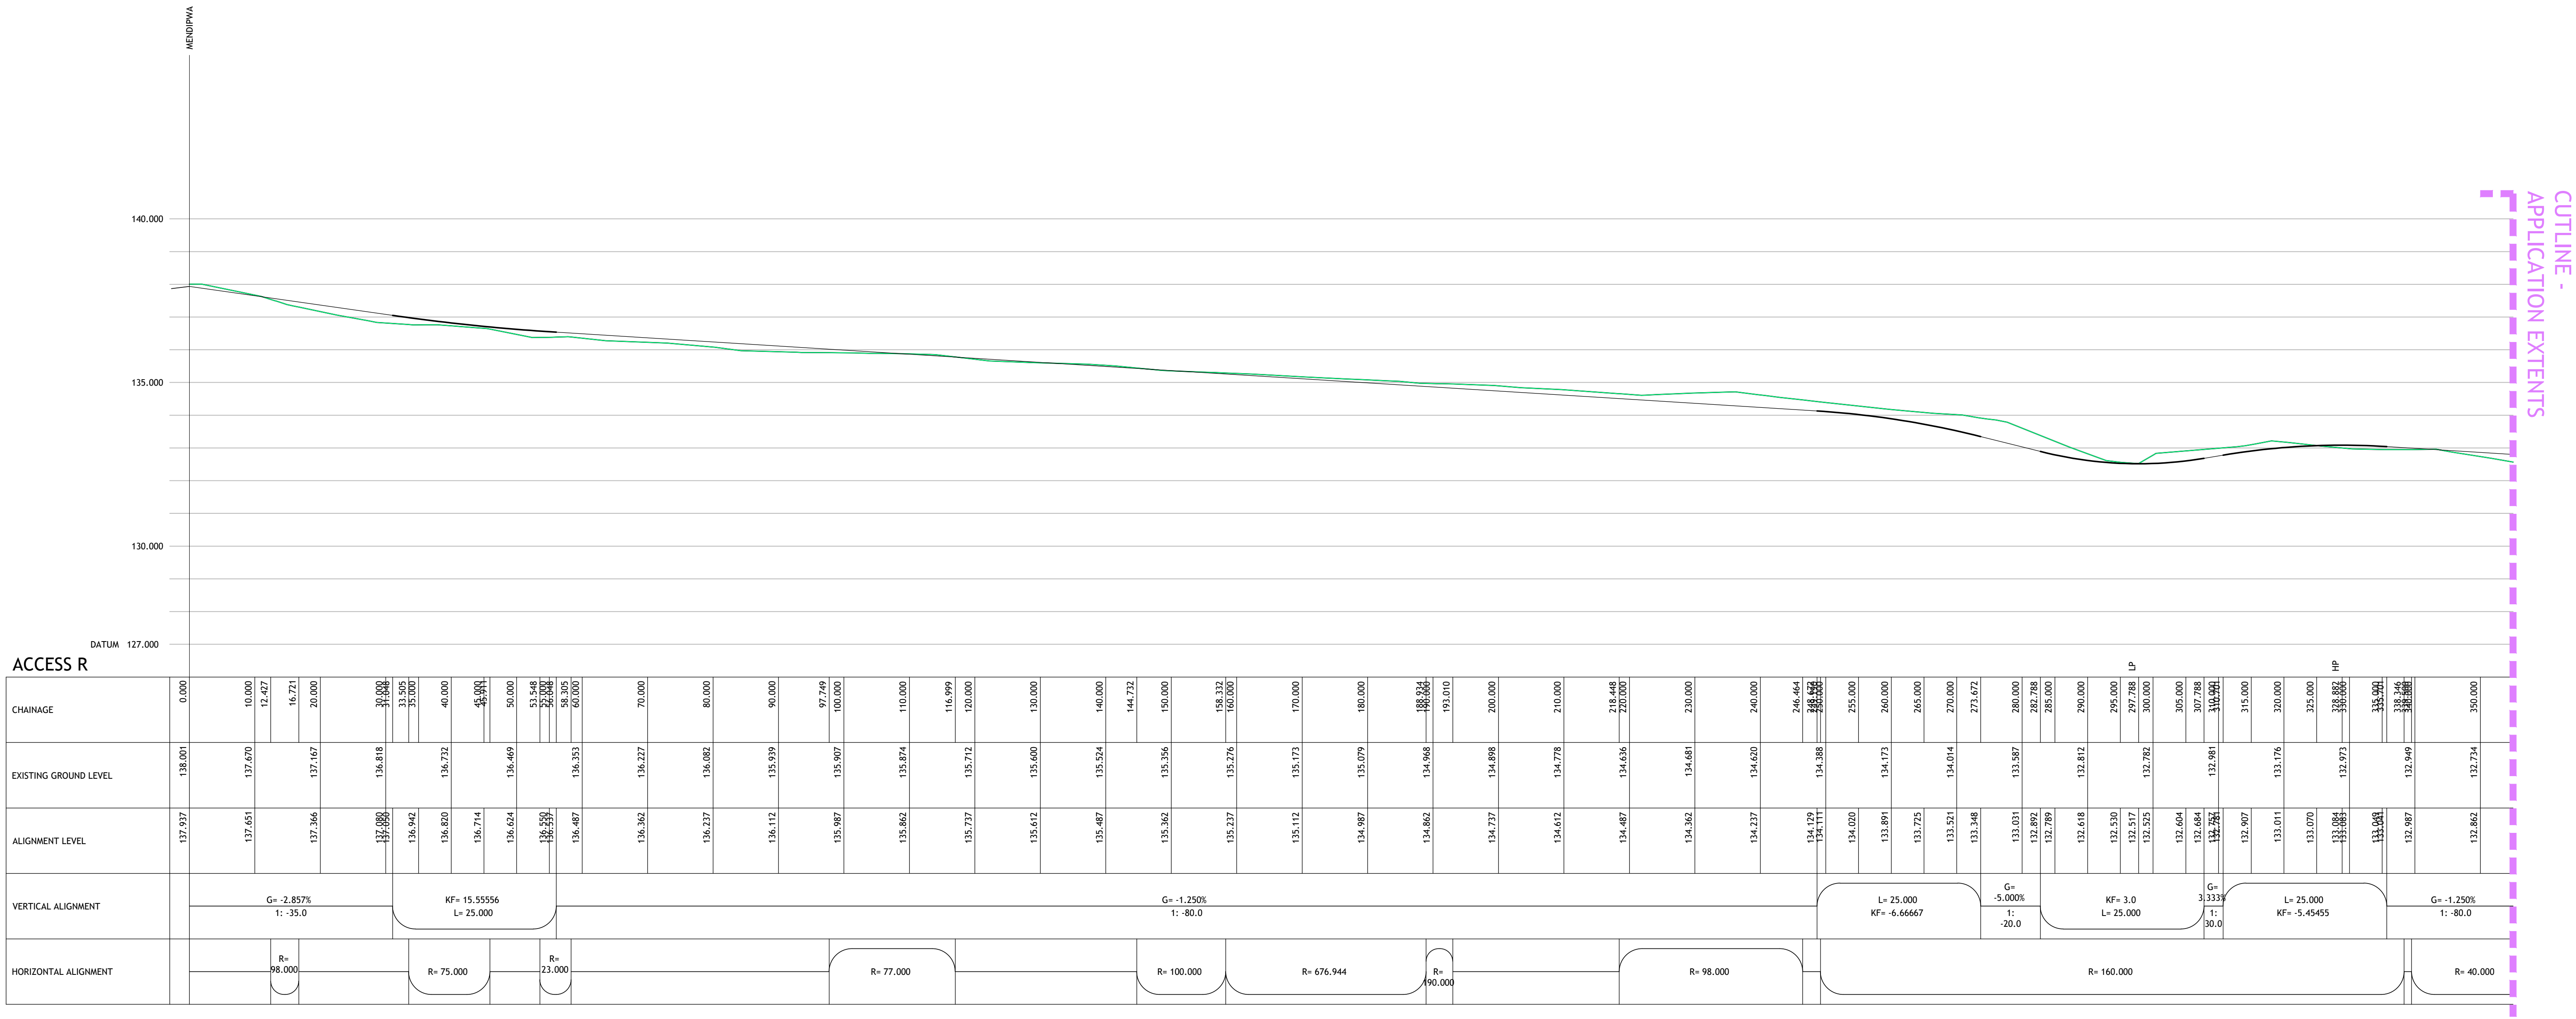

General Arrangement
Scale 1:100




NOTES

- Contractors must check all dimensions on site. Only figured dimensions are to be worked from. Discrepancies must be reported to the Architect or Engineer before proceeding.
- Reproduced from OS Sitemap © by permission of Ordnance Survey on behalf of The Controller of Her Majesty's Stationery Office. © Crown copyright 2008. All rights reserved. Licence number 100007126.
- Until technical approval has been obtained from the relevant authorities, all drawings are issued as preliminary and not for construction. Should the Contractor commence site work prior to the approval being given it is entirely at their own risk.
- Woods Hardwick cannot accept any discrepancies in terms of coordinates or any other information deciphered from .dwg files.
- The exact location and level of all existing sewers, drains and services are to be confirmed on site prior to the commencement of any works.

KEY

- Existing ground level
- Proposed access road profile
- National Grid 12m tower stand off zone required for access and maintenance
- National Grid 30m tower stand off zone, where advised any conductive material within this zone be adequately earthed
- UPPN 5m stand off zone required for access and maintenance (Ibc)

B DETAILED APPLICATION BOUNDARY ADDED, ROAD REMOVED EAST OF BOUNDARY FOR CLARITY				HF	MDF	19.12.2025
A ACCESS ROAD LAYOUT UPDATED, SECTIONS AMENDED TO SUT				SH	MDF	14.10.2025
REV	DESCRIPTION			DRN	CHD	DATE
☐ PRELIMINARY	☐ INFORMATION			☐ TENDER		
☐ CONSTRUCTION	☐ AS BUILT					
SCALE		1:500 V / 1:100 H @ A0		DATE	APRIL 2025	
DRAWN		WT		CHK	MDF	
DRAWING NO.		19244-ASHB-5-SK010		REV	B	
TITLE		LAND NORTH EAST OF GREAT ASHBY STEVENAGE				
DETAILS		PROPOSED ACCESS ROAD SECTIONS SHEET 2 OF 2				

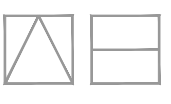 **Woods Hardwick**
Architecture | Engineering | Planning | Surveying

BEDFORD : HEAD OFFICE
15-17 Goldington Road
Bedford MK40 3NH
T: +44 (0) 1234 268862
ONLINE: mail@woodshardwick.com

BIRMINGHAM
Fort Dunlop, Fort Parkway
Birmingham B24 9FE
T: +44 (0) 121 6297784
woodshardwick.com