


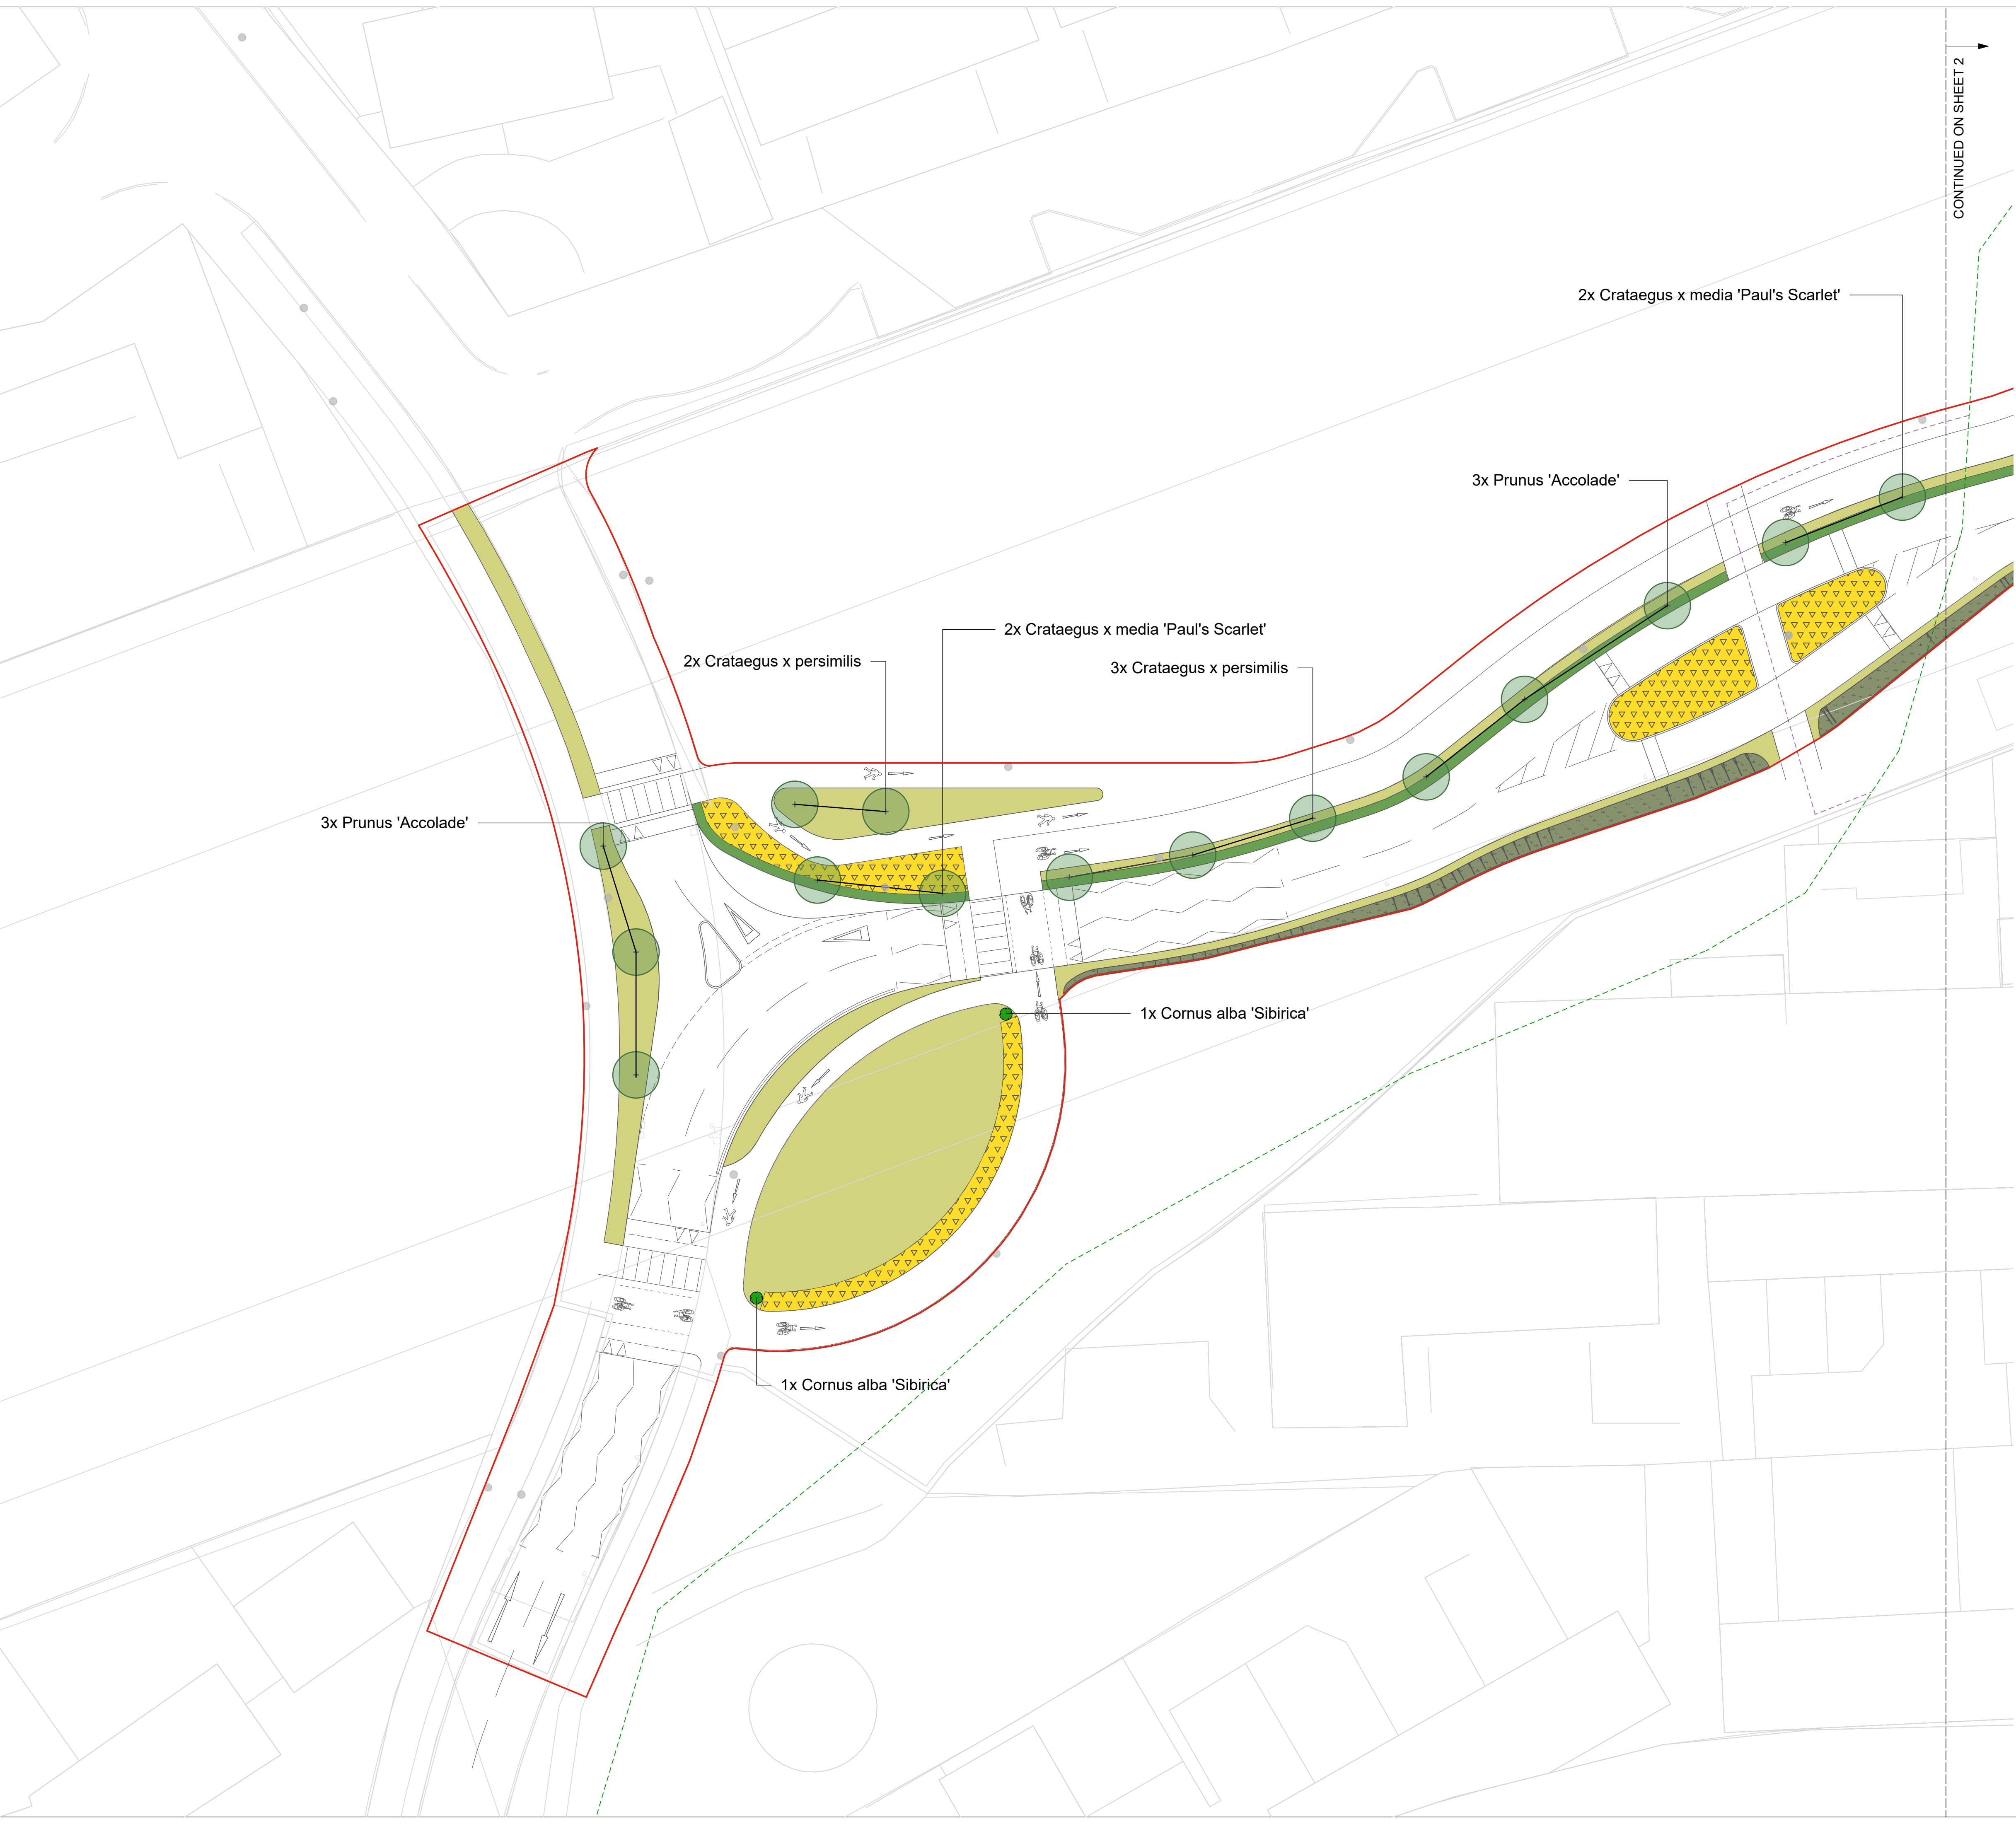

KEY

Detailed Application Boundary

PROPOSED

Tree

Hedgerow

Specimen Shrub

Perennial Mix

Flowering Lawn Mix

Meadow Mix

Public Right of Way: Definitive route

Proposed rerouting of public footpath across road

05101520


m

NOTES:

1. Drawing based on Means of Access Plan 19244-ASHB-5-SK005.

2. This drawing is for planning purposes only.

3. No planting to be greater than 600mm high within highway visibility splays.

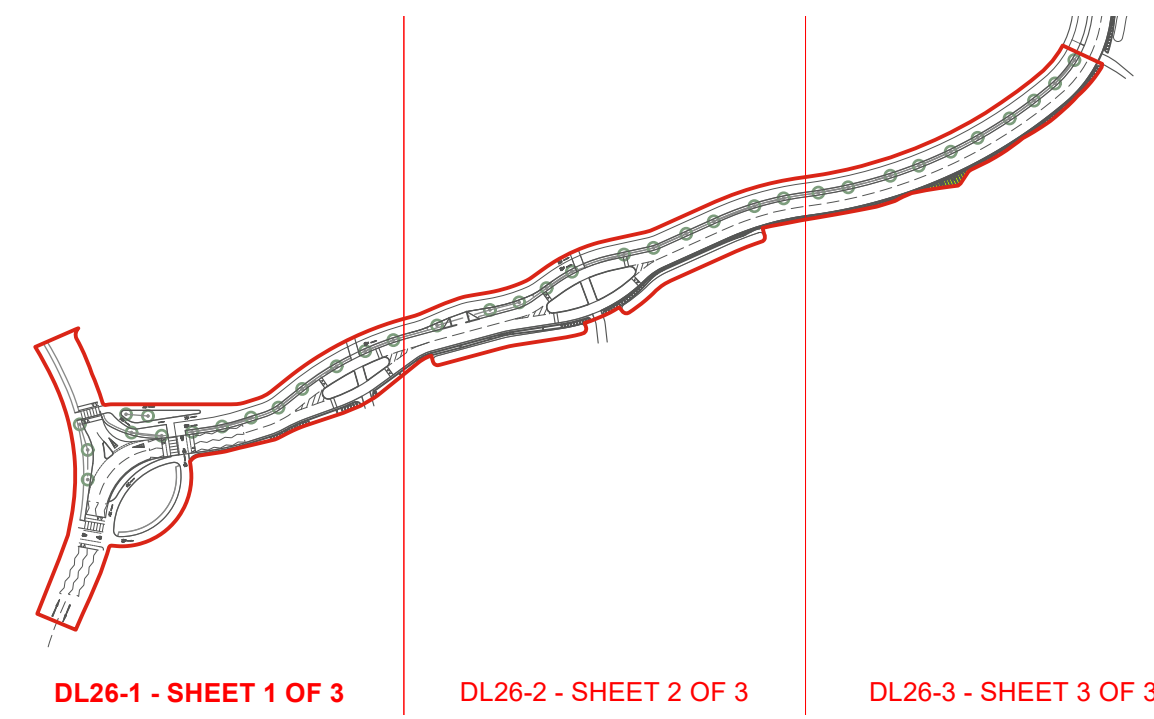

ICENI PROJECTS LIMITED

DA VINCI HOUSE

44 SAFFRON HILL

LONDON

EC1N 8FH

T 020 3640 8508

mail@iceniprojects.com

iceni

CLIENT

Picture Estates Ltd

PROJECT

North East Stevenage

TITLE

Access off Mendip Way: Planting Plan

Sheet 1 of 3

DRAWN BY

KL

CHECKED BY

SG

SCALE

1:250 @ A1

DATE

30/10/2025

PROJECT NO.

23-M004

DRAWING NO.

DL50-1

REV.

-

iceni Projects accept no responsibility for any unauthorised amendments to this drawing. Only figured dimensions are to be worked to.



KEY

Detailed Application Boundary

PROPOSED

Tree

Hedgerow

Perennial Mix

Wetland Meadow Mix

Flowering Lawn Mix


Meadow Mix

3x


Meadow Mix

Public Right of Way: Definitive route

Proposed rerouting of public footpath across road

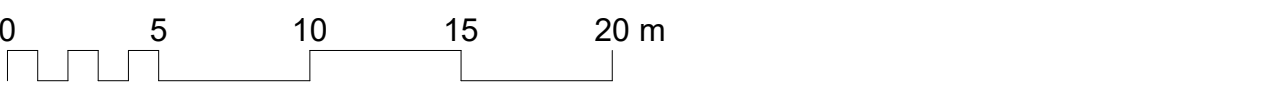

NOTES:
1. Drawing based on Means of Access Plan 19244-ASHB-5-SK005.
2. This drawing is for planning purposes only.
3. No planting to be greater than 600mm high within highway visibility splays.

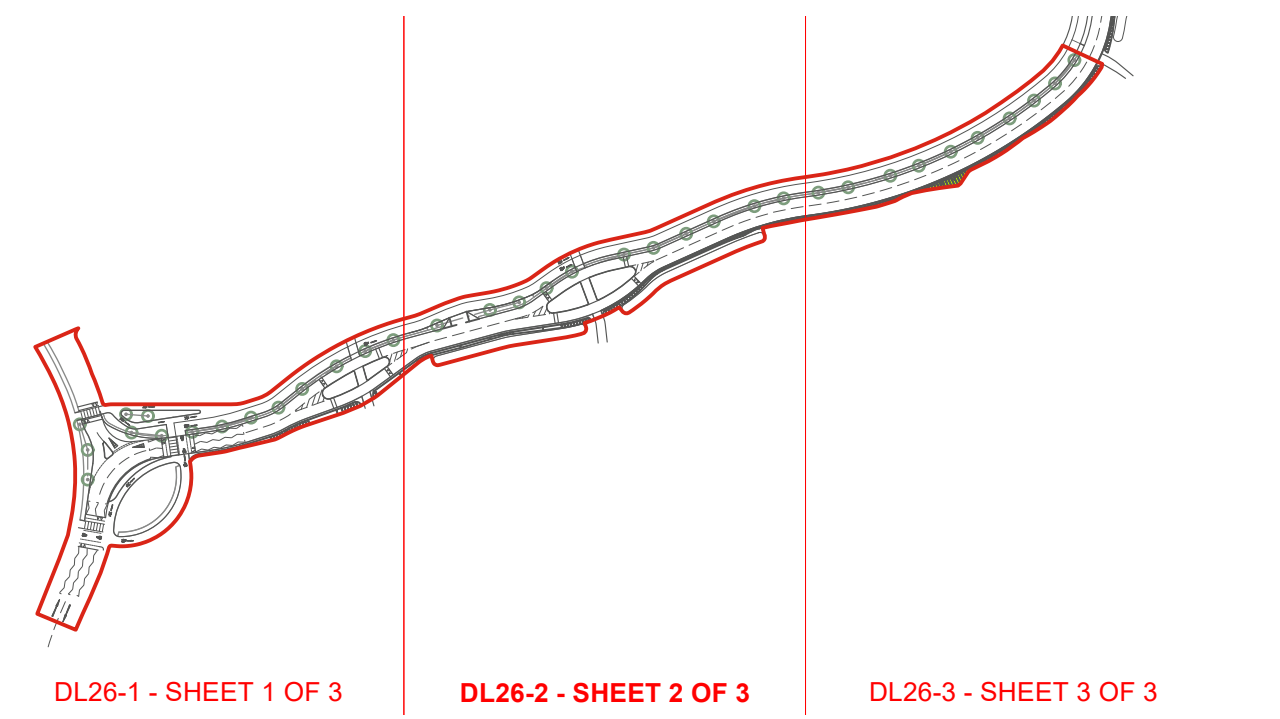

ICENI PROJECTS LIMITED

DA VINCI HOUSE

44 SAFFRON HILL

LONDON

EC1N 8FH

T 020 3640 8508

mail@iceniprojects.com

iceni

CLIENT

Picture Estates Ltd

PROJECT

North East Stevenage

TITLE

Access off Mendip Way: Planting Plan

Sheet 2 of 3

DRAWN BY

KL

CHECKED BY

SG

SCALE

1:250 @ A1

DATE

30/10/2025

PROJECT NO.

23-M004

DRAWING NO.

DL50-2

REV.

-

iceni Projects accept no responsibility for any unauthorised amendments to this drawing. Only figured dimensions are to be worked to.



CONTINUED ON SHEET 2

KEY

Detailed Application Boundary

PROPOSED

Tree


Hedgerow

Thicket Mix


Wetland Meadow Mix

Flowering Lawn Mix

Meadow Mix

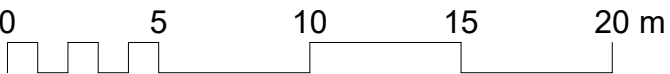

NOTES:
1. Drawing based on Means of Access Plan 19244-ASHB-5-SK005.
2. This drawing is for planning purposes only.
3. No planting to be greater than 600mm high within highway visibility splays.

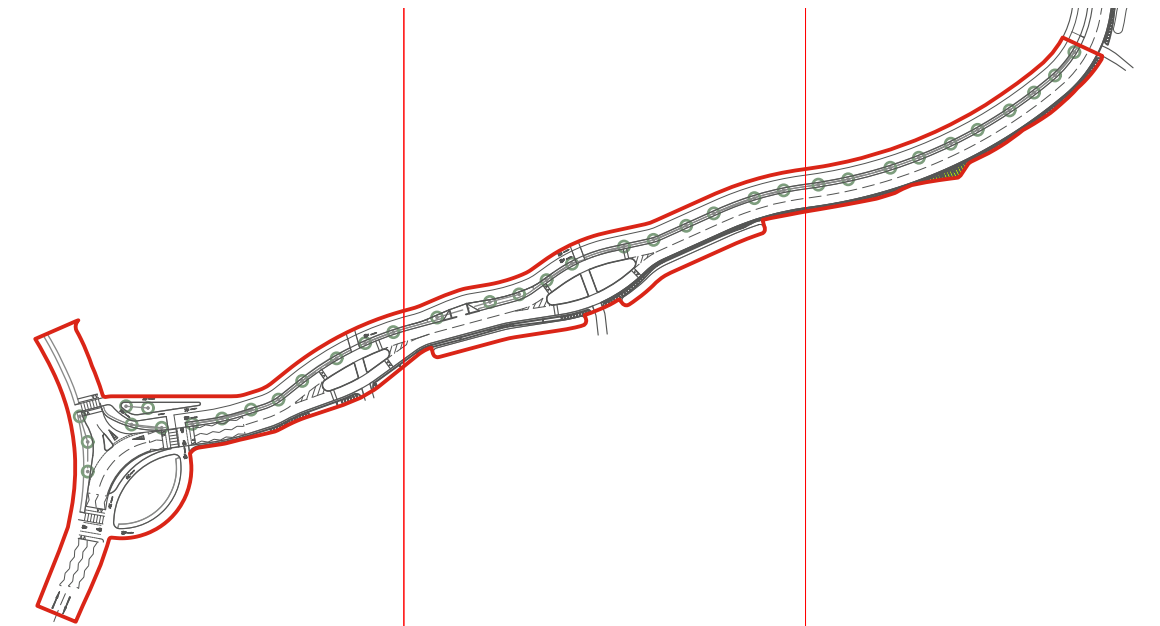

DL26-1 - SHEET 1 OF 3DL26-2 - SHEET 2 OF 3DL26-3 - SHEET 3 OF 3

ICENI PROJECTS LIMITED

DA VINCI HOUSE

44 SAFFRON HILL

LONDON

EC1N 8FH

T 020 3640 8508

mail@iceniprojects.com

iceni

CLIENT

Picture Estates Ltd

PROJECT

North East Stevenage

TITLE

Access off Mendip Way: Planting Plan
Sheet 3 of 3

DRAWN BY	CHECKED BY		
KL	SG		
SCALE	DATE		
1:250 @ A1	30/10/2025		
PROJECT NO.	DRAWING NO.	REV.	
23-M004	DL50-3	-	

iceni Projects accept no responsibility for any unauthorised amendments to this drawing. Only figured dimensions are to be worked to.

Trees					
Species	Common Name	Girth (cm)	Height (m)	Container	Specification
Crataegus x media 'Paul's Scarlet'	Hawthorn 'Paul's Scarlet'	8-10	2.5-3.0	RB	2x; Standard ClrStm 1.75-2.0m, underground guying
Crataegus x persimilis	Broad-leaved cockspur thorn	8-10	2.5-3.0	RB	2x; Standard ClrStm 1.75-2.0m, underground guying
Prunus 'Accolade'	Hybrid cherry	8-10	2.5-3.0	RB	2x; Standard ClrStm 1.75-2.0m, underground guying

Indicative Thicket Mix

Species	Common Name	Height (cm)	Container	Density (/sqm)	Specification
Cornus sanguinea	Common Dogwood	175-200	BR	2	2x; feather; minimum 5 brks; staked; healthy crown and well rooted
Corylus avellana	Common Hazel	175-200	BR	2	2x; feather; minimum 5 brks; staked; healthy crown and well rooted
Crataegus monogyna	Common hawthorn	175-200	BR	2	2x; feather; minimum 5 brks; staked; healthy crown and well rooted
Euonymus europaeus	European spindle	60-80	BR	3	1+1; branched; 3 brks; healthy crown and well rooted
Ligustrum vulgare	Wild privet	60-80	BR	3	1+1; branched; 3 brks; healthy crown and well rooted
Rosa arvensis	Field rose	60-80	BR	3	1+1; branched; 3 brks; healthy crown and well rooted
Sambucus nigra	Elder	175-200	BR	2	2x; feather; minimum 5 brks; staked; healthy crown and well rooted

Specimen Shrubs

Species	Common Name	Height (cm)	Container	Specification
Cornus alba 'Sibirica'	Siberian dogwood	80-100	10L	Branched; 5 brks, healthy crown and well rooted

Hedgerow To be maintained below 600mm height.

Species	Common Name	Height (cm)	Container	Density (/lin m)	Specification
Pyracantha coccinea 'Red Column'	Scarlet firethorn 'Red Column'	30-45	2L	3	Leader with laterals; min 2 brks, double staggered rows. To be planted in groups of 3-5 of the same species
Pyracantha 'Golden Charmer'	Firehorn 'Golden Charmer'	30-45	2L	3	Leader with laterals; min 2 brks, double staggered rows. To be planted in groups of 3-5 of the same species

Indicative Perennial Mix

Species	Common Name	Height (cm)	Container	Density (/sqm)	Specification
Ajuga reptans 'Atropurpurea'	Dark purple bugle	5-10	2L	7	Full pot, fully rooted, healthy crown
Calamintha nepeta	Lesser calamint	20-30	2L	7	Full pot, fully rooted, healthy crown
Geranium macrorrhizum	Big-root cranesbill	20-30	2L	7	Full pot, fully rooted, healthy crown
Geranium x cantabrigiense 'Biokovo'	Cranesbill 'Biokovo'	5-10	2L	7	Full pot, fully rooted, healthy crown
Hakonechloa macra	Japanese forest grass	20-30	2L	7	Full pot, fully rooted, healthy crown
Hylotelephium 'José Aubergine'	Stonecrop 'José Aubergine'	30-40	3L	7	Full pot, fully rooted, healthy crown
Stachys byzantina 'Big Ears'	Lamb's ear 'Big Ears'	20-30	2L	7	Full pot, fully rooted, healthy crown

Grass Areas

Total Area (sqm)	Seed Mix Details	Seed Mix Name	Seed Mix Supplier	Density (g/sqm)
945	Flowering Lawn Mix	EL1 Flowering Lawn Mixture	Emorsgate	4
312	Wetland Meadow Mix	EM8 Meadow Mixture for Wetlands	Emorsgate	4
345	Meadow Mix	EM10 Tussock Meadow Mixture	Emorsgate	4

NOTES:
1. Drawing based on Means of Access Plan 19244-ASHB-5-SK005.
2. This drawing is for planning purposes only.
3. No planting to be greater than 600mm high within highway visibility splays.

ICENI PROJECTS LIMITED
DA VINCI HOUSE
44 SAFFRON HILL
LONDON
EC1N 8FH

T 020 3640 8508
mail@iceniprojects.com



CLIENT

Picture Estates Ltd

PROJECT

North East Stevenage

TITLE

Access off Mendip Way: Planting Schedule

DRAWN BY	CHECKED BY	
KL	SG	
SCALE	DATE	
N/A	30/10/2025	
PROJECT NO.	DRAWING NO.	REV.
23-M004	DL50-4	-

General

Generally planting should be carried out in accordance with the following British Standards

- BS 4043:1989 'Recommendation for Transplanting Root Balled Trees'
- BS 4428:1989 'Code of Practice for General Landscape Operations'
- BS 8545:2014 'Trees from nursery to independence in the landscape. Recommendations'

Times of Year for Planting

- Seeding: mid March to the end of April or late August to mid October.
- Root balled/Bare root deciduous trees and Shrubs: late November to late March.
- Root balled conifers and evergreens: September - November or March - May.

- Turf, container grown shrubs and trees (including spring ringed): At any time if ground and weather conditions are favourable. Ensure that adequate watering, drainage and weed control is provided. Do not plant into frozen ground.

- Waterlogging shall be avoided through proper ground preparation and tree pit excavation.

- Trees to be sourced locally and supplied with plant passports to ensure biosecurity.**

Do not use peat or products containing peat.

Planting Trees

Tree Pits

- Generally plant trees in pits with minimum dimensions of 1000 x 1000 x 700-800mm deep for trees in soft, planted areas.

- Backfill pits in layers as specified below from bottom up:
 - Aggregate layer: Clean gravel or broken stone, with no fines, graded 50 to 20 mm. Depth: 200mm.
 - Cover drainage layer with 200m of clean horticultural sand.
 - 400-500mm layer of retained site-sourced topsoil, free from weeds, or imported topsoil (Multi-purpose grade to BS3882:2015, sandy loam) depth dependent on size of rootball.

Deciduous and Coniferous Advanced Nursery Stock Trees

- Rootballed stock shall be supported by straps, frames or wire mesh baskets and shall be protected against drying out by wrapping firmly with hessian, plastic film or other recommended material.
- Wrapping shall be firmly tied over the top of the rootball.
- Air pot / spring ringed stock shall be suitably protected with hessian to prevent damage and drying out as soon as the air pot has been removed.

- Tree Pit Aeration/Irrigation Pipe
- All trees 8cm girth and over.
- RootRain metro system with associated end cap as supplied by GreenBlue Urban www.greenblue.com or similar and approved to be coiled around top of rootball.
- Insert during backfill around the rootball - the top to be cut off at a height of not more than 25mm above finished ground level and secured in place and capped.

Tree Support

- Extra Heavy, Heavy standard and standard trees: Short double staking
 - Staking: Drive stakes vertically at least 400 mm into bottom of pit on either side of tree position before

planting. Fix half circle timber cross brace with 2 galvanised nails. Consolidate material around stakes during backfilling.

oHeight of stakes: Cut to approximately 600mm above ground level or 1/3 the height of the tree whichever is the lowest. Treat cut ends with clear timber preservative.

- Feathered and Multi stemmed trees: Short single staking or underground guying as specified.

Staking: Drive stake diagonally at least 400 mm into bottom of pit on before planting. Consolidate material around stake during backfilling.

- Height of stake: Cut to approximately 600mm above ground level or 1/3 whichever is the lowest. Treat cut ends with clear timber preservative.

- Tree ties: Biodegradable webbing 100% natural hessian from sustainable sources; 50mm wide x 1.5mm deep such as 'Nature Tie' as supplied by GreenBlue Urban www.greenblue.com or similar and approved.

- Webbing to be used to secure the tree to stake as well as form the spacers. Tie in a figure of eight, twice around the tree and stake and secure end of hessian to stake using 2 galvanised nails. Form spacer by repeatedly twisting the hessian in the centre of the tie between tree and stake; finish by cutting the hessian to length and secure to the stake with 2 galvanised nails as above.

Backfilling Material

- Ensure that all tree pits are free draining prior to backfilling. Do not back fill pits that are not free draining - notify the Contract Administrator (CA) of any pits retaining water.

- Topsoil shall NOT be used at a depth greater than 500mm unless agreed with the landscape architect.

- Backfill remainder of pit with previously prepared mixture of topsoil excavated from pit and additional topsoil as required, together with:
 - Ameliorant/Conditioner: Planting Compost at the following rates:
 - Multi-stemmed, Standard and Feathered trees: 35 litres
 - Fertiliser: Enmag slow release fertiliser or similar and approved at a rate of 100 g/m2.
 - Broadleaf P4 water storing granules at manufacturers recommendations (typically 4gms per litre of compost)

Mulching Trees

- Material: Generally as planting beds.

- Trees in grass: Bark Nuggets (15-65mm) as supplied by Melcourt Industries Ltd www.melcourt.co.uk or similar and approved from FSC Mixed Source.

- Fire resistance to BS 4790: 1987.

- Preparation: Clear all weeds.

- Coverage: 75mm depth, in a circular area of 500mm radius measured from the tree stem.

- Application: Apply when ground is moist, do not apply when ground is frozen or dry.

Tree Protection

- All trees in grass areas to be protected by min.450mm high (Rodent) x 38mm diameter proprietary biodegradable plastic spiral guards, by Green-tech Ltd. or equal and approved.

Root Barrier Membrane

- Where trees are proposed in close proximity to hard paved areas or proposed service runs, a root barrier membrane is to be installed.

- For all proposed trees centred in a location within 3m of an adjacent hard standing, footpath of carriageway kerb line, a proprietary root membrane will be installed to protect the hard standing and any underground services from future damage by tree roots.

- Root barrier membranes to be installed on the tree side along the back edge of the kerb/edging to the adjacent hard standing area and to extend a minimum 3m in each direction from a point perpendicular from the tree trunk to the kerb face.

- Root barrier membrane to extend in depth as below:

- For trees adjacent to hard standing only with no underground services, install Reroot 300 by Green Blue Urban or equal and approved, ribbed root barrier membrane to a depth of 300mm, ribs facing the tree, joints fixed with jointing tape, install 10mm above final surface level of soft landscaping.

- For trees adjacent to hard standings incorporating underground services, install to the following dependant on the depth of underground services:

- For services 450mm deep - Reroot 600 by GreenBlue Urban or equal and approved, ribbed root barrier membrane, to a depth of 600mm, ribs facing the tree, joints fixed with jointing tape, install 10mm above final surface level of soft landscaping.

- For services 800mm deep - Reroot 1000 by GreenBlue Urban or equal and approved, ribbed root barrier membrane, to a depth of 1000mm, ribs facing the tree, joints fixed with jointing tape, install 10mm above final surface level of soft landscaping.

- For services deeper than 800mm - Reroot 2000 by GreenBlue Urban or equal and approved, ribbed root barrier membrane, to a depth of 2000mm, ribs facing the tree, joints fixed with jointing tape, install 10mm above final surface level of soft landscaping.

- Where hard standing with or without underground services occur on both sides of the tree, such as a grass verge, then a root barrier is to be installed along both sides of the tree.

- For trees within hard surfaces, install 'Root Director' by GreenBlue Urban or equal and approved, 1400mm x 1400mm x 450mm, plastic root director with integral ribs.

Thicket Planting

- Clear any surface vegetation in proposed planting areas.

- Install plants into isolated pre-prepared planting pits, generally 300 x 300 x 450mm deep, or 200mm greater than the rootstock, whichever is greater. Backfill with either existing retained site-sourced topsoil (free from weeds) or imported topsoil (sandy loam, General Purpose to grade BS3882:2015) or a combination of the two as necessary.

- Incorporate a soil conditioner in the form of a peat free tree and shrub compost or well rotted spent mushroom compost into backfill material at the rate of 5L per pit, incorporating a slow release fertiliser e.g. Enmag or similar and approved at a rate of 5g per pit.

- Ensure planting conforms to planting matrix where appropriate, and in other areas appears random/natural and not formal.

Plant protection

- Where rabbits are a known issue, all thicket areas are to be fully enclosed by a min. 900mm high rabbit proof fencing, supplied as min. 19 Gauge (1.2mm) galvanised mesh with max. 31mm openings, nailed with galvanised 20mm staples to 50-75mm diameter treated timber stakes at 1.5m centres, incorporating 3 x horizontal galvanised straining wires.

- Mesh fence to be heeled into ground 150mm below ground level. Straining posts of 100mm diameter timber should be installed every 50m or at every turn of direction 90 degrees or more.

- If additional deer protection fencing is required, all thicket areas are to be fully enclosed by min 1.8m high proprietary plastic mesh fencing (50 x 45mm gauge) secured to min 100mm rounded, treated softwood posts, driven min 750mm below ground level at 3.5m centres. Mesh fence to be heeled into ground 150mm

below ground level. In areas where rabbits are also known to be a problem, an additional 300mm high section of min 19 gauge galvanised mesh with max. 31mm openings to be fixed to the lower portion of the deer fencing and attached using plastic cable ties.

- All bushy thicket shrubs to be protected by min.750mm high x 200mm diam. proprietary biodegradable plastic shrub shelters/spiral guards by Green-tech ltd or equal and approved, and secured in places with treated softwood timer stake and plastic cable ties.

- All single stem thicket transplants to be protected by min. 600mm high x 50mm proprietary biodegradable plastic spiral guard by Green-tech ltd or equal and approved, secured with min 12-14diam x 900mm long bamboo cane.

- All thicket plants to be installed with a min. 500mm square, proprietary mulch mat, securely pegged in place.

- Where woodland/thicket areas are created from fresh cultivated ground, i.e. not into the existing sward, then the planting area should be over-seeded with a proprietary meadow grass mix (such as A4 mix by Germinal Seeds Ltd) at a rate of 35g per m2 between planting stations.

Planting Shrubs

Plant Layout

- Spacing: Evenly

- Density: As scheduled.

- Ornamental hedgerows to be laid out in planted border 800mm wide, planted as single central row or double staggered for deciduous species as specified.

Planting Pits - Specimen shrubs, thicket mix and hedgerow, to BS 936: Part 1: 1980 (1992).

- Timing: Excavate immediately prior to planting.

- Sizes: 150 mm wider than roots when fully spread and 400 mm deep.

- Increase dimensions where necessary to ensure that pits are at least 75 mm deeper than root system and wide enough to accommodate roots when fully spread.

- Break up bottom of planting pit to ensure free draining.

- Finished level to be at original soil mark on shrubs.

Herbaceous Plants

- Well rooted, healthy, hardy and not less then one year of full growth.

- Evenly space at the rate stated over the allocated area avoiding straight lines.

- Plant carefully in generously sized holes with finely broken soil returned around the roots.

- Lightly firm the soil.

Backfilling Material

- Composition: Previously prepared mixture of topsoil excavated from pit and additional topsoil as required.

- Fertiliser: Enmag slow release fertiliser or similar and approved at a rate of 100 g/m2.

After Planting

- Watering: Immediately after planting, thoroughly and without damaging or displacing plants or soil.

- Firming: Lightly firm soil around plants and fork and/ or rake soil, without damaging roots, to a fine tilth with gentle cambers and no hollows.

- Immediately after planting shrubs carefully cut back any damaged, dead or diseased branches and remove any weak, thin or malformed growth.

- When directed and to the extent appropriate for the species cut back to encourage growth.

Mulching Planting Beds

- Spruce Ornamental (5-65mm) as supplied by Melcourt Industries Ltd www.melcourt.co.uk or similar and approved from FSC Mixed Source.

- Fire resistance to BS 4790: 1987

- Coverage: settled depth of 75mm

- Application: Apply when ground is moist, do not apply when ground is frozen or dry.

Plant Protection

- Planting to be protected where necessary against rabbit damage.

Grass Areas

Fertiliser for Amenity Grass Areas ONLY

- Type: Fisions PS5 pre-seeding fertiliser.

- Application: Before final cultivation and three to five days before seeding.

- Coverage: Spread evenly at 70 g/m².

- Fertiliser is not to be used on meadow grass areas.

Final Cultivation

- Timing: After grading and fertilising.

- Seed bed: Lightly rake/harrow to present a true, even tilth no greater than 75mm in depth. Remove surface stones/earth clods exceeding 50 mm.

- Adjacent levels: Extend cultivation into existing adjacent grassed areas sufficient to ensure full marrying in of levels.

- The contractor should allow for all cultivation operations to achieve a good seedbed, including hand raking and hand digging on slopes and banks inaccessible to machinery, and against the backs of kerbs and paths.

- Soils to be free of any weeds.

Seed sowing

- General: Establish good seed contact with the root zone.

- Method: To suit soil type, proposed usage, location and weather conditions during and after sowing.

- Distribution: Seed shall be evenly distributed at the rates specified and shall be immediately followed by lightly raking the soil surface to cover the seeds, by use of a chain harrow or other suitable plant.

- Site should be lightly rolled following seeding to ensure good contact between the seed and topsoil.

Seedbed Germination

- Seeding shall be repeated as necessary until an evenly distributed dense sward is established over the seeded area to the satisfaction of the CA. The contractor/supplier shall allow for maintenance of all grass areas (as specified below) until this is achieved.

Management

- Protect newly turfed/seeded areas with 1.5m high chestnut pale fencing.

- Maintain fencing until grass is well established then remove and reinstate ground.

- Allow for management of grass during establishment either by cutting, to control competition from undesirable species and suppressing of the sown sward. Any cuttings should be removed.

NOTES: 1. Drawing based on Means of Access Plan 19244-ASHB-5-SK005. 2. This drawing is for planning purposes only. 3. No planting to be greater than 600mm high within highway visibility splays.		
 iceni ICENI PROJECTS LIMITED DA VINCI HOUSE 44 SAFFRON HILL LONDON EC1N 8FH T 020 3640 8508 mail@iceniprojects.com		
CLIENT		
Picture Estates Ltd		
PROJECT		
North East Stevenage		
TITLE		
Access off Mendip Way: Planting Specification		
DRAWN BY		
KL		CHECKED BY
		SG
SCALE		
N/A		DATE
		30/10/2025
PROJECT NO.		
23-M004		DRAWING NO.
		DL50-5
		REV.
		-
Iceni Projects accept no responsibility for any unauthorised amendments to this drawing. Only figured dimensions are to be worked to.		



Sevenairs Consulting Ltd

Mendip Way, Great Ashby, Hertfordshire

Road Safety Audit Stage 1

October 2025



Document Control

Report Title:

Mendip Way, Great Ashby, Hertfordshire – Road Safety Audit Stage 1

Date of Site Visit

5th September 2025

Document Reference

2025-10 Great Ashby RSA1 – Revision 0

Report Prepared By:

Haydn Vernals FCIHT FIHE CMILT MSoRSA, Director, Sevenairs Consulting Ltd.

Sevenairs Consulting Ltd. 20 High Bank, Thurlstone, Sheffield, South Yorkshire, S36 9QH

Mobile: 07803 714 574

Email: haydn@sevenairs.co.uk

On behalf of

Woods Hardwick Infrastructure Ltd. – 15-17 Goldington Road, Bedford, MK40 3NH

Highway Authority / Overseeing Organisation

Hertfordshire County Council

© Copyright 2025 Sevenairs Consulting Limited. The concepts and information contained in this document are the property of Sevenairs Consulting. Use or copying of this document in whole or in part without the written permission constitutes an infringement of copyright.

Limitation: This report has been prepared on behalf of, and for the exclusive use of Sevenairs Consulting's Client, and is subject to, and issued in accordance with, the provisions of the contract between Sevenairs Consulting and the Client. Sevenairs Consulting accepts no liability or responsibility whatsoever for, or in respect of, any use of, or reliance upon, this report by any third party.

Document History:

Revision	Date	Description	By
0	26.10.2025	For Issue	HV

Introduction

Commissioning and Scope

This report results from a Stage 1 Road Safety Audit carried out at the site of a mixed use development off Mendip Way in Great Ashby, Hertfordshire. The audit was carried out at the request of Matt Ford, Director, Woods Hardwick on behalf of the developer of the site.

The Road Safety Audit team membership was as follows:

The Audit Team	Haydn Vernals FCIHT FIHE CMILT MSoRSA Directive 2008/96/EC (Certificate of Competency), Road Safety Team Leader in accordance with GG119 Sarah Vernals BAHonsQTS NPQH, Road Safety Team Member in accordance with GG119
Audit Observers	None

The main project comprises of a mixed-use development providing residential development for up to 650 homes with access roads, up to 500sqm retail, food and beverage as well as medical and social floorspace. There will also be up to 4ha of non-Greenbelt land to make provision for a 2FE primary and possible 4FE secondary school, parking infrastructure and associated works. Highway works in this access road element include a 0.5km access road with a revised alignment at the western end, a number of crossing points for pedestrians and cyclists along with associated footway/cycleway works. The scope of this Road Safety Audit is to review the proposed completed highway works.

The audit has been carried out in accordance with the principles of the National Highways document GG 119 Road Safety Audit. A formal Road Safety Audit Brief was not provided to the Audit Team. However, information regarding the site was provided via email alongside the relevant scheme documents and drawings. This was considered by the Audit Team to provide sufficient detail to undertake the appropriate stage of audit.

The audit also comprised of a desk-top study where all documents and plans provided by the Design Team were reviewed. No departures from standard have been brought to the attention of the RSA team with regard to the scheme as designed.

Site Visit Attendance

A site visit took place comprising of the RSA team on Friday 5th September 2025 between 10:30 and 11:00 hours during which the weather was sunny and the road surface dry. Traffic conditions were light and free flowing with a small number of pedestrians observed and no cyclists observed.

Documents Supplied

- Email proposal background
- 19244-ASHB-5-900 Road Construction Details
- 19244-ASHB-5-SK005-D Means of Access Plan
- 19244-ASHB-5-SK012 Proposed Refuse Tracking
- 19244-ASHB-5-SK013 Proposed Bus Tracking

- 19244-ASHB-5-SK014 Gully Catchment Plan

Terms of Reference

The terms of reference of this Road Safety Audit are as described in the National Highways document GG119 Revision 2 Road Safety Audit. The Audit Team has examined and reported only on the road safety implications of the scheme as presented and has not examined or verified the compliance of the designs to any other criteria. However, to clearly explain a safety problem or the recommendation to resolve a problem, the Audit Team may on occasion have referred to a design standard for information only. No member of the Audit Team has been directly linked to the scheme design.

Each of the auditors' responses is classified as a 'Problem' that is likely to result in a significant road safety hazard. All comments and recommendations are referenced to the detailed design drawings and the locations have been indicated on the plan at the end of the report.

Where recommendations are made, these do not comprise design decisions, and it remains the responsibility of the Design Team to incorporate any changes into the scheme and consider any interactions between design elements.

Previous Road Safety Audits

Stage 1 Road Safety Audits were previously completed at this location in January 2020 and in April 2025. These relate to earlier proposals and are unrelated in scope to this revised proposal.

Problems Raised at this Stage 1 RSA

There were no road safety problems identified at this Stage 1 Road Safety Audit.

Audit Team Statement

We certify that the Road Safety Audit Team have carried out their duties as far as practicable in accordance with GG119 Revision 2.

Road Safety Audit Team Leader

Haydn Vernals FCIHT FIHE CMILT MSoRSA
Directive 2008/96/EC (Certificate of Competency)

Director – Sevenairs Consulting Ltd.
20 High Bank, Thurlstone, Sheffield,
South Yorkshire, S36 9QH

Signed:



Date: 26th October 2025

Road Safety Audit Team Member


Sarah Vernals BAHonsQTS NPQH

Director – Sevenairs Consulting Ltd.
20 High Bank, Thurlstone, Sheffield,
South Yorkshire, S36 9QH

Signed:



Date: 26th October 2025

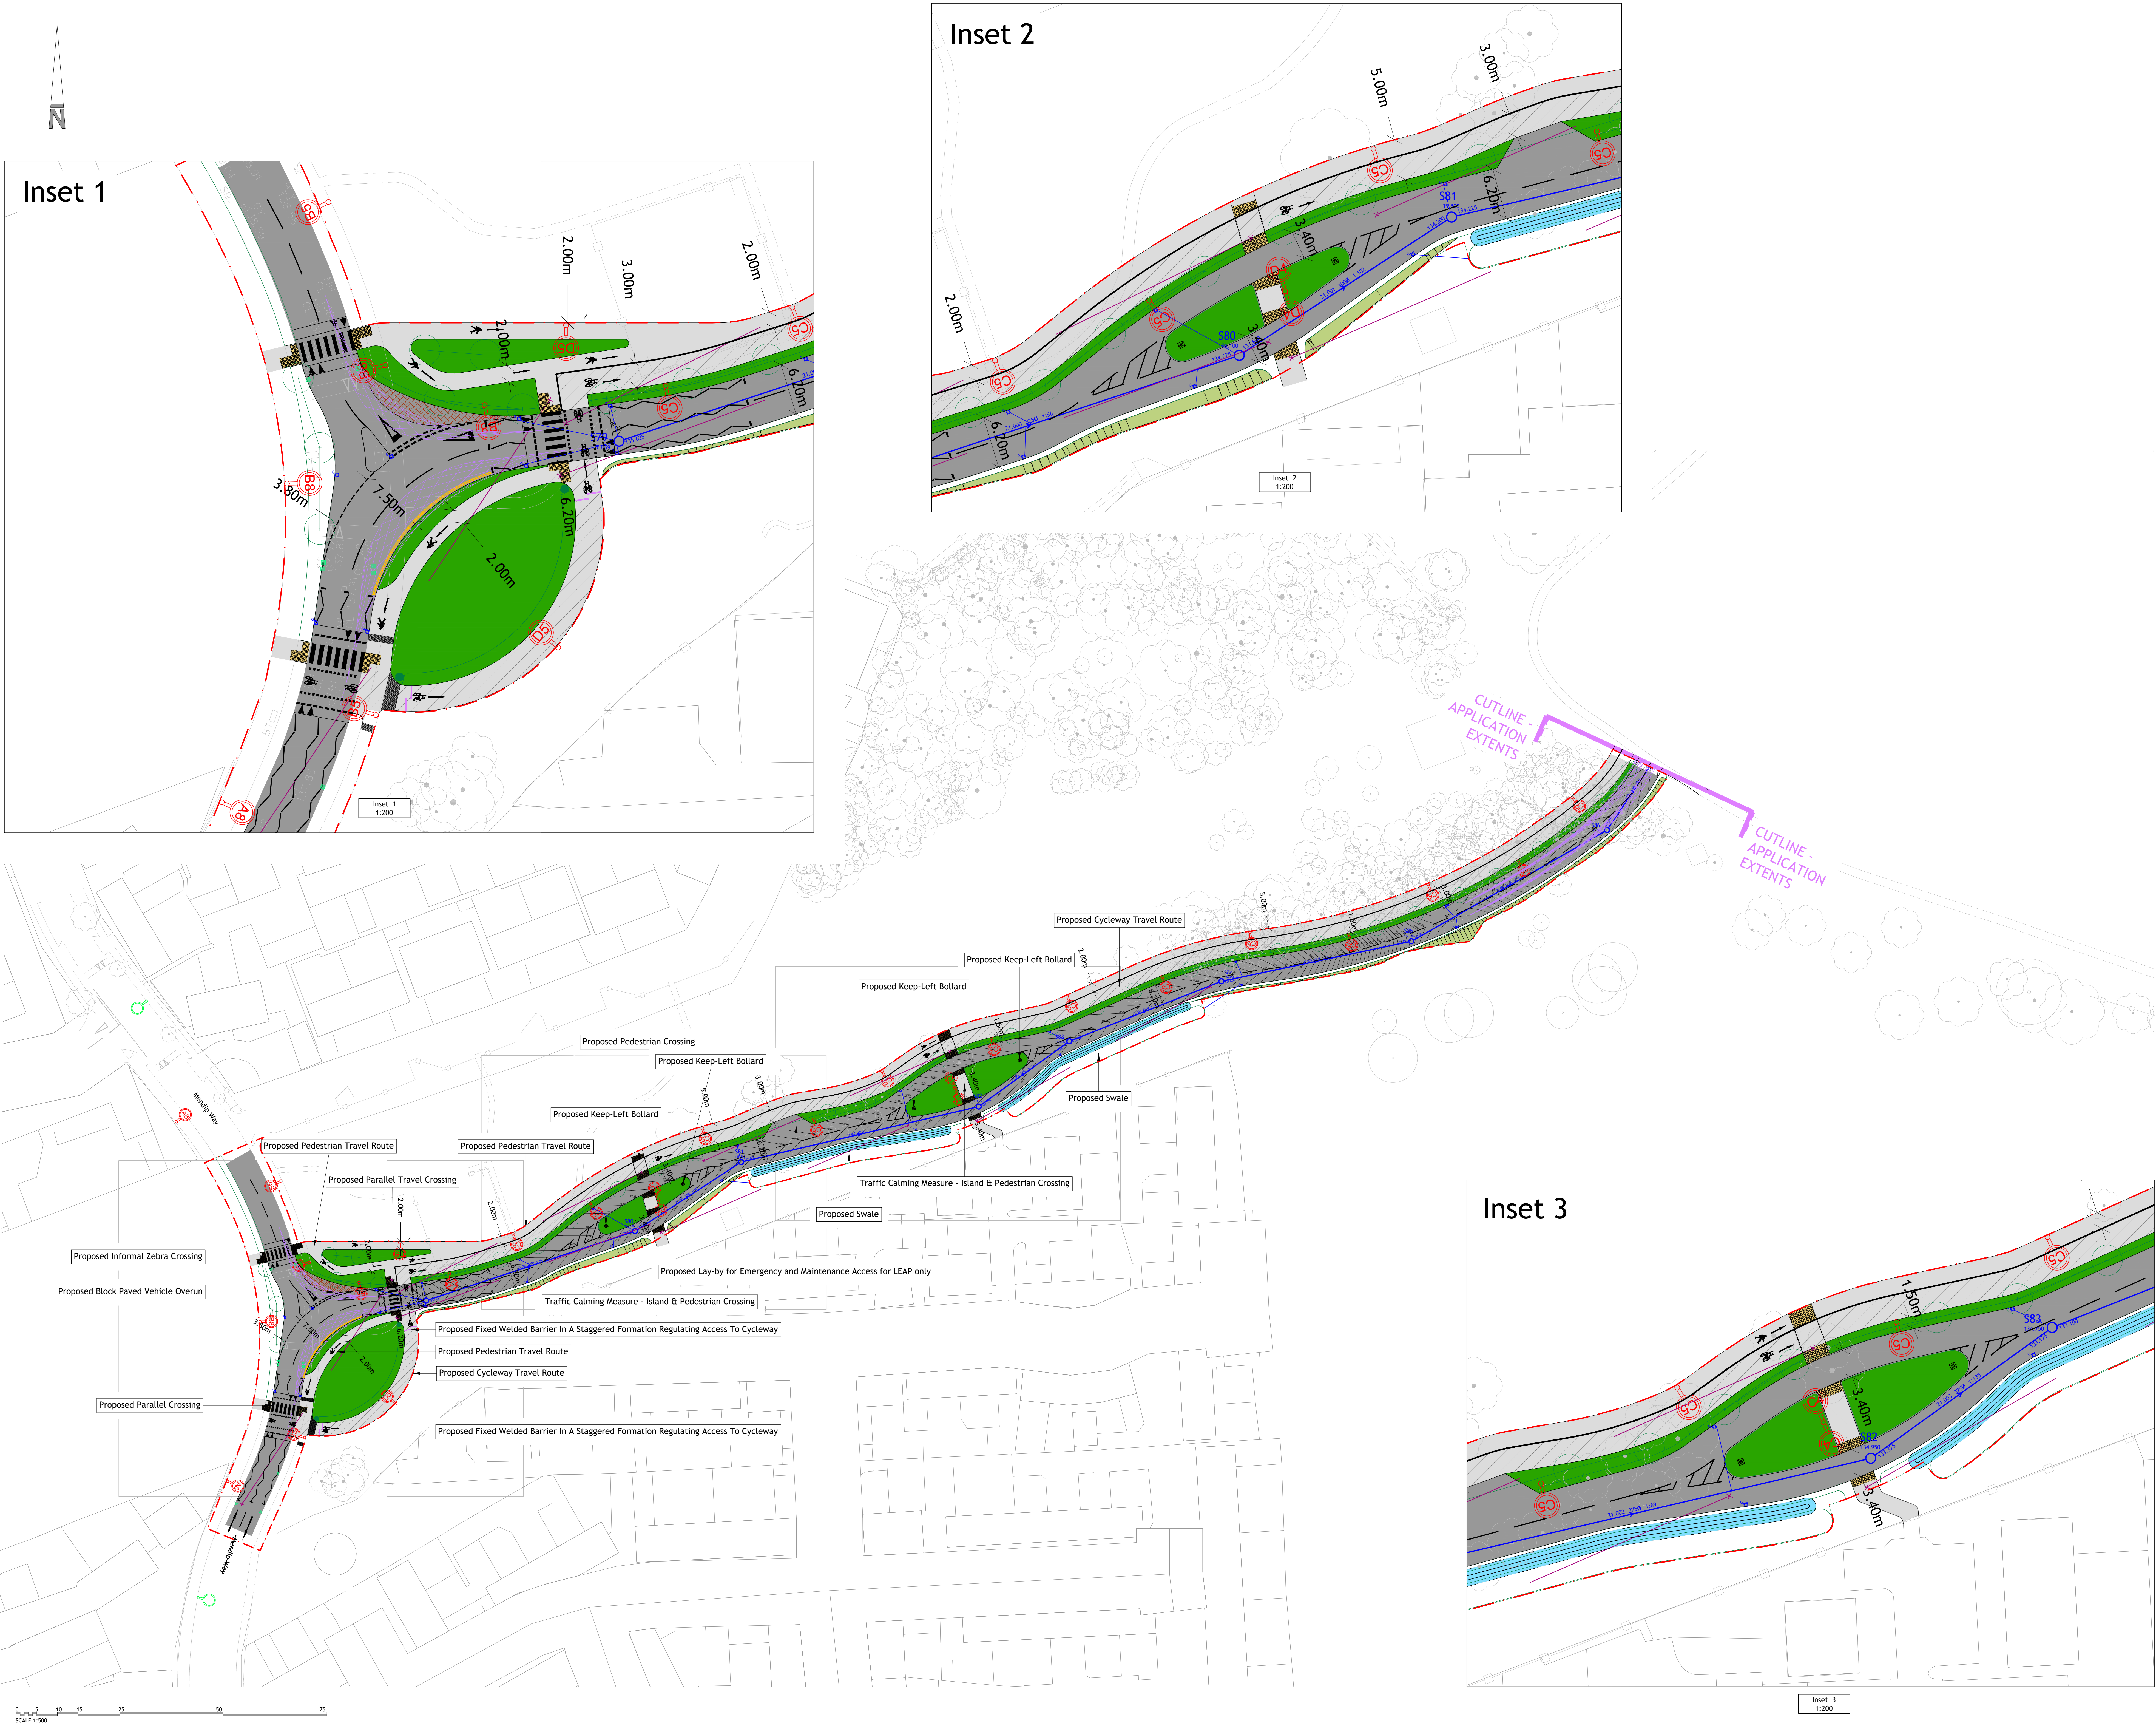

- NOTES**
- Contractors must check all dimensions on site. Only figured dimensions are to be worked from. Discrepancies must be reported to the Architect or Engineer before proceeding. © This drawing is copyright.
 - Reproduced from OS Sitemap © by permission of Ordnance Survey on behalf of The Controller of Her Majesty's Stationery Office. © Crown copyright 2008. All rights reserved. Licence number 100007126.
 - Until technical approval has been obtained from the relevant authorities, all drawings are issued as preliminary and not for construction. Should the Contractor commence site work prior to the approval being given it is entirely at their own risk.
 - Woods Hardwick cannot accept any discrepancies in terms of coordinates or any other information deciphered from .dwg files.
 - The exact location and level of all existing sewers, drains and services are to be confirmed on site prior to the commencement of any works.

SAFETY, HEALTH AND ENVIRONMENTAL

There are no exceptional risks associated with these works. Refer to the Designers Risk Assessment for the full assessment of risks.

It is assumed that all works will be carried out by a competent Contractor, where appropriate, to an approved method statement.

KEY

- Detailed Application Boundary
- 20mph forward visibility splay
- Pedestrian crossing forward visibility splay (in accordance with LTN 2/95)
- Swale and Batters
- Fixed Cycleway Barriers
- Keep Left Bollard
- Adoptable Surface Water Network
- Proposed Gully
- Existing Gully To Be Relocated
- Proposed Swales
- Adoptable asphalt carriageway
- Adoptable blockwork raised table / shared surface
- Adoptable blockwork shared surface/over-run
- Adoptable asphalt footway
- Adoptable cycleway
- Landscaping
- Adoptable Swale
- Adoptable street lighting columns (A-D, Q-R) Refer to Julian Lighting Solution drawings for specification (REV P03)
- National Grid 12m tower stand off zone required for access and maintenance
- National Grid 30m tower stand off zone, where advised any conductive material within this zone be adequately earthed
- UKPN 5m stand off zone required for access and maintenance (tbc)


G	Detailed application boundary added, road removed east of boundary for clarity	JM	MDF	15.12.2025
F	RED LINE BOUNDARY UPDATED	SW	MDF	24.11.2025
E	LANDSCAPING ADDED	JM	MDF	17.11.2025
D	SWALES AMENDED TO SUIT HIGHWAYS COMMENTS	SH	MDF	17.10.2025
C	UPDATED TO SUIT LATEST HIGHWAYS COMMENTS AND RSA	SH	MDF	09.10.2025
B	UPDATED IN ACCORDANCE WITH RSA1 DESIGNERS RESPONSE	WT	MDF	13.09.2025
A	MEANS OF ACCESS LAYOUT UPDATED	WT	MDF	21.03.2025
REV	DESCRIPTION	DRN	CHD	DATE
	☒ PRELIMINARY		☐ INFORMATION	☐ TENDER
	☐ CONSTRUCTION		☐ AS BUILT	
SCALE	1:500 @ A0	DATE	JULY 2023	
DRAWN	BDS	CHK	MDF	
DRAWING NO.	19244-ASHB-5-SK005	REV	G	
TITLE	LAND NORTH EAST OF GREAT ASHBY STEVENAGE			
DETAILS	MEANS OF ACCESS			

Woods Hardwick
Architecture | Engineering | Planning | Surveying


BEDFORD : HEAD OFFICE
15-17 Goldington Road
Bedford MK40 3NH
T: +44 (0) 1234 268862
ONLINE: mail@woodshardwick.com | woodshardwick.com

BIRMINGHAM
Fort Dunlop, Fort Parkway
Birmingham B24 9FE
T: +44 (0) 121 6297784


PLEASE CONSIDER THE ENVIRONMENT BEFORE PRINTING THIS DRAWING

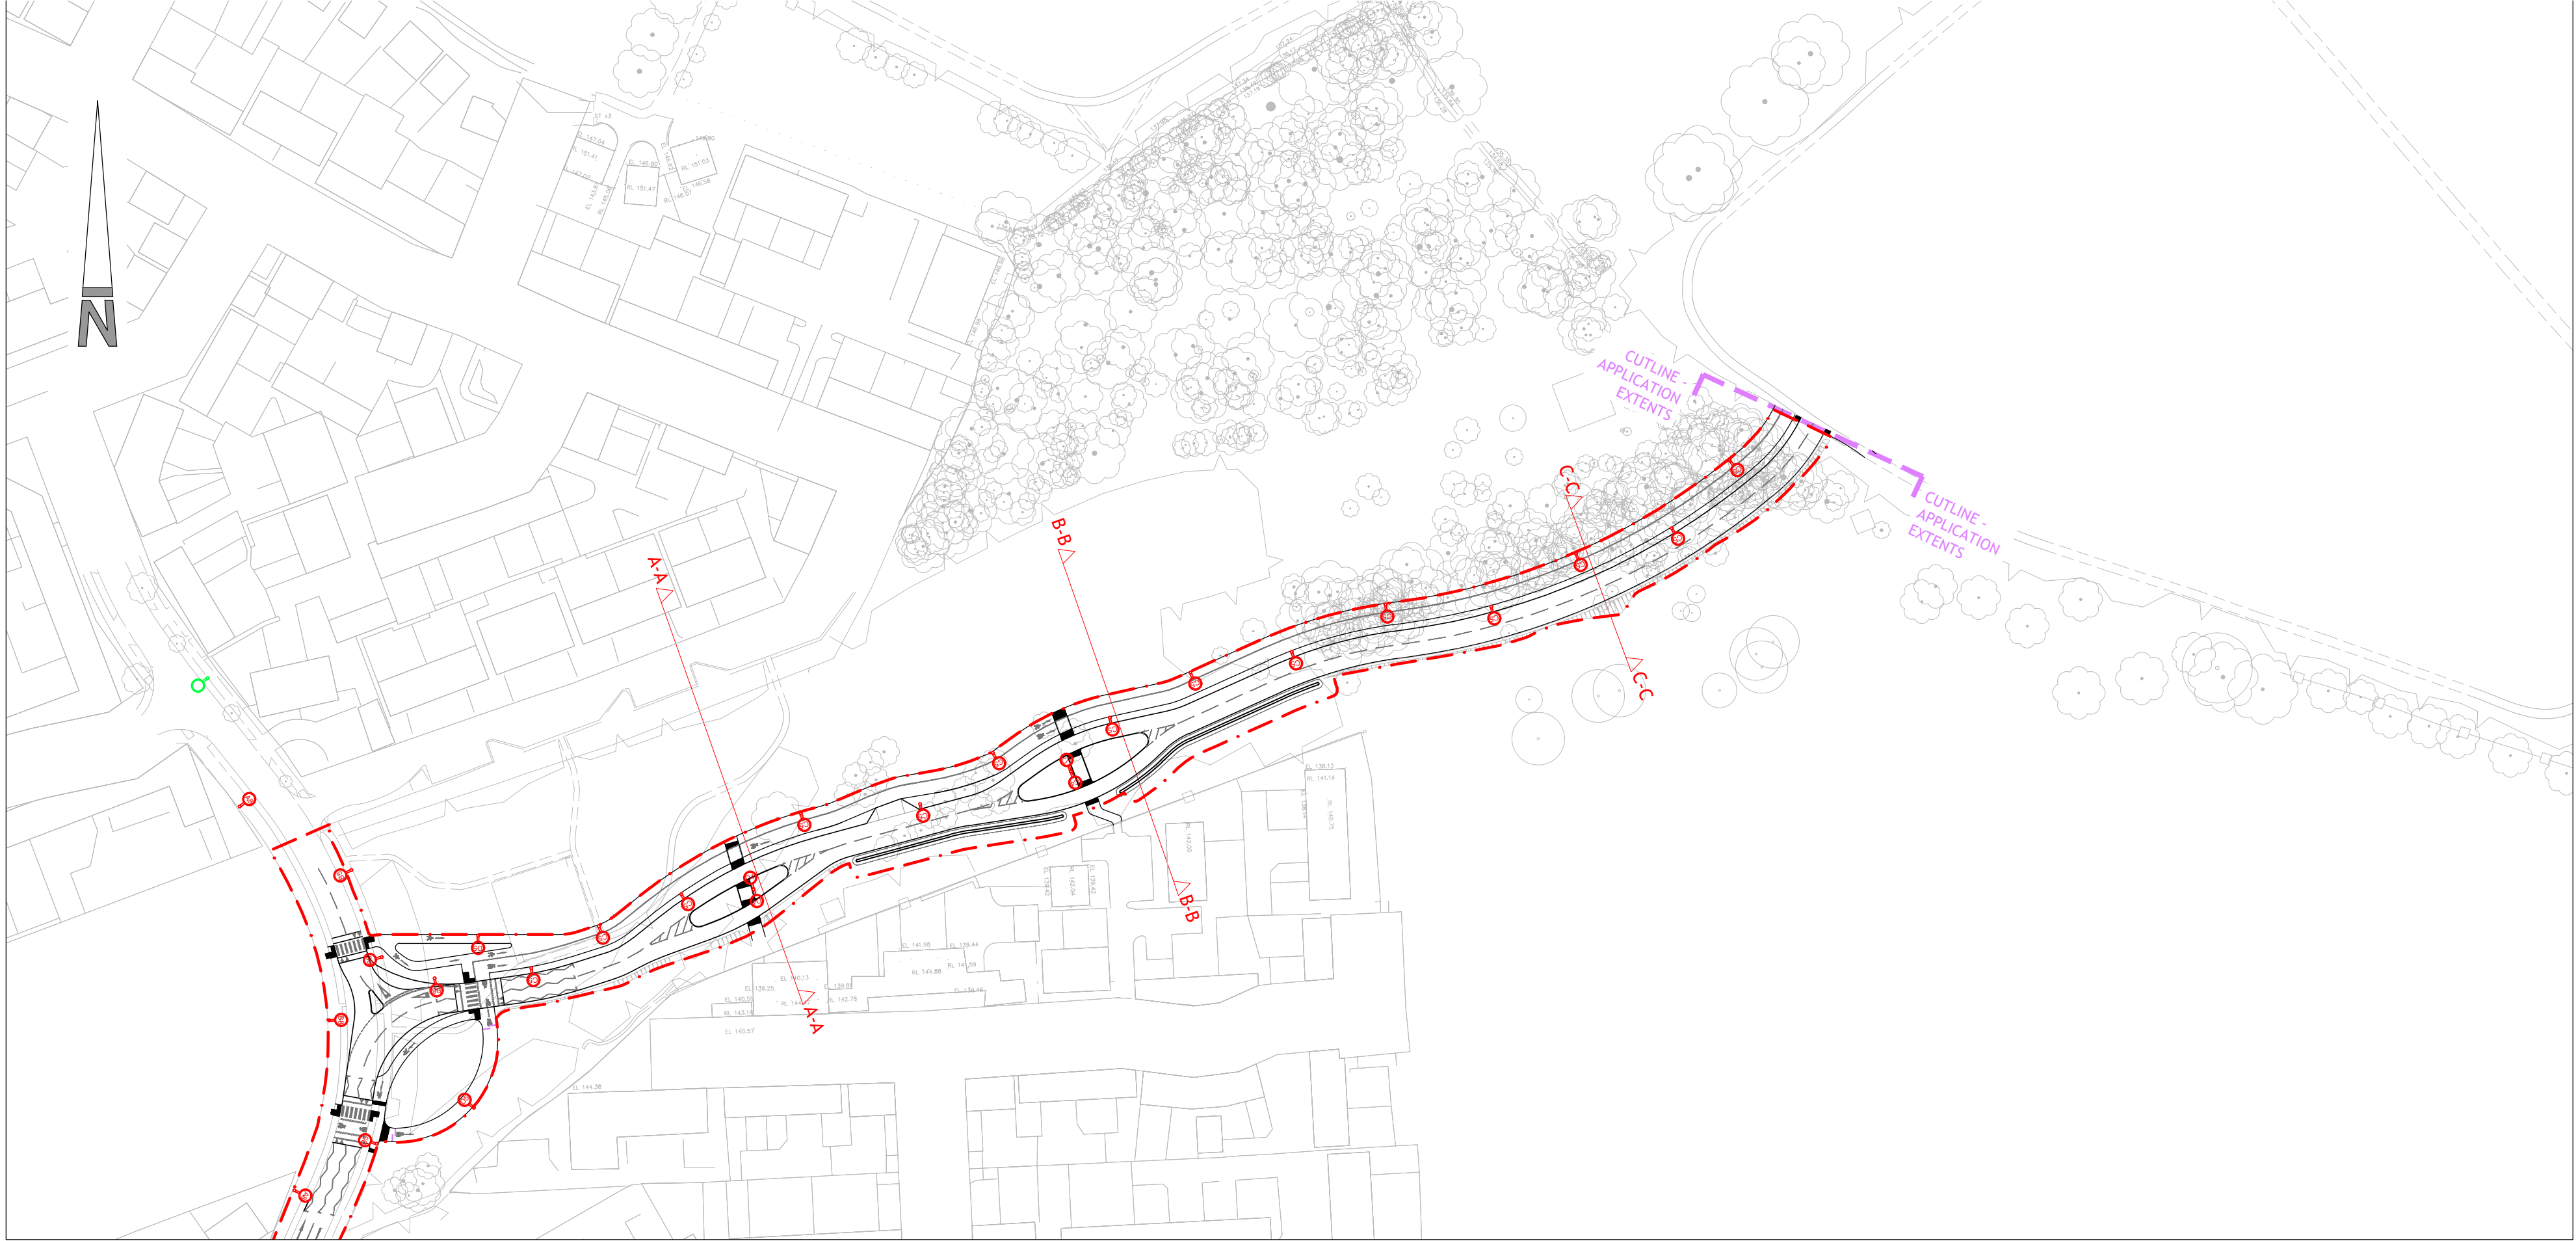


General Arrangement
Scale 1:100

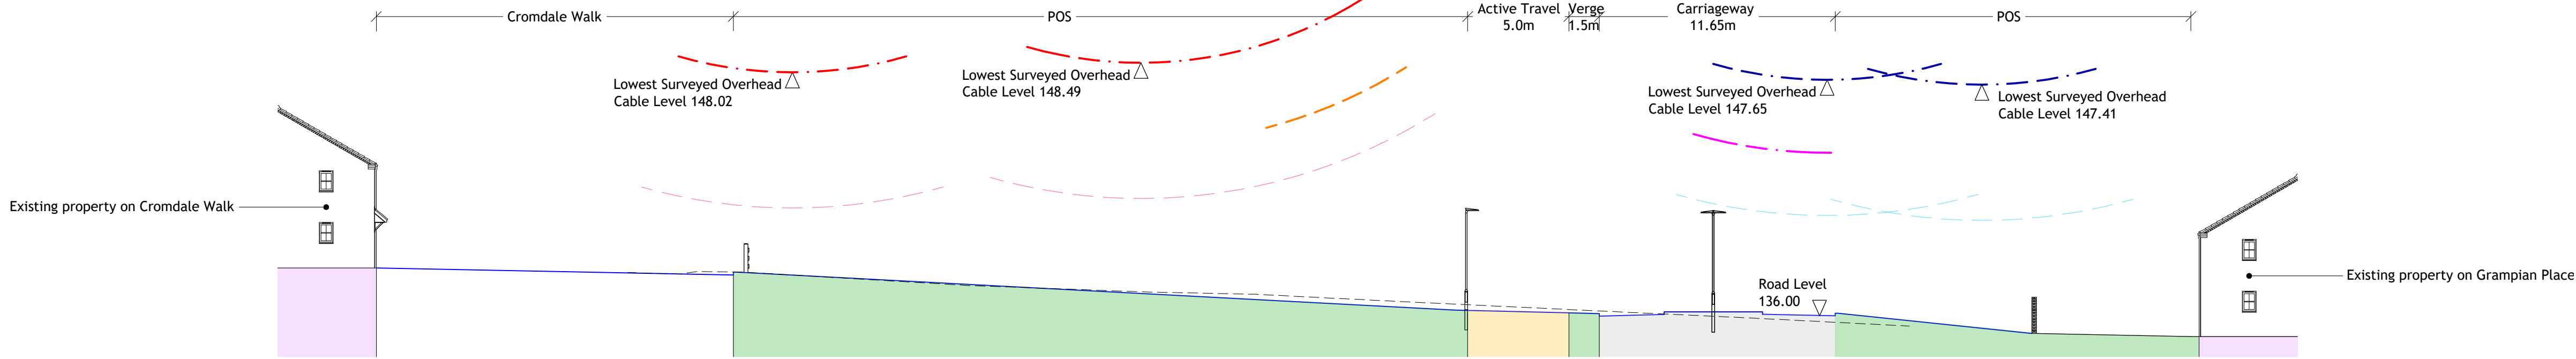


Section A-A
Scale 1:200

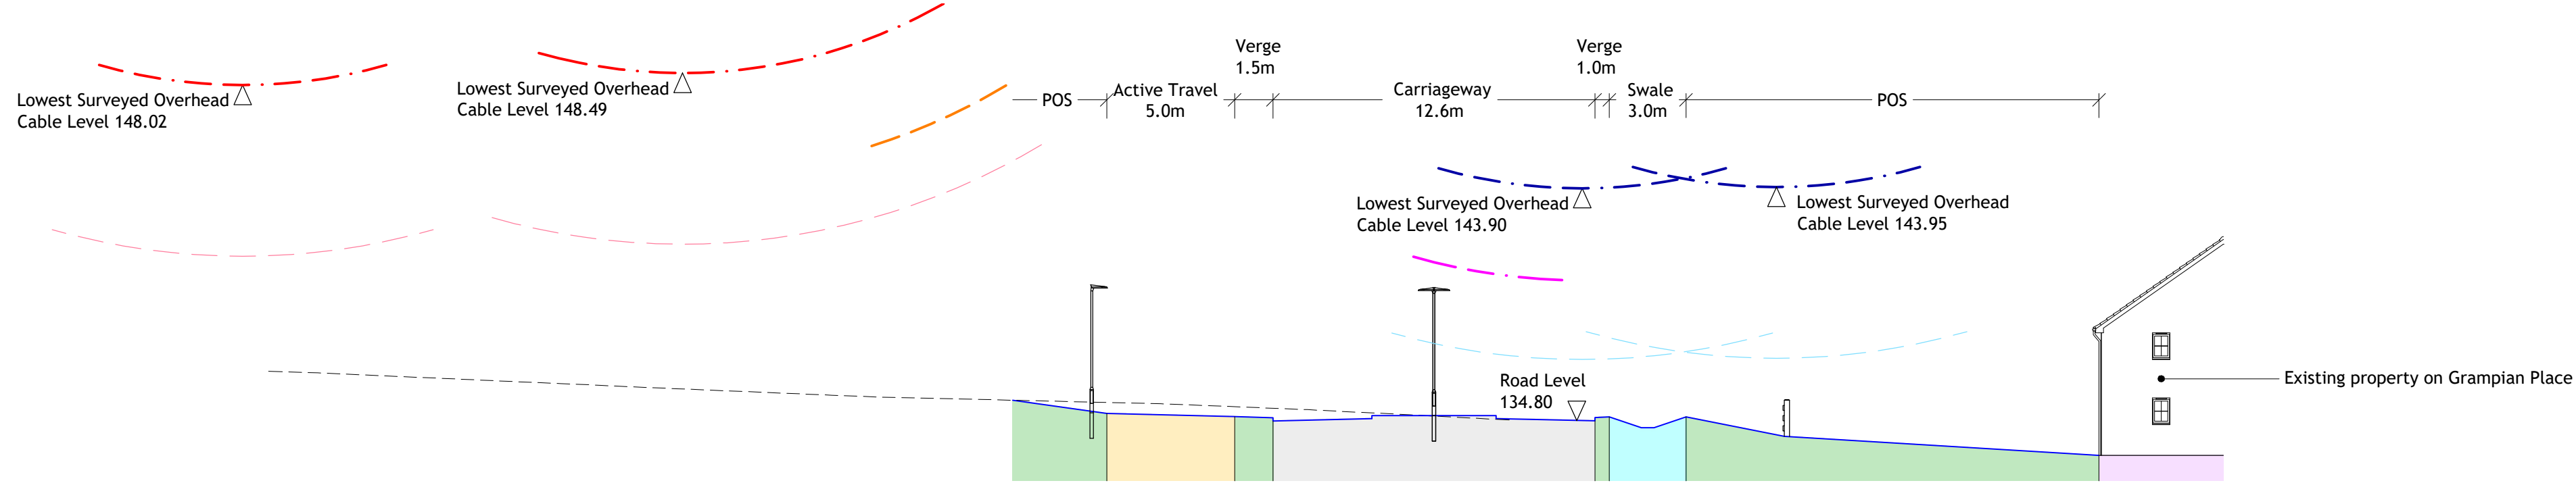

Section B-B
Scale 1:200

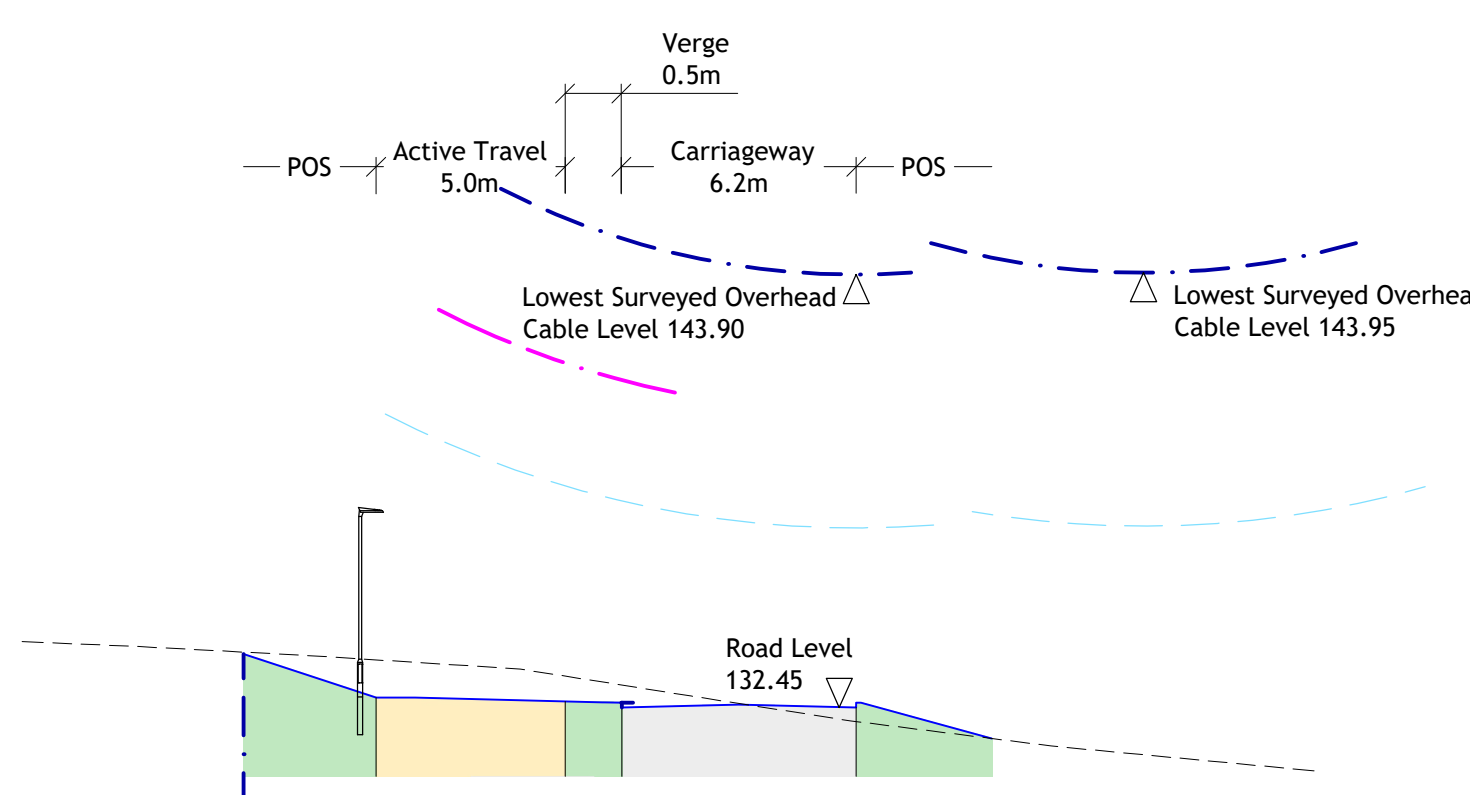

Section C-C
Scale 1:200

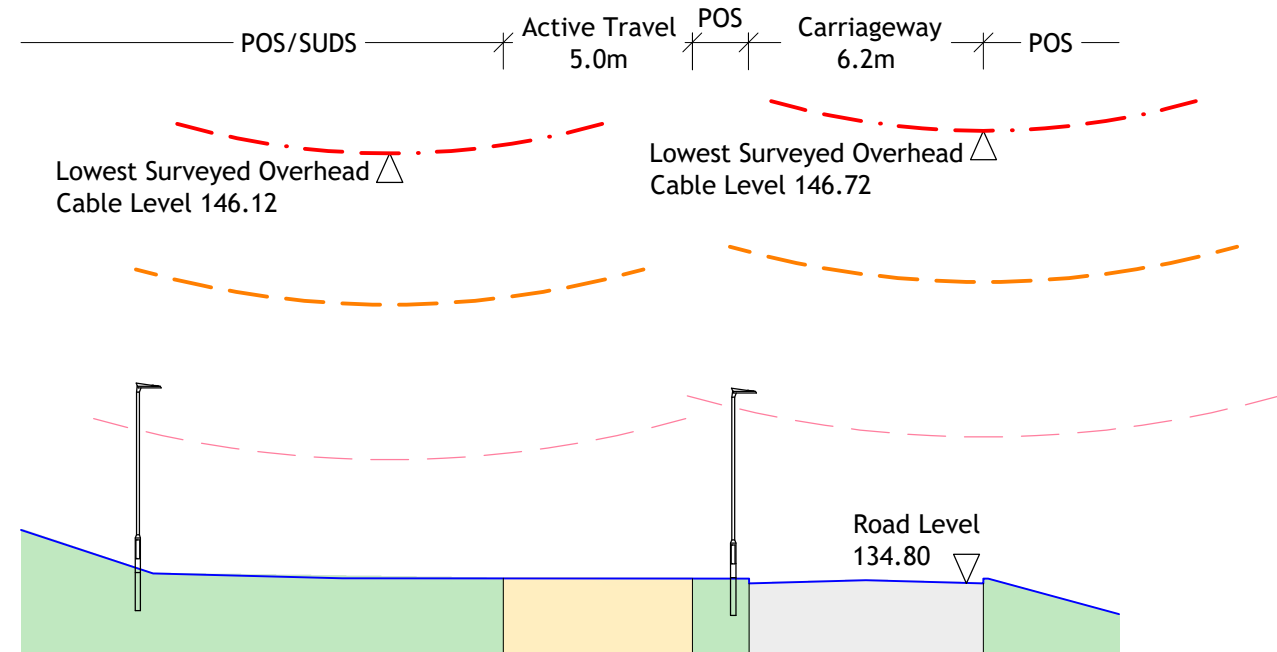

Section D-D
Scale 1:200

NOTES

- Contractors must check all dimensions on site. Only figured dimensions are to be worked from. Discrepancies must be reported to the Architect or Engineer before proceeding.
- Reproduced from OS Sitemap ® by permission of Ordnance Survey on behalf of The Controller of Her Majesty's Stationery Office. © Crown copyright 2008. All rights reserved. Licence number 100007126.
- Until technical approval has been obtained from the relevant authorities, all drawings are issued as preliminary and not for construction. Should the Contractor commence site work prior to the approval being given it is entirely at their own risk.
- Woods Hardwick cannot accept any discrepancies in terms of coordinates or any other information deciphered from .dwg files.
- The exact location and level of all existing sewers, drains and services are to be confirmed on site prior to the commencement of any works.

KEY

- Existing ground level
- Proposed access road profile
- Lowest Surveyed Cable Level (National Grid)
- 4.0m National Grid clearance zone for street lighting
- 8.1m National Grid clearance zone for road surface
- Lowest Surveyed Cable Level (UKPN)
- 3.6m National Grid clearance zone for street lighting
- 6.7m National Grid clearance zone for road surface

National Grid 12m tower stand off zone required for access and maintenance

National Grid 30m tower stand off zone, where advised any conductive material within this zone be adequately earthed

UKPN 5m stand off zone required for access and maintenance (tbc)

C	DETAILED APPLICATION BOUNDARY ADDED, ROAD REMOVED EAST OF BOUNDARY FOR CLARITY	MF	MDF	19.12.2025
B	REVISED LIGHTING DESIGN (DATED 06.10.25) ADDED TO PLAN	MF	MDF	14.10.2025
A	ACCESS ROAD LAYOUT UPDATED, SECTIONS AMENDED TO SUIT	SH	MDF	09.10.2025
REV	DESCRIPTION	DRN	CHD	DATE
	☒ PRELIMINARY		☐ INFORMATION	☐ TENDER
	☐ CONSTRUCTION		☐ AS BUILT	

SCALE	AS SHOWN @ A1	DATE	APRIL 2025
-------	---------------	------	------------

DRAWN	WT	CHK	MDF
-------	----	-----	-----

DRAWING NO.	19244-ASHB-5-SK009	REV	C
-------------	--------------------	-----	---

TITLE	LAND NORTH EAST OF GREAT ASHBY STEVENAGE
-------	--

DETAILS	PROPOSED ACCESS ROAD SECTIONS SHEET 1 OF 2
---------	---

 **Woods Hardwick**
Architecture | Engineering | Planning | Surveying

BEDFORD : HEAD OFFICE
15-17 Goldington Road
Bedford MK40 3NH
T: +44 (0) 1234 268862


BIRMINGHAM
Fort Dunlop, Fort Parkway
Birmingham B24 9FE
T: +44 (0) 121 6297784

ONLINE: mail@woodshardwick.com | woodshardwick.com

PLEASE CONSIDER THE ENVIRONMENT BEFORE PRINTING THIS DRAWING




General Arrangement
Scale 1:100

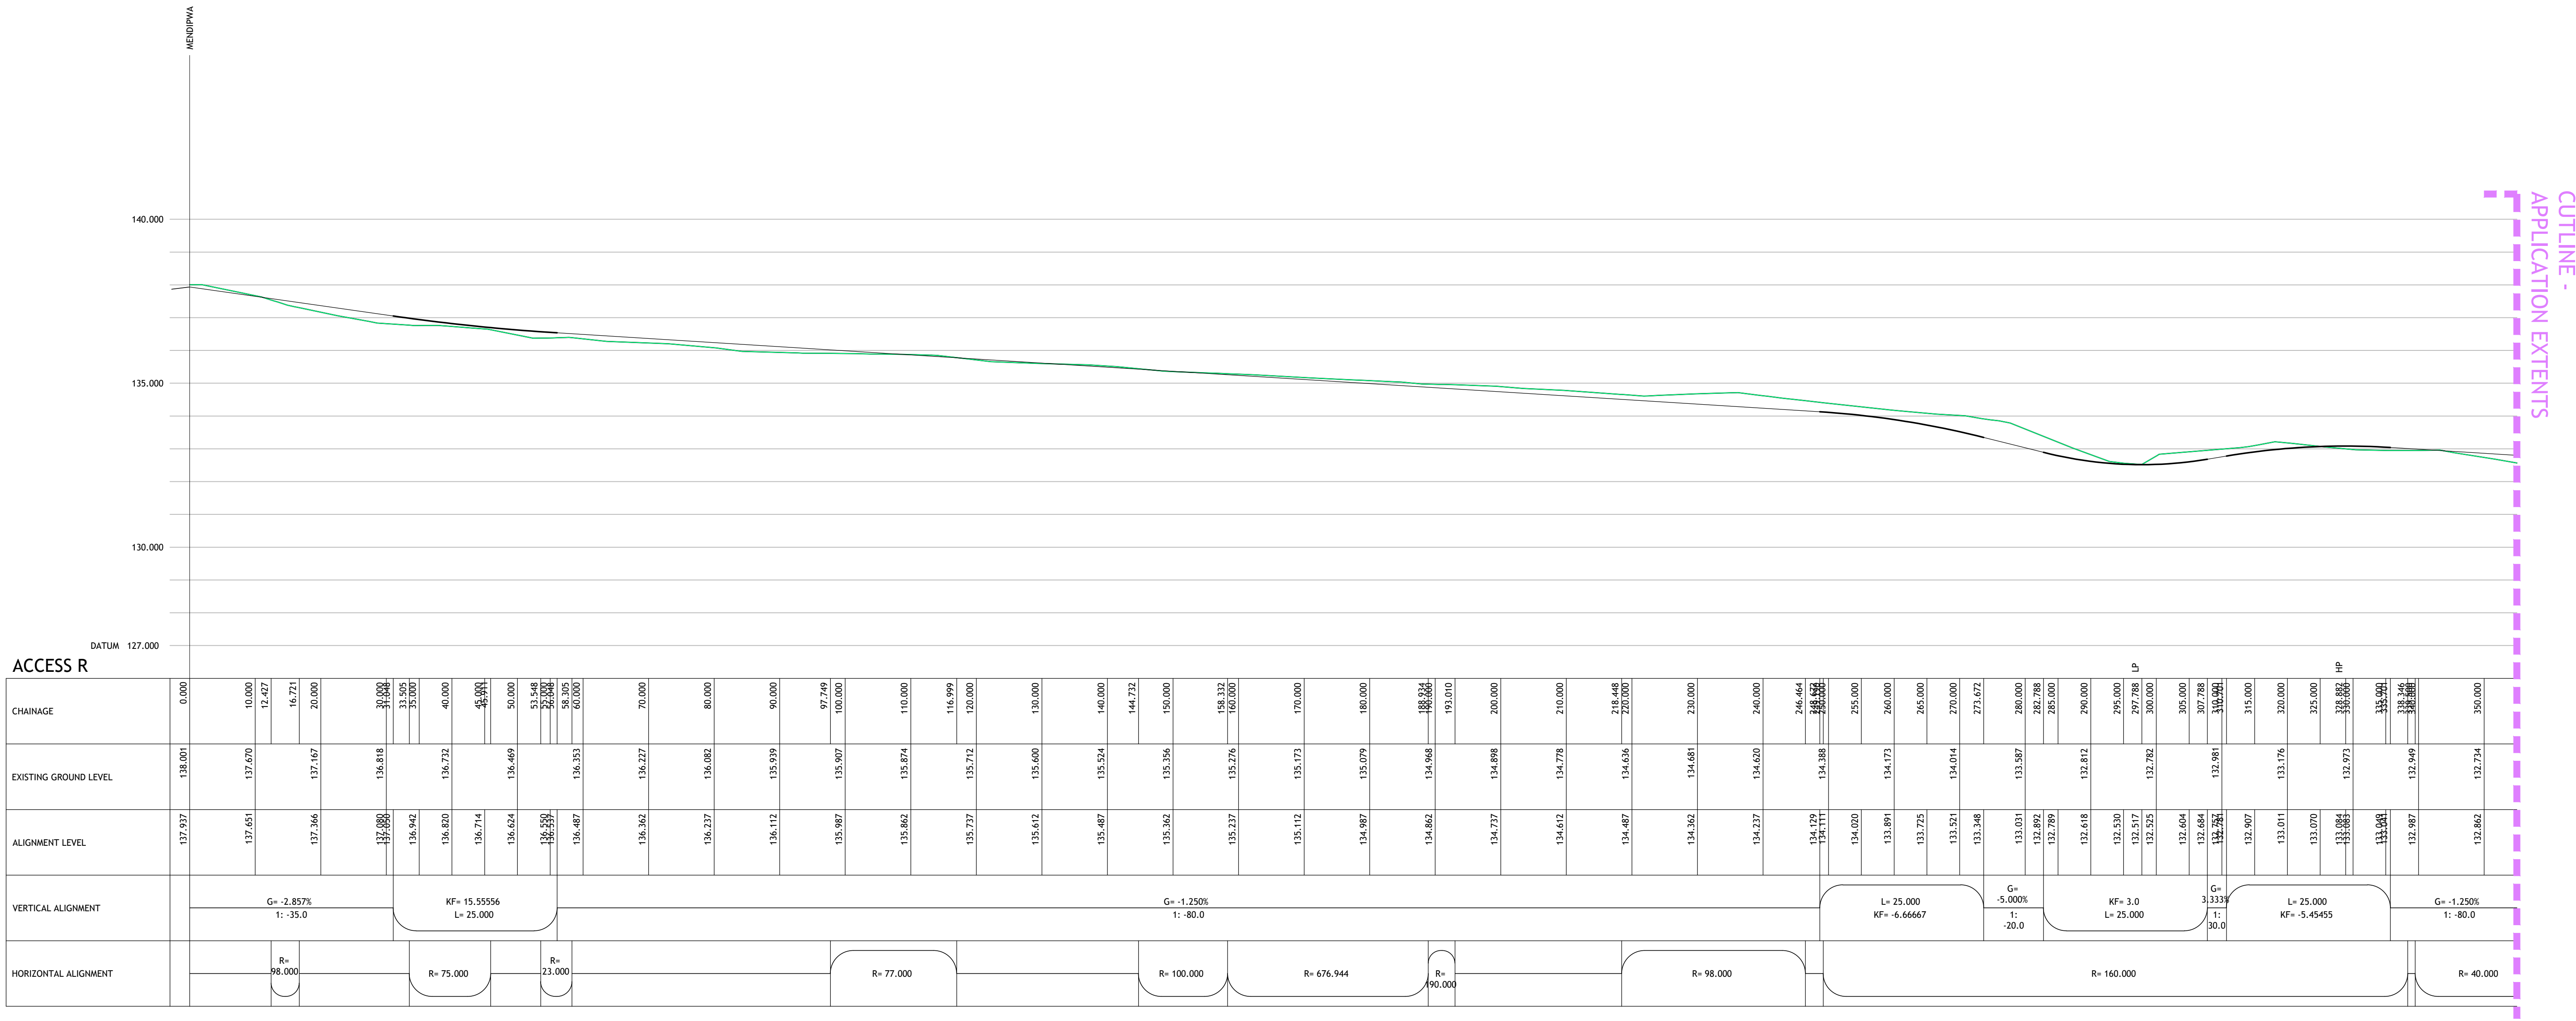


ACCESS R


CHAINAGE	0+000	10+000	20+000	30+000	40+000	50+000	60+000	70+000	80+000	90+000	100+000	110+000	120+000	130+000	140+000	150+000	160+000	170+000	180+000	190+000	200+000	210+000	220+000	230+000	240+000	250+000	260+000	270+000	280+000	290+000	300+000	310+000	320+000	330+000	340+000	350+000	
EXISTING GROUND LEVEL	138.001	137.670	137.167	136.818	136.521	136.264	136.049	135.871	135.727	135.612	135.519	135.444	135.387	135.346	135.314	135.296	135.286	135.276	135.273	135.271	135.269	135.268	135.267	134.234	134.233</

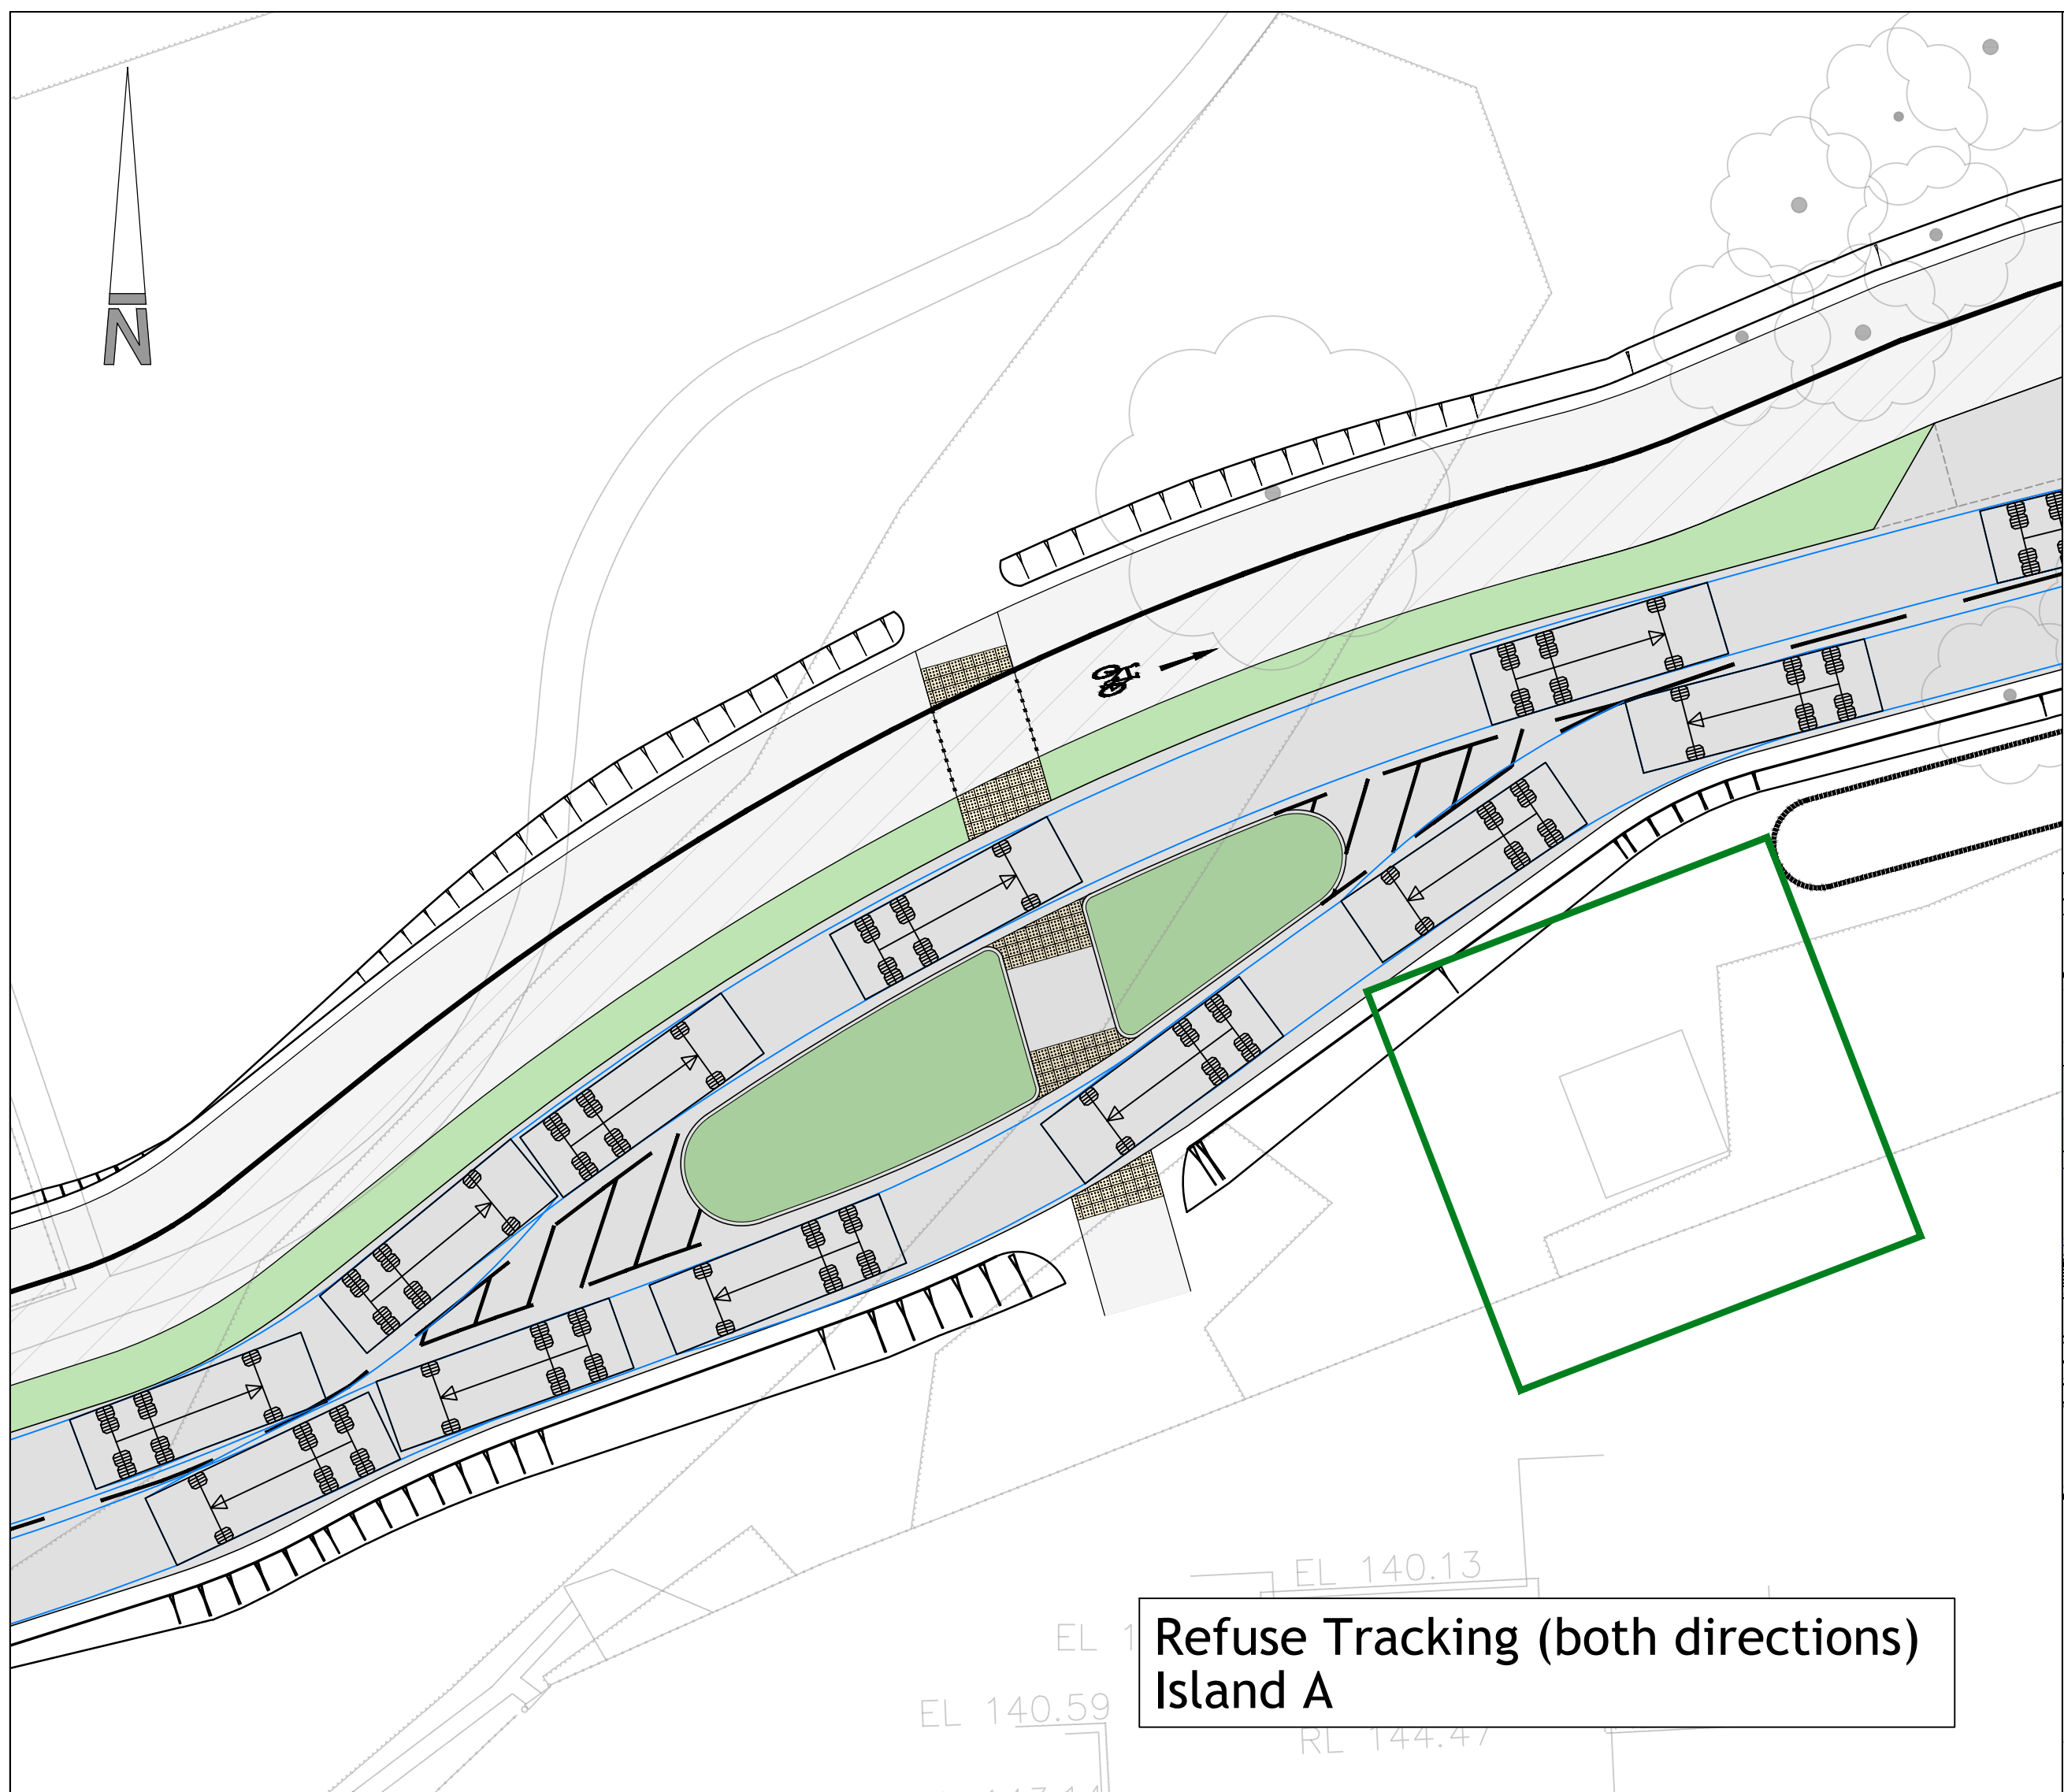


Refuse Tracking (both directions)
Island A

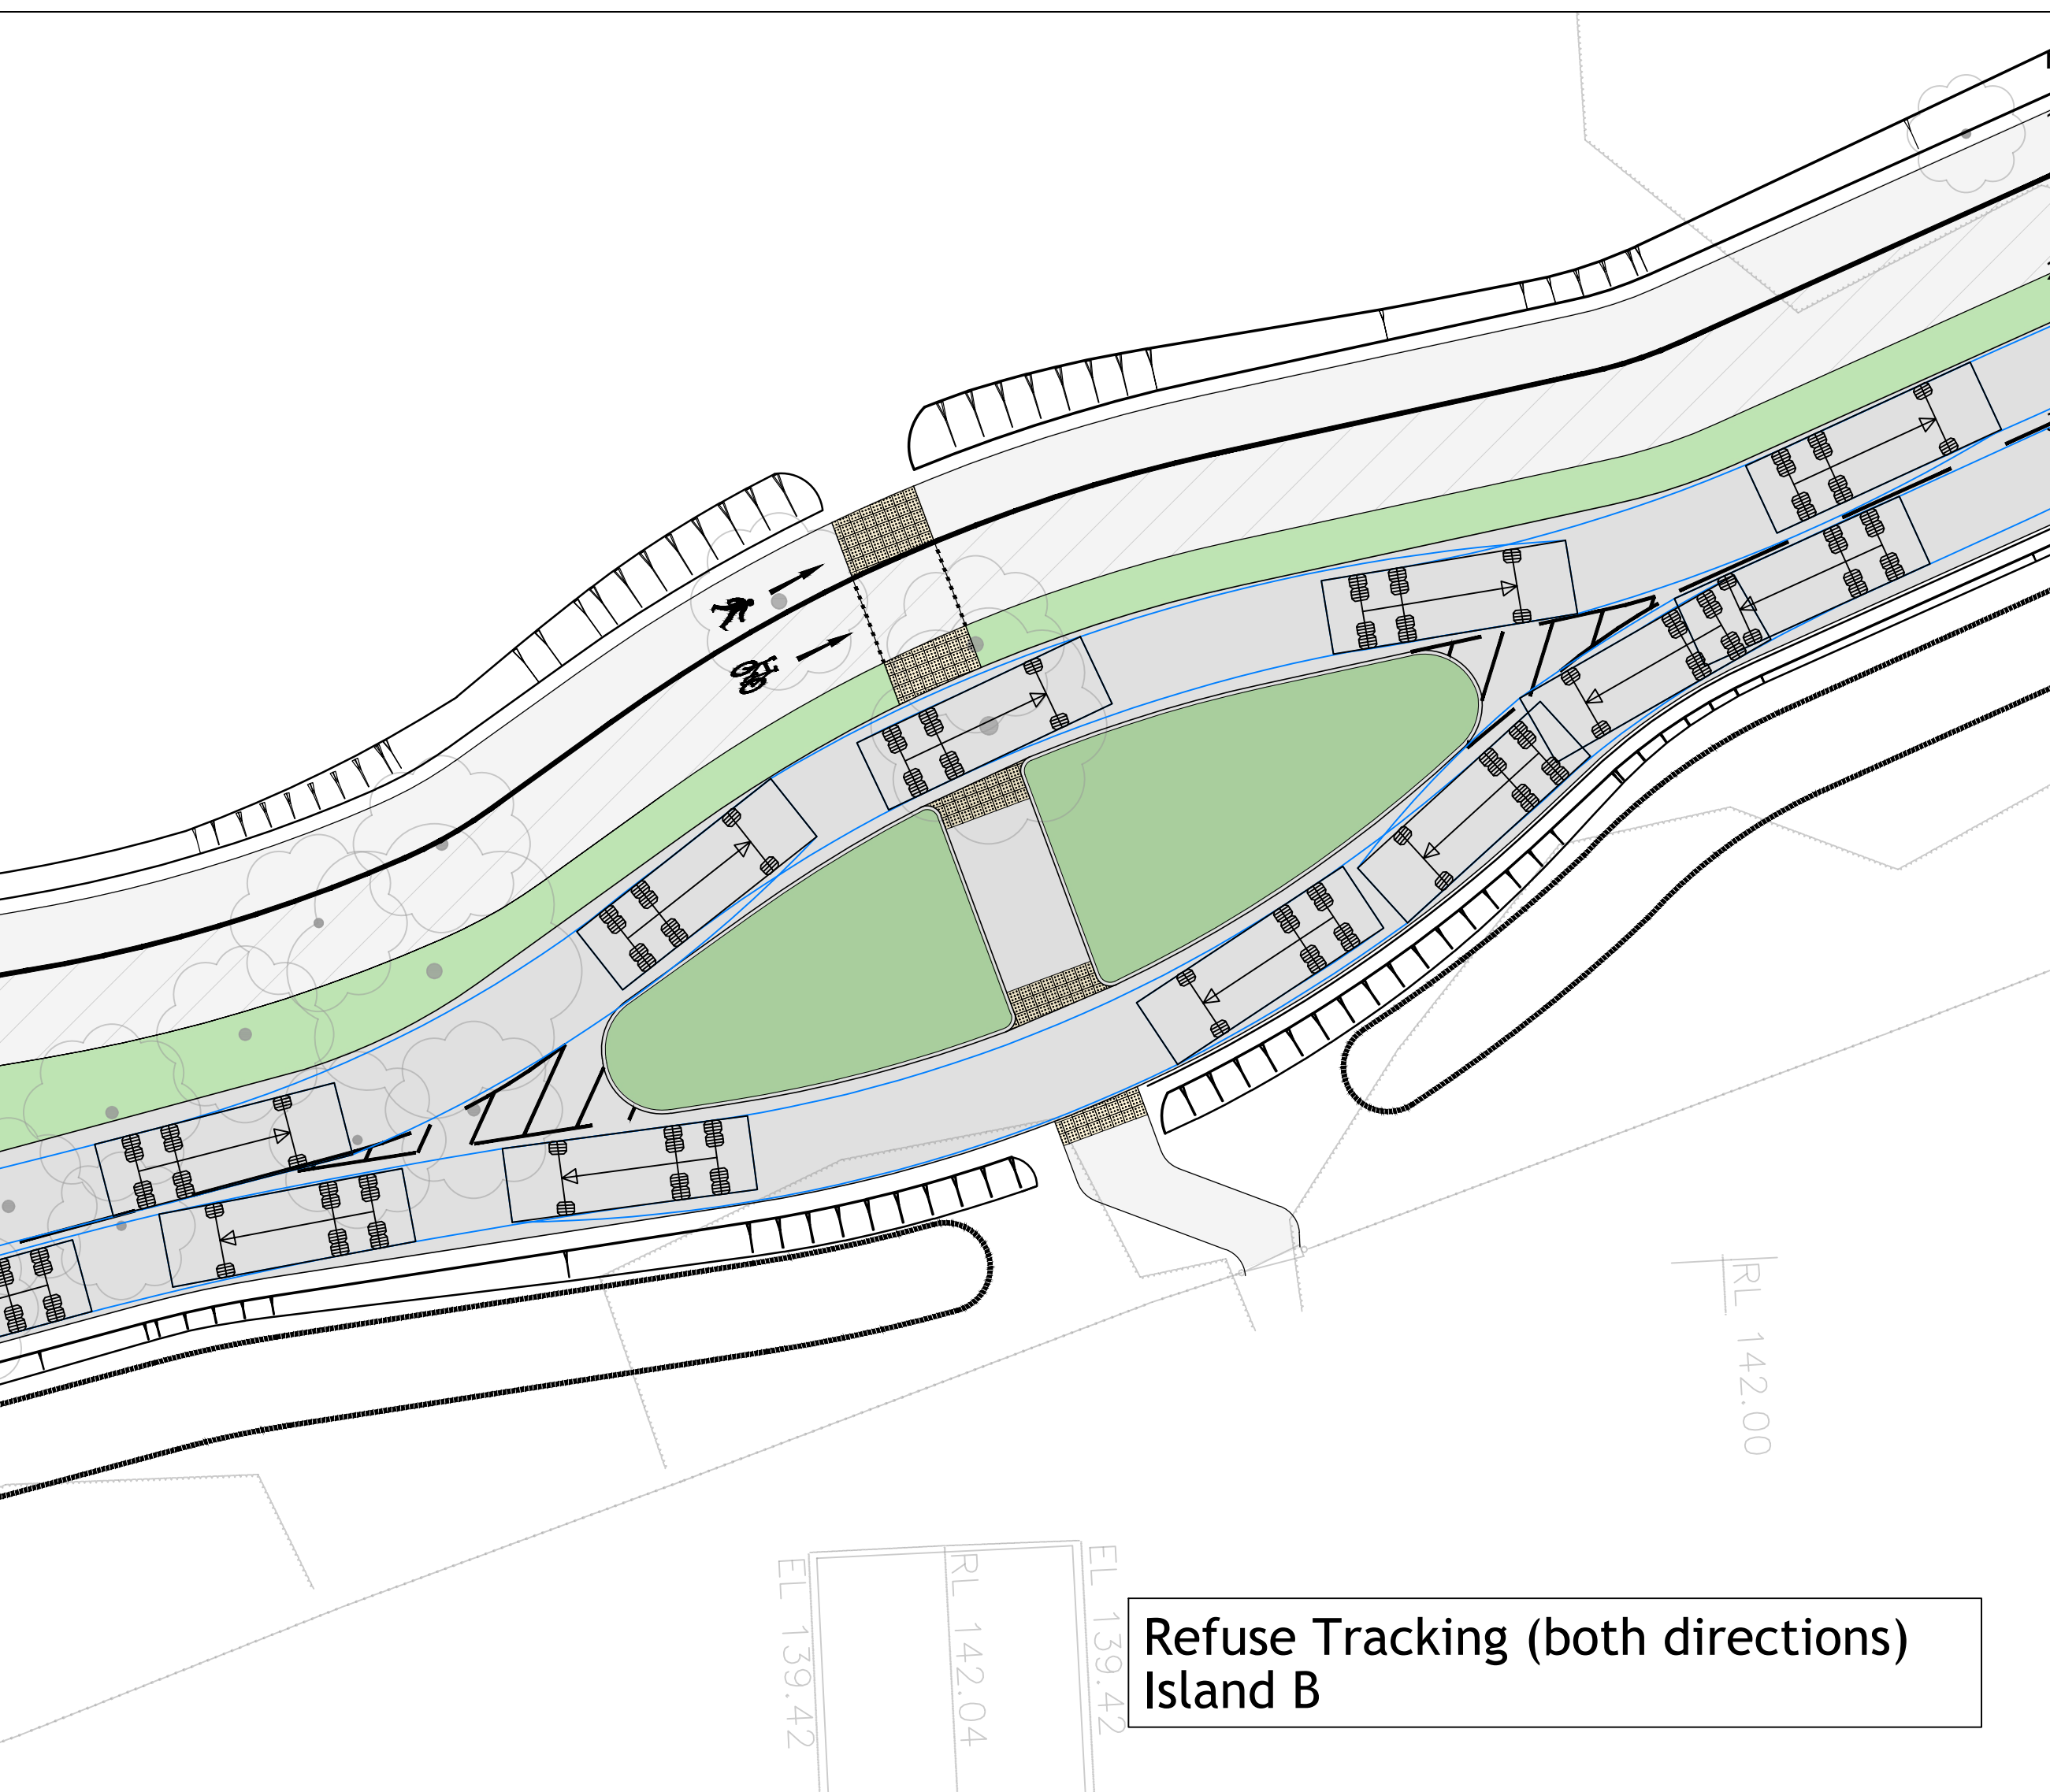


Refuse Tracking (both directions)
Island B

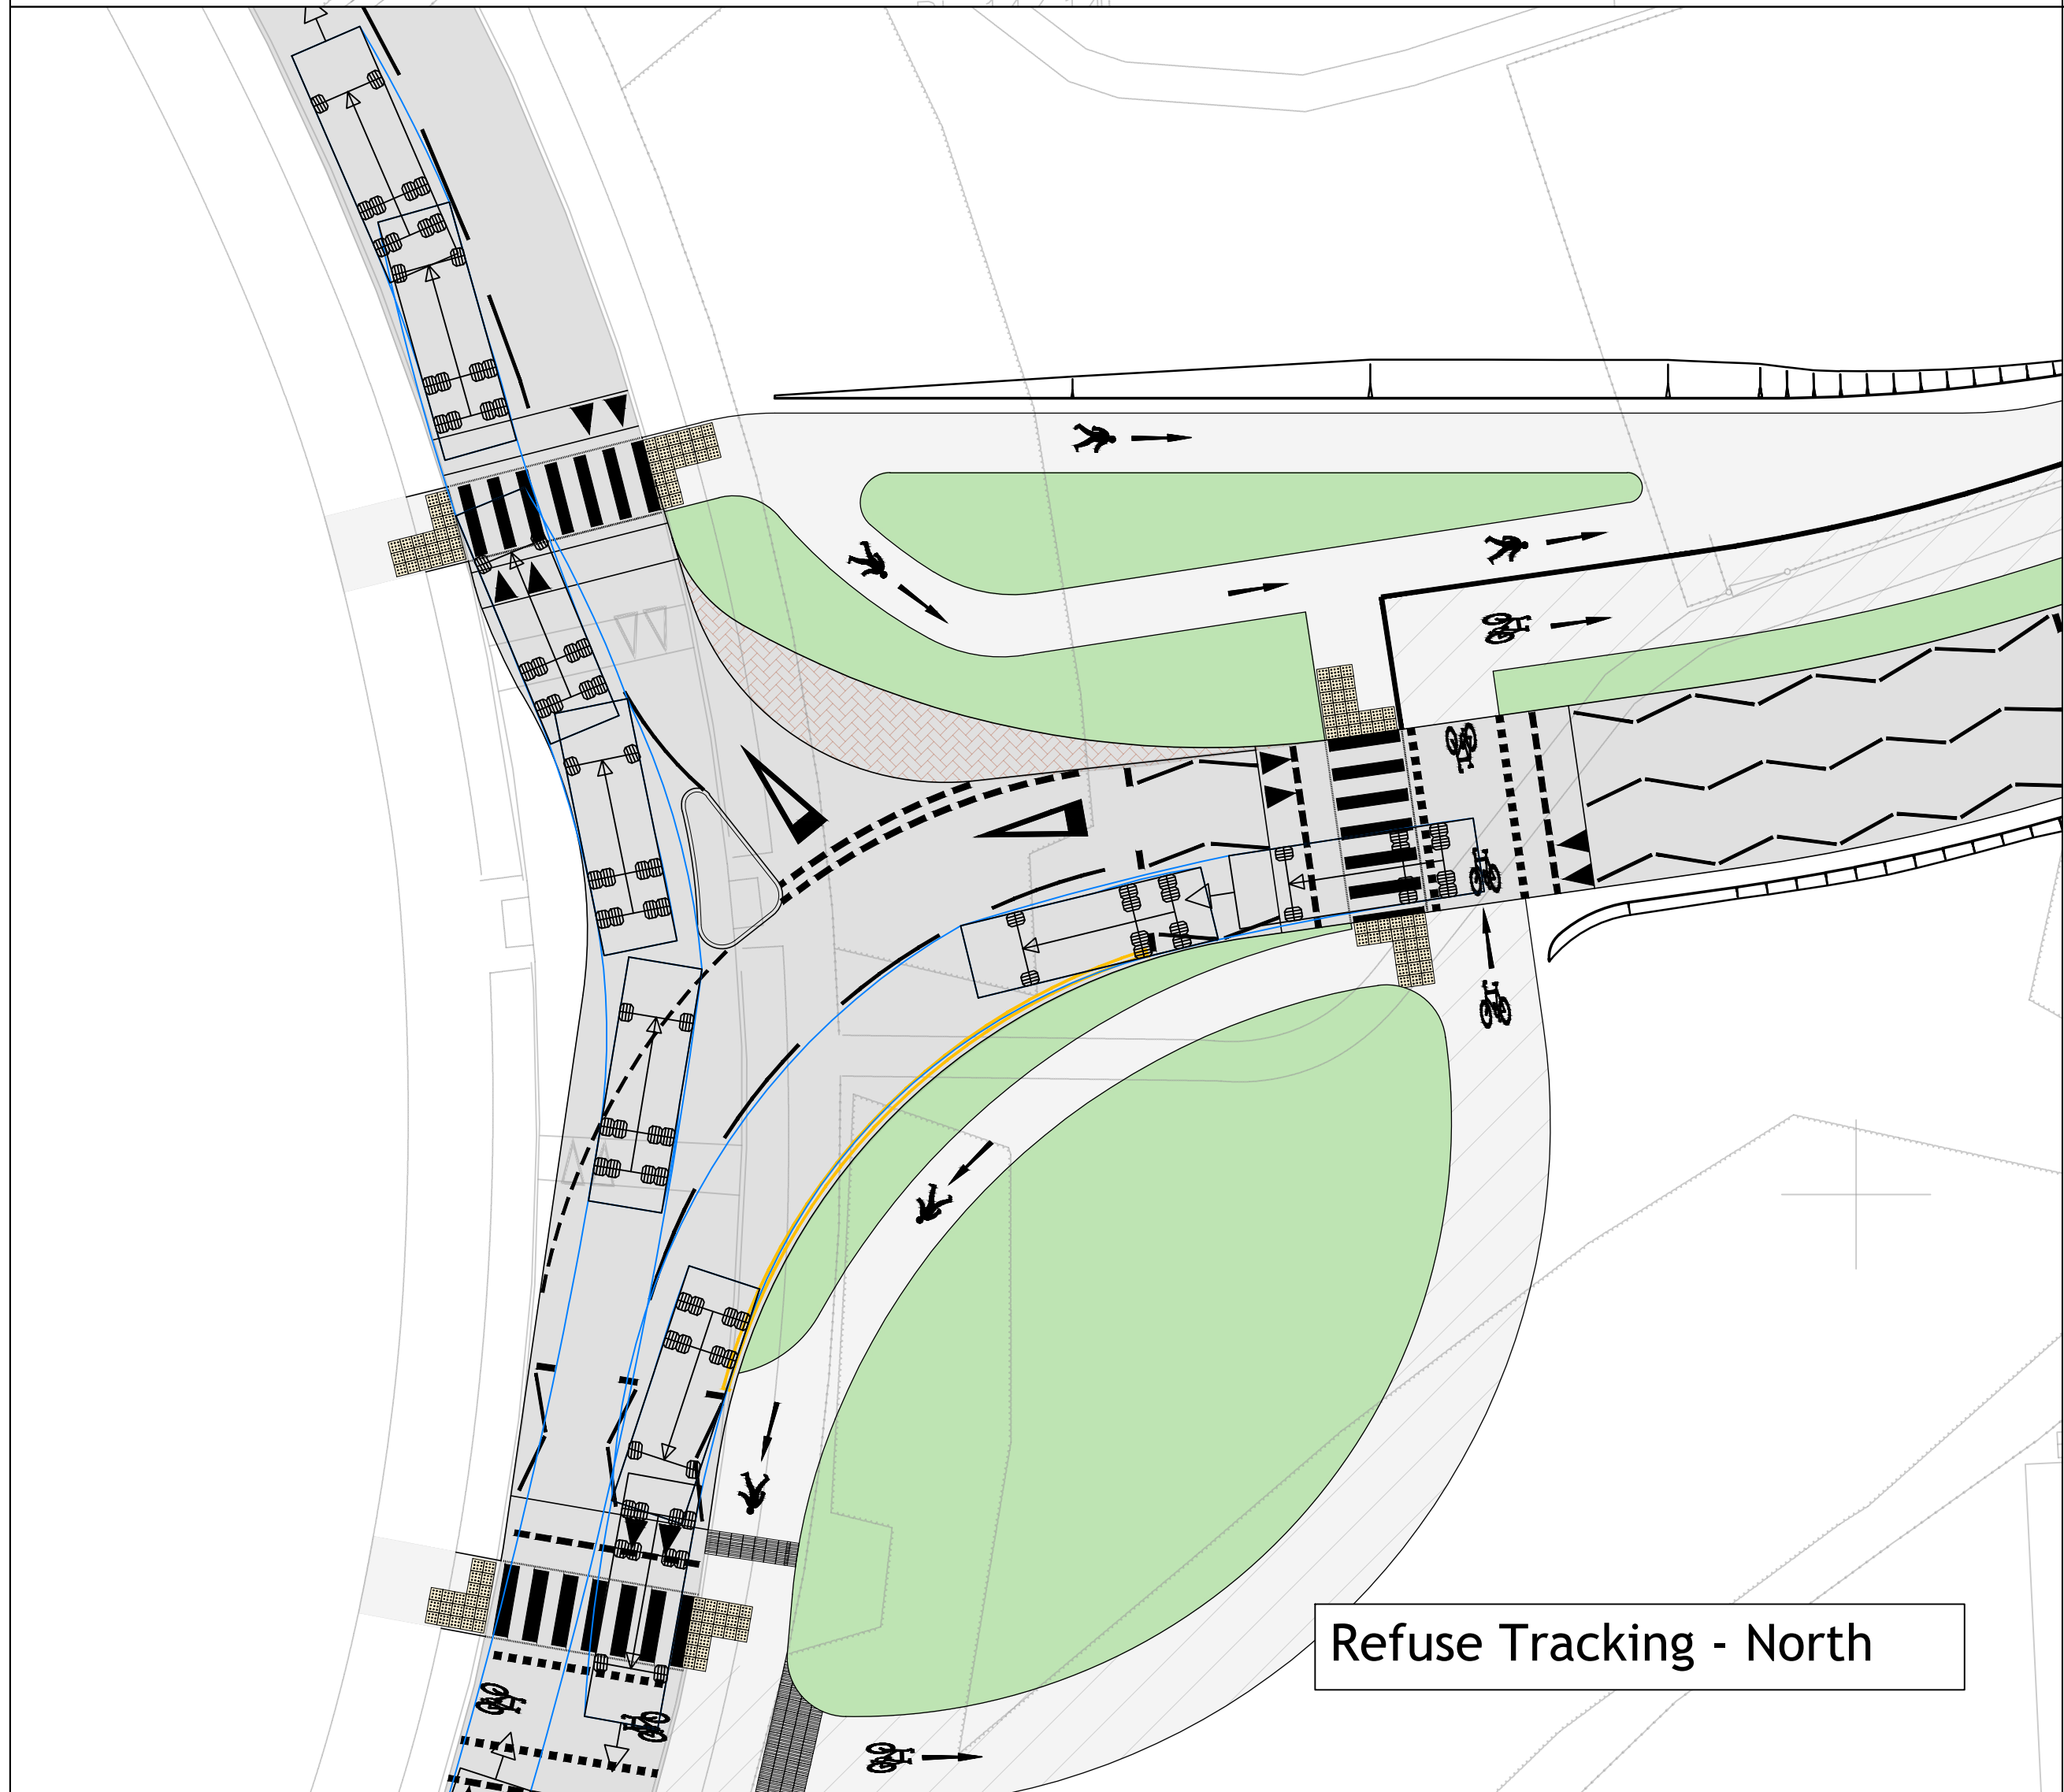


Refuse Tracking - North

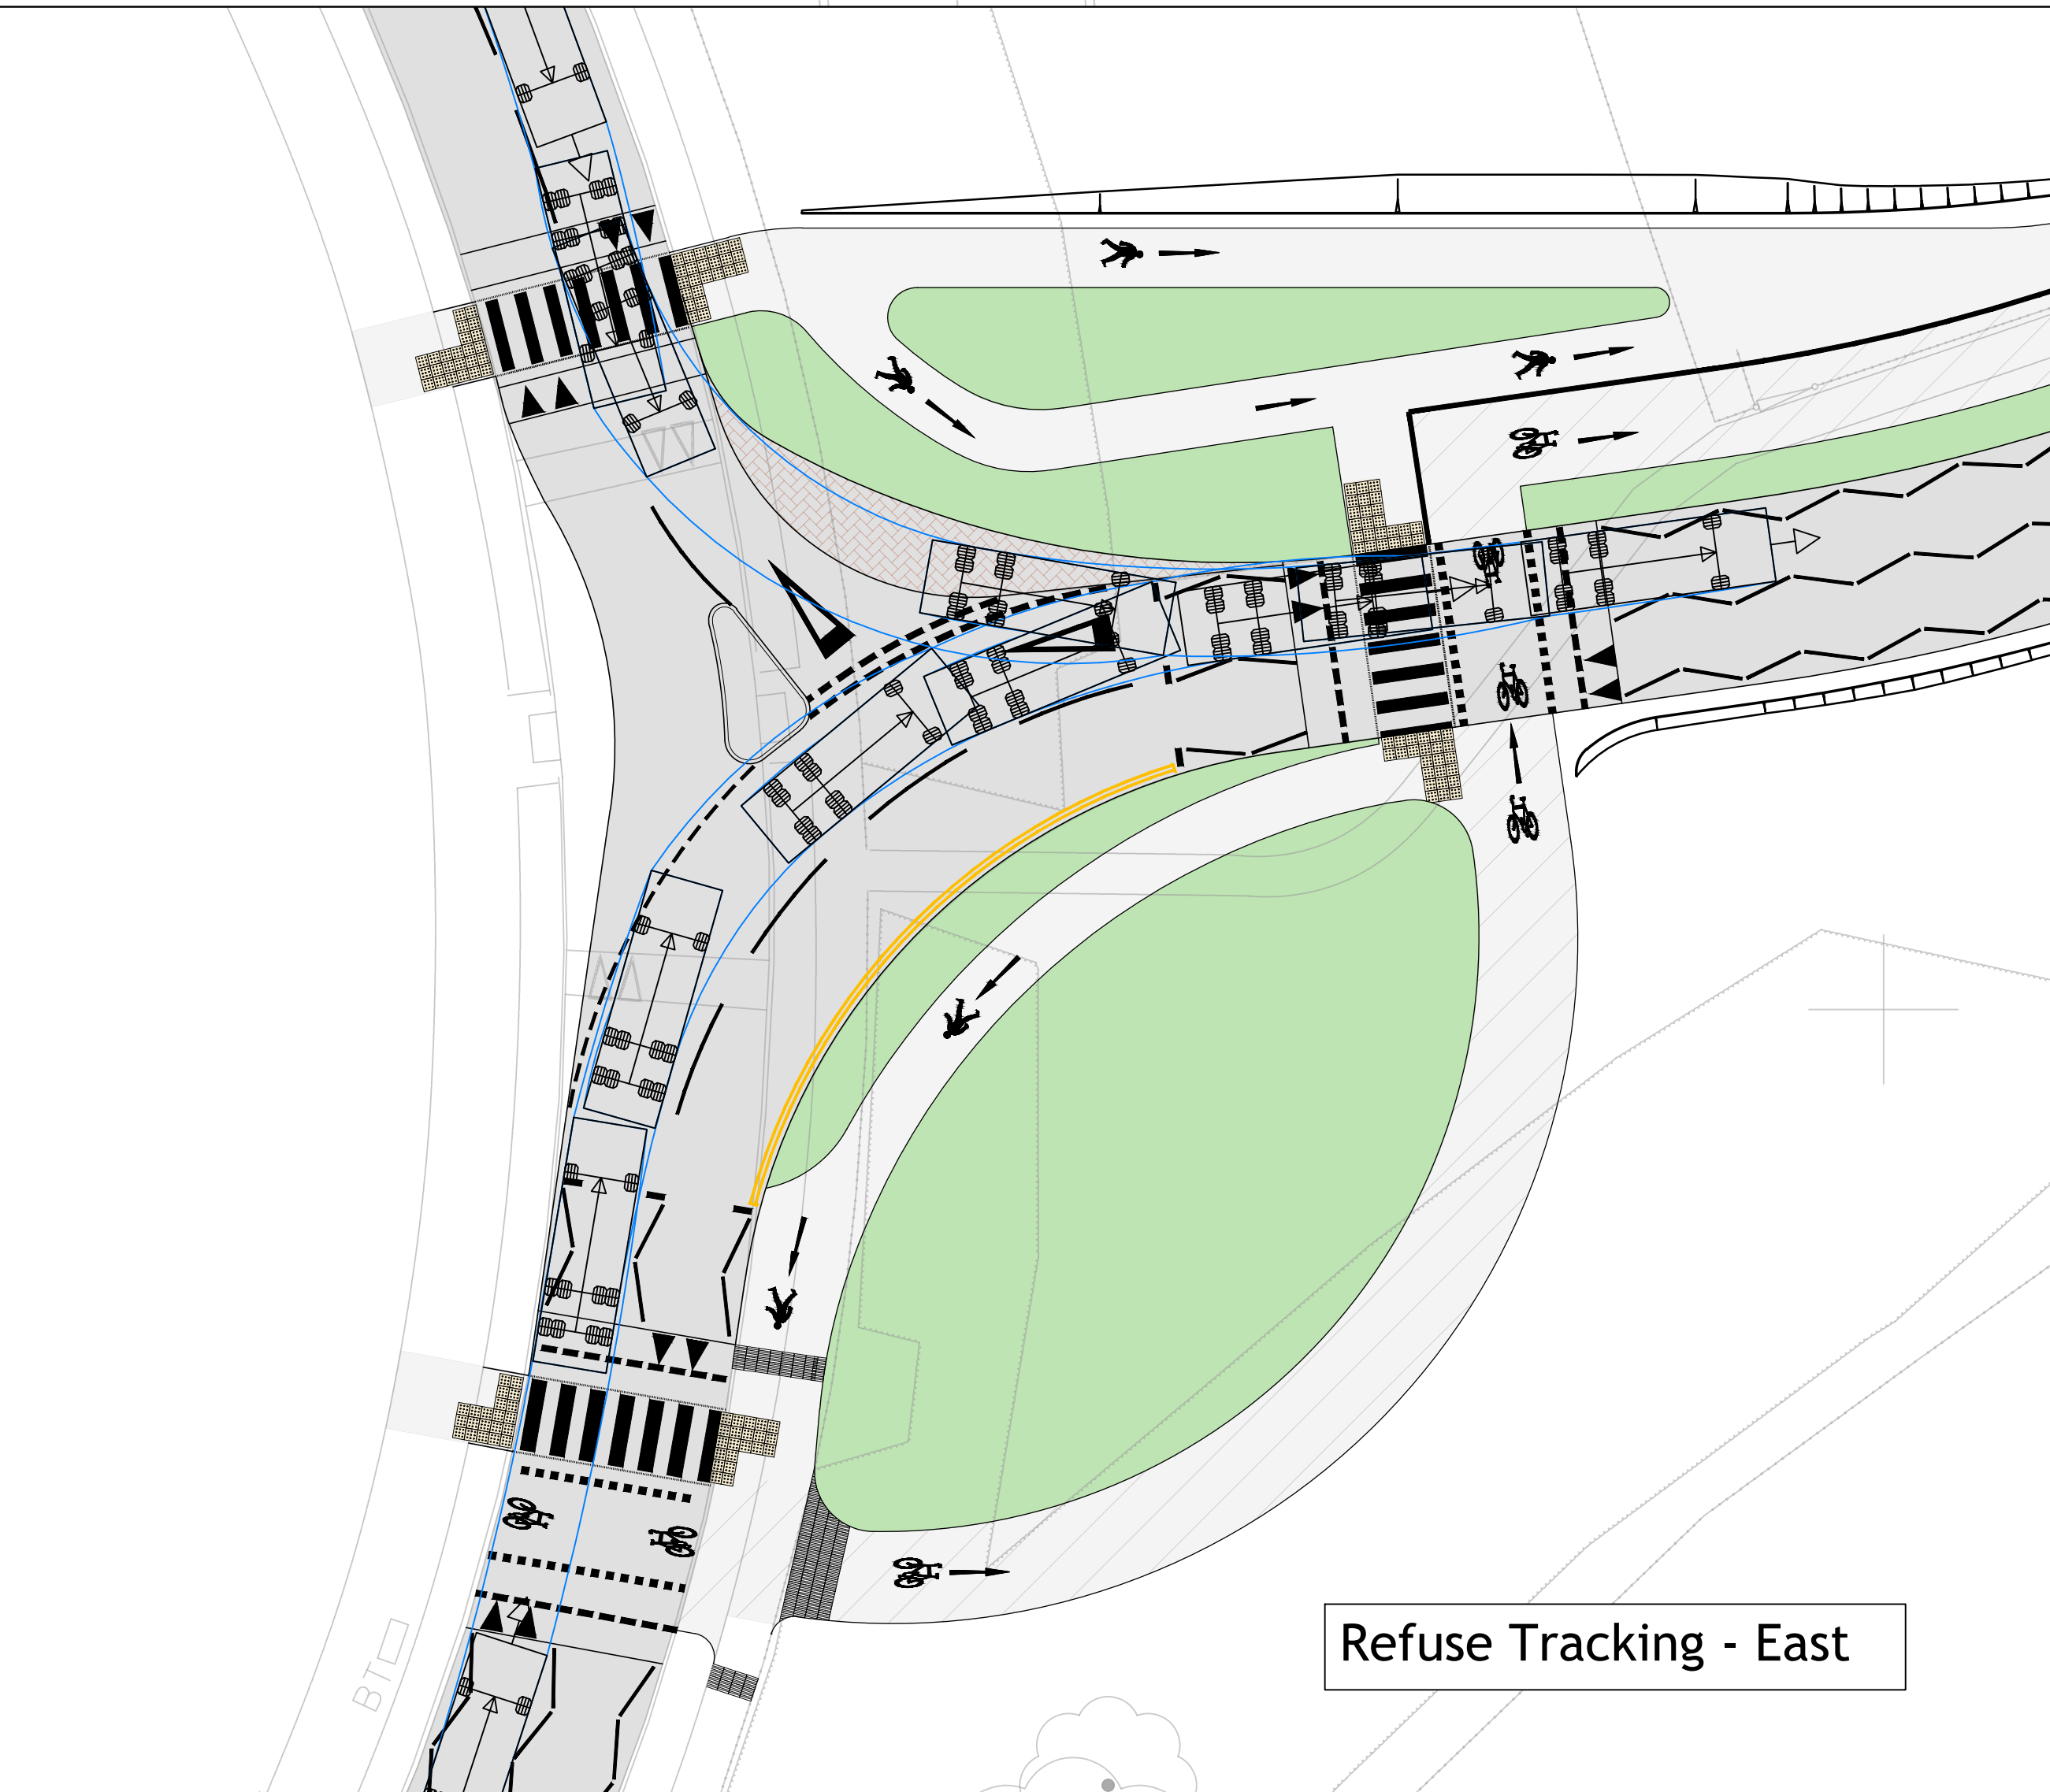


Refuse Tracking - East

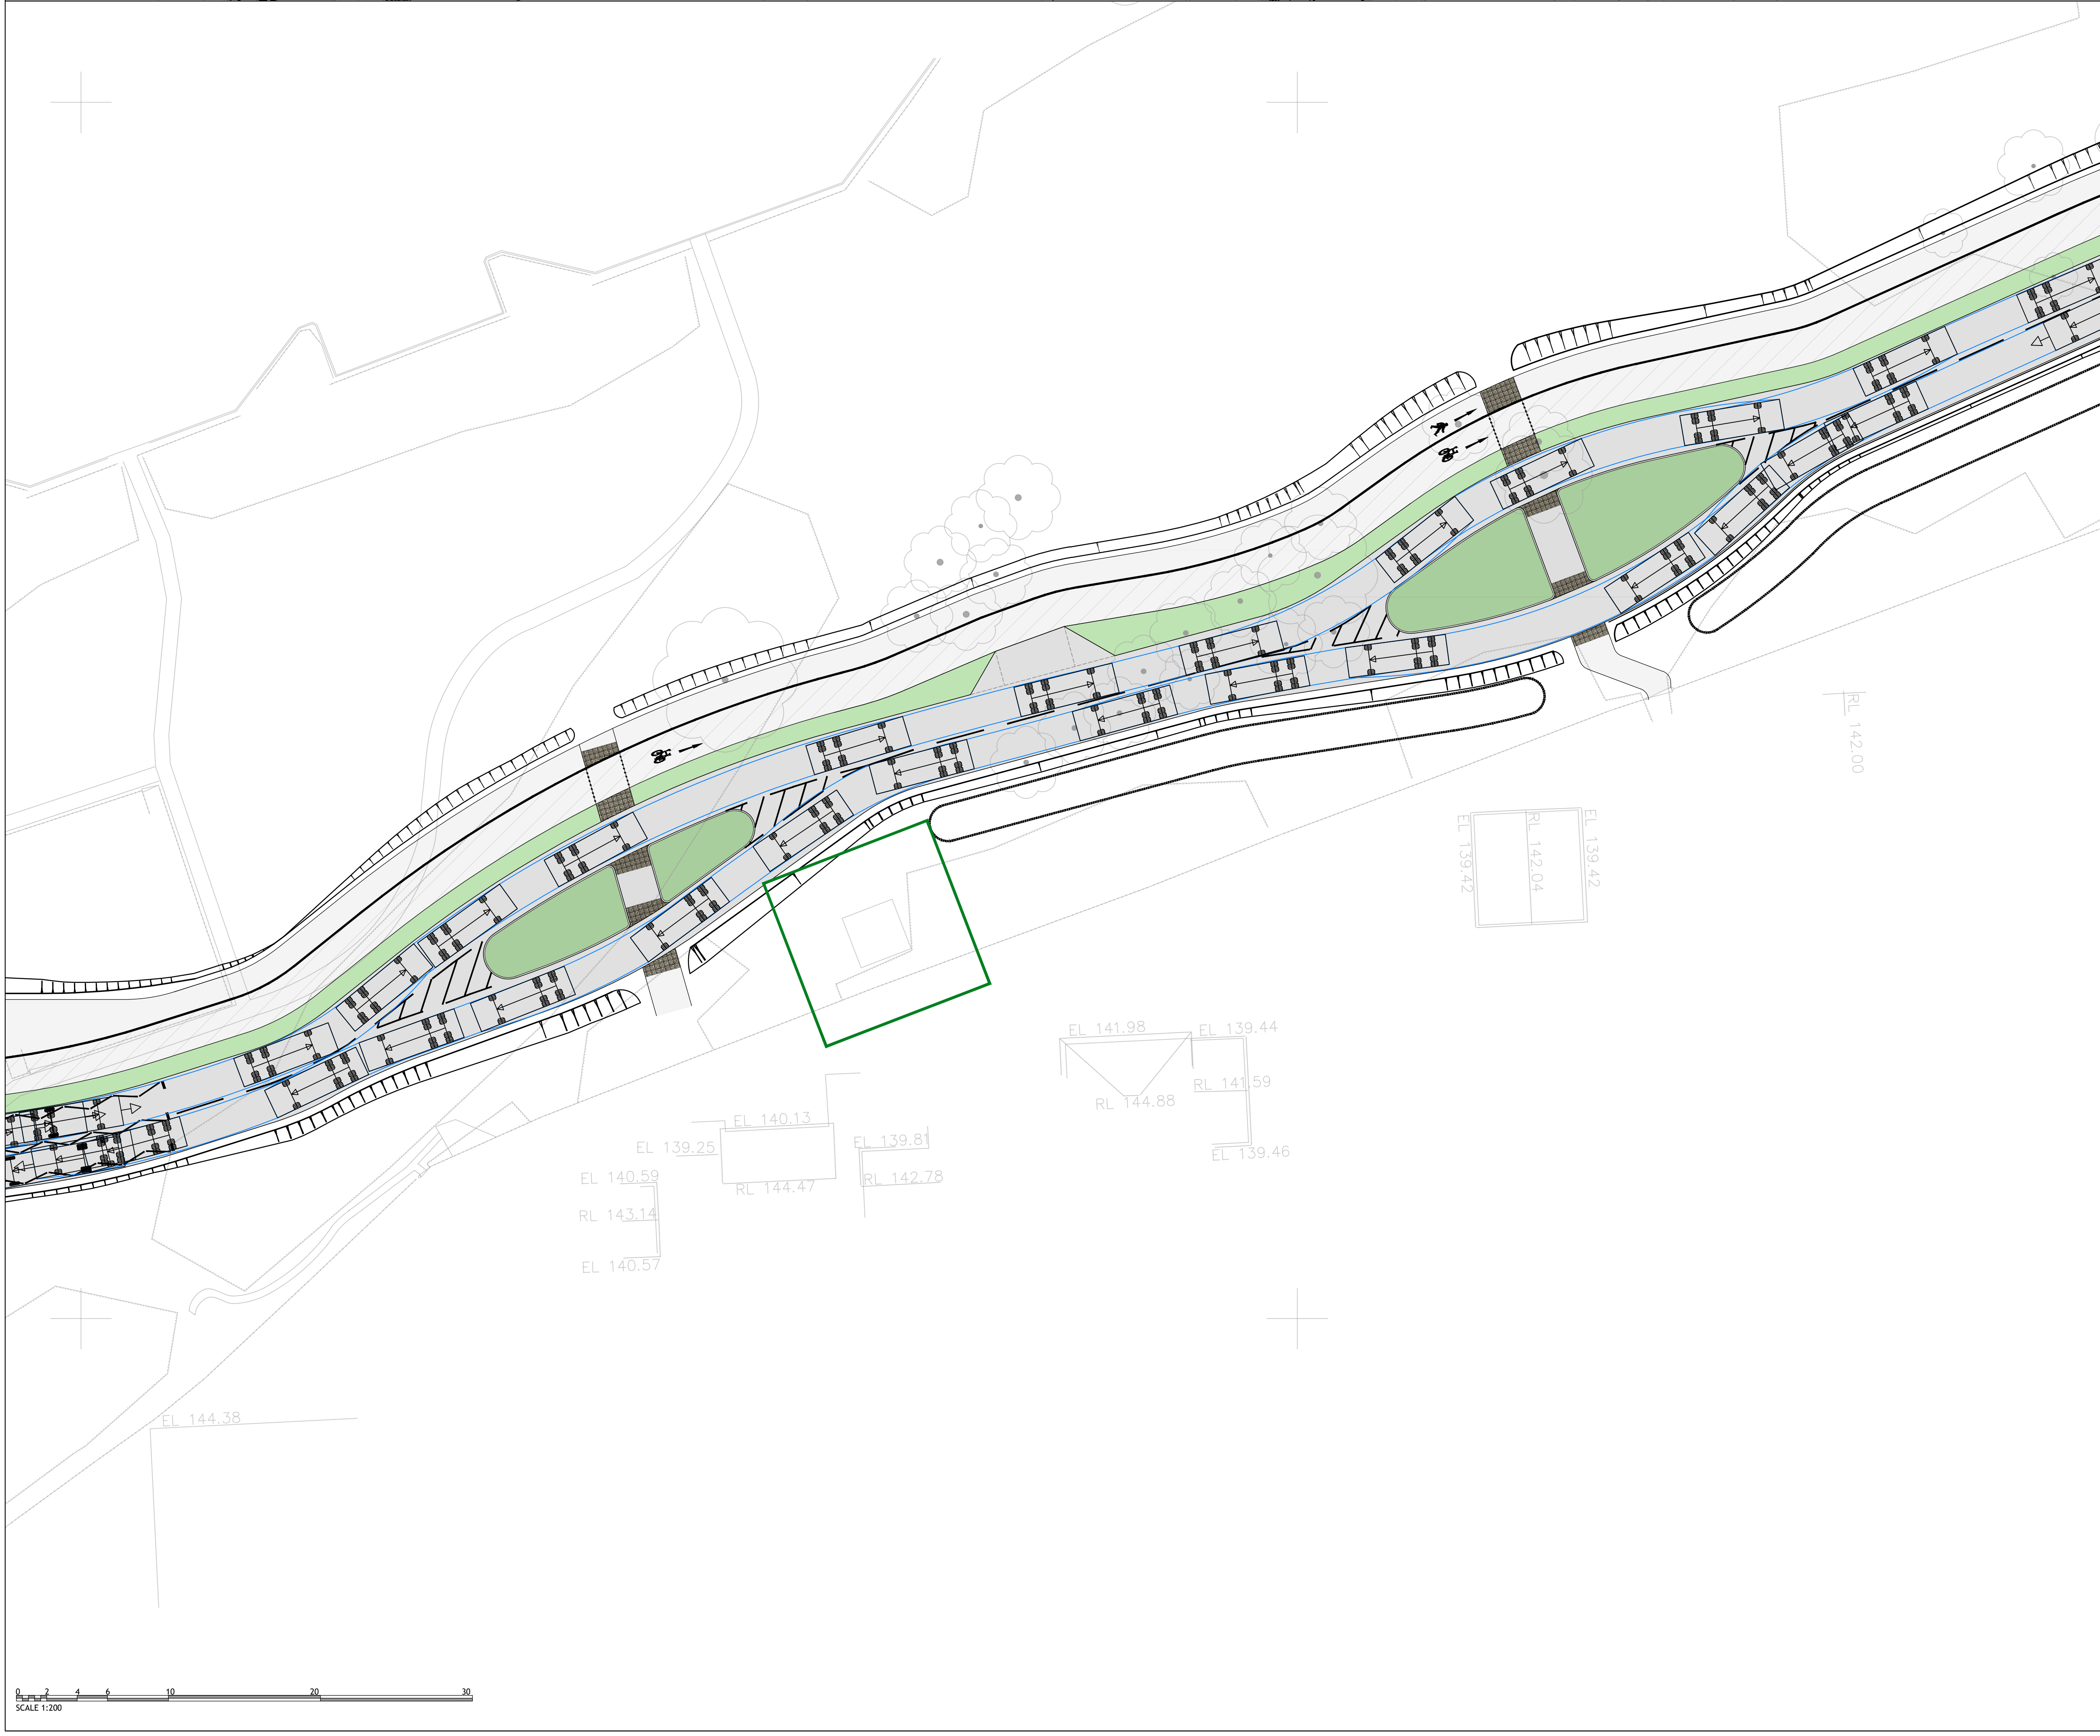

- NOTES
- Contractors must check all dimensions on site. Only figured dimensions are to be worked from. Discrepancies must be reported to the Architect or Engineer before proceeding. © This drawing is copyright.
 - Reproduced from OS Sitemap © by permission of Ordnance Survey on behalf of The Controller of Her Majesty's Stationery Office. © Crown copyright 2008. All rights reserved. Licence number 100007126.
 - Direct scaling off the drawing is permissible for planning purposes only.

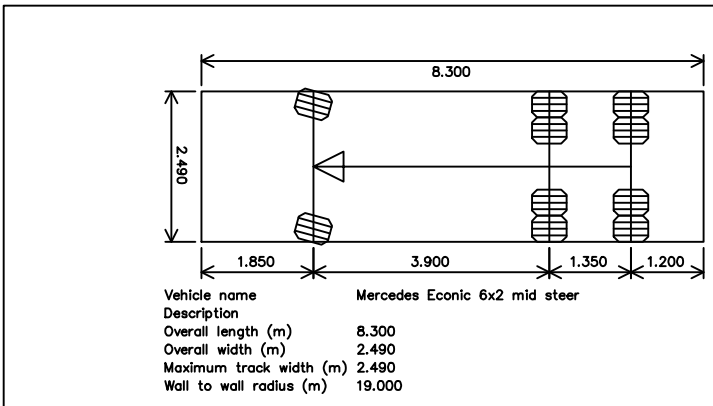


REV	DESCRIPTION	DRN	CHD	DATE
1	PRELIMINARY			
2	INFORMATION			
3	CONSTRUCTION			
4	AS BUILT			
5	TENDER			
6	DATE	OCT 2025		
7	DRAWN	SH	CHK	MDF
8	DRAWING NO.	19244-ASHB-5-SK012	REV	-
9	TITLE	LAND NORTH EAST OF GREAT ASHBY, STEVENAGE		
10	DETAILS	PROPOSED REFUSE TRACKING		

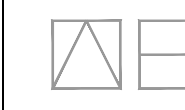 **Woods Hardwick**
Architecture | Engineering | Planning | Surveying


BEDFORD : HEAD OFFICE
15-17 Goldington Road
Bedford MK40 3NH
T: +44 (0) 1234 268862
ONLINE: mail@woodshardwick.com | woodshardwick.com

BIRMINGHAM
Fort Dunlop, Fort Parkway
Birmingham B24 9FE
T: +44 (0) 121 6297784


PLEASE CONSIDER THE ENVIRONMENT BEFORE PRINTING THIS DRAWING

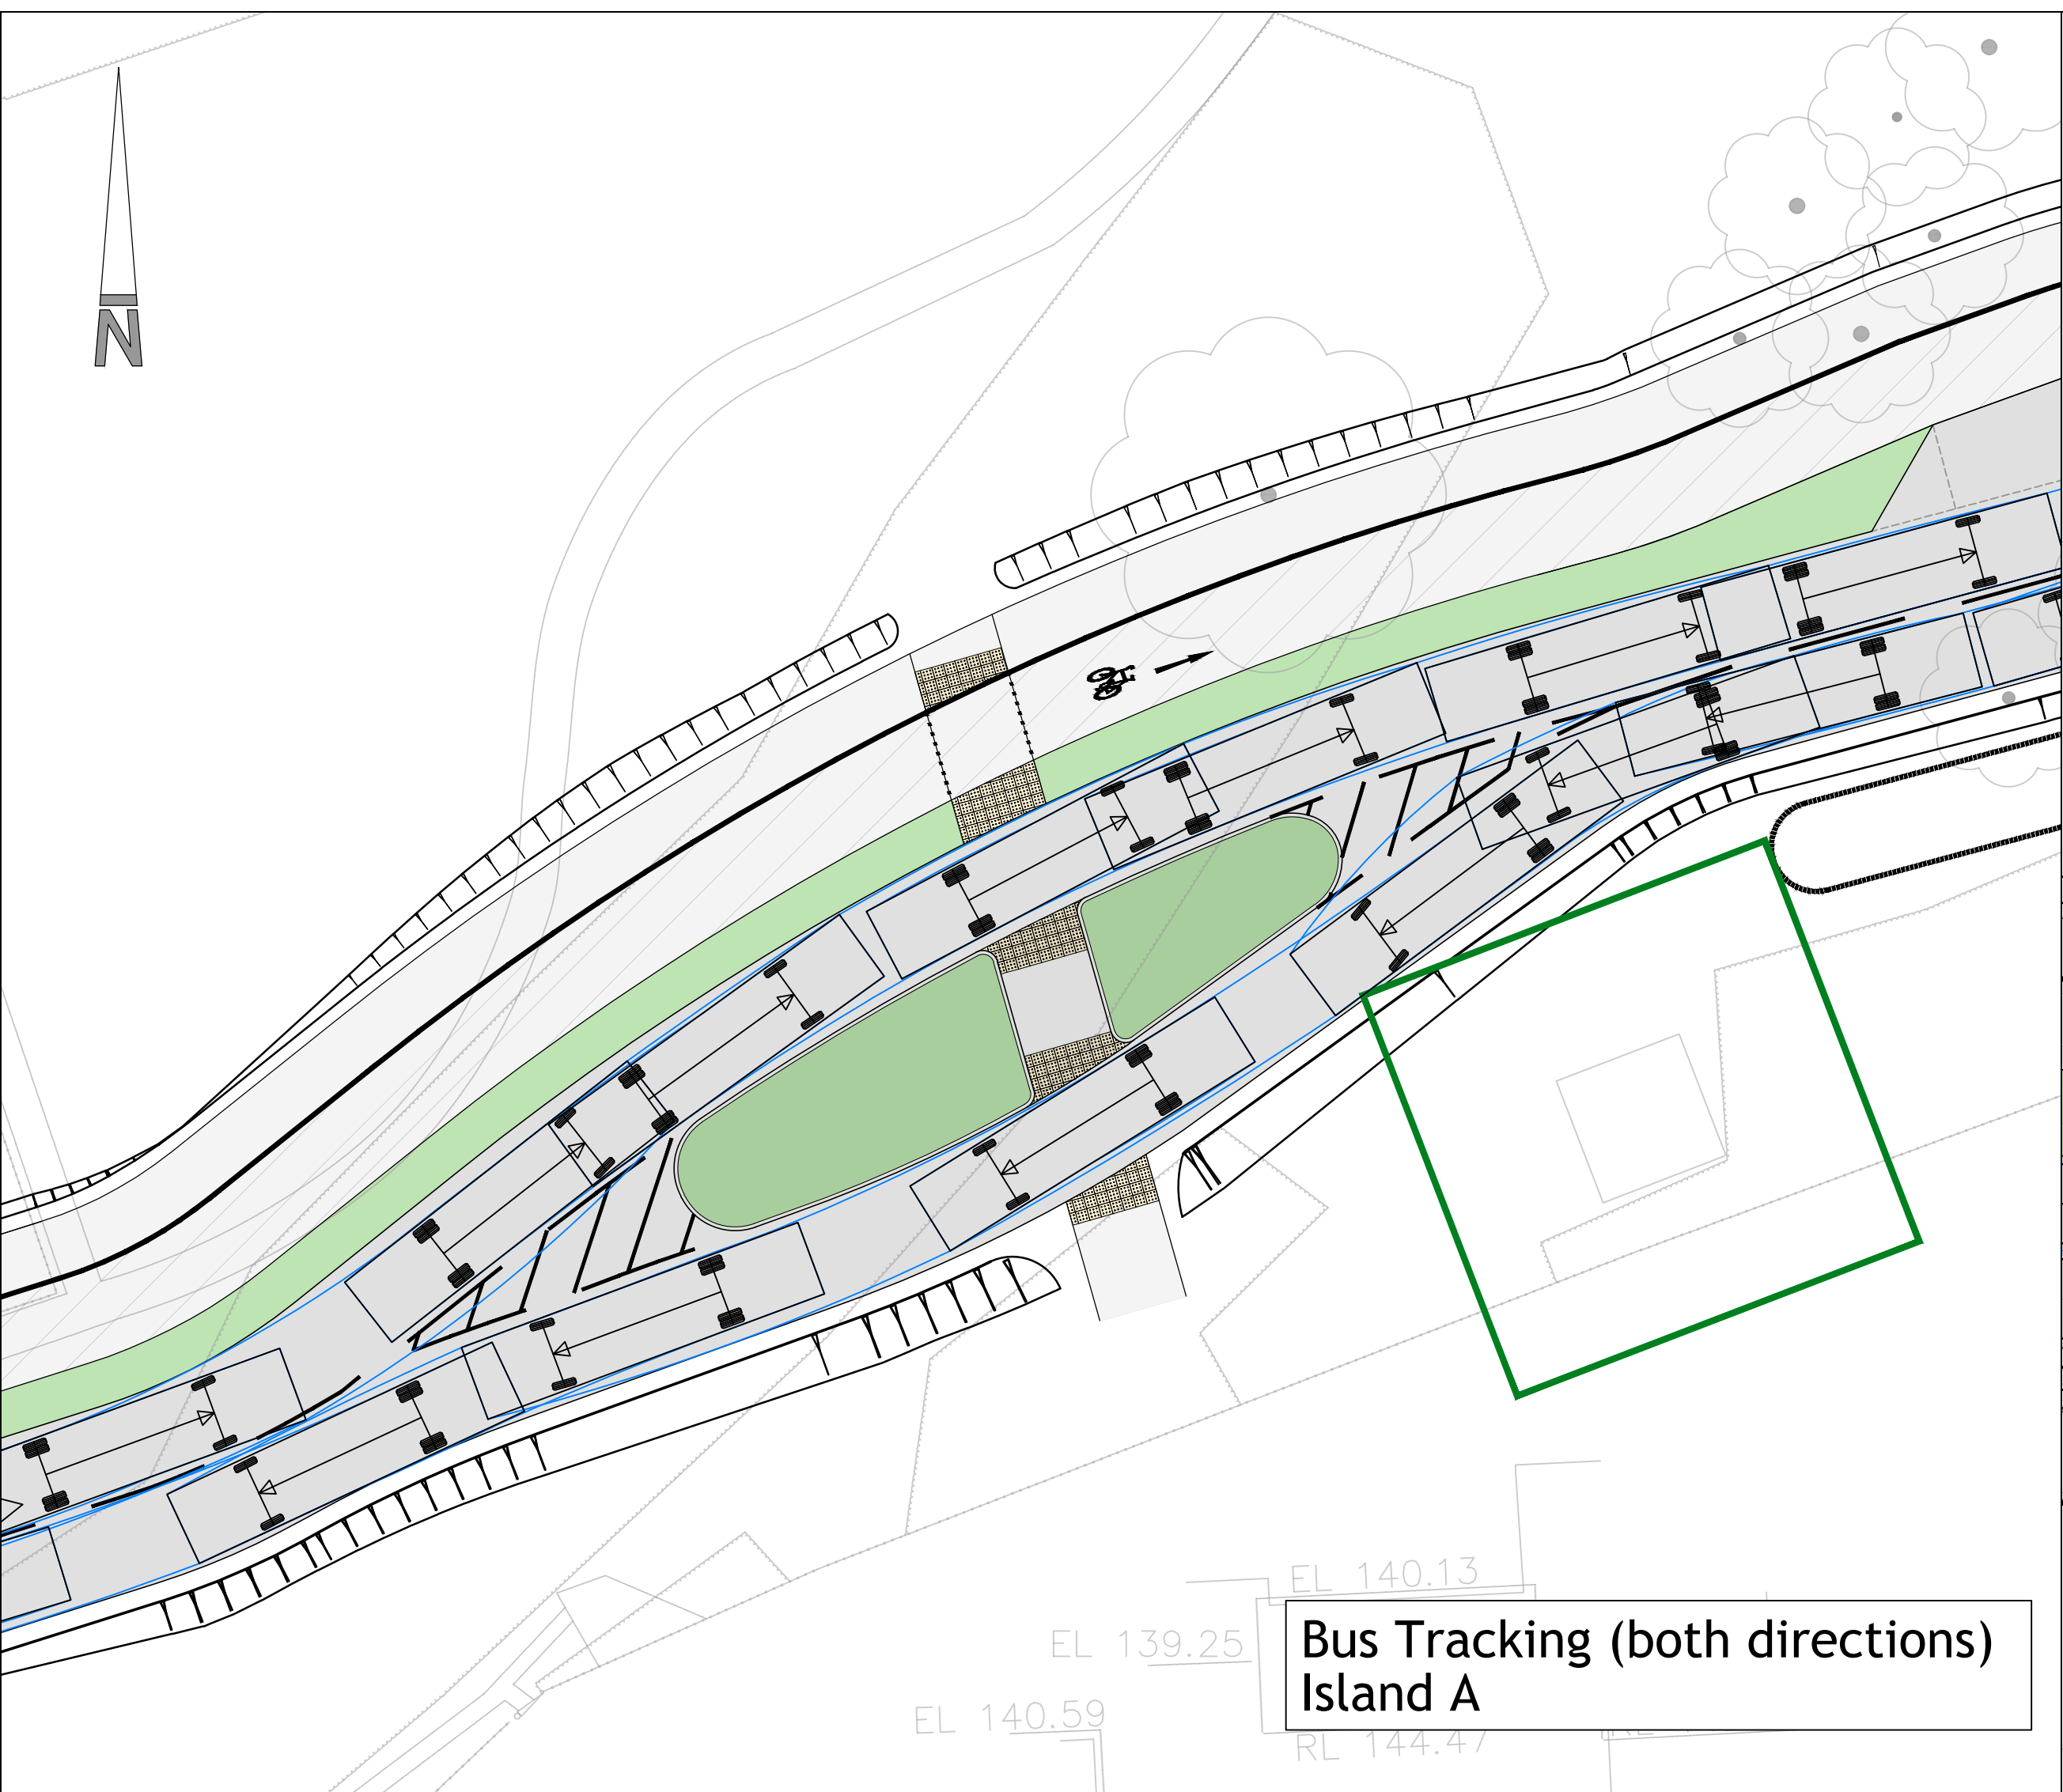


Bus Tracking (both directions)
Island A

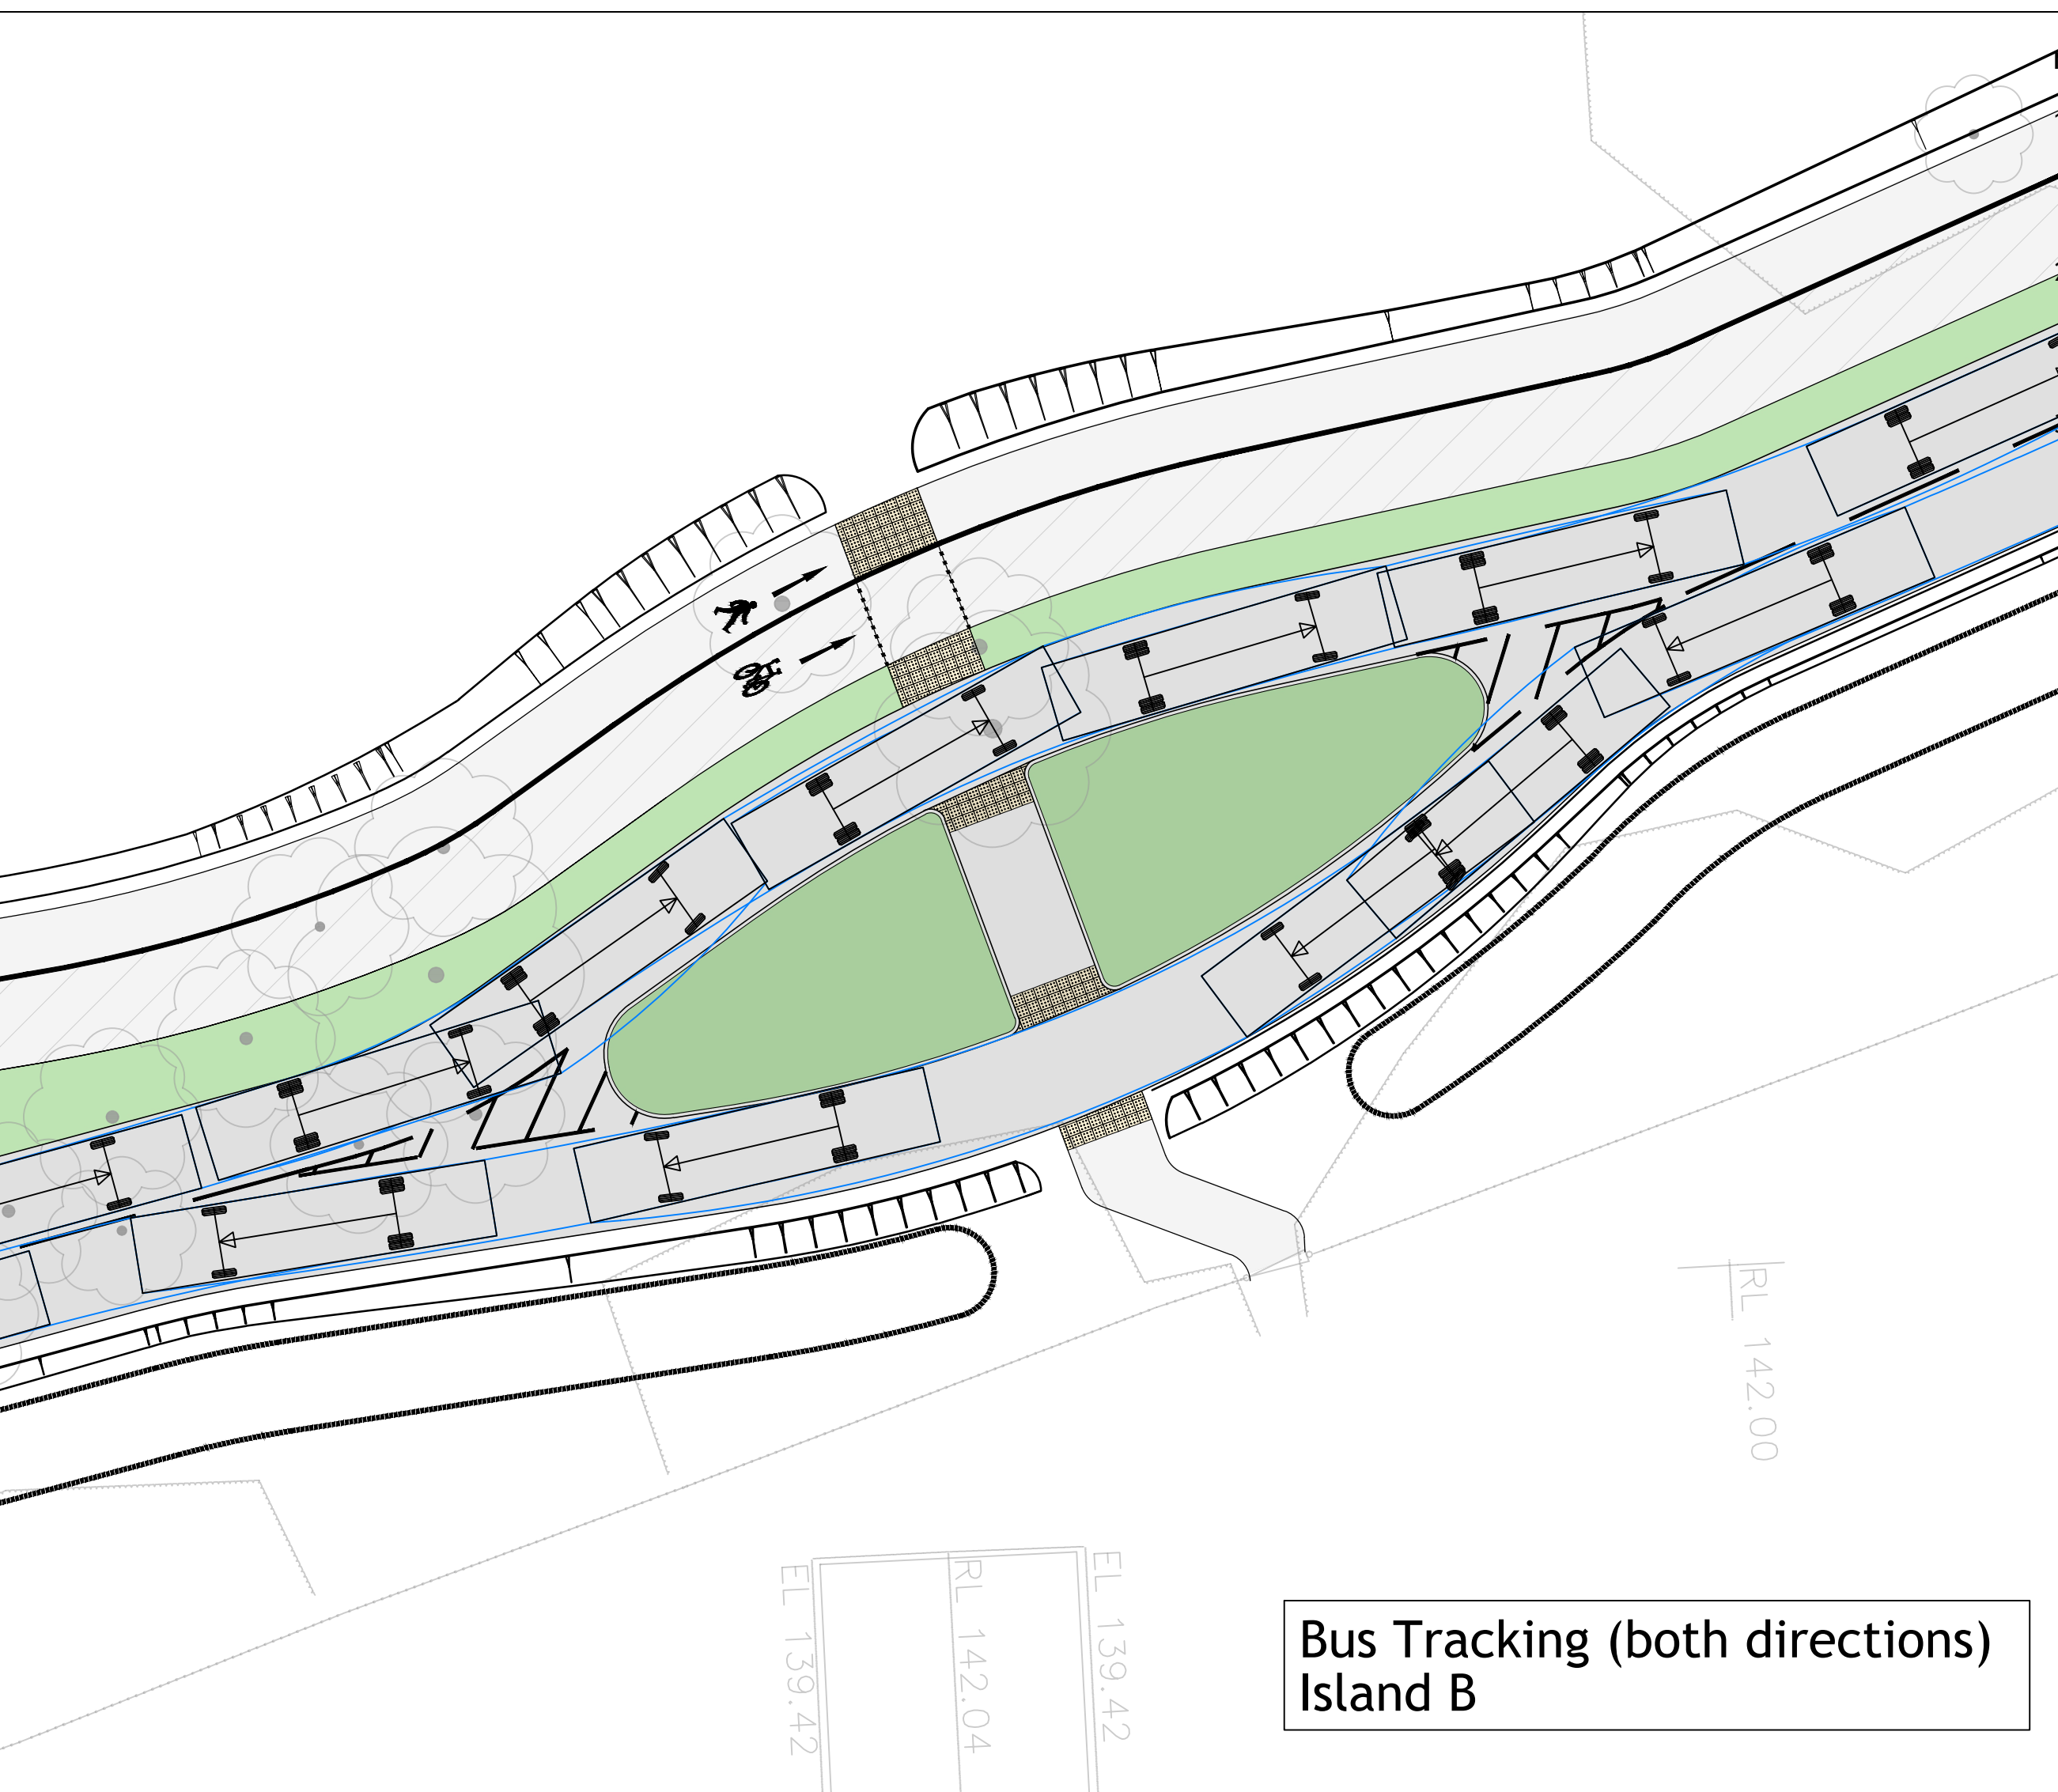

Bus Tracking (both directions)
Island B

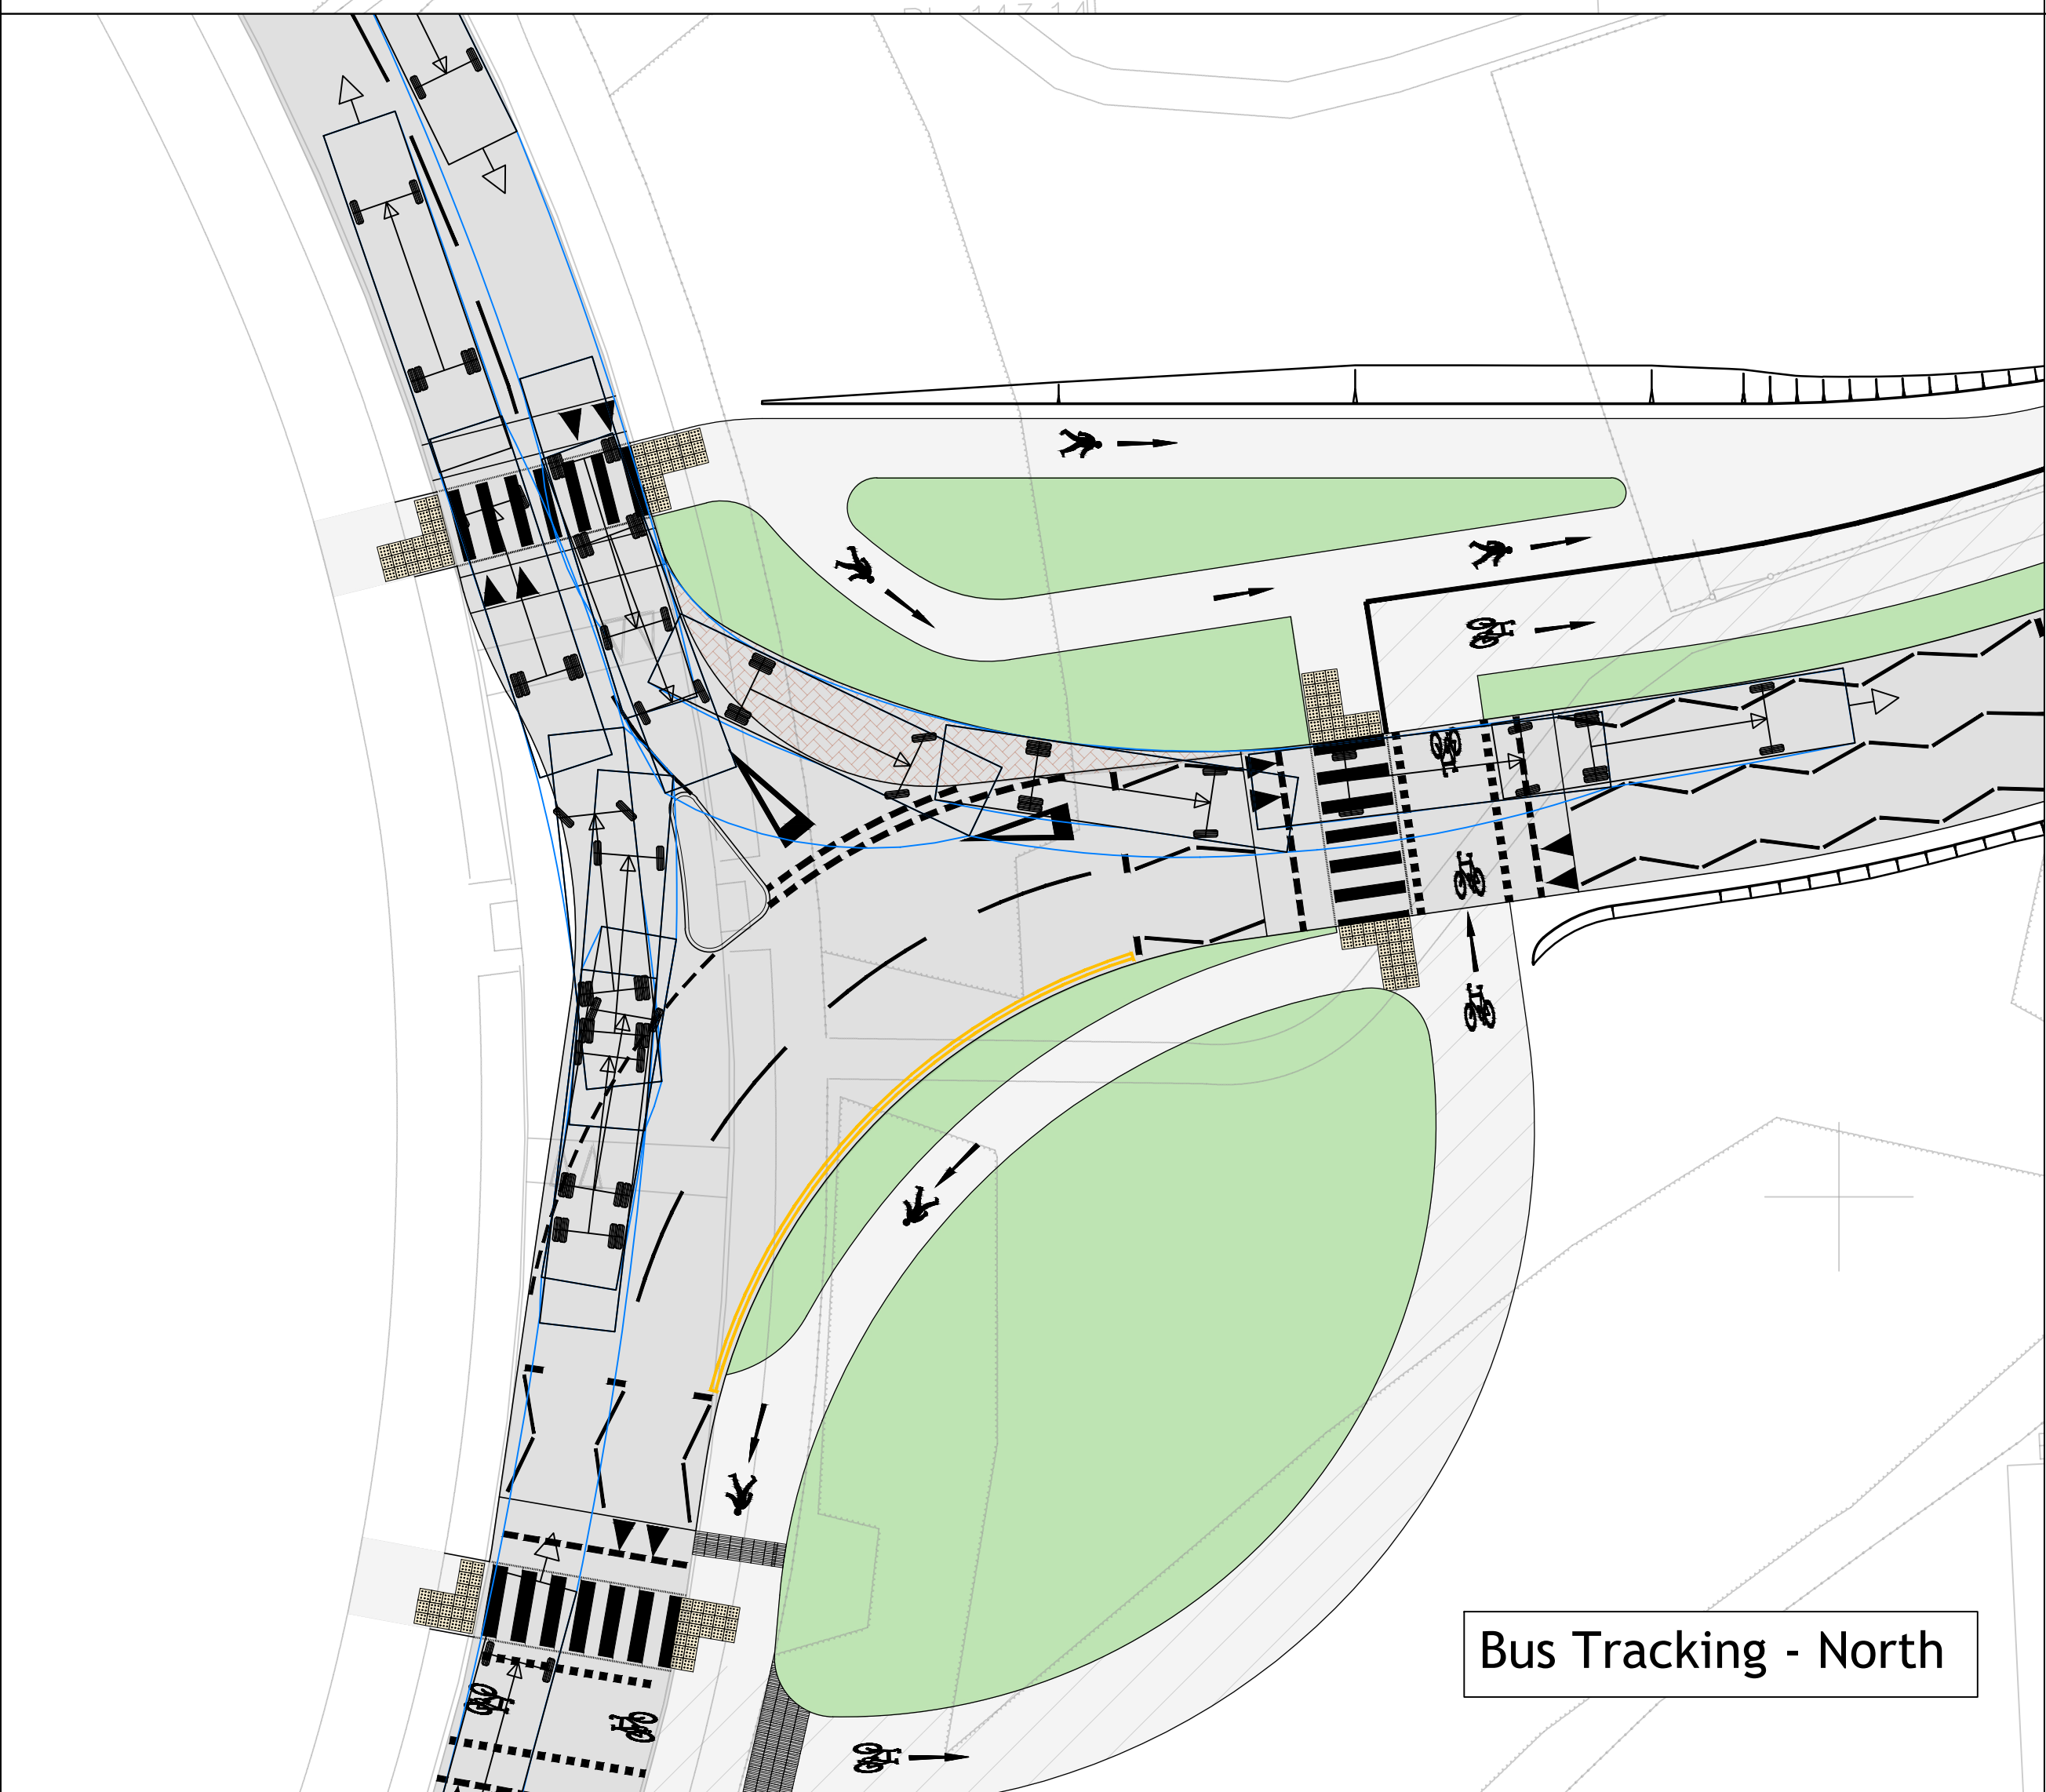

Bus Tracking - North

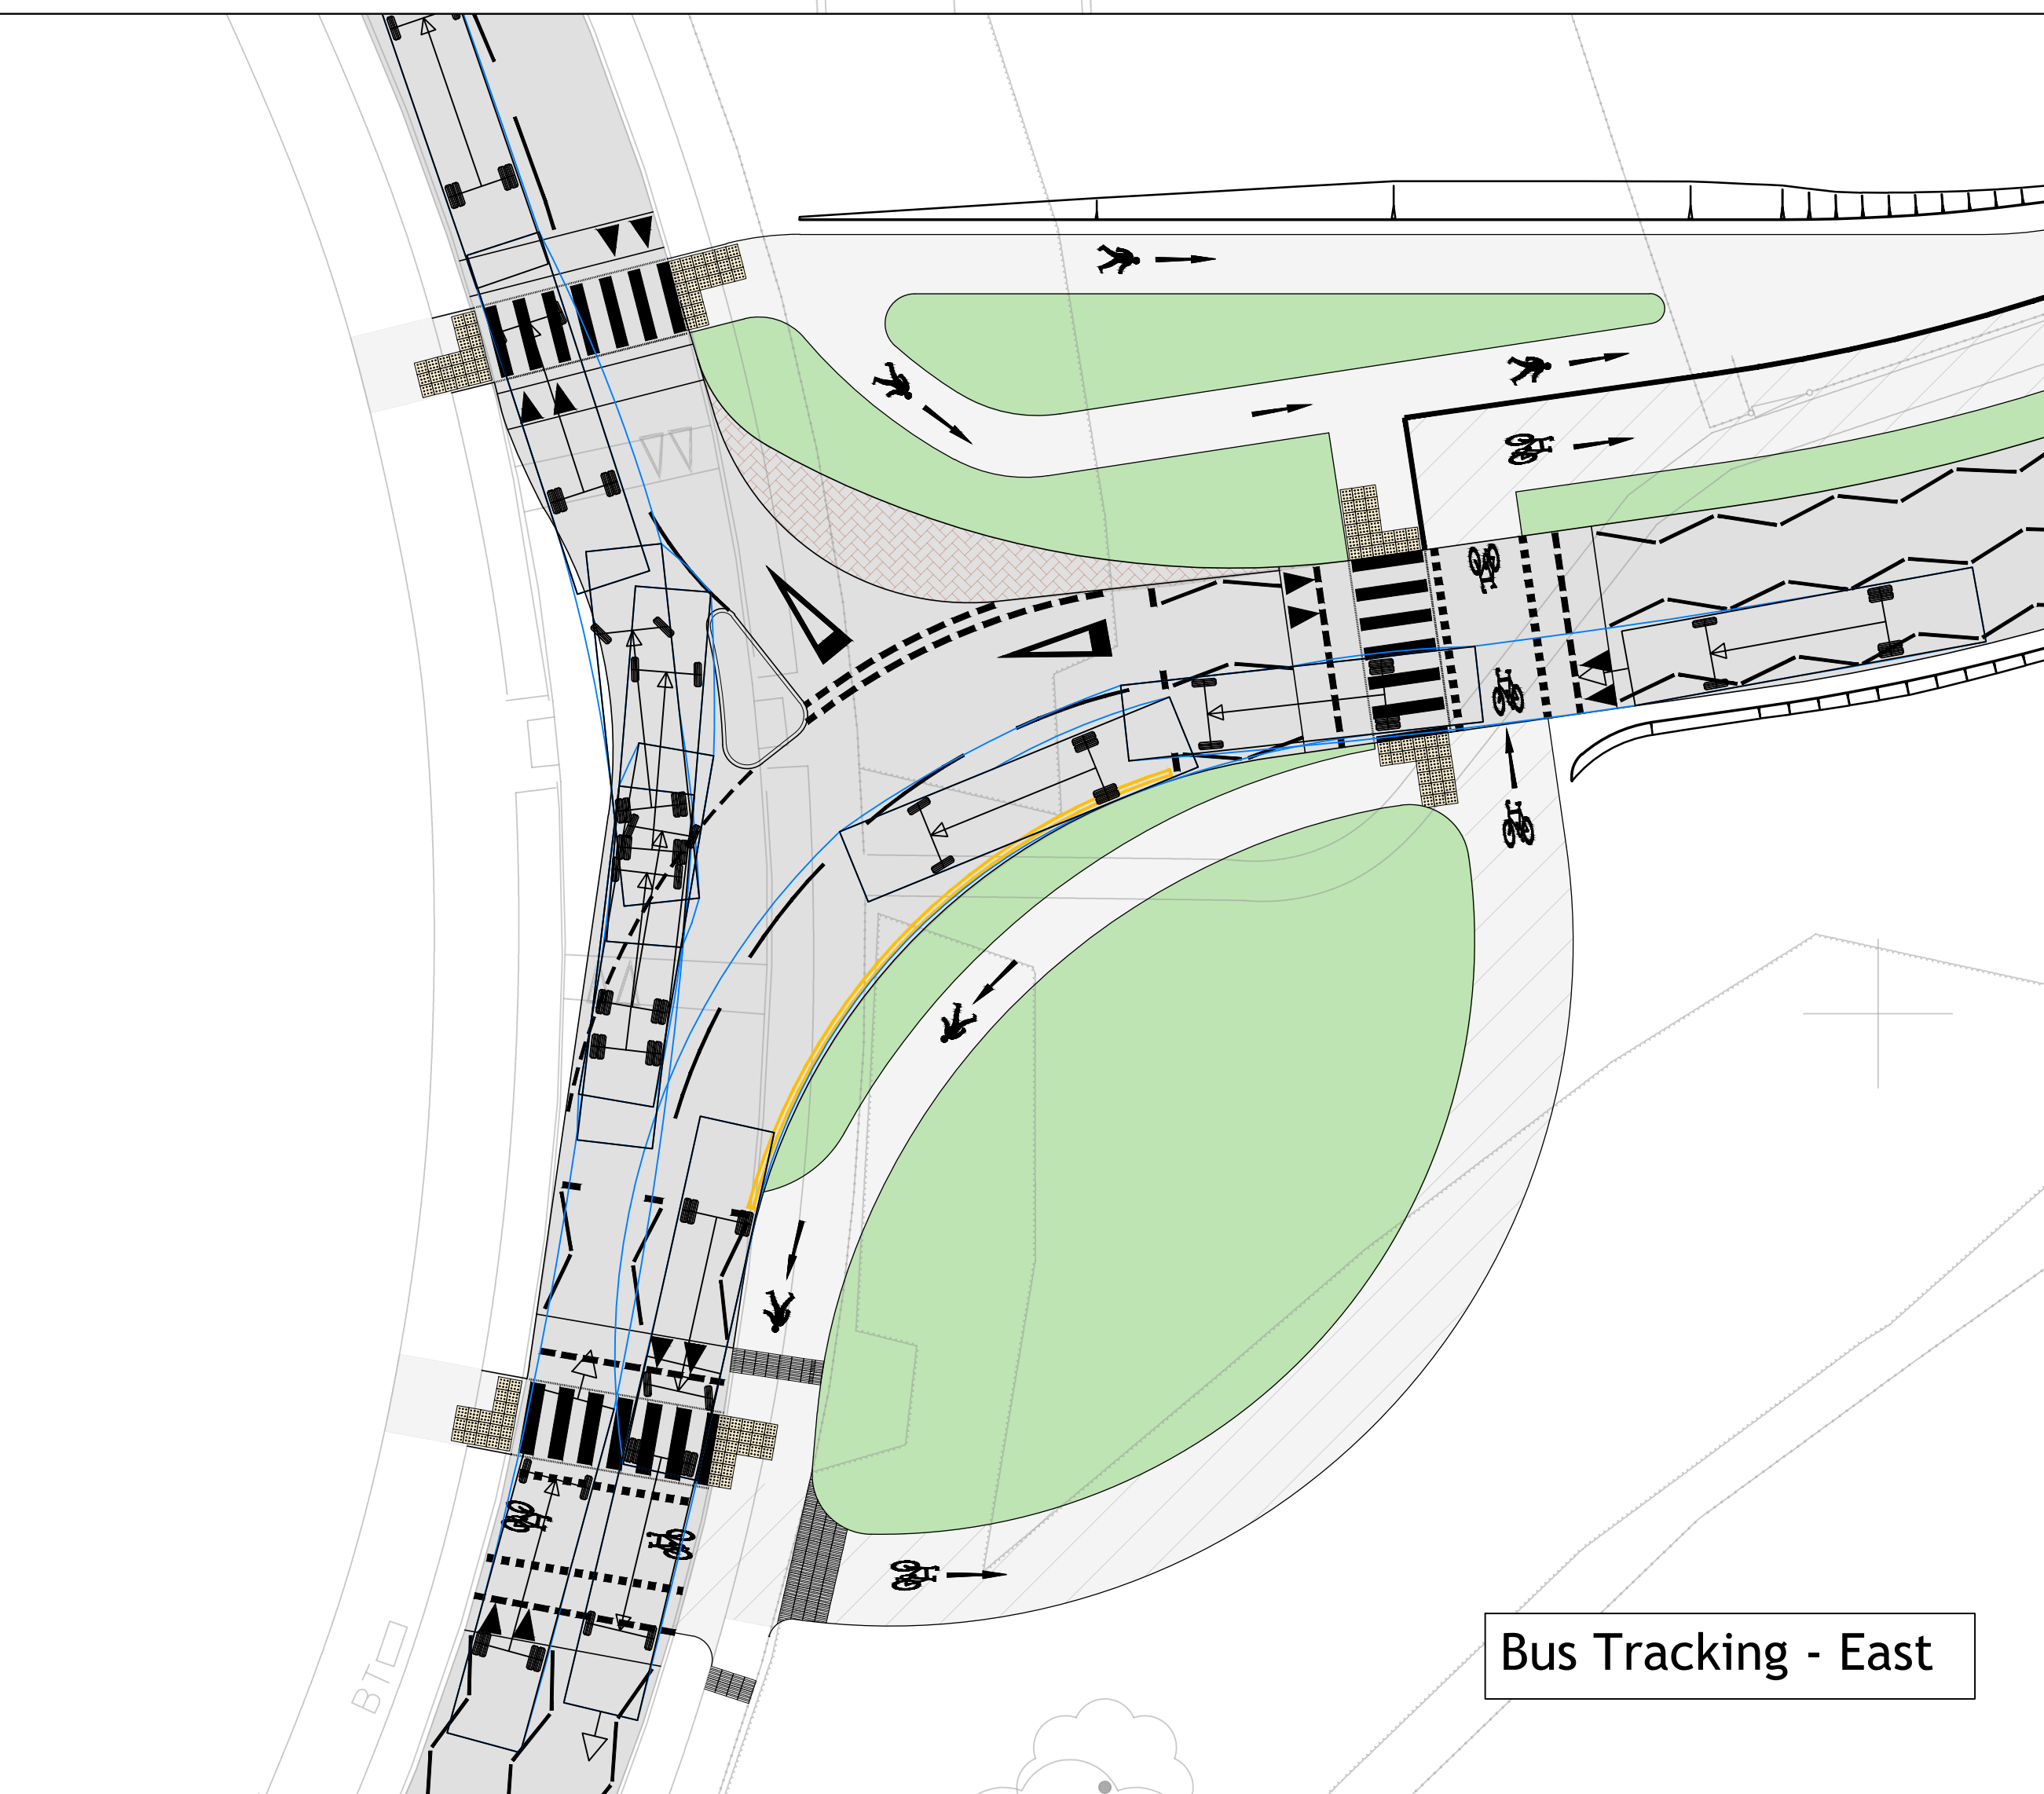

Bus Tracking - East



NOTES

- Contractors must check all dimensions on site. Only figured dimensions are to be worked from. Discrepancies must be reported to the Architect or Engineer before proceeding. © This drawing is copyright.
- Reproduced from OS Sitemap © by permission of Ordnance Survey on behalf of The Controller of Her Majesty's Stationery Office. © Crown copyright 2008. All rights reserved. Licence number 100007126.
- Direct scaling off the drawing is permissible for planning purposes only.

Vehicle name: 175, 180cm High Bus Stop Design Guidance

Dimensions: 10.000m (Length), 2.000m (Width), 0.500m (Depth), 0.500m (Depth), 0.500m (Depth), 0.500m (Depth)

Scale: 1:200

REV	DESCRIPTION	DRN	CHD	DATE
1	PRELIMINARY			
2	CONSTRUCTION			
3	INFORMATION			
4	AS BUILT			
5	TENDER			

SCALE	1:200 @ A1	DATE	OCT 2025
DRAWN	SH	CHK	MDF
DRAWING NO.	19244-ASHB-5-SK013	REV	-
TITLE	LAND NORTH EAST OF GREAT ASHBY, STEVENAGE		
DETAILS	PROPOSED BUS TRACKING		

Woods Hardwick
Architecture | Engineering | Planning | Surveying

BEDFORD : HEAD OFFICE
15-17 Goldington Road
Bedford MK40 3NH
T: +44 (0) 1234 268862
ONLINE: mail@woodshardwick.com | woodshardwick.com

BIRMINGHAM
Fort Dunlop, Fort Parkway
Birmingham B24 9FE
T: +44 (0) 121 6297784

PLEASE CONSIDER THE ENVIRONMENT BEFORE PRINTING THIS DRAWING



- NOTES**
- Contractors must check all dimensions on site. Only figured dimensions are to be worked from. Discrepancies must be reported to the Architect or Engineer before proceeding. © This drawing is copyright.
 - Reproduced from OS Sitemap © by permission of Ordnance Survey on behalf of The Controller of Her Majesty's Stationary Office. © Crown copyright 2008. All rights reserved. Licence number 100007126.
 - Until technical approval has been obtained from the relevant authorities, all drawings are issued as preliminary and not for construction. Should the Contractor commence site work prior to the approval being given it is entirely at their own risk.
 - Woods Hardwick cannot accept any discrepancies in terms of coordinates or any other information deciphered from .dwg files.
 - The exact location and level of all existing sewers, drains and services are to be confirmed on site prior to the commencement of any works.

SAFETY, HEALTH AND ENVIRONMENTAL

There are no exceptional risks associated with these works. Refer to the Designers Risk Assessment for the full assessment of risks.

It is assumed that all works will be carried out by a competent Contractor, where appropriate, to an approved method statement.

- KEY**
- Site Boundary
 - Adoptable Surface Water Network
 - Proposed Gully Catchment
 - Proposed Gully
 - Existing Gully To Be Relocated
 - Proposed Swales


A DETAILED APPLICATION BOUNDARY ADDED, ROAD REMOVED EAST OF BOUNDARY FOR CLARITY.		MF	MDF	19.12.2025
REV	DESCRIPTION	DRN	CHD	DATE
PRELIMINARY	INFORMATION		TENDER	
CONSTRUCTION	AS BUILT			
SCALE	1:500 @ A0	DATE	OCTOBER 2025	
DRAWN	SH	CHK	MDF	
DRAWING NO.	19244-ASHB-5-SK014	REV	A	
TITLE	LAND NORTH EAST OF GREAT ASHBY STEVENAGE			
DETAILS	GULLY CATCHMENT PLAN			

Woods Hardwick

Architecture | Engineering | Planning | Surveying

BEDFORD : HEAD OFFICE
15-17 Goldington Road
Bedford MK40 3NH
T: +44 (0) 1234 268862
ONLINE: mail@woodshardwick.com

BIRMINGHAM
Fort Dunlop, Fort Parkway
Birmingham B24 9FE
T: +44 (0) 121 6297784
woodshardwick.com

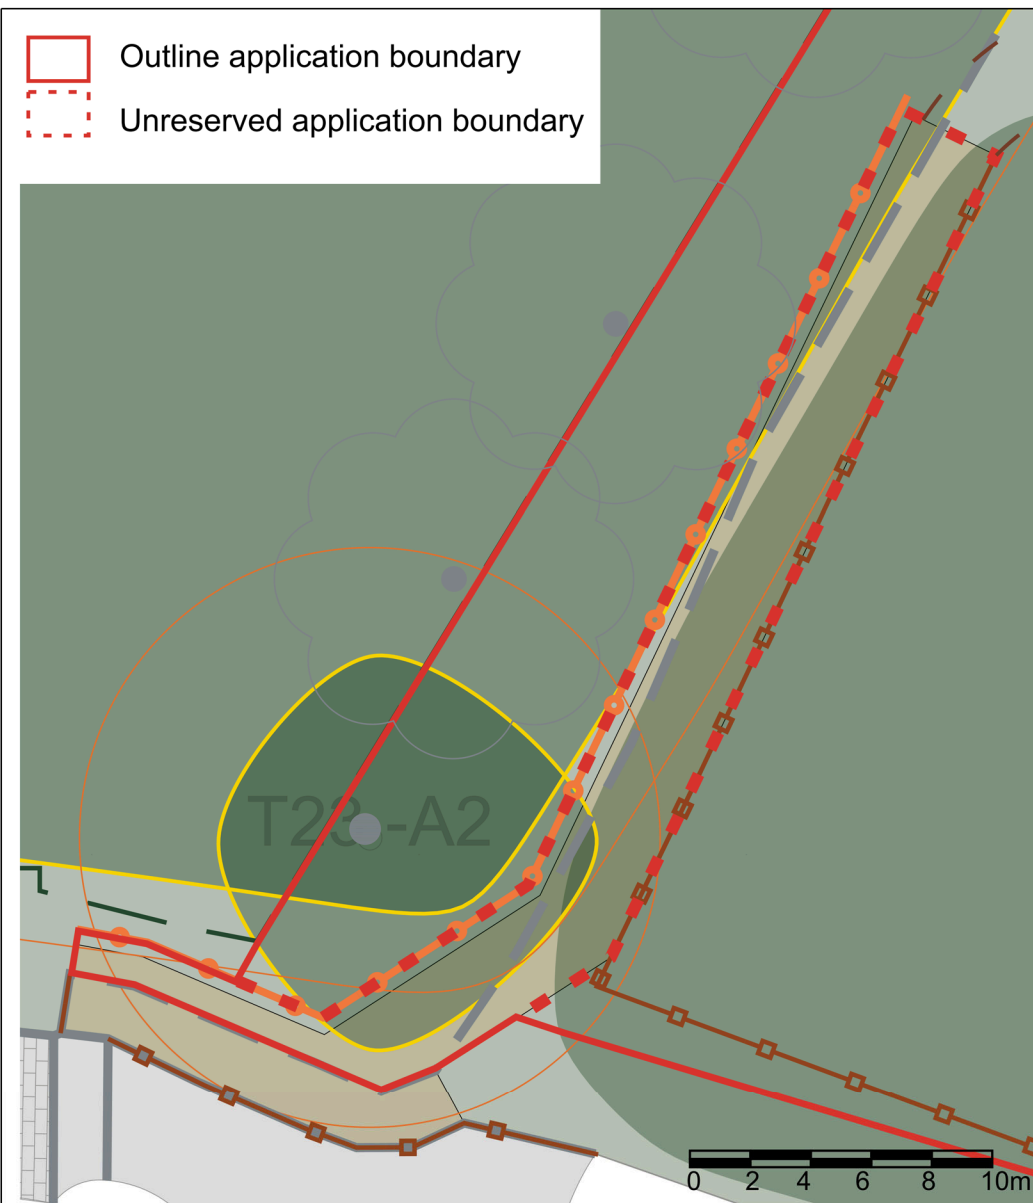


Application boundary plan detail - Scale 1:25




Existing path arrangement - Scale 1:20

- Existing canopy of woodland and trees
- Ancient Woodland edge
- Existing road surface
- Proposed pedestrian/cycle path
- Proposed vegetation to be removed
- Existing kerbs and verge edges
- Existing fences retained
- New boundary, such as scrub piles of timber post-and-rail fence, or similar
- Root Protection Areas of Ancient Woodland
- Existing unmade ground/vegetation
- Existing route of unmade track
- Extent of woodland as per OS plan

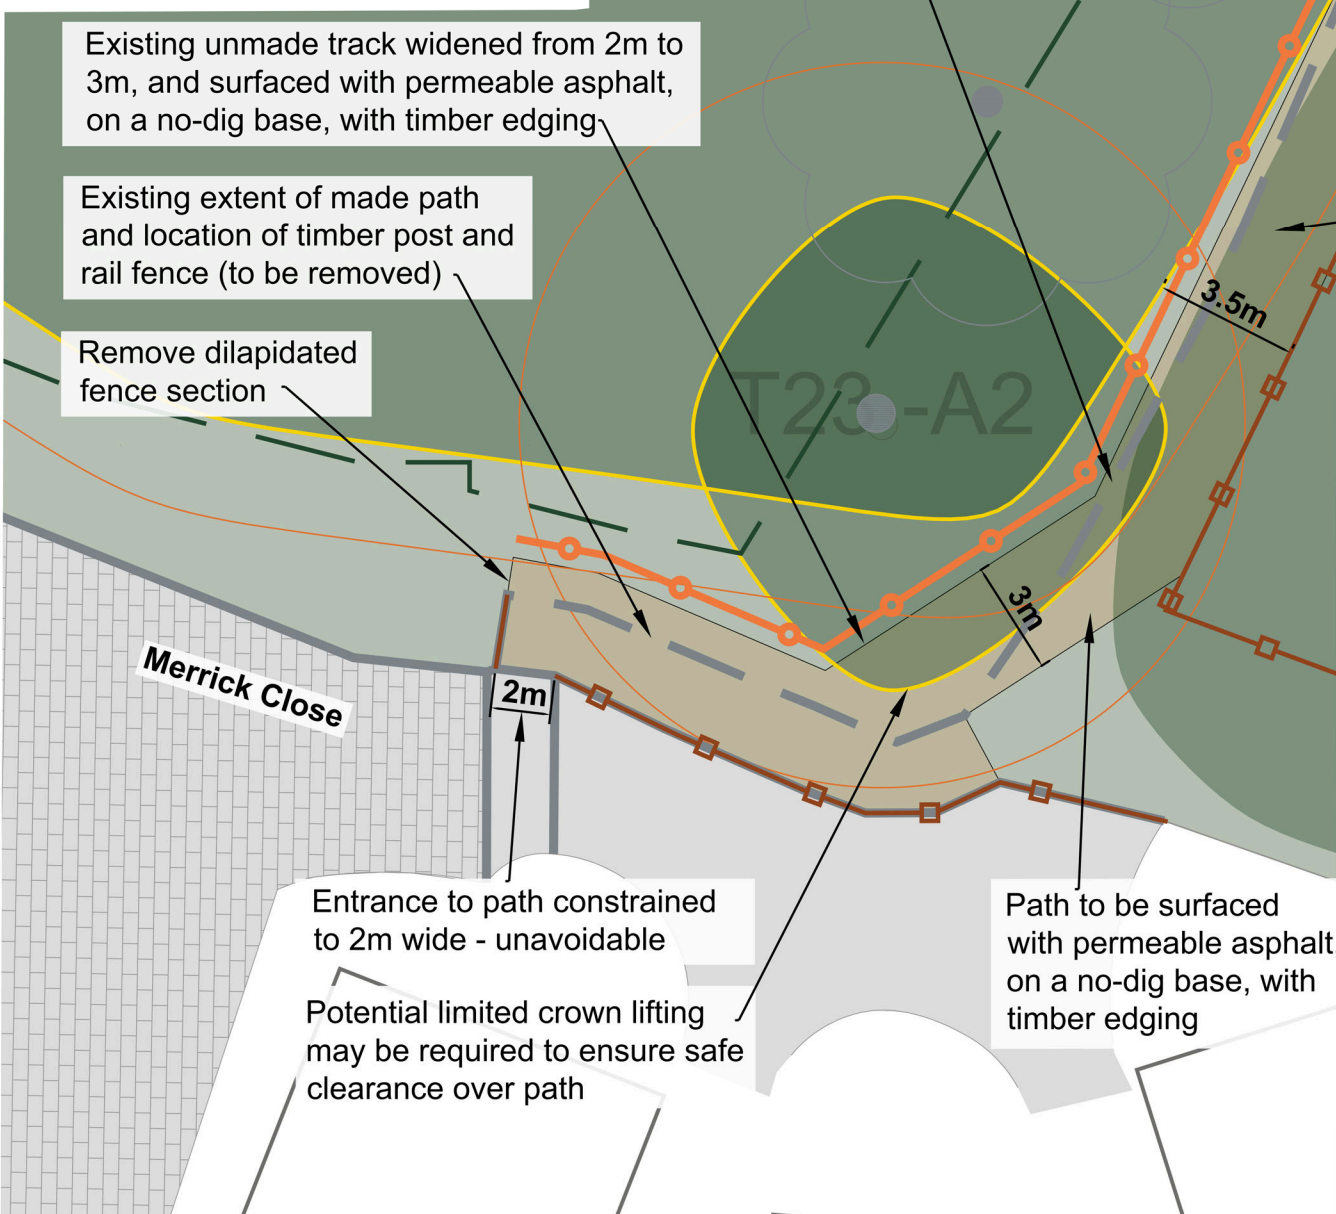

Proposed active travel path - Scale 1:20

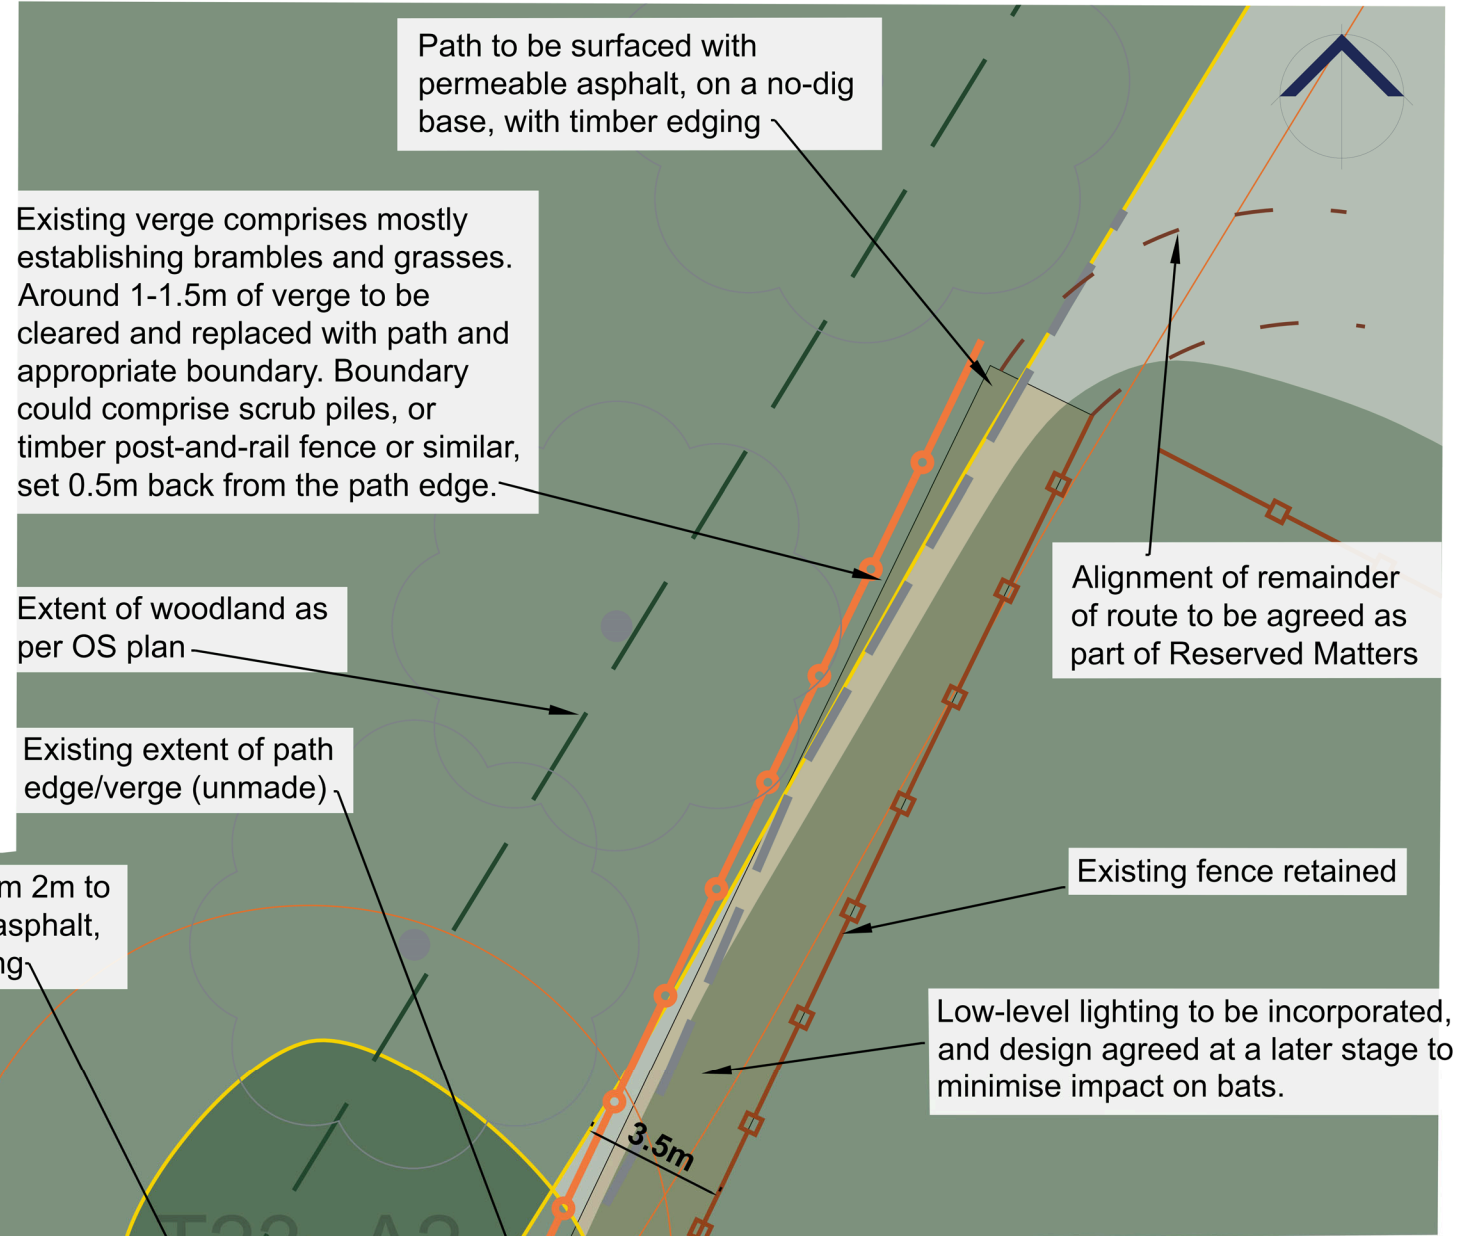

ICENI PROJECTS LIMITED
 DA VINCI HOUSE
 44 SAFFRON HILL
 LONDON
 EC1N 8FH

iceni

T 020 3640 8508
 mail@iceniprojects.com


CLIENT: Picture Estates Ltd

PROJECT: GA2 - North East Stevenage

TITLE: Merrick Close - Active travel access

DRAWN BY: SG	CHECKED BY: SG
SCALE @ A3: 1:20	DATE: SEPT_2025
PROJECT NO.: 24-M004	DRAWING NO.: DL05
	REV. E

iceni Projects accept no responsibility for any unauthorised amendments to this drawing. Only figured dimensions are to be worked to.

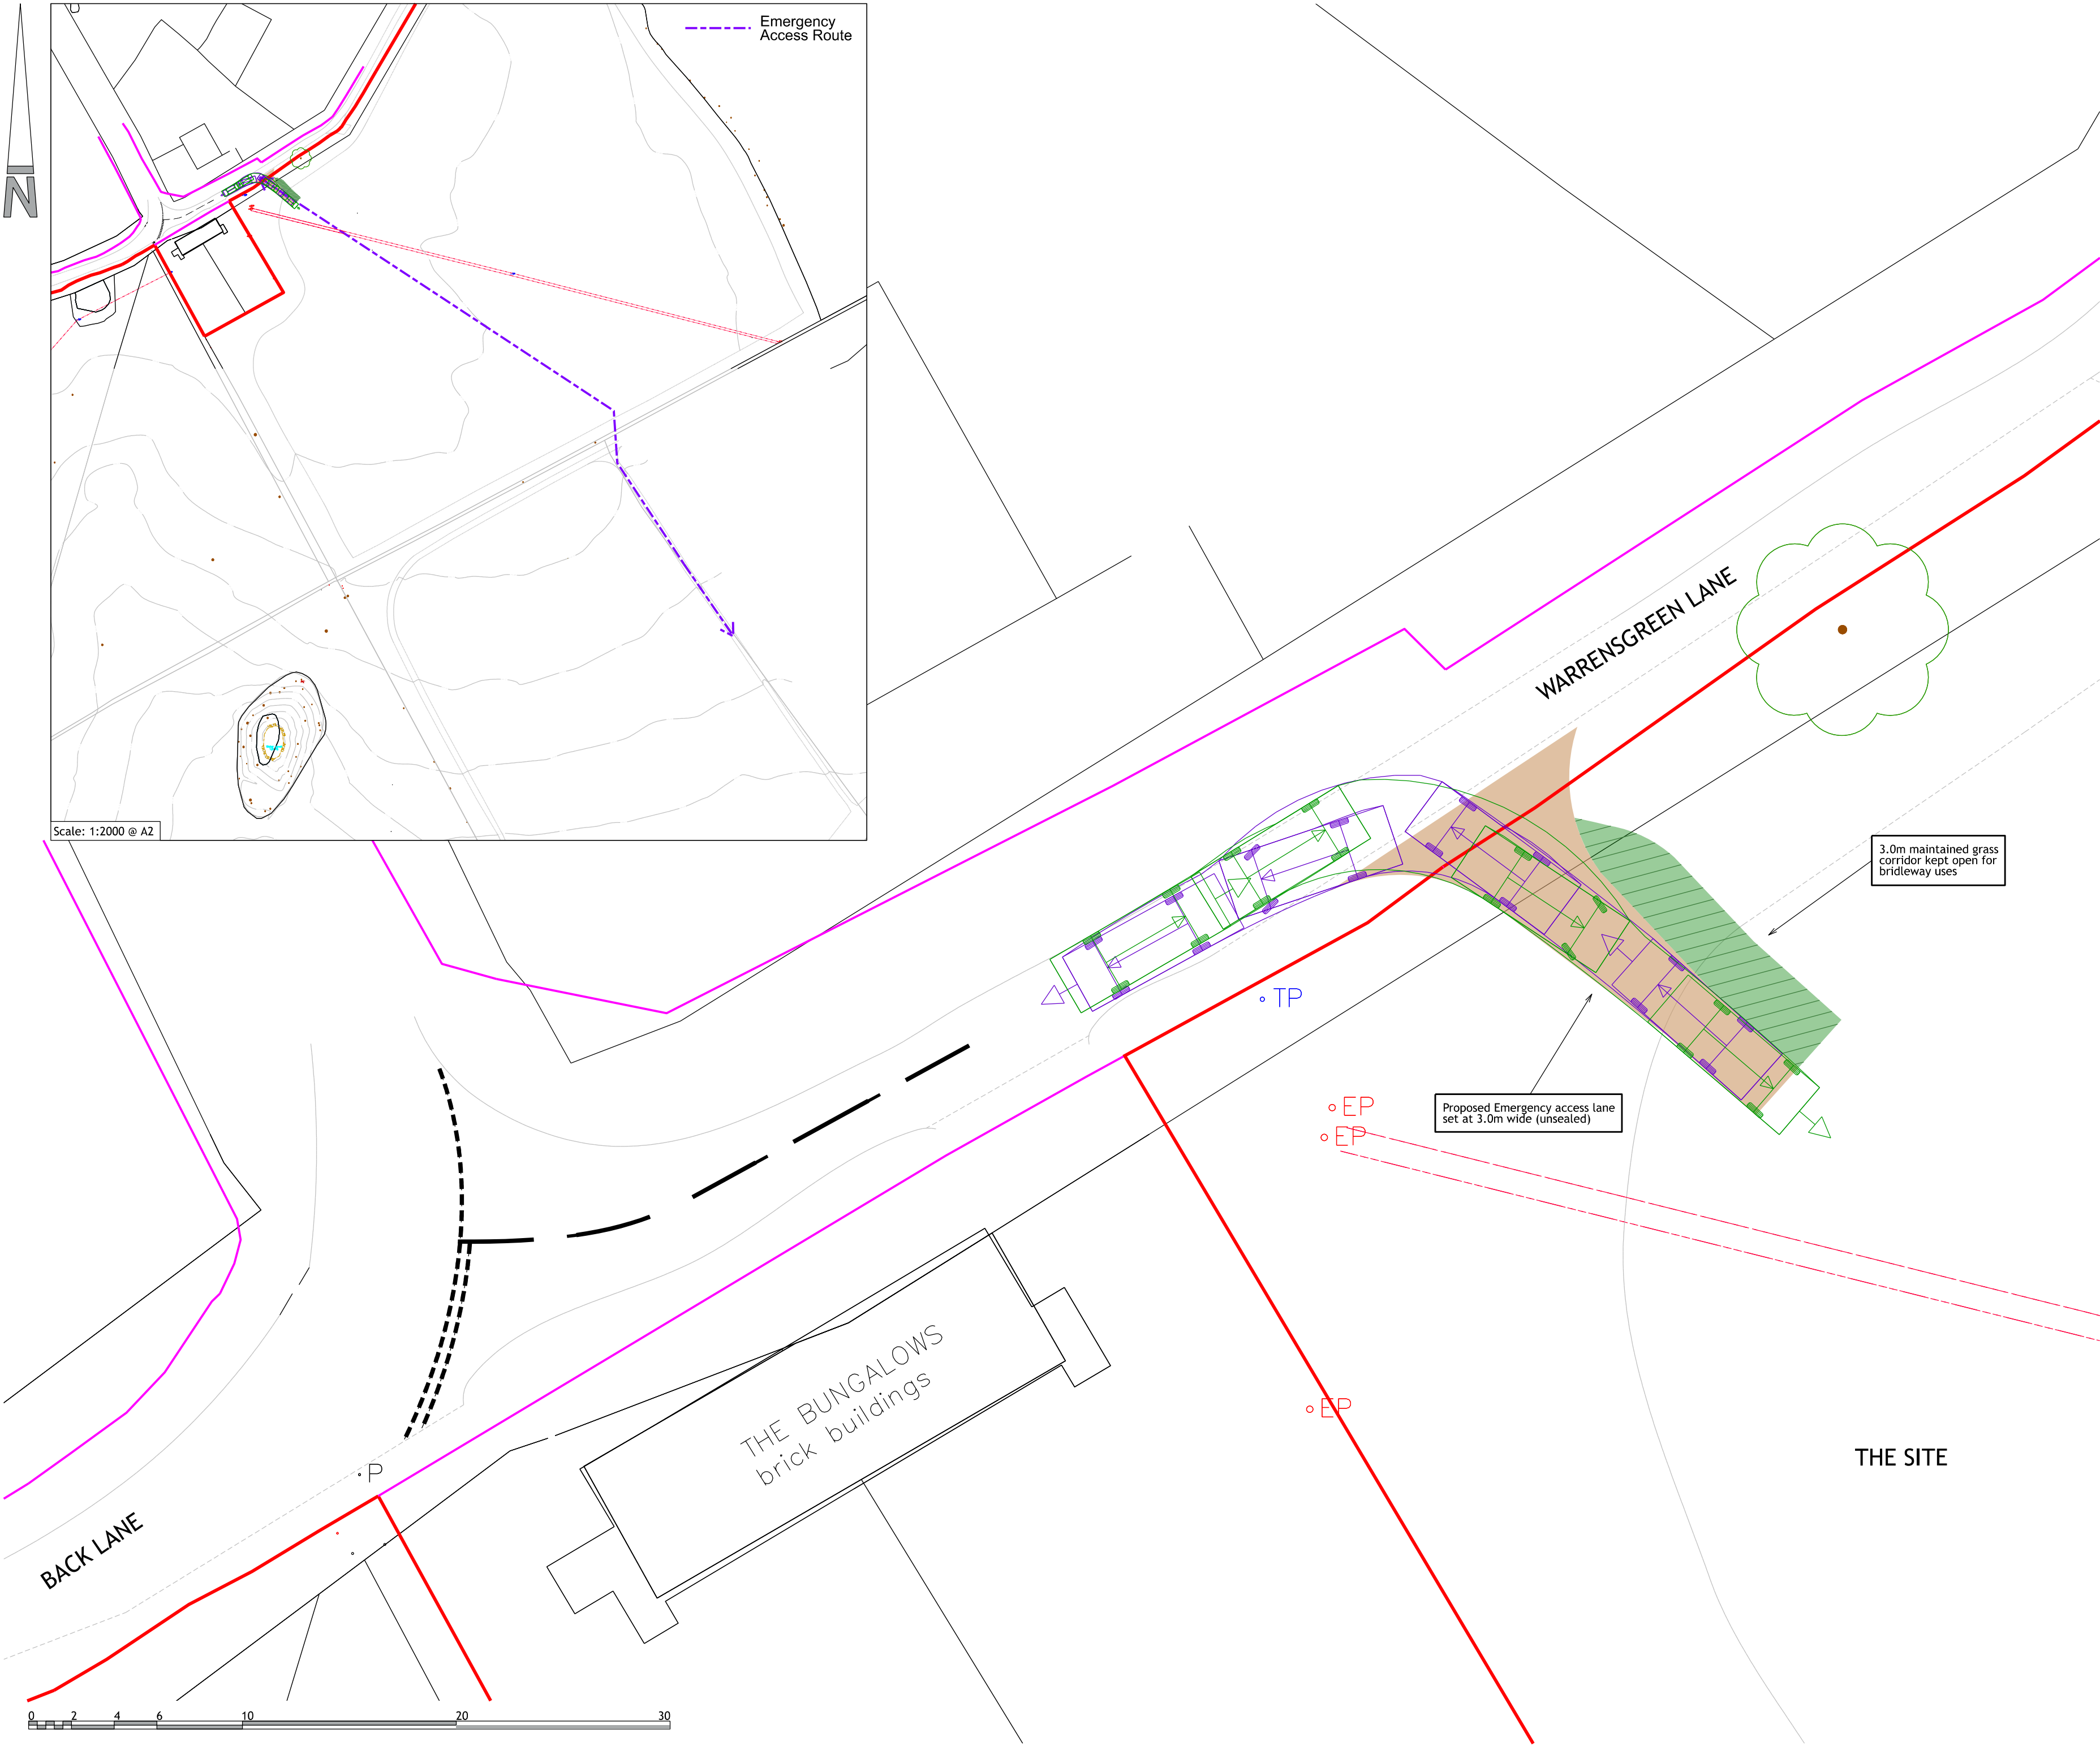

- NOTES
- Contractors must check all dimensions on site. Only figured dimensions are to be worked from. Discrepancies must be reported to the Architect or Engineer before proceeding. © This drawing is copyright.
 - All plans and drawings are drawn true to stated scales and can be used for the purpose of planning only. Responsibility is not accepted for errors made by others in scaling from this drawing.
 - Reproduced from OS Sitemap © by permission of Ordnance Survey on behalf of The Controller of Her Majesty's Stationary Office. © Crown copyright 2008. All rights reserved. Licence number 100007126.
 - Until technical approval has been obtained from the relevant authorities, all drawings are issued as preliminary and not for construction. Should the Contractor commence site work prior to approval being given it is entirely at his own risk.

SAFETY, HEALTH AND ENVIRONMENTAL

There are no exceptional risks associated with these works. Refer to the designers risk assessment for the full assessment of risks.

- KEY
- Site Boundary
 - Highway Boundary based on plans received from Hertfordshire County Council

	Vehicle name Overall length (m) Overall width (m) Maximum track width	Scania P320 8.100 2.900 2.900
--	--	--

D	Bridleway added	SP	GBR	10.07.2025
C	Change to 3.0m width and tracking vehicle	SP	GBR	01.04.2026
B	Site boundary updated	SP	GBR	17.01.2025
A	Emergency Access Lane changed to 2.75m width	SP	GBR	25.10.2024

REV	DESCRIPTION	DRN	CHD	DATE
	☒ PRELIMINARY		☐ INFORMATION	☐ TENDER
	☐ CONSTRUCTION		☐ AS BUILT	

SCALE	1:200 @ A2	DATE	July 2024
-------	------------	------	-----------

DRAWN	SP	CHK	GBR
-------	----	-----	-----

DRAWING NO.	19244-ASHB-5-119	REV	D
-------------	------------------	-----	---

TITLE	LAND NORTH EAST OF GREAT ASHBY STEVENAGE
-------	--

DETAILS	Emergency Access Lane
---------	-----------------------

Woods Hardwick
Architecture | Engineering | Planning | Surveying

BEDFORD : HEAD OFFICE
15-17 Goldington Road
Bedford MK40 3NH
T: +44 (0) 1234 268862

BIRMINGHAM
Fort Dunlop, Fort Parkway
Birmingham B24 9FE
T: +44 (0) 121 6297784

ONLINE: mail@woodshardwick.com | woodshardwick.com

PLEASE CONSIDER THE ENVIRONMENT BEFORE PRINTING THIS DRAWING