




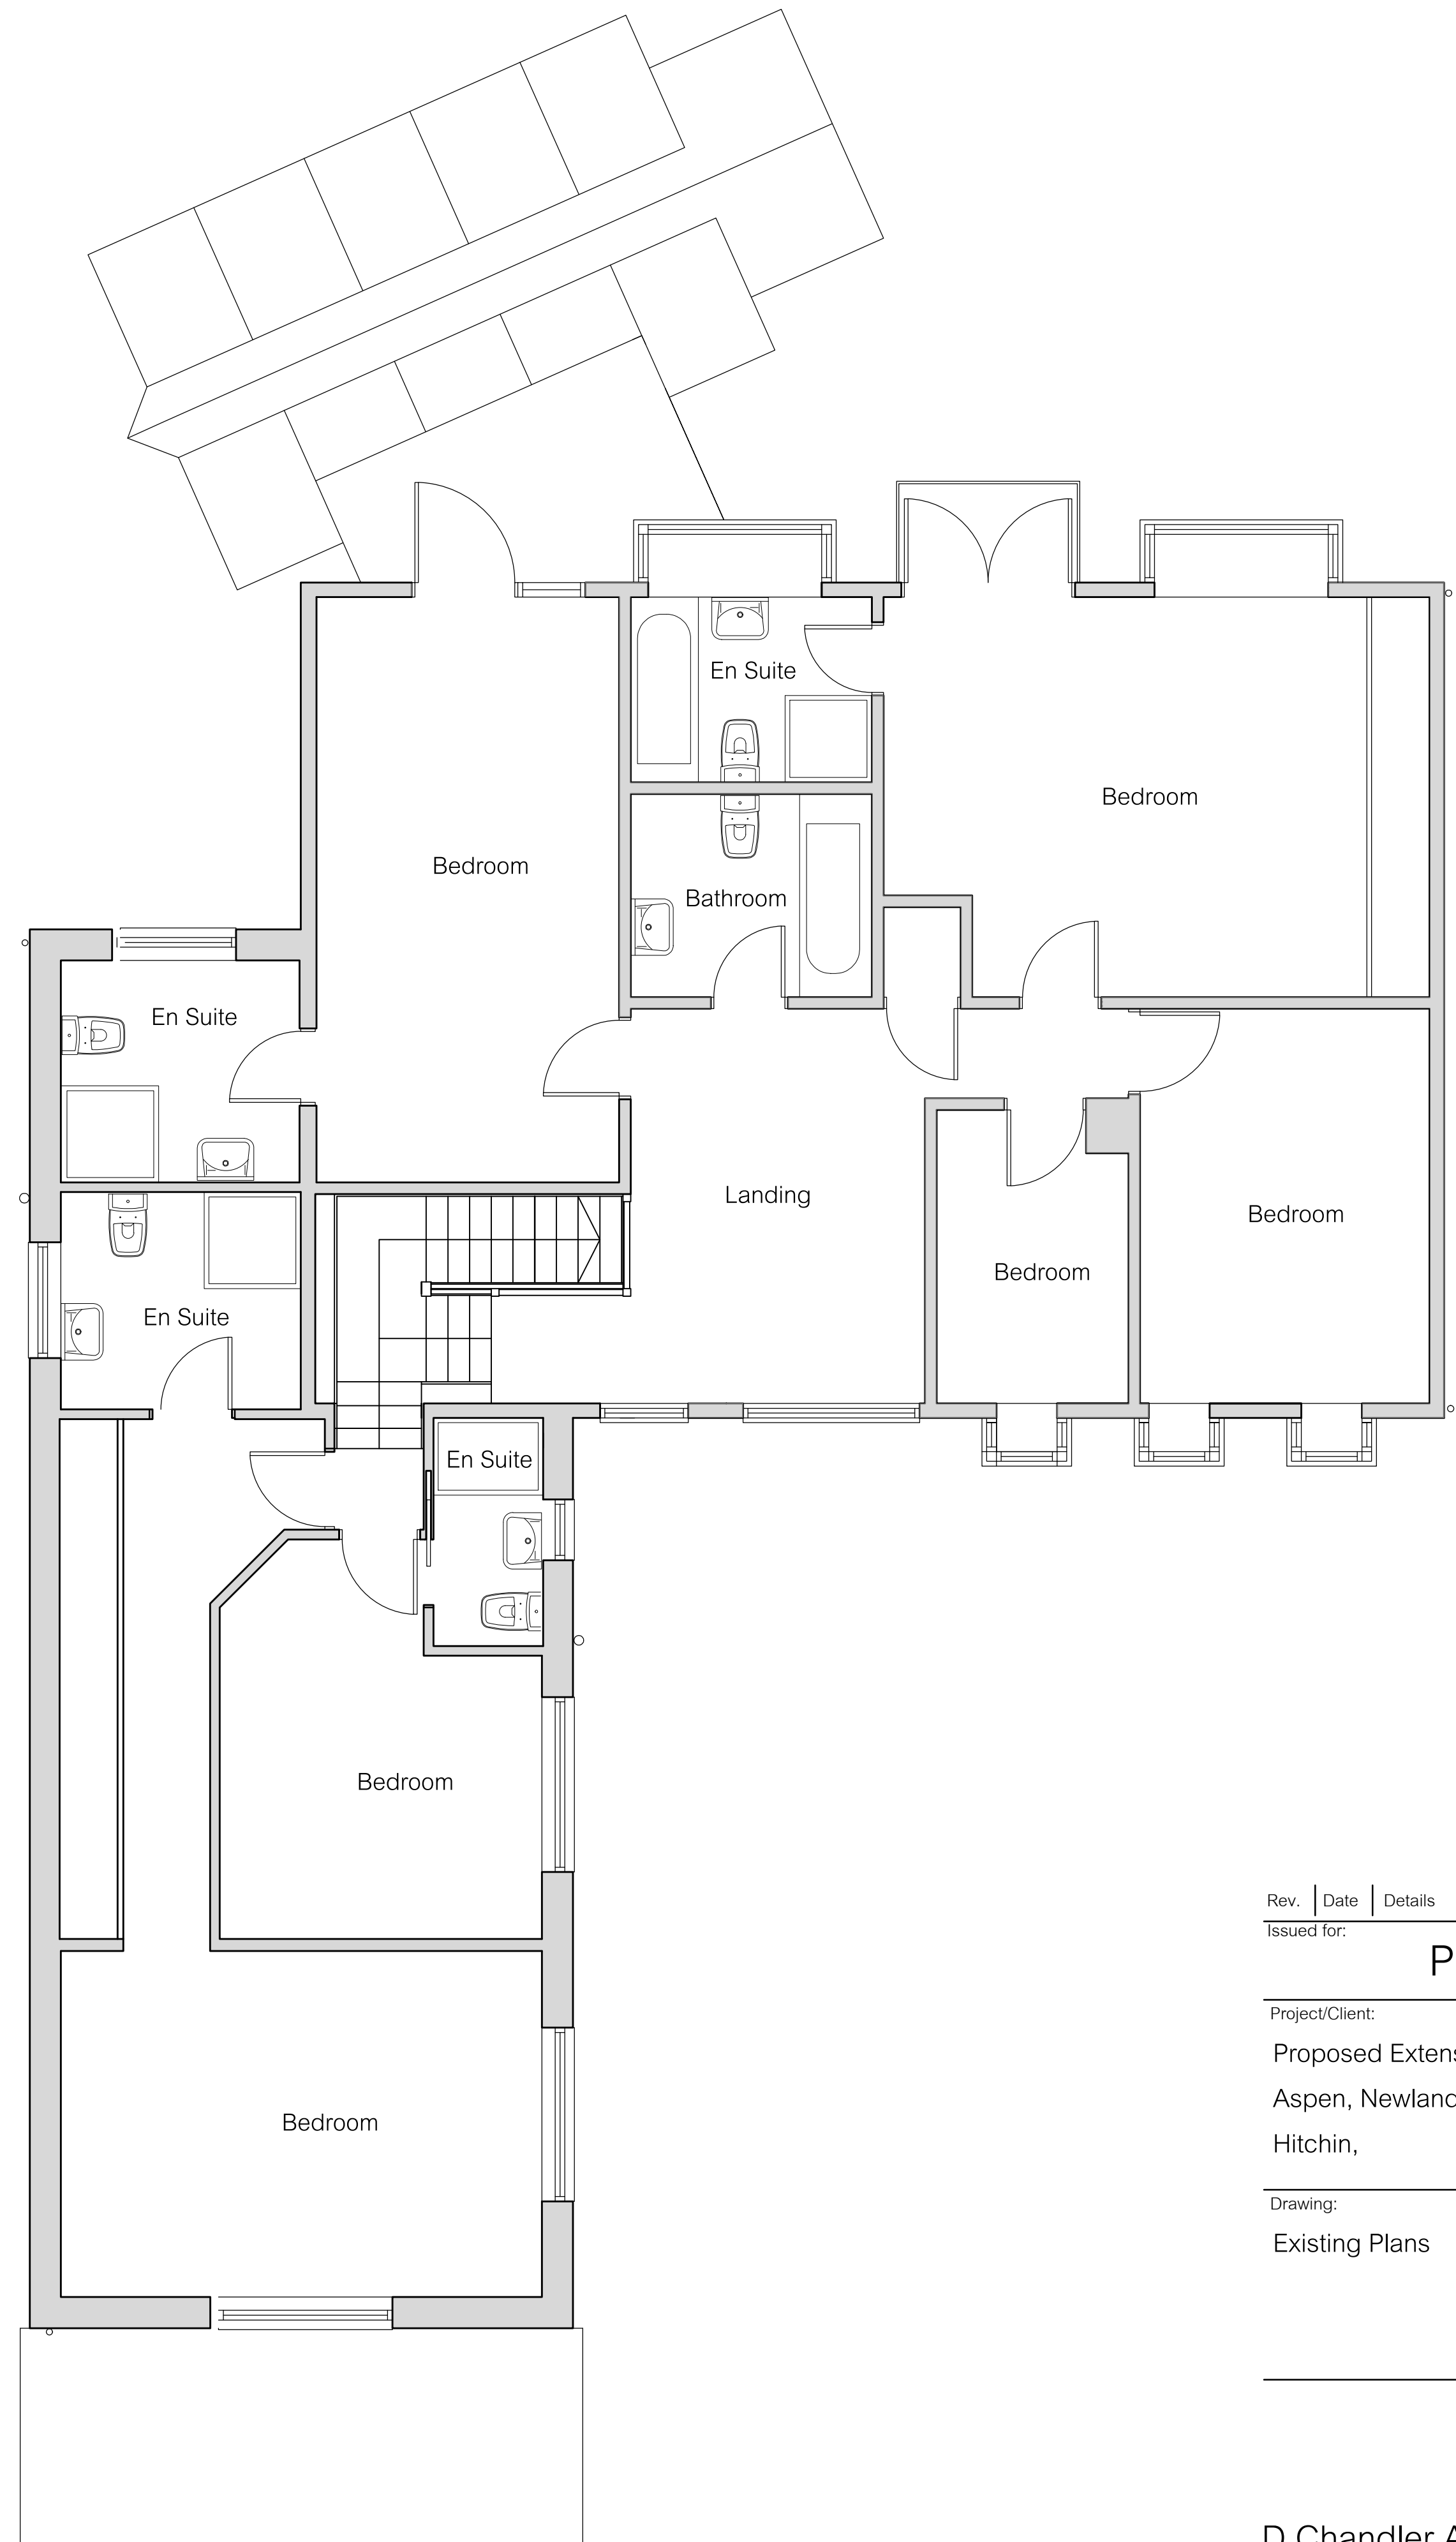

Rev.	Date	Details	Drawn	Checked
Issued for:				
PLANNING				
Project/Client:		Project No:		
Proposed Extension		Dwg No:	Rev:	
Aspen, Newlands Lane,		001		
Hitchin,		Scale:	1 to 50	
Drawing:		North:		
Existing Plans		Drawn By:	Date:	
		Checked By:	Date:	

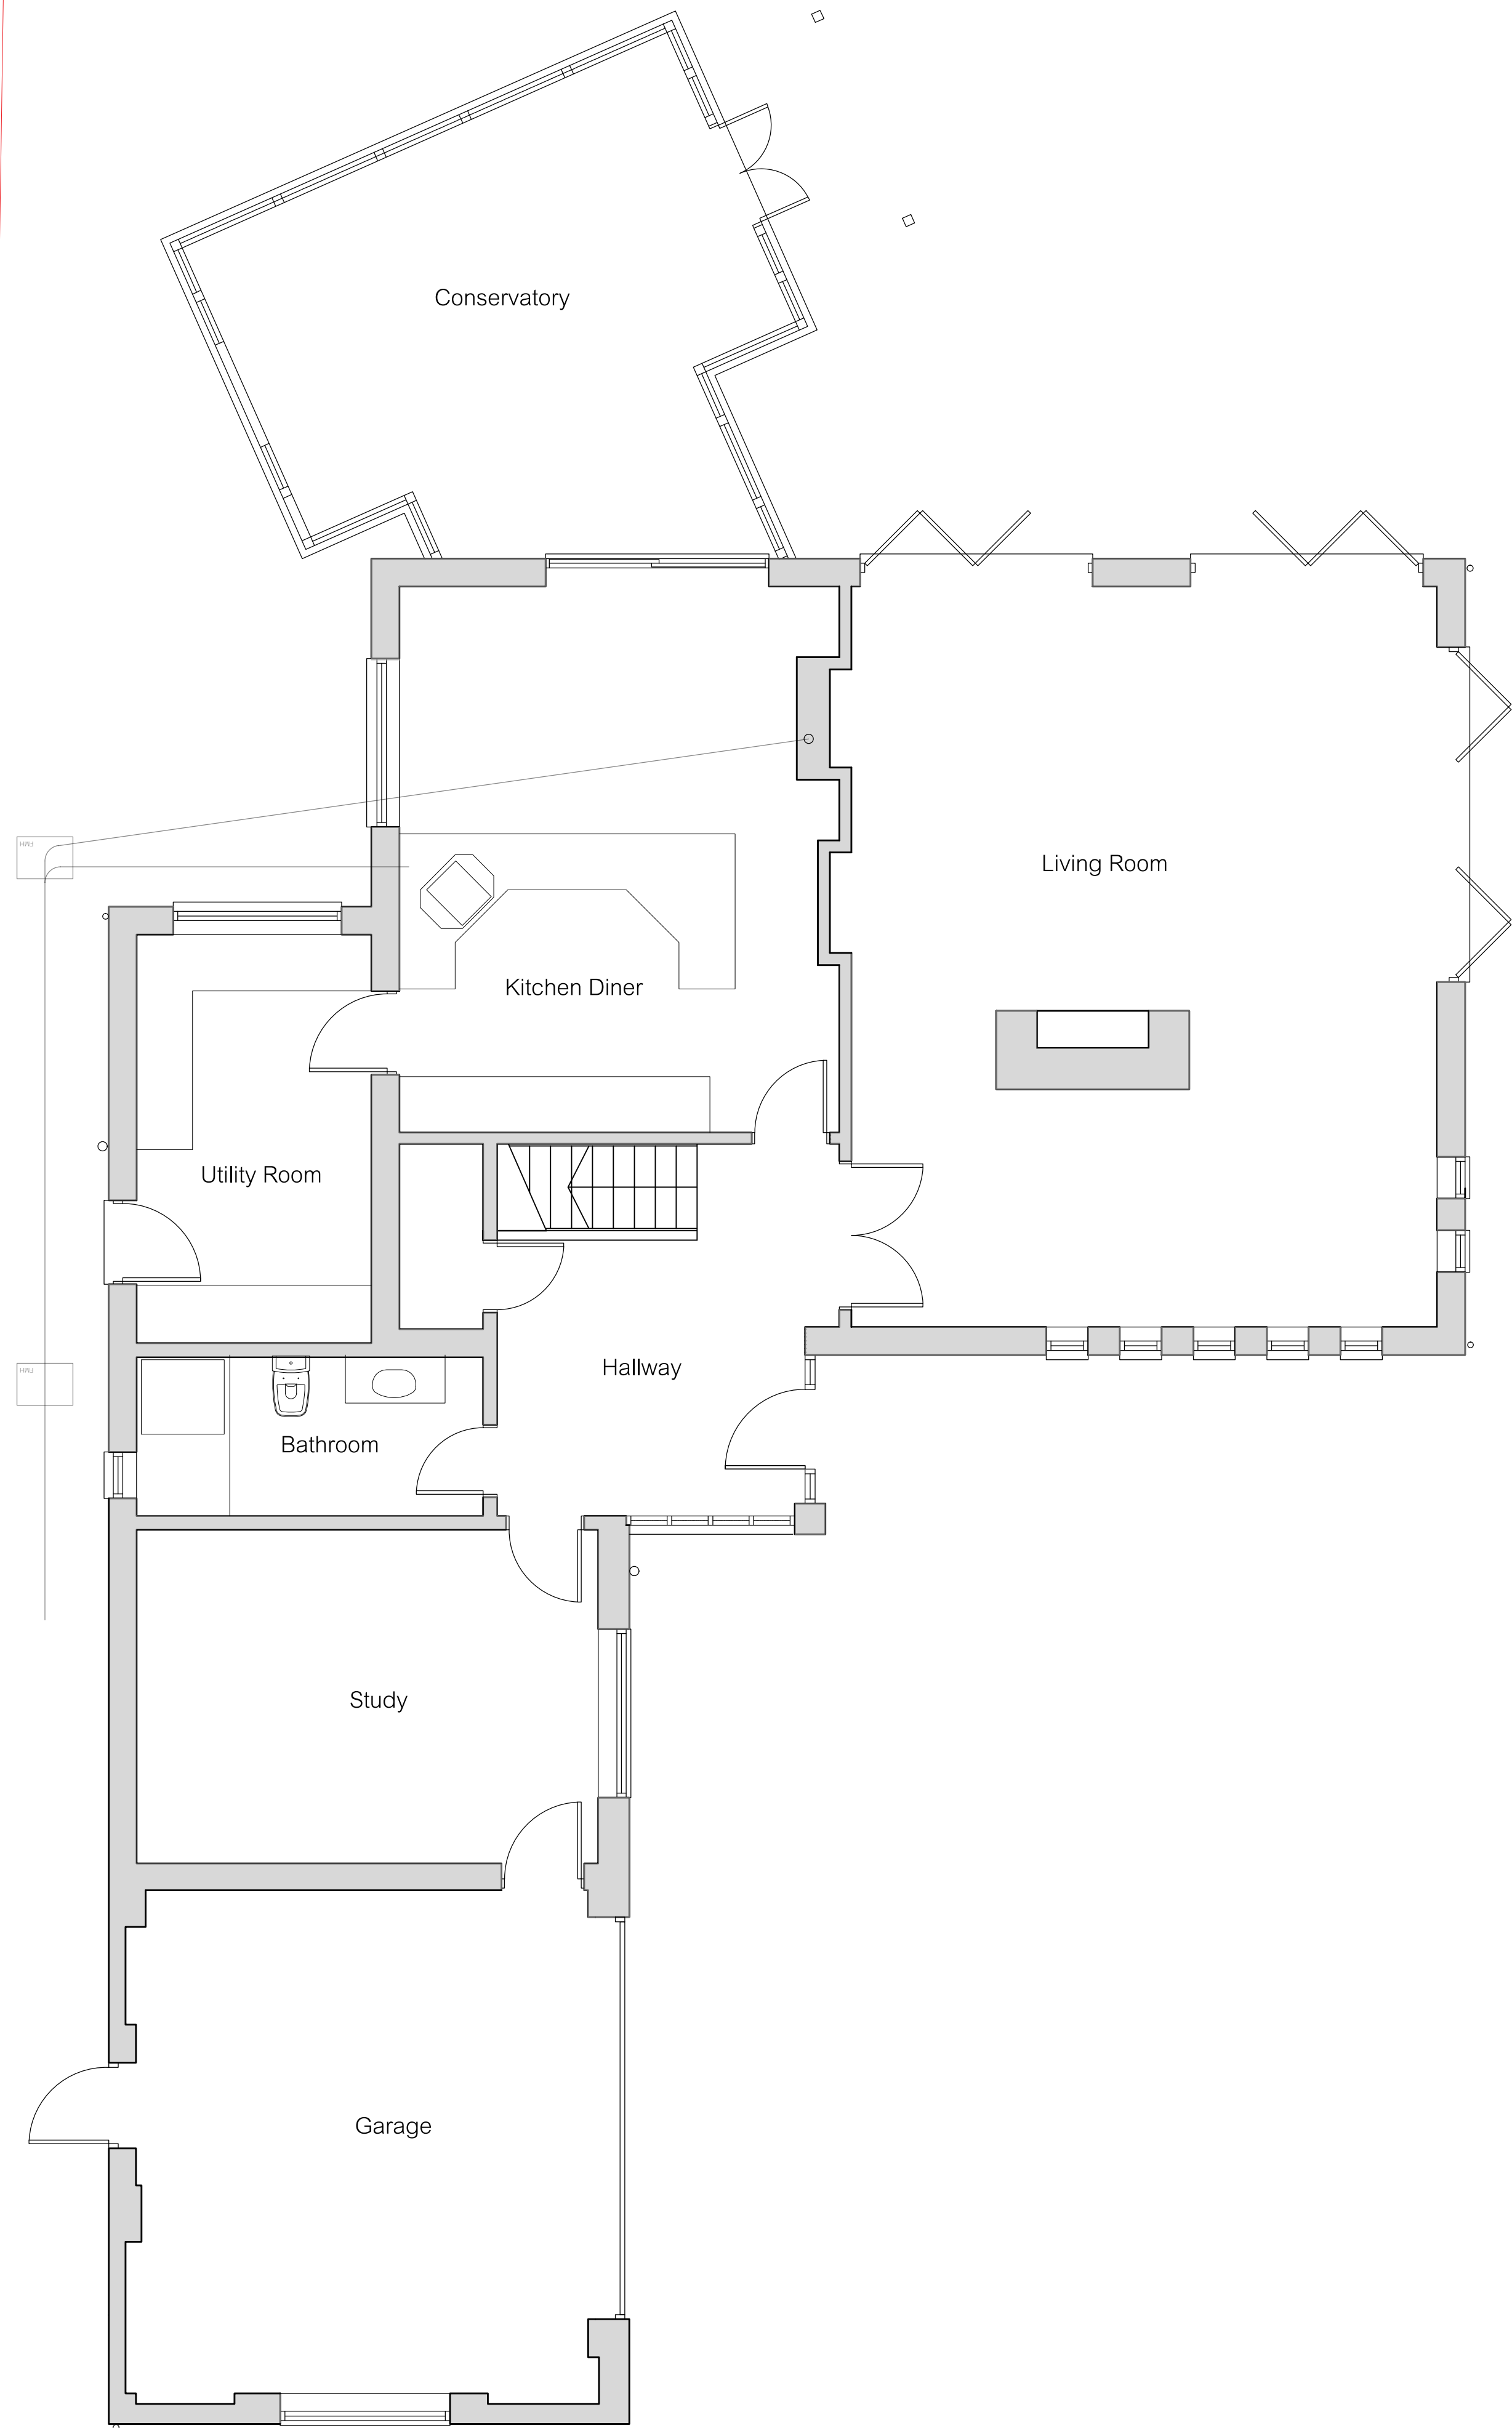

D.Chandler Architectural Design Ltd
61 Gernon Road, Letchworth, Hertfordshire, SG6 3HS
danielchandler@ntlworld.com - Tel: 01462 640650 - M: 07901864742

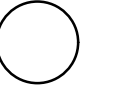