
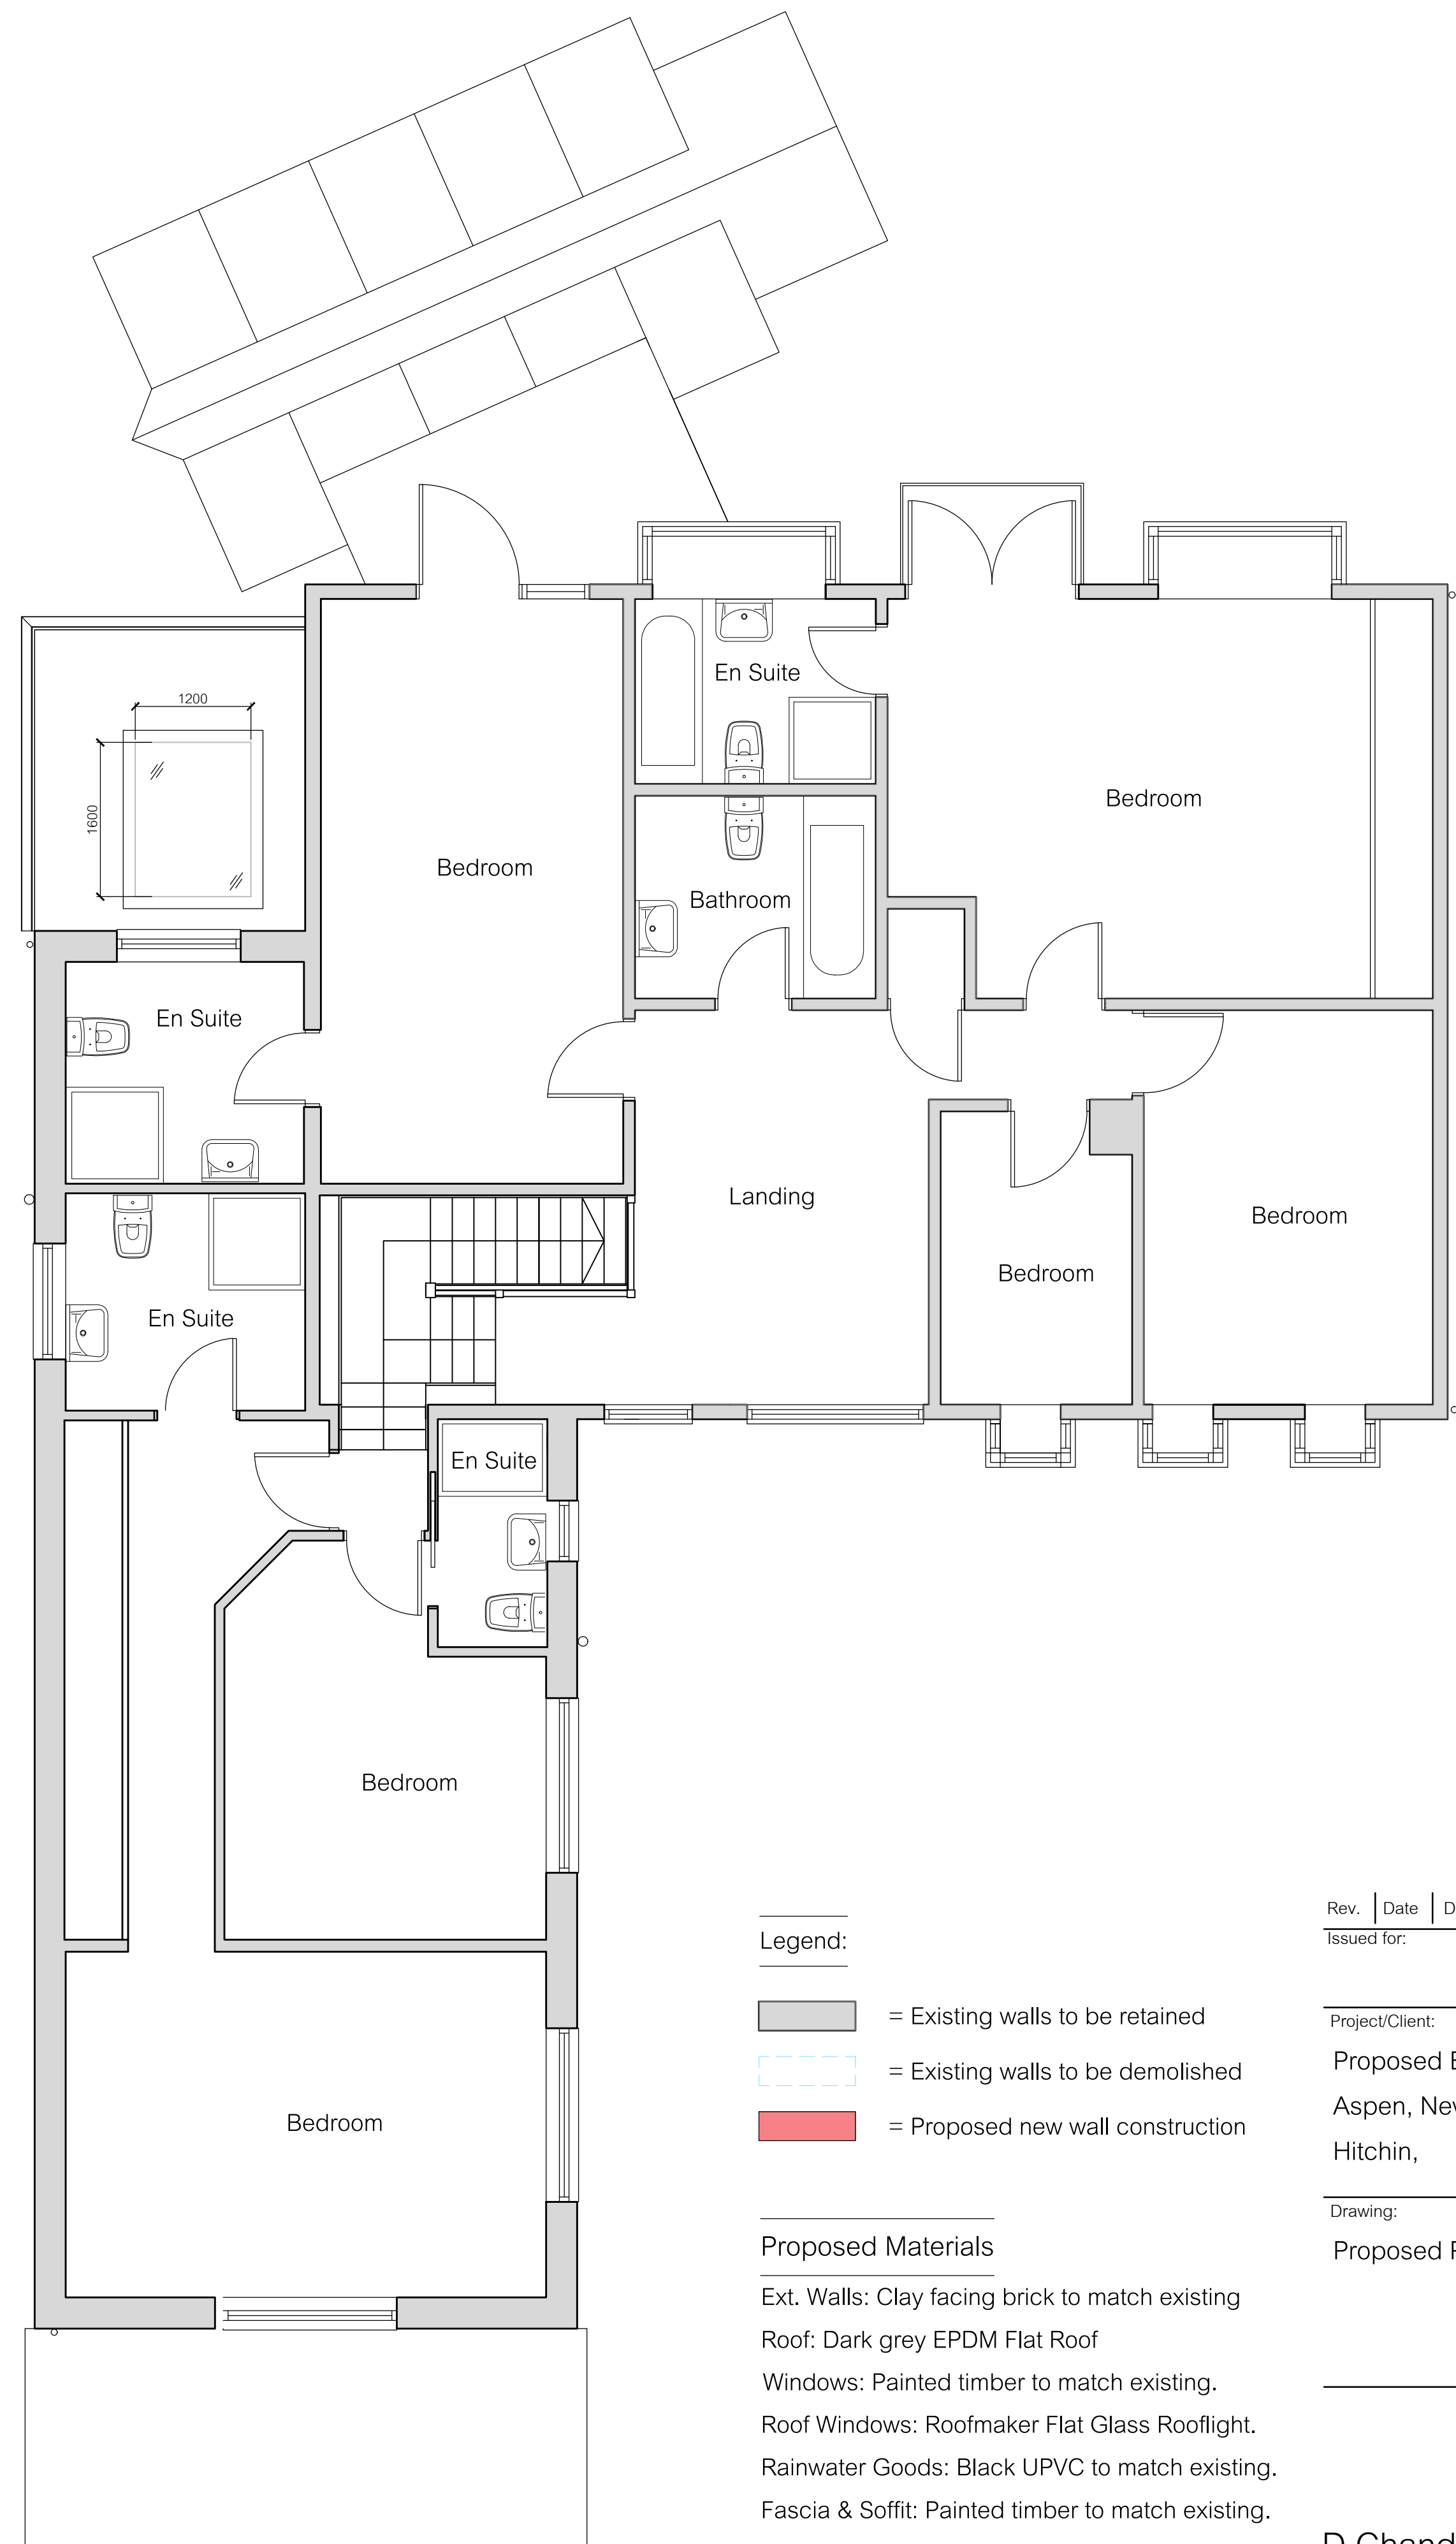


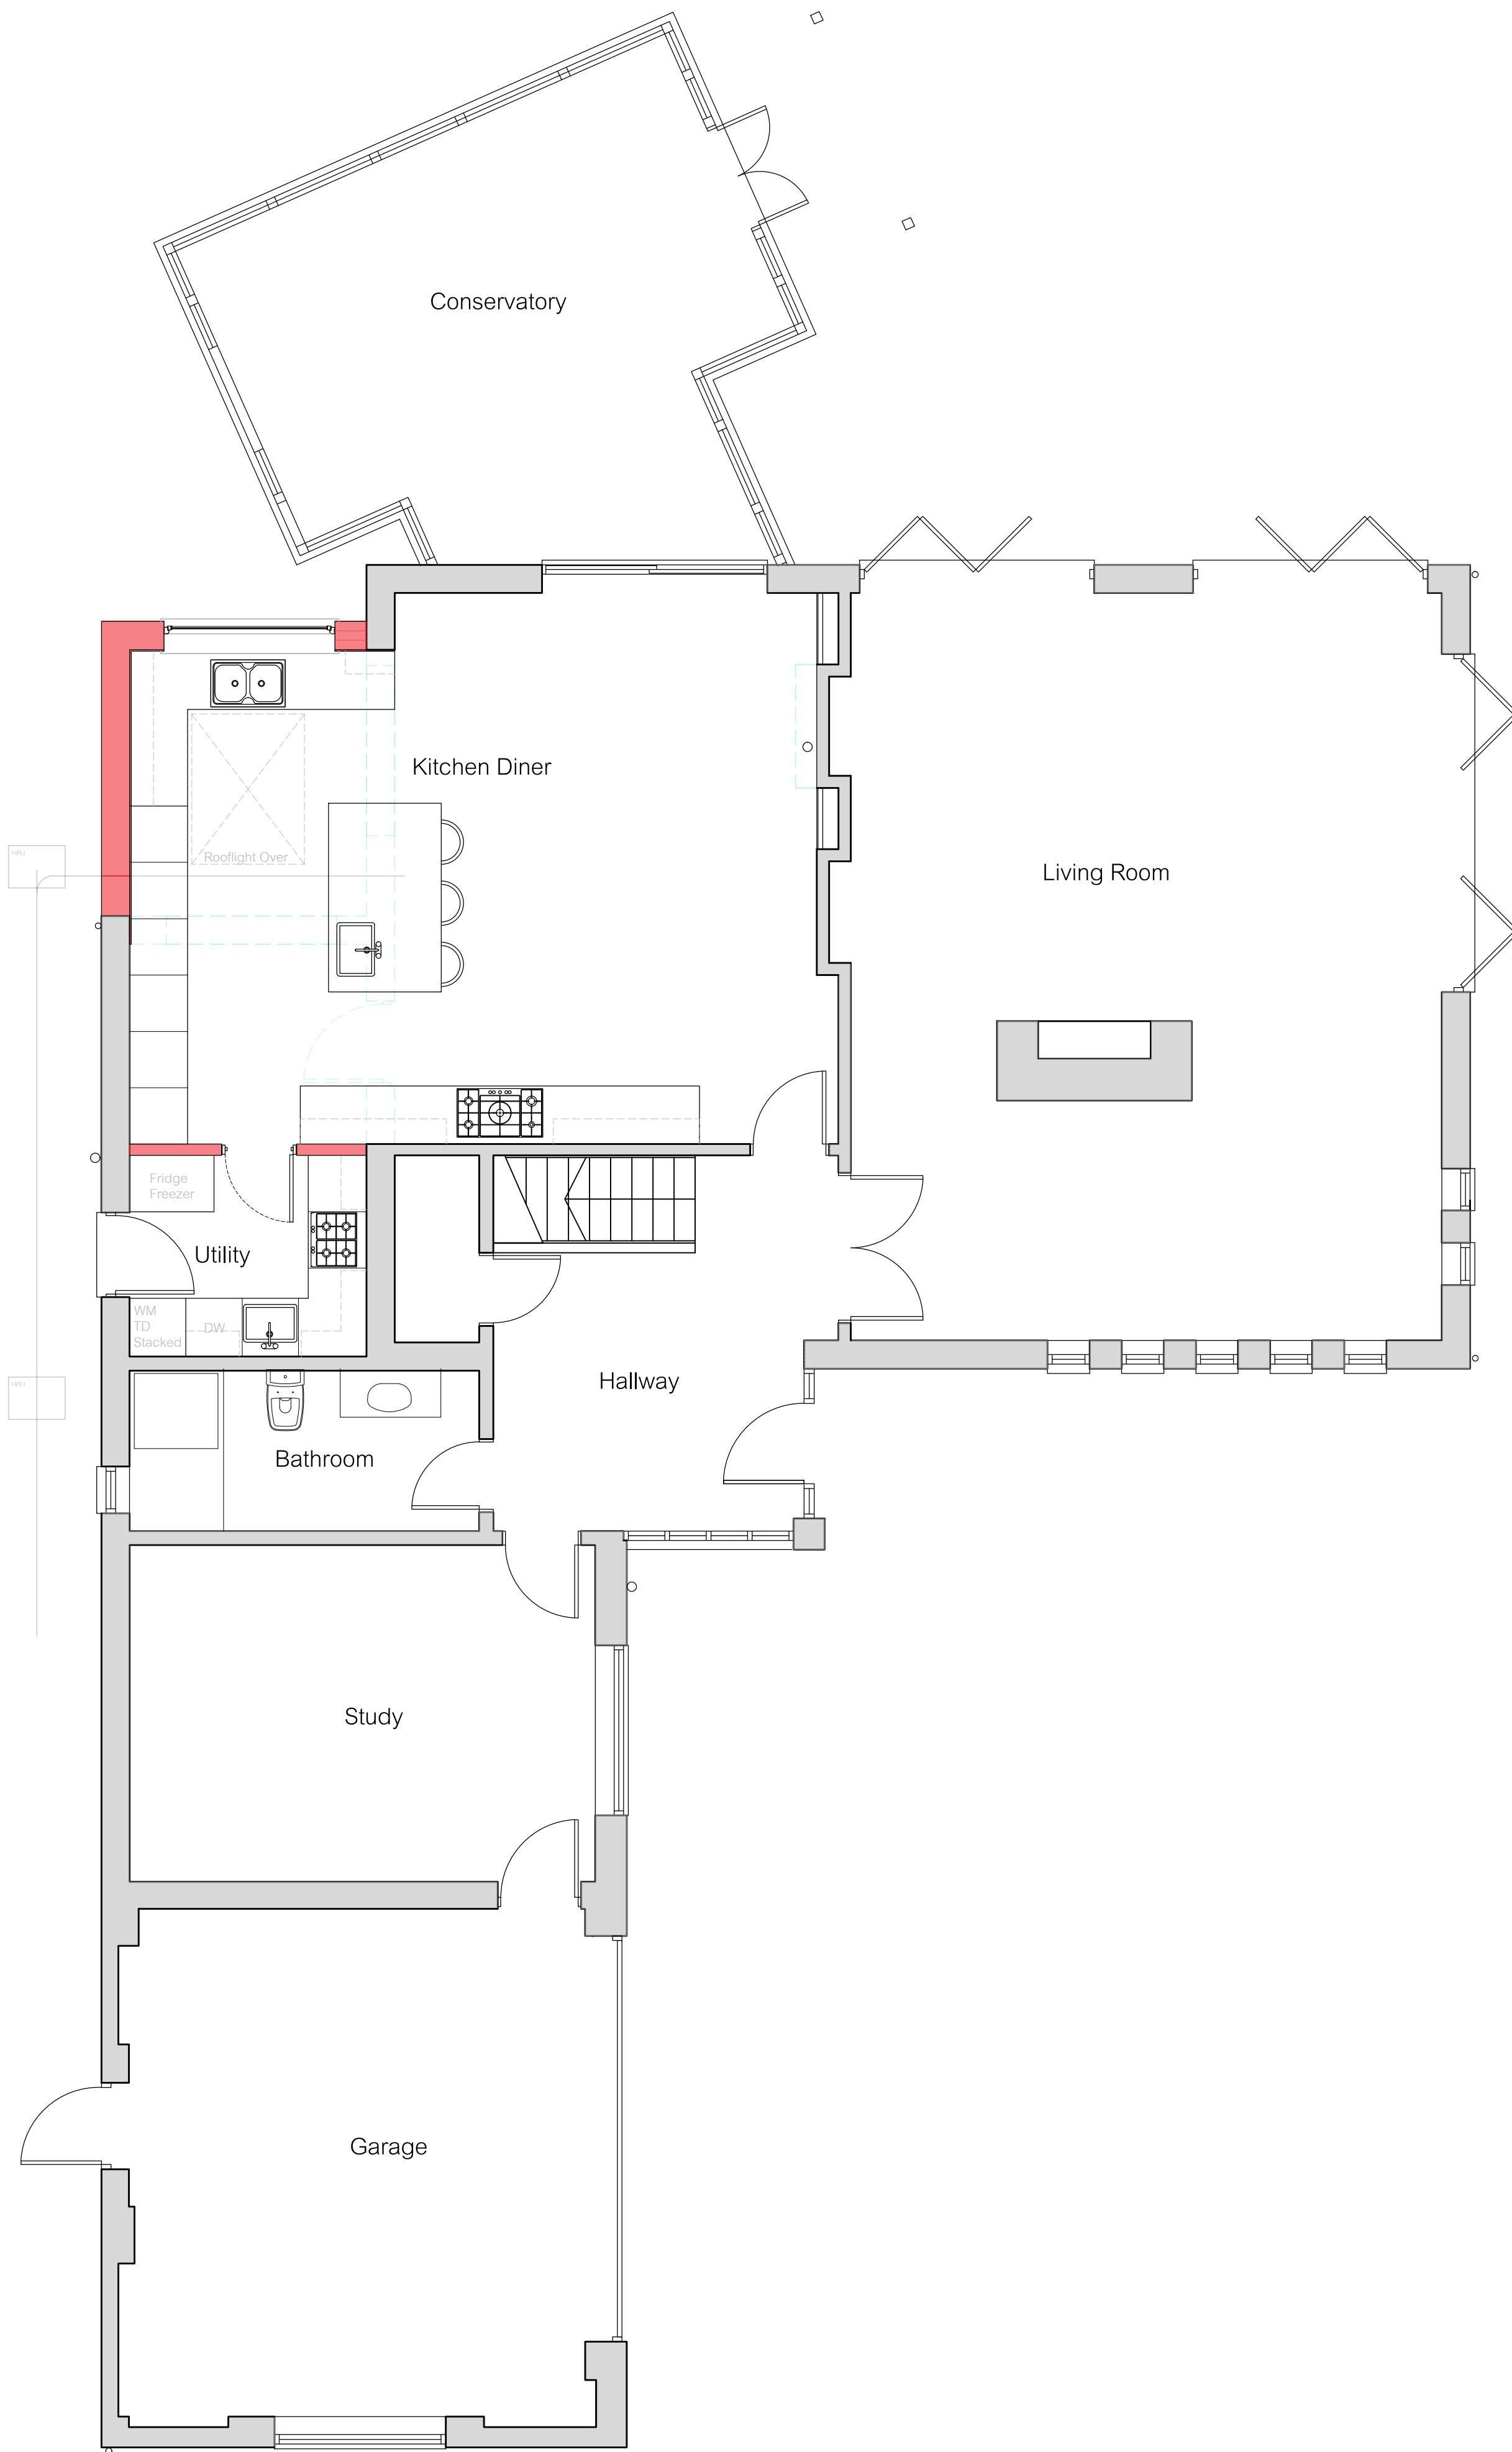

Legend:

- = Existing walls to be retained
- = Existing walls to be demolished
- = Proposed new wall construction

Proposed Materials

Ext. Walls: Clay facing brick to match existing
Roof: Dark grey EPDM Flat Roof
Windows: Painted timber to match existing.
Roof Windows: Roofmaker Flat Glass Rooflight.
Rainwater Goods: Black UPVC to match existing.
Fascia & Soffit: Painted timber to match existing.



Rev.	Date	Details	Drawn	Checked
Issued for:				

PLANNING

Project/Client:		Project No:	
Proposed Extension		Dwg No:	Rev:
Aspen, Newlands Lane,		005	
Hitchin,		Scale:	
		1 to 50	
Drawing:		North:	
Proposed Plans		Drawn By:	Date:
		Checked By:	Date:



D.Chandler Architectural Design Ltd
61 Gernon Road, Letchworth, Hertfordshire, SG6 3HS
danielchandler@ntlworld.com - Tel: 01462 640650 - M: 07901864742