



Ground Floor Plan 1:50

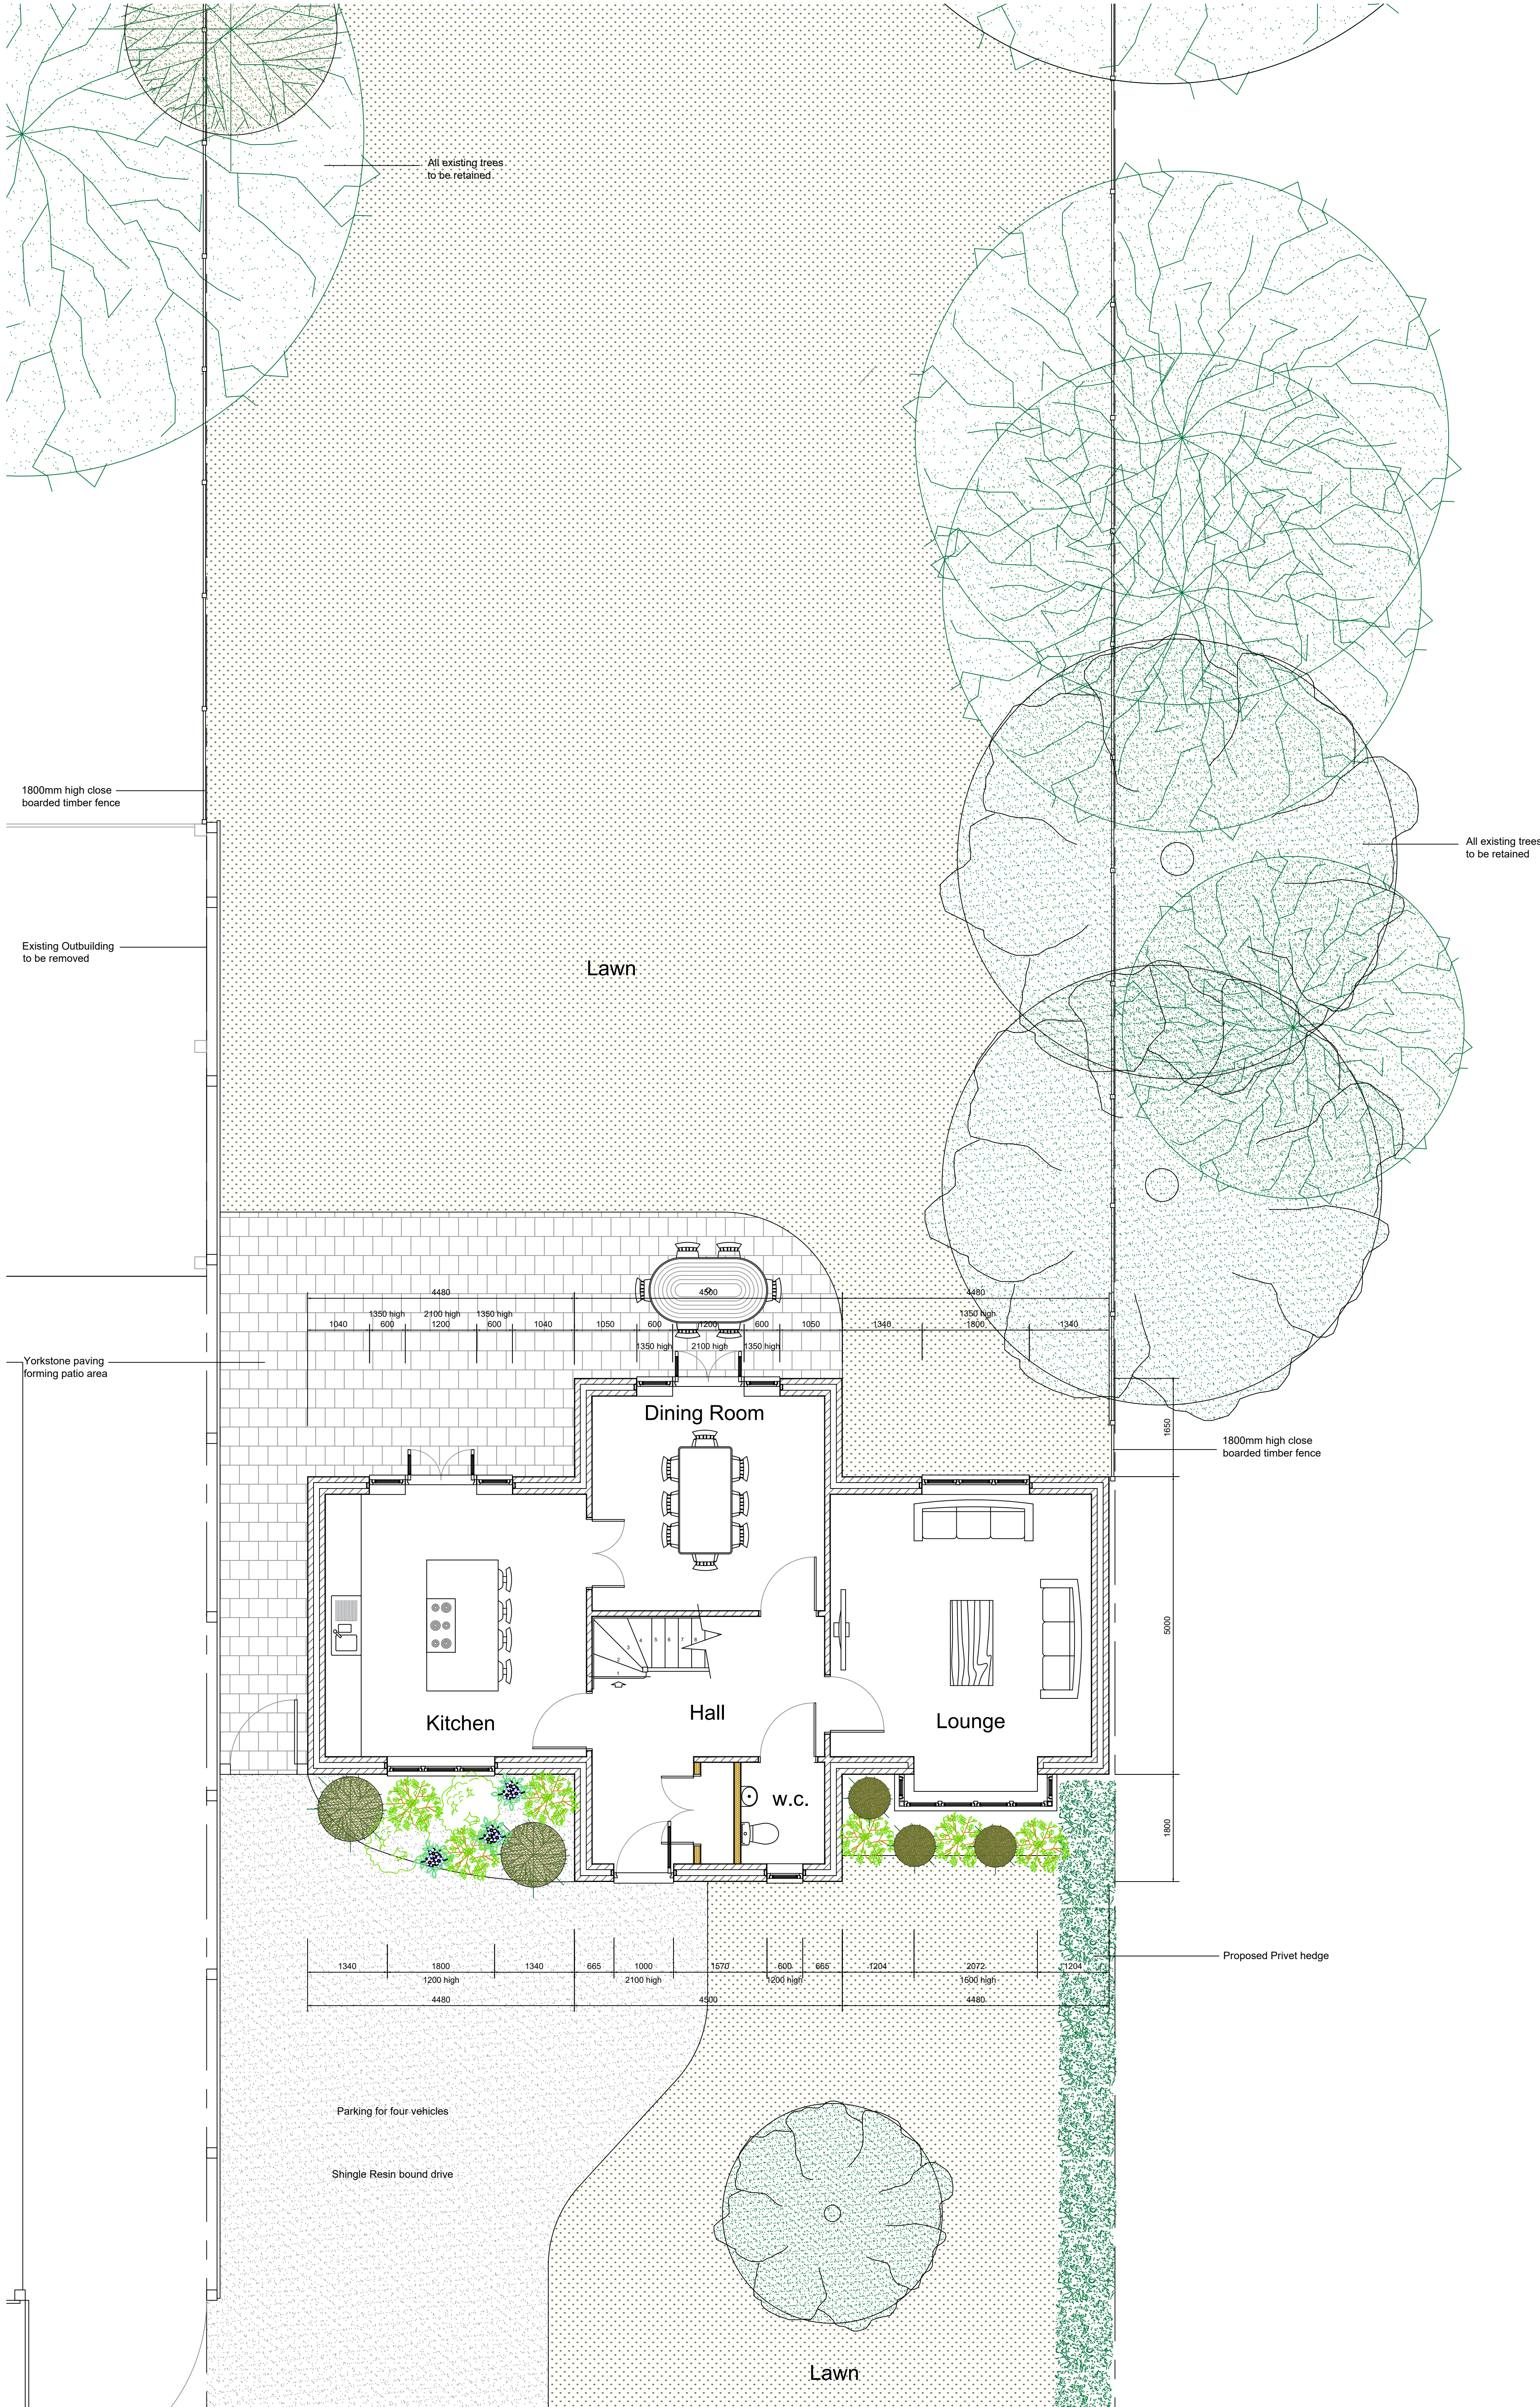



Proposed Elevations 1:100



First Floor Plan 1:50

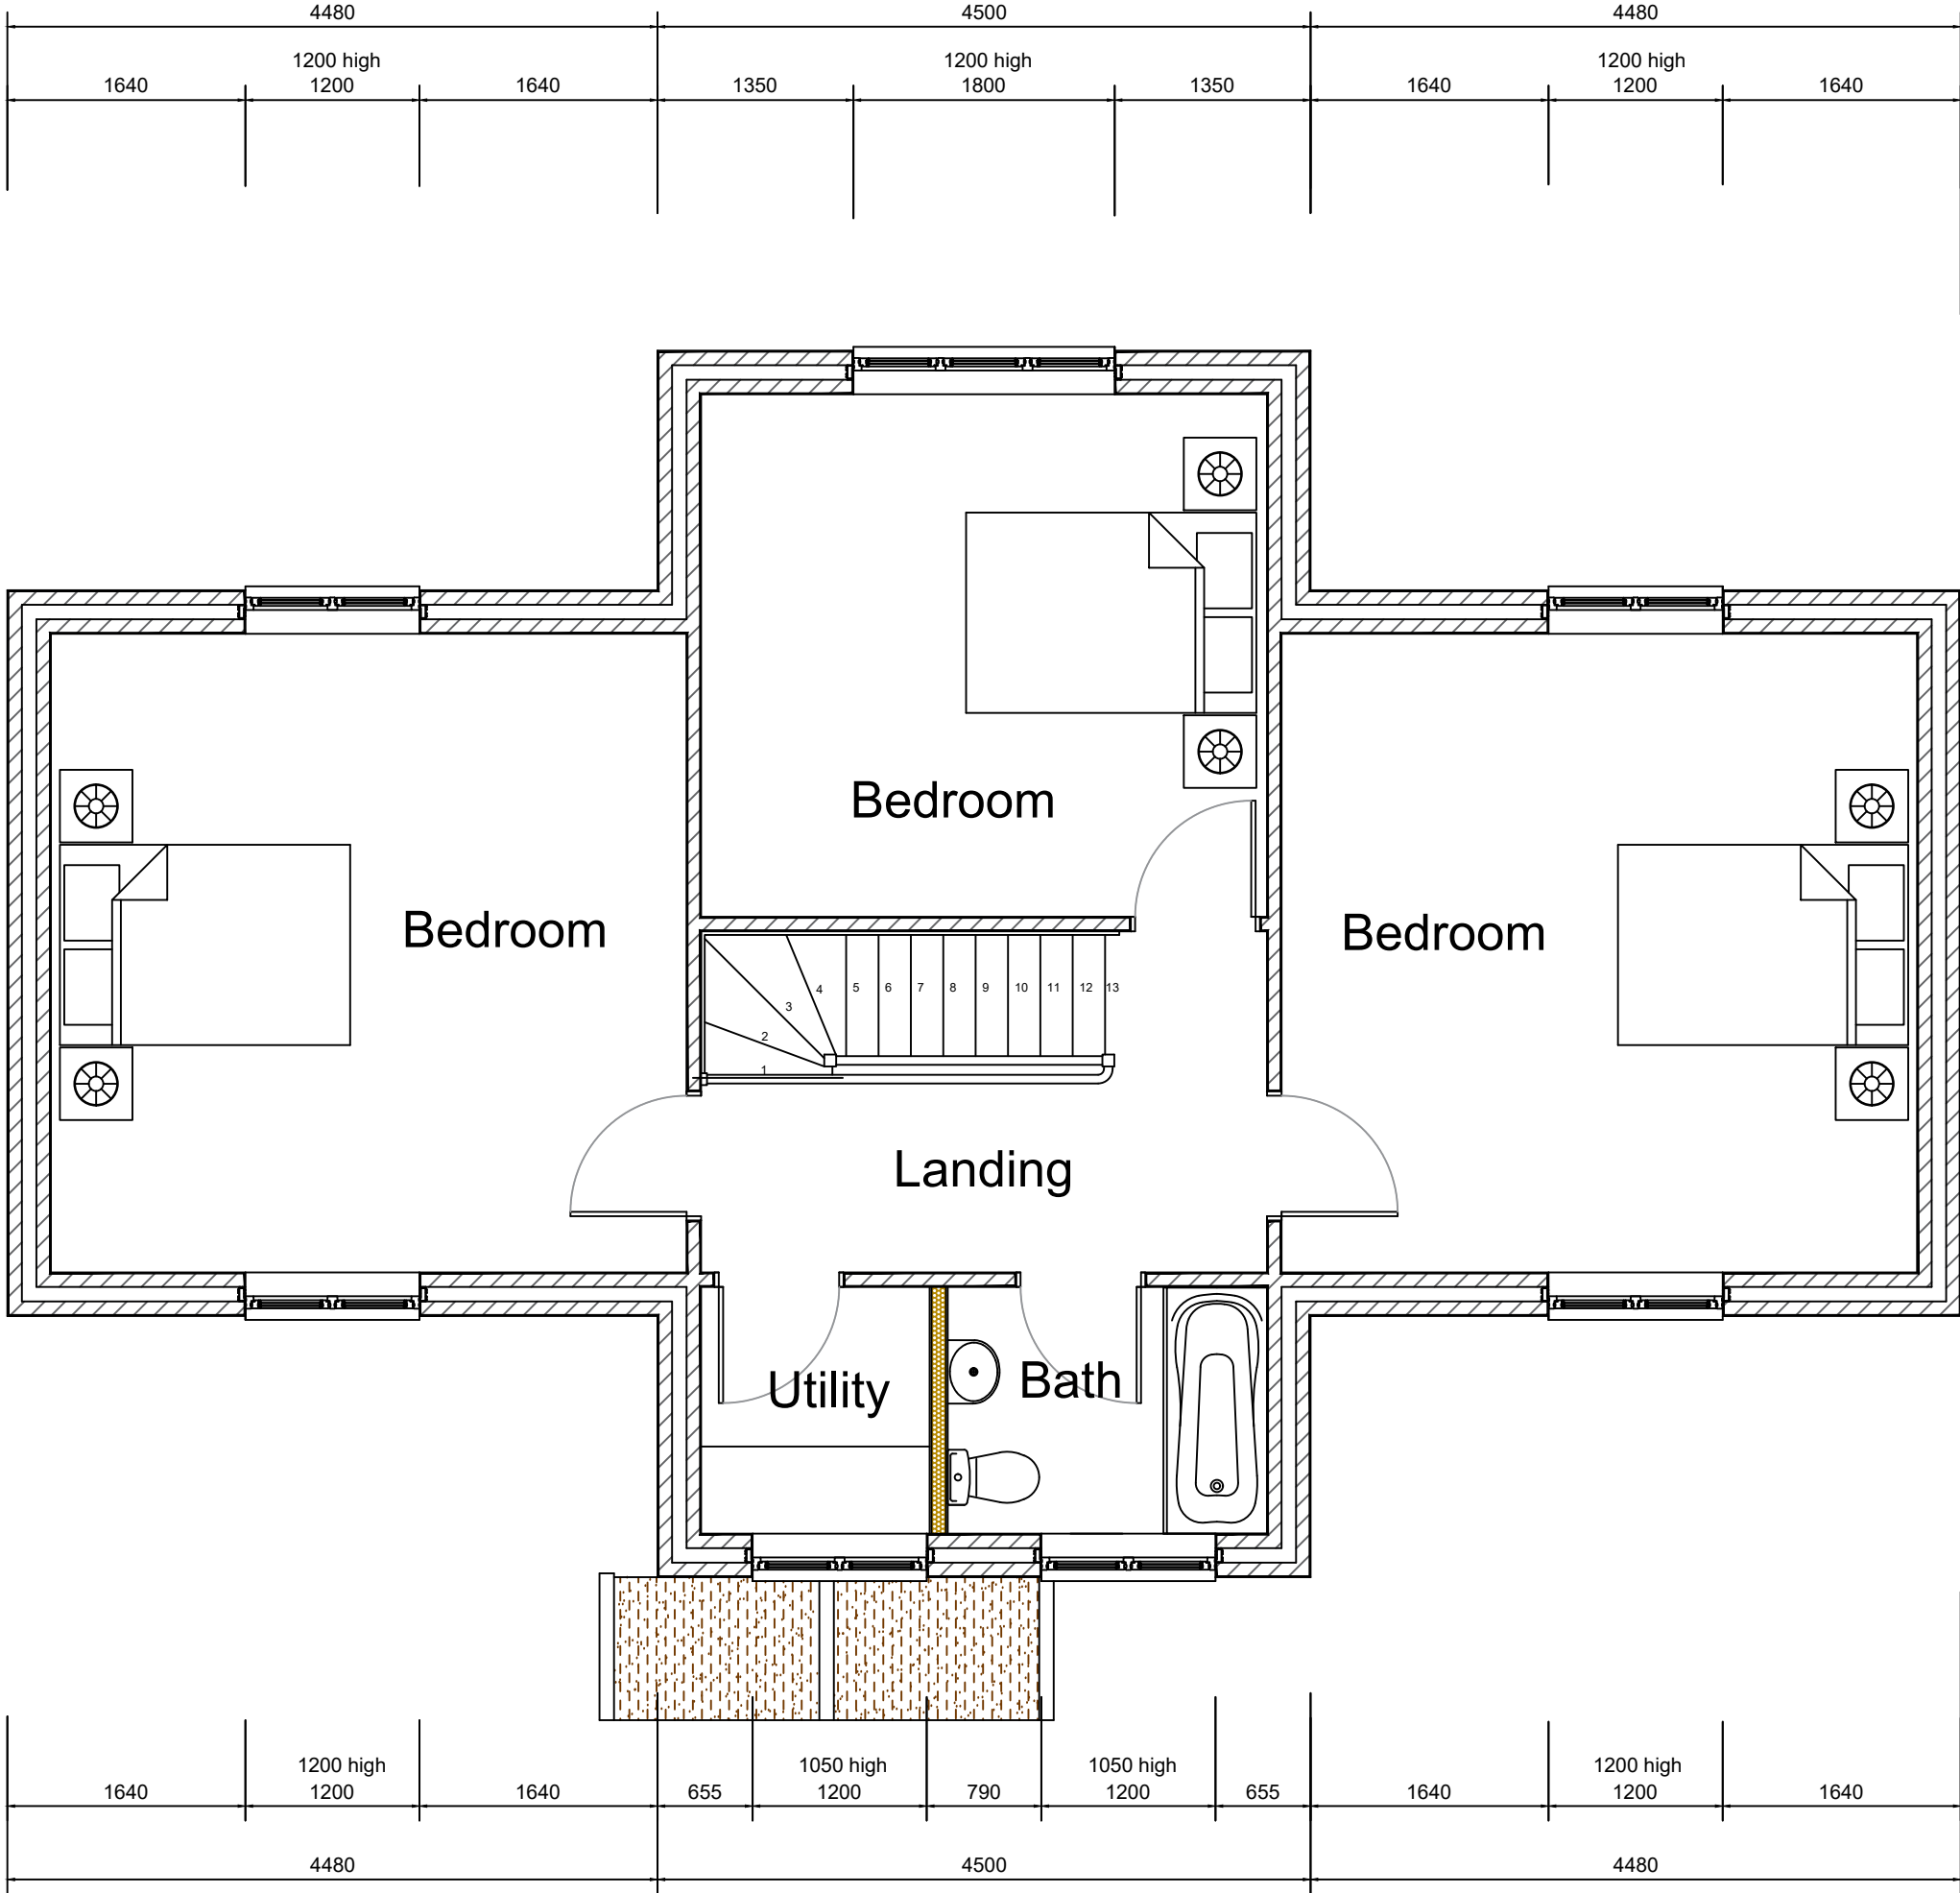

Proposed Roof / Site Plan 1:200

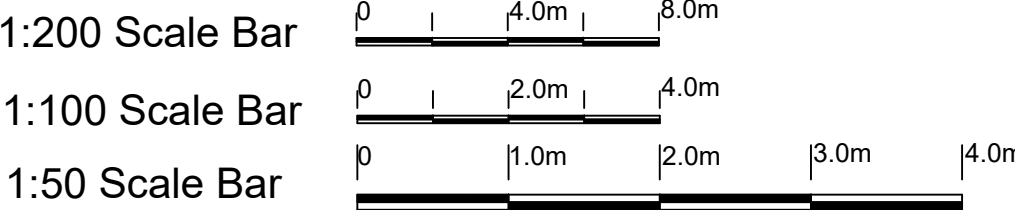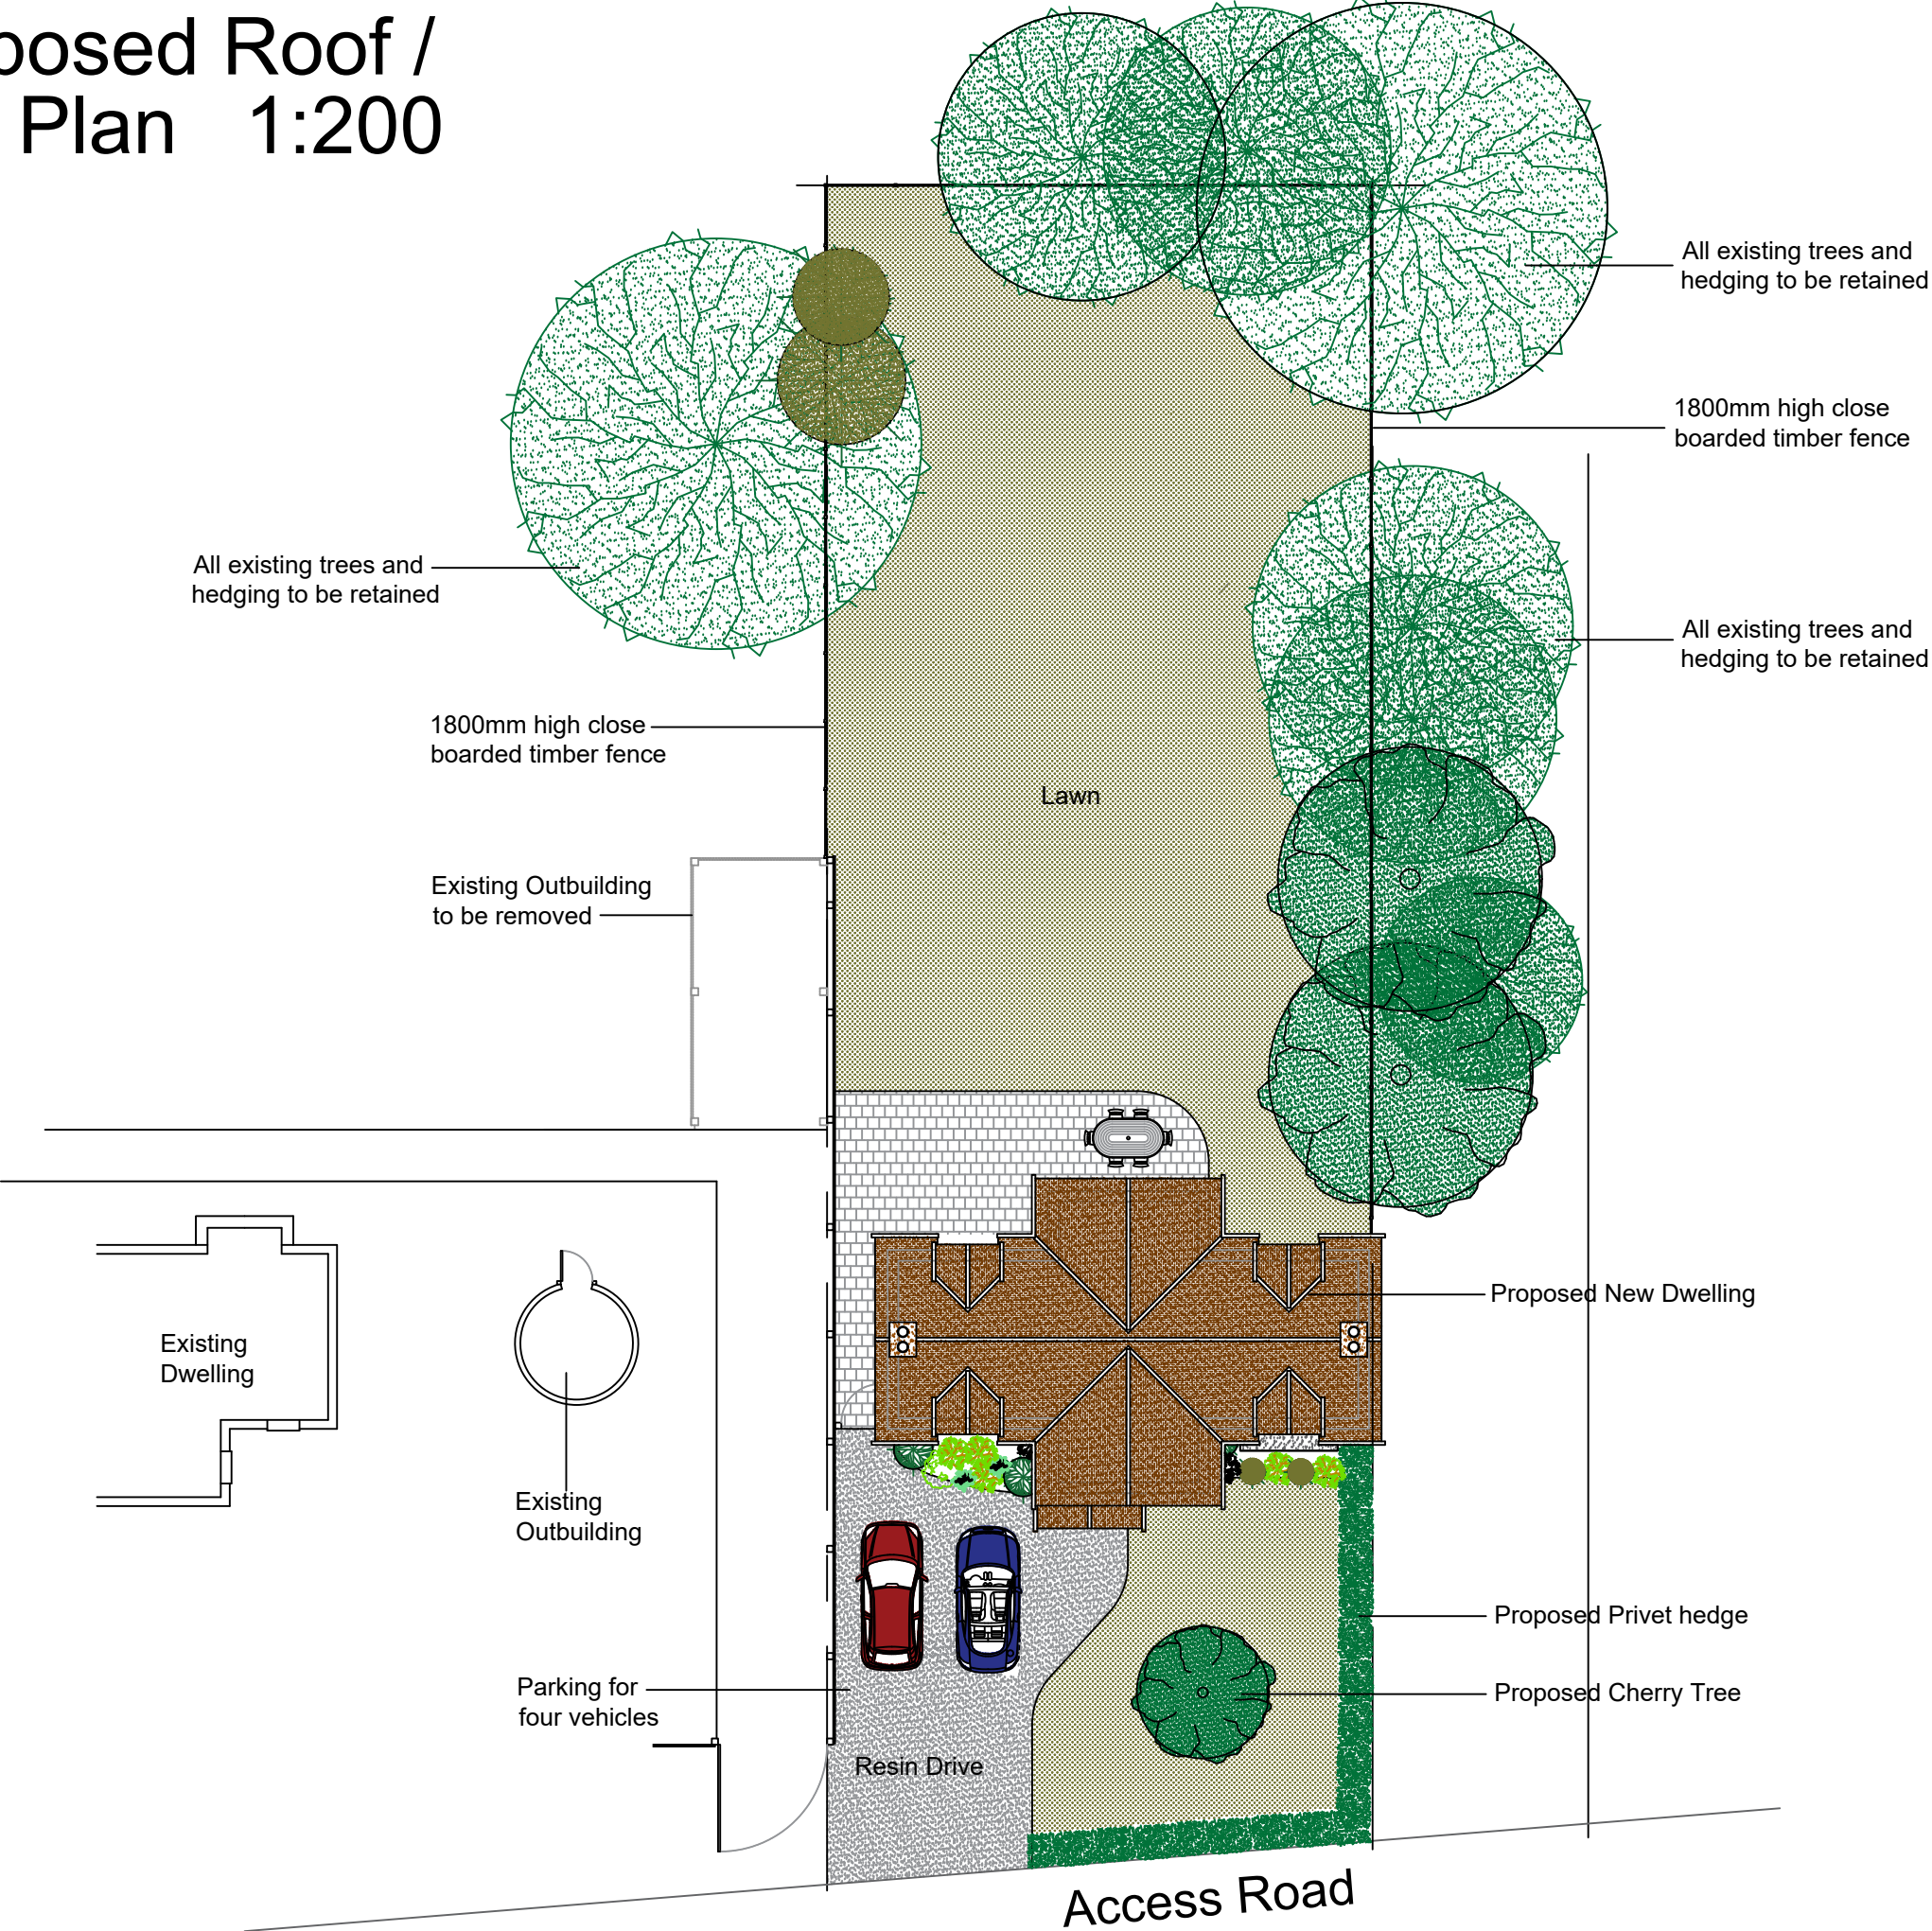

A Chimneys Added
Architech Limited
Architectural and Building Consultants
Tel. 01462 634293 / 07768 123899

Project
The Kennels, Hexton Manor,
Hexton, Hertfordshire

Title
Proposed New Three Bedroom
Dwelling

Date
July 2024

Scale
1:50 1:100

Status
Planning

2023 / 27 / 101

A A0

© THIS DRAWING IS COPYRIGHT