


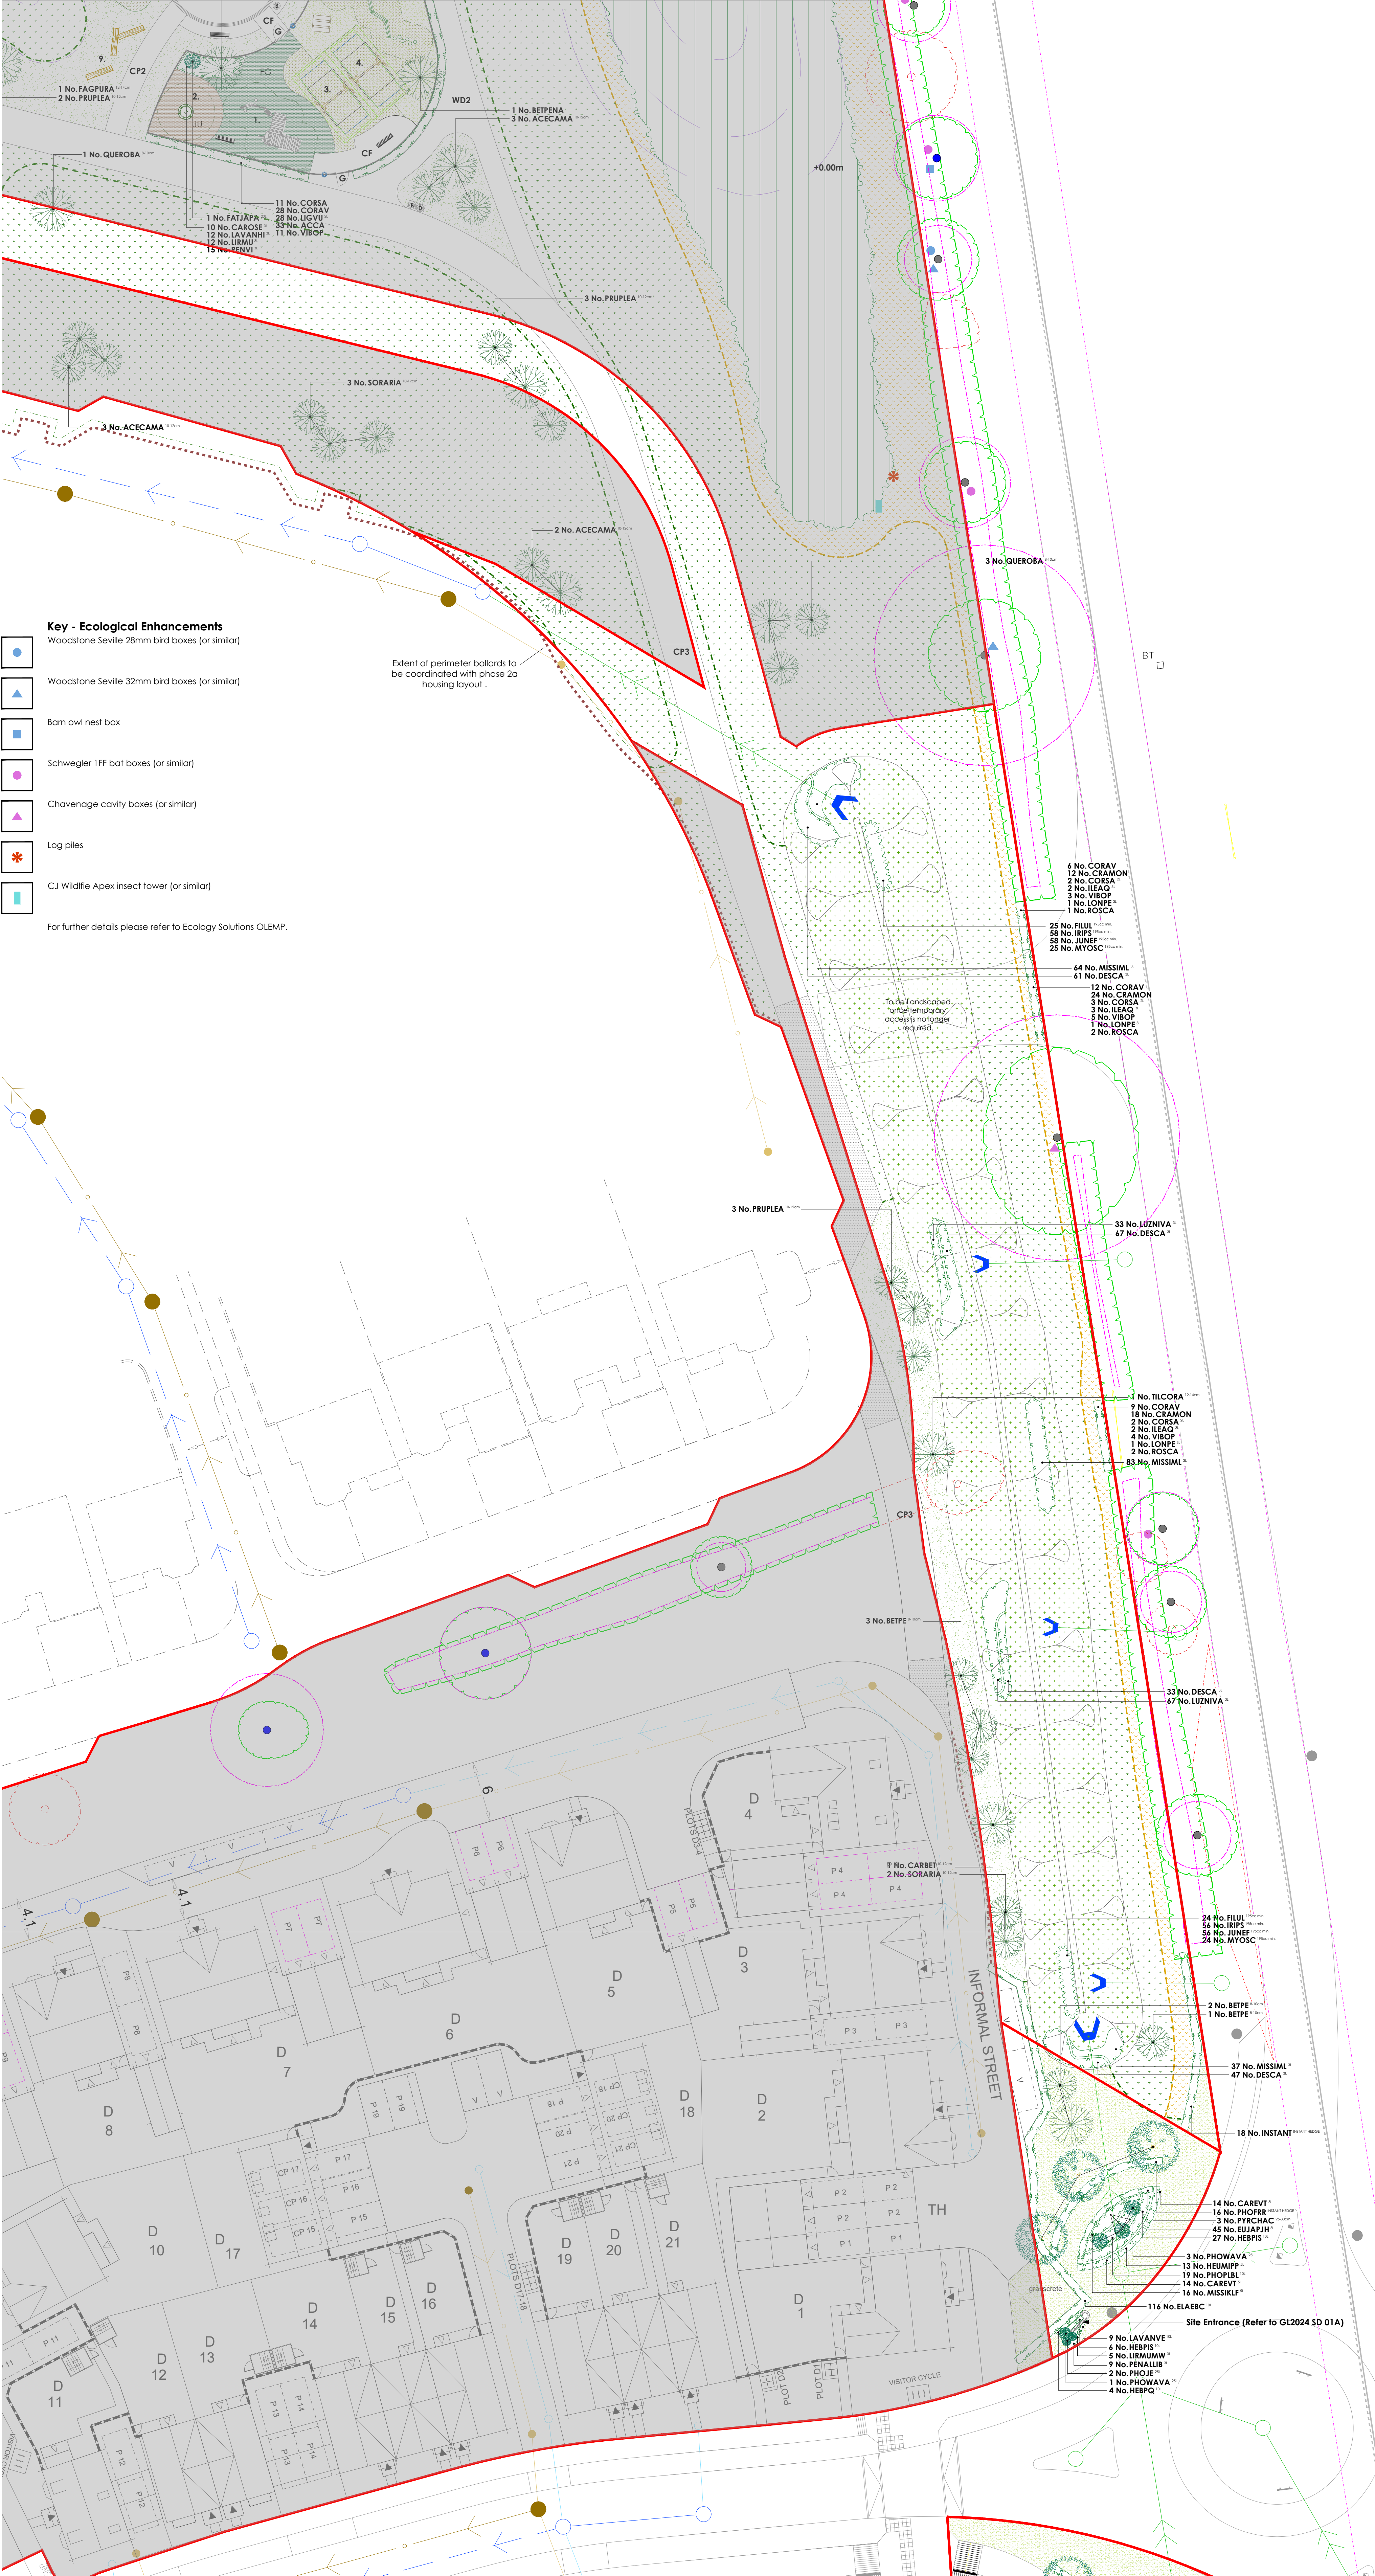

- Key - Ecological Enhancements**
- Woodstone Seville 28mm bird boxes (or similar)
 - Woodstone Seville 32mm bird boxes (or similar)
 - Barn owl nest box
 - Schwegler IFF bat boxes (or similar)
 - Chavenage cavity boxes (or similar)
 - Log piles
 - CJ Wildlife Apex insect tower (or similar)
- For further details please refer to Ecology Solutions OLEMP.

- Key**
- Application boundary
 - Existing trees, hedgerow and vegetation to be retained.
 - Existing tree hedgerow and vegetation to be removed.
 - Timber bollards
To align the perimeters of the highways to defer adhoc parking. 200mm square timber bollards with chamfered top, 450mm high (above ground) and posts to be installed at no wider than 2m centres.
 - Combined cycle/footpath
3.5m wide bitumen macadam finish with precast concrete edging.
 - Footpath
2m wide semi bound surface (hoggan) with pre-cast concrete edging like Cedec/ Breedon or similar approved.
 - Combined cycle/footpath
3.5m wide semi bound surface (hoggan) with pre-cast concrete edging like Cedec/ Breedon or similar approved.
 - Footpath
2m wide unbound whin or granite dust path with fantailised timber edging or similar approved.
 - Seating area (by play area)
Semi bound surface (hoggan) with pre-cast concrete edging like Cedec/ Breedon or similar approved with feature 100mm x 100mm silver grey Conservation X sets as supplied by Marshall or similar approved. Outer circle edge 3 course, inner circle edge 1 course as shown.
 - Footpath (transitional zone)
2m depth of tarmac surfacing adjacent to highway edge to buffer reduce the mitigation of footpath materials onto the highway.
 - Mown paths
 - Mowing margins
1m wide grass strips adjacent to hard surfaced areas (road/path) to be regularly cut (circa. 12 cuts a year) to improve presentation.
 - Seating
Ulrich Seat (Ref: BX17 4071/5) heavy duty galvanised steel framed seat with seven slats in sturdy timber and a double slatted backrest and armrest. As supplied by Broxap Ltd or similar approved. Installed on semi bound surface (hoggan) as per the footpaths.
 - Seating
Edloe Rustic 3 Star Seat (Ref: BX17 4022) As supplied by Broxap Ltd or similar approved. Installed beneath unbound whin or granite dust as per the footpaths.
 - Litter bin
Derby weyburn (Ref: BX 2550-WBN) steel litter bin as supplied by Broxap or similar approved.
 - Dog bin
Sirius Dog Waste Bin (Ref: BX45G 2591-PM) galvanised steel bin with a top-opening lid as supplied by Broxap or similar approved.
 - Perimeter bunds/mounding
Earthmodelling shall take place using the subsoil previously stored on site and laid in 300mm layers at a time, and consolidated as work proceeds. Prior to top soil spreading (only for planting areas), the subsoil surface shall be loosened using a single line ripper to a depth of 450mm at 1.0m centres. Topsoil shall be spread evenly over the formation levels in layers not exceeding 150mm to a depth of 400mm and 300mm to the areas to be planted up. Areas to be grass seeded, cultivated subsoil to be used. All slopes shall be graded with a rigid blade grader and consolidated to proposed levels. The gradient of the slopes shall be smooth-flowing, no steeper than 1:3 and mowing with all existing levels.

Plant Schedule

Trees - Feature

Abbr	Species	Supply	Size	Girth	Number
FAGPURA	Fagus sylvatica 'Purpurea'	FTE :Heavy Standard :Clear Stem 175-200 :RB	350-425cm	12-14cm	4
LUOST	Liquidambar styraciflua	FTE :Semi mature :Clear Stem min. 200 :RB	400cm+	20-25cm	1
PYRCHAC	Pyrus calleryana 'Chanticleer'	FTE :Semi Mature :Clear Stem 175-200 :RB	600cm+	25-30cm	7
					Total :12

Trees - POS

Abbr	Species	Supply	Size	Girth	Number
BETPENA	Betula pendula	POS :Multi-Stemmed :3/5 bks :C 30L	250-300cm		3
ALINGLUA	Alnus glutinosa	POS :Standard :Clear Stem 150-175 :C 30L	250-300cm	8-10cm	13
BETNIGA	Betula nigra	POS :Standard :Clear Stem 150-175 :C 30L	250-300cm	8-10cm	9
BETPE	Betula pendula	POS :Standard :Clear Stem 150-175 :C 30L	250-300cm	8-10cm	6
QUEROBA	Quercus robur	POS :Standard :Clear Stem 150-175 :C 30L	250-300cm	8-10cm	14
SALALBA	Salix alba	POS :Standard :Clear Stem 150-175 :C 30L	250-300cm	8-10cm	12
SALFP	Salix fragilis	POS :Standard :Clear Stem 150-175 :C 30L	250-300cm	8-10cm	6
ACECAMA	Acer campestre	POS :Selected Standard :Clear Stem 175-200 :BR	300-350cm	10-12cm	25
CARBET	Carpinus betulus	POS :Selected Standard :Clear Stem 175-200 :BR	300-350cm	10-12cm	2
PRUPLEA	Prunus avium 'Plena'	POS :Selected Standard :Clear Stem 175-200 :BR	300-350cm	10-12cm	20
SORARIA	Sorbus aria	POS :Selected Standard :Clear Stem 175-200 :BR	300-350cm	10-12cm	17
SORTIO	Sorbus torminalis	POS :Selected Standard :Clear Stem 175-200 :BR	300-350cm	10-12cm	7
FAGSY	Fagus sylvatica	POS :Heavy Standard :Clear Stem 150-175 :BR	350-425cm	12-14cm	3
TILCORA	Tilia cordata	POS :Heavy Standard :Clear Stem 150-175 :BR	350-425cm	12-14cm	7
					Total :144

Specimen Shrubs

Abbr	Species	Pot Size	Height	Habit	Number
FATJAPA	Fatsia japonica	20L	150-175cm	Bushy	1
PHOJE	Phormium 'Jester'	25L	100-125cm	Triple Crown	2
PHOWAVA	Phormium 'Yellow Wave'	25L	100-125cm	Triple Crown	6
					Total :9



Single Species Hedgerows

Abbr	Species	Pot Size	Height	Habit	Density	Number
ELAERC	Elaeagnus x ebbingei 'Compacta'	10L	80-100cm	Bushy	0.4Ctr	305
EUJAPJH	Euonymus japonicus 'Jean Hugues'	5L	60-80cm	Bushy	0.25Ctr	91
INSTANT	Native Mix Species Instant Hedge	INSTANT HEDGE	125-150cm	Bushy /Trough	1Ctr	18
PHOFRR	Photinia x fraseri 'Red Robin'	INSTANT HEDGE	125-150cm	Bushy /Trough	1Ctr	51
						Total :465

Native Mix Species Hedgerow						
Abbr	Species	Supply	Height	Density	Mix %	Number
CORAV	Corylus avellana	1+1 :3 bks :BR	60-80cm	0.4Ctr Double Staggered at 0.4m offset	25%	202
CRAMON	Crataegus monogyna	1+1 :3 bks :BR	60-80cm	0.4Ctr Double Staggered at 0.4m offset	50%	402
CORSA	Cornus sanguinea	3 bks :C	60-80cm	0.4Ctr Double Staggered at 0.4m offset	5%	43
ILEAQ	Ilex aquifolium	Bushy :3L	40-60cm	0.4Ctr Double Staggered at 0.4m offset	5%	43
VIBOP	Viburnum opulus	1+1 :3 bks :BR	60-80cm	0.4Ctr Double Staggered at 0.4m offset	10%	83
LONPE	Lonicera periclymenum	Branched :Caned :3L	60-80cm	0.4Ctr Double Staggered at 0.4m offset	2%	19
ROSCA	Rosa canina	1+1 :3 bks :BR	60-80cm	0.4Ctr Double Staggered at 0.4m offset	3%	28
					Total :	820



Native Mix Species Hedgerow (Thornless)

Abbr	Species	Supply	Height	Density	Mix %	Number
CORSA	Cornus sanguinea	1+1 :3 bks :BR	60-80cm	0.3Ctr Double Staggered at 0.3m offset	10%	47
CORAV	Corylus avellana	1+1 :3 bks :BR	60-80cm	0.3Ctr Double Staggered at 0.3m offset	25%	117
LGVU	Ligustrum vulgare	Bushy :C 2L	60-80cm	0.3Ctr Double Staggered at 0.3m offset	25%	117
ACCA	Acer campestre	1+1 :3 bks :BR	60-80cm	0.3Ctr Double Staggered at 0.3m offset	30%	139
VIBOP	Viburnum opulus	1+1 :3 bks :BR	60-80cm	0.3Ctr Double Staggered at 0.3m offset	10%	47
					Total :	467

Shrubs - Site Entrance						
Abbr	Species	Pot Size	Height	Habit	Density	Number
CAREVT	Carex oshimensis 'Everest'			Full Pot	0.5CTR	56
HEUMIPP	Heuchera micrantha 'Palace Purple'	5L		Full Pot	0.5CTR	26
HEBPIS	Hebe pinguifolia 'Sutherlandii'	10L	30-40cm	Bushy	0.6CTR	60
MISSIKFL	Miscanthus sinensis 'Klein Fontane'	5L		Full Pot	0.6CTR	32
HEBPQ	Hebe 'Purple Queen'	10L	40-60cm	Bushy	0.7CTR	4
PHORBL	Phormium 'Platt's Black'		60-80cm	Triple crown	0.7CTR	38
PENALLIB	Pennisetum alopecuroides 'Little Bunny'	3L		Full Pot	0.45CTR	9
LIRMUMW	Liriope muscari 'Munro White'	3L		Full Pot	No.	5
LAVANVE	Lavandula angustifolia 'Vera'	10L	40-60cm	Bushy	No.	9
					Total :	239



Shrubs - Ornamental's in POS/Play Area

Abbr	Species	Pot Size	Height	Habit	Density	Number
CAROSE	Carex oshimensis 'Evergold'	3L			0.5Ctr	29
EUGOLIA	Euonymus fortunei 'Emerald n' Gold'	3L	20-30cm	Bushy	0.5Ctr	36
LAVAVNH	Lavandula angustifolia 'Hidcote'	3L	20-30cm	Bushy	0.5Ctr	35
LIRMU	Liriope muscari	3L		Full Pot	0.5Ctr	35
PENVI	Pennisetum villosum	3L		Full Pot	0.5Ctr	42
						Total :177



Herbaceous Grasses

Abbr	Species	Pot Size	Height	Habit	Density	Number
DESCA	Deschampsia caespitosa	3L		Full Pot	0.5Ctr	331
DECGU	Deschampsia cespitosa 'Goldtau'	3L		Full Pot	0.5Ctr	511
LUZNIVA	Luzula nivea	3L		Full Pot	0.5Ctr	249
MISSML	Miscanthus sinensis 'Morning Light'	3L		Full Pot	0.5Ctr	485
						Total :1576

Native Structural Planting Mix							
Abbr	Species	Supply	Height	Mix	Density	Area	Number
ACCA	Acer campestre	1+2 :Whip :5 bks :BR	125-150cm	5%	1Ctr	505.09m²	506
ALINGL	Alnus glutinosa	1+2 :Whip :3 bks :BR	125-150cm	3%	1Ctr	303.06m²	304
BETPENA	Betula pendula	1+2 :Whip :3 bks :BR	125-150cm	2%	1Ctr	202.04m²	203
CARBETA	Carpinus betulus	1+2 :Whip :4 bks :BR	125-150cm	5%	1Ctr	505.09m²	506
CORSANA	Cornus sanguinea	1+1 :3 bks :BR	60-80cm	10%	1Ctr	1010.2m²	1011
CORAVEA	Corylus avellana	1+1 :3 bks :BR	60-80cm	15%	1Ctr	1515.29m²	1516
CRMON	Crataegus monogyna	1+1 :3 bks :BR	60-80cm	35%	1Ctr	3535.69m²	3536
LONPFR	Lonicera periclymenum	Bushy :C 2L	60-80cm	2%	1Ctr	202.04m²	203
MASST	Malus sylvestris	1+2 :Whip :4 bks :BR	125-150cm	5%	1Ctr	505.09m²	506
PRAV	Prunus avium	1+2 :Whip :3 bks :BR	125-150cm	2%	1Ctr	202.04m²	204
PRUSPIB	Prunus spinosa	1+1 :3 bks :BR	60-80cm	5%	1Ctr	505.09m²	506
QURO	Quercus robur	1+2 :Whip :4 bks :BR	125-150cm	5%	1Ctr	505.09m²	506
ROSCA	Rosa canina	1+1 :3 bks :BR	60-80cm	3%	1Ctr	303.06m²	304
VIBOPUA	Viburnum opulus	1+1 :3 bks :BR	60-80cm	5%	1Ctr	505.09m²	506
						Total :10101.93m²	Total :10114

Native Scrub Planting Mix							
Abbr	Species	Supply	Height	Mix	Density	Area	Number
CORSA	Cornus sanguinea	1+1 :3 bks :BR	60-80cm	15%	1Ctr	343.23m²	345
CORAV	Corylus avellana	1+1 :3 bks :BR	60-80cm	25%	1Ctr	572.07m²	574
CYTSC	Cytisus scoparius	1+1 :3 bks :BR	60-80cm	10%	1Ctr	228.82m²	232
EUEOPS	Euonymus europaeus	1+1 :3 bks :BR	60-80cm	5%	1Ctr	114.41m²	118
ILEAQ	Ilex aquifolium	Bushy :3/5 bks :C 3L	60-80cm	5%	1Ctr	114.41m²	118
LGVU	Ligustrum vulgare	Bushy :C 2L	60-80cm	15%	1Ctr	343.23m²	345
RHACA	Rhamnus cathartica	1+1 :3 bks :BR	60-80cm	10%	1Ctr	228.82m²	232
ROSCA	Rosa canina	1+1 :3 bks :BR	60-80cm	3%	1Ctr	68.64m²	71
ROSRUG	Rosa rugosa	1+1 :3 bks :BR	60-80cm	2%	1Ctr	45.75m²	48
VIBOP	Viburnum opulus	1+1 :3 bks :BR	60-80cm	10%	1Ctr	228.82m²	232
						Total :2288.2m²	Total :2317



Native Scrub Planting Mix (Thornless)

Abbr	Species	Supply	Height	Mix	Density	Area	Number
CORSA	Cornus sanguinea	1+1 :3 bks :BR	60-80cm	20%	1Ctr	99.11m²	101
CORAV	Corylus avellana	1+1 :3 bks :BR	60-80cm	30%	1Ctr	148.66m²	151
CYTSC	Cytisus scoparius	1+1 :3 bks :BR	60-80cm	10%	1Ctr	49.56m²	52
EUEOPS	Euonymus europaeus	1+1 :3 bks :BR	60-80cm	10%	1Ctr	49.56m²	52
LGVU	Ligustrum vulgare	Bushy :C 2L	60-80cm	20%	1Ctr	99.11m²	101
VIBOP	Viburnum opulus	1+1 :3 bks :BR	60-80cm	10%	1Ctr	49.56m²	52
						Total :495.56m²	Total :509



Naturalised Bulbs

Abbreviation	Species	Specification	Density	Number
ANEBLBF	Anemone blanda blue flowered	Bulb	10/m²	281
GALNI	Galanthus nivalis	Bulb	10/m²	281
HYANSC	Hyacinthoides non-scripta	Bulb	10/m²	281
MUSARBS	Muscari armenicum 'Blue Spire'	Bulb	10/m²	281
				Total :1124



Marginal / Aquatics

Abbr	Species	Supply	Pot Size	Density	Area	Number
FILUL	Filipendula ulmaria	Well Rooted	195cc min.	15/m²	9.34m²	142
IRIPS	Iris pseudacorus	Well Rooted	195cc min.	15/m²	21.81m²	329
JUNEF	Juncus effusus	Well Rooted	195cc min.	15/m²	21.81m²	329
MYOSC	Myosotis scorpioides	Well Rooted	195cc min.	15/m²	9.34m²	142
Total :62.3m²					Total :942	

- Turf Areas**
Seed Mix Name Seed Mix Supplier
Medallion turf Rolawn Ltd
- Amenity Grassland Areas**
Seed Mix Name Seed Mix Supplier Density
EL1 - Flowering Lawn Mix Emorsgate Seeds 4g/m²
- Amenity Meadow Areas**
Seed Mix Name Seed Mix Supplier Density
EM6 - Chalk & Limestone Soil Emorsgate Seeds 4g/m²
- Rough Grassland**
Seed Mix Name Seed Mix Supplier Density
EM10 Tussock Meadow Mixture Emorsgate Seeds 4g/m²
- Finch and Bunting (CSS10/FCB)**
Seed Mix Name Seed Mix Supplier Density
AB9 1 Year Wild Bird Mix Boston Seeds 5g/m²
- SuDS Base Meadow Grassland**
Seed Mix Name Seed Mix Supplier Density
EP1 - Pond Edge Mixture Emorsgate Seeds 4g/m²
- SuDS Banks Meadow Grassland**
Seed Mix Name Seed Mix Supplier Density
EM6 - Meadow Mixture for Wet Soil Emorsgate Seeds 4g/m²

Drawing to be read in conjunction with GL2024 SP 01 Landscape Specification.