
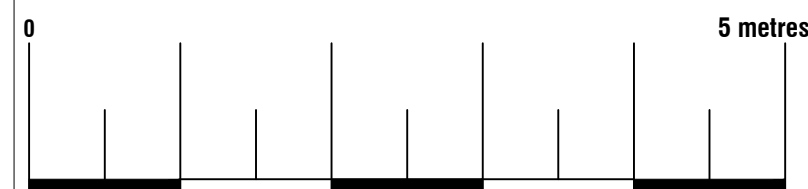


Existing First Floor Plan

Area ca. 42.57 m²

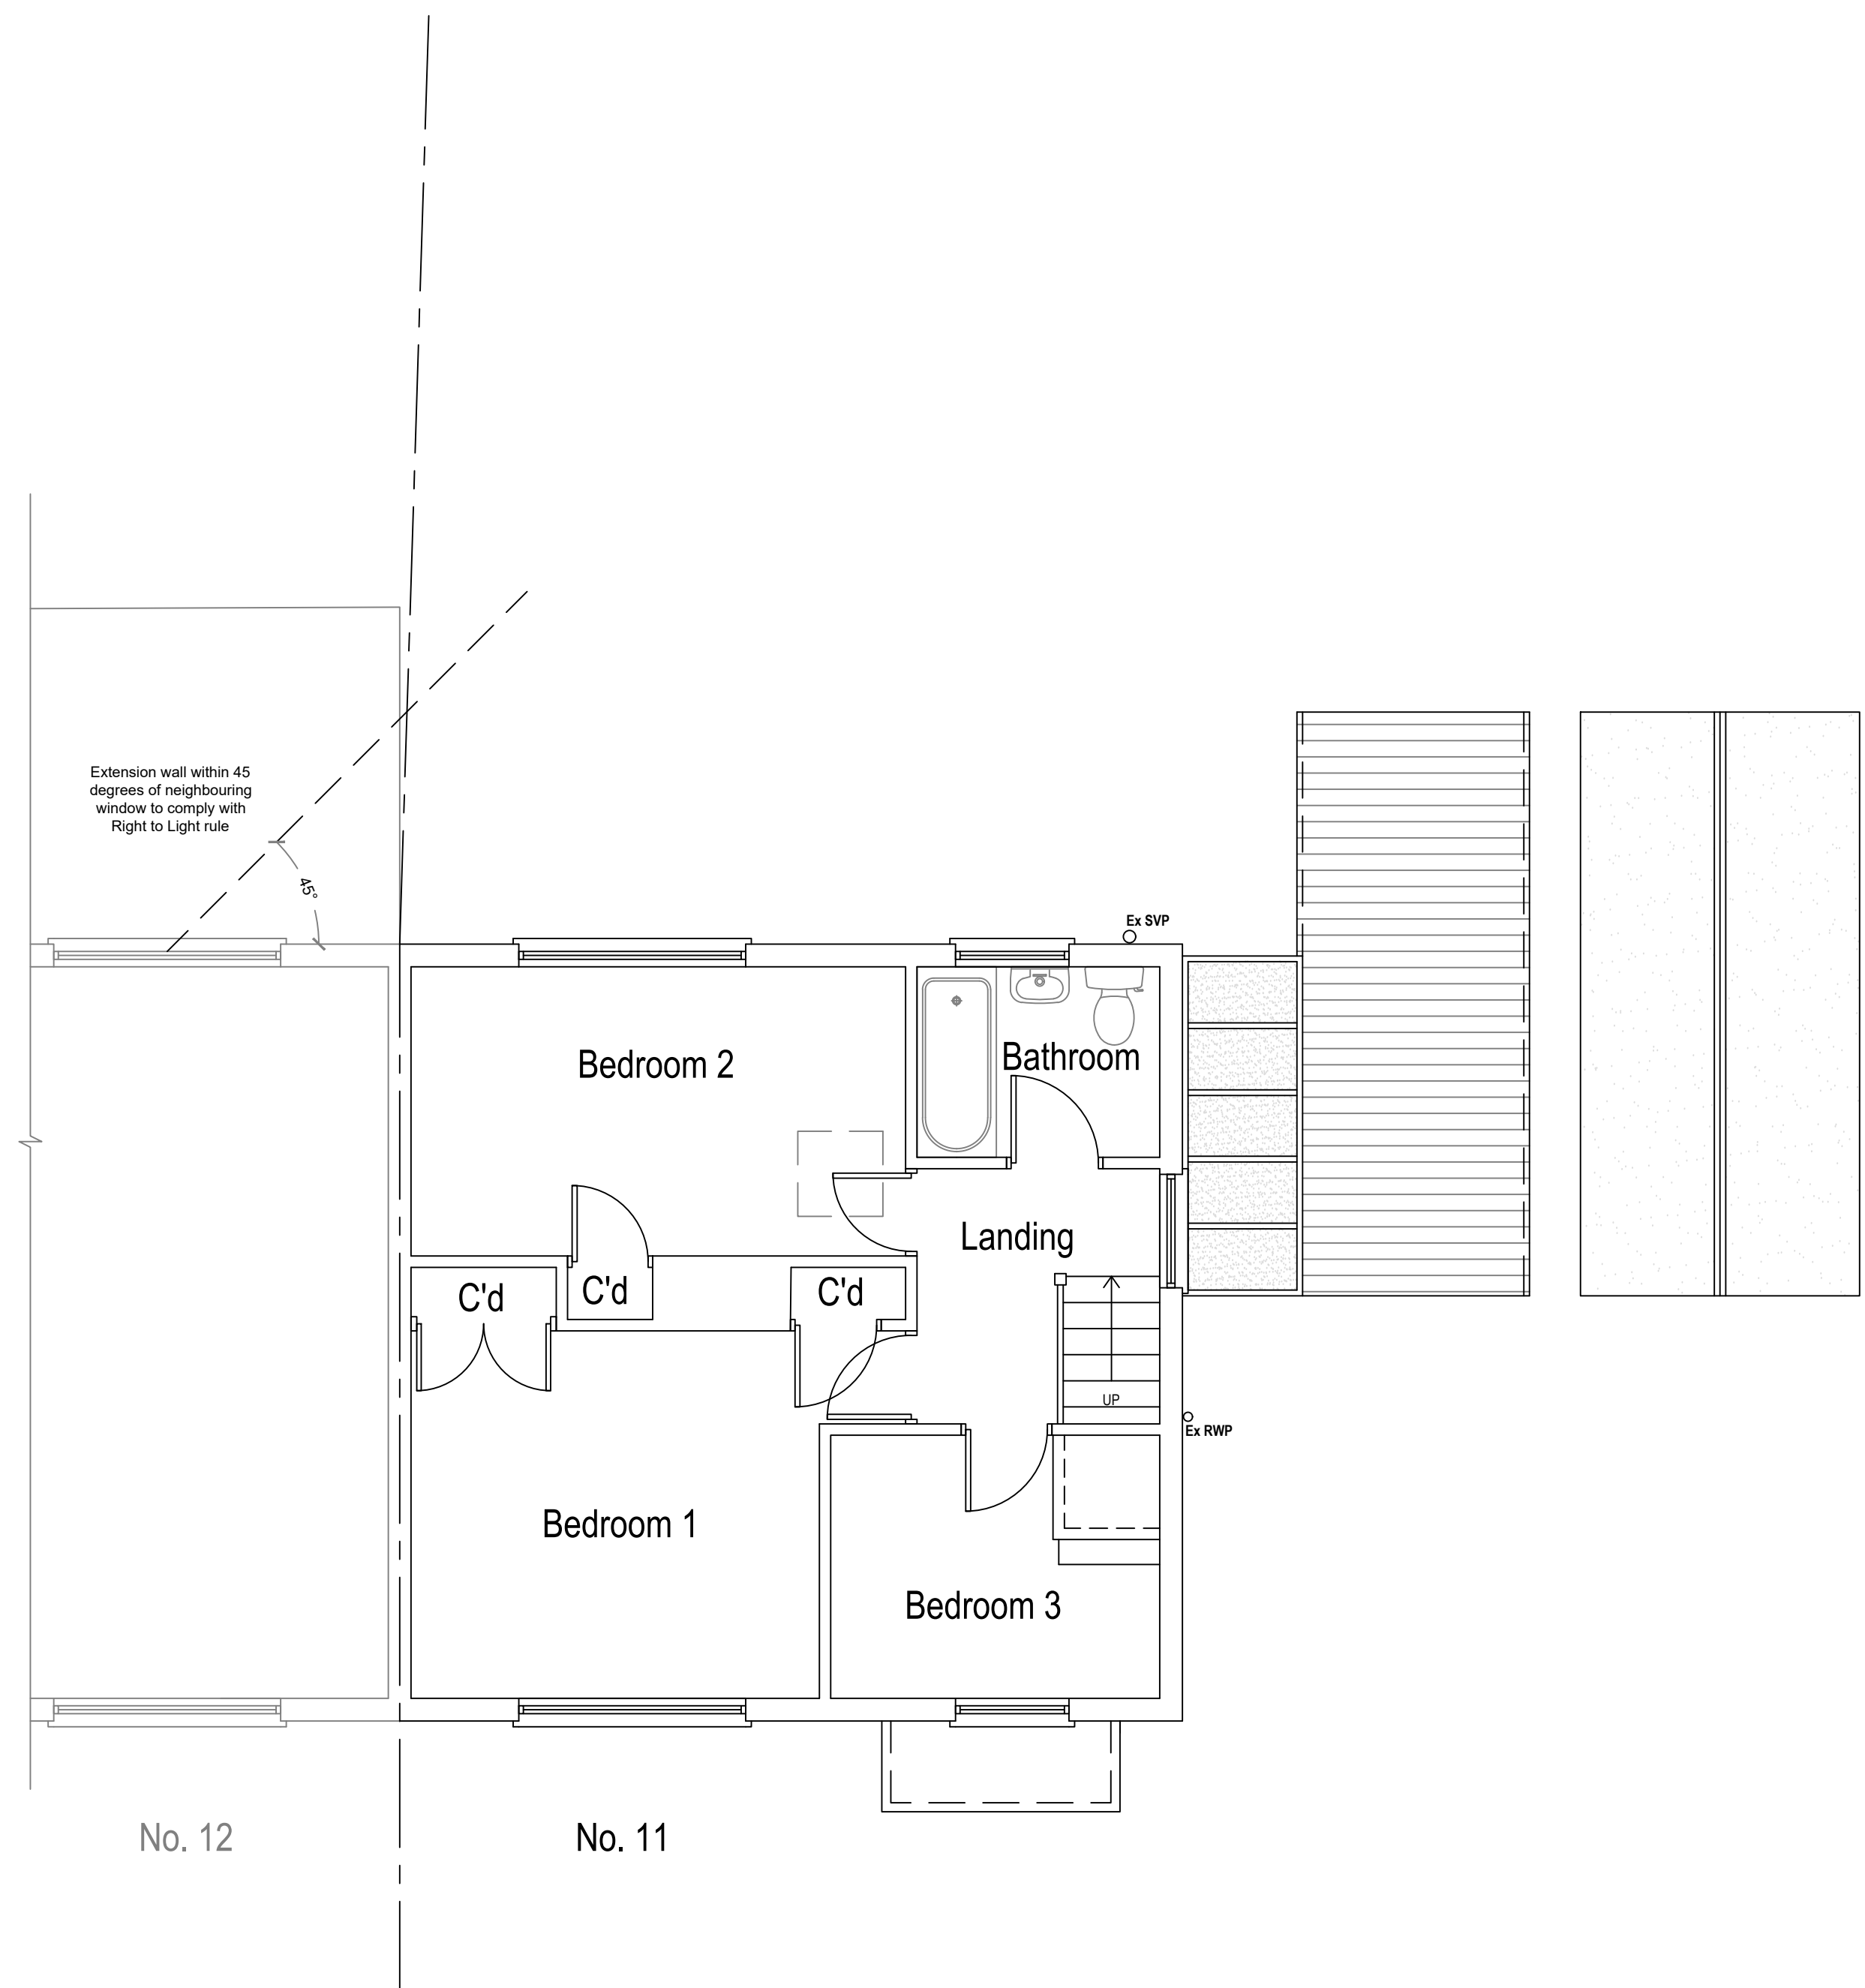

ArkiPlan Architectural Ltd • Enquiries@ArkiPlan.co.uk
Lyttchett House, 13 Freeland Park, Wareham Road, Poole, Dorset, BH16 6FA

Site	11 Kingswood Avenue, Hitchin SG4 0PA, UK	Date	17.09.2026		
		Sheet	26-0137	D04	REV 10
		Job	Newbuild House		
		Scale	1:50 @A1, 1:100 @A3		
Title Number	HD235506	Title	As Shown		