


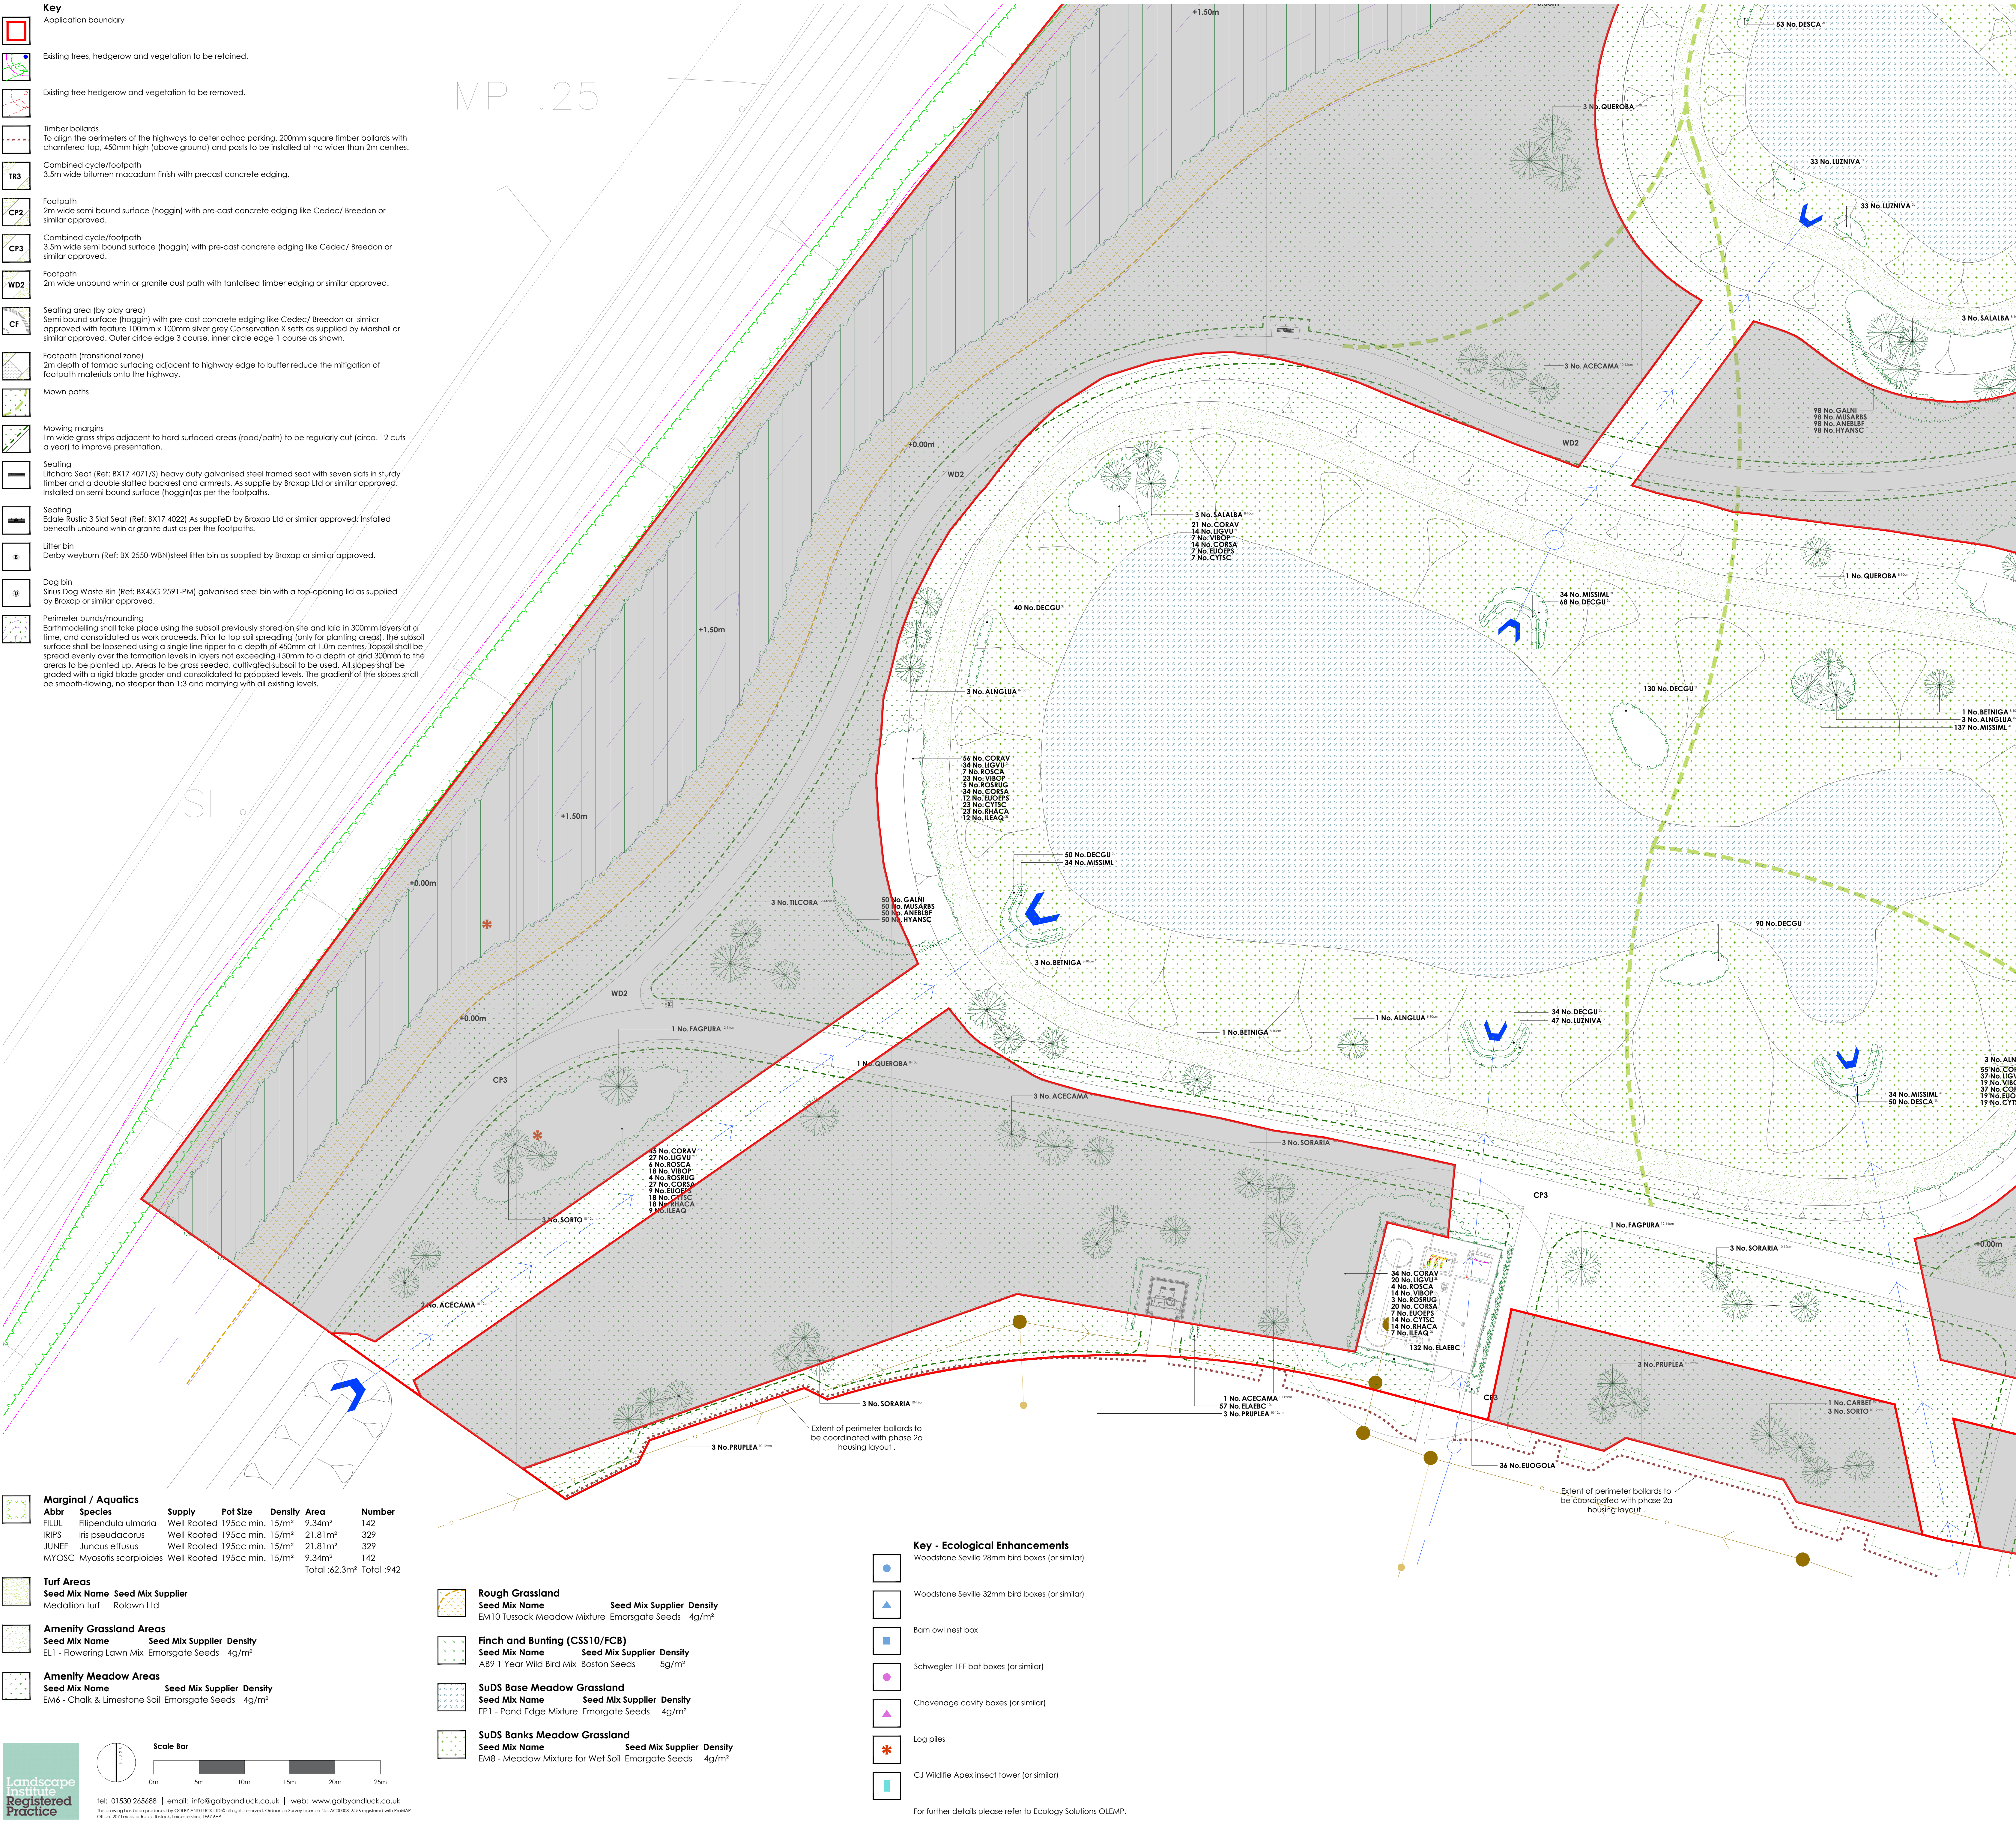

Plant Schedule						
Abbr	Species	Supply	Pot Size	Height	Habit	Number
FAGPURA	Fagus sylvatica 'Purpurea'	FTE: Heavy Standard: Clear Stem	175-200 :R8	350-425cm	12-14cm	4
LIQST	Liquidambar styraciflua	FTE: Semi mature: Clear Stem	min 200:R8	600cm+	20-25cm	1
PYRCHAC	Pyrus coteryana 'Chariticea'	FTE: Semi Mature: Clear Stem	175-200 :R8	600cm+	25-30cm	7
Total: 12						
Trees - POS						
Abbr	Species	Supply	Pot Size	Height	Habit	Number
BETPENA	Betula pendula	POS: Multi-Stemmed :3/5 brks :C 30L		250-300cm		3
ALINGLIA	Alnus glutinosa	POS: Standard: Clear Stem	150-175 :C 30L	250-300cm	8-10cm	13
BENIGNA	Betula nigra	POS: Standard: Clear Stem	150-175 :C 30L	250-300cm	8-10cm	9
BETPE	Betula pendula	POS: Standard: Clear Stem	150-175 :C 30L	250-300cm	8-10cm	6
QUEOBRA	Quercus robur	POS: Standard: Clear Stem	150-175 :C 30L	250-300cm	8-10cm	14
SALALBA	Salix alba	POS: Standard: Clear Stem	150-175 :C 30L	250-300cm	8-10cm	12
SALFR	Salix fragilis	POS: Standard: Clear Stem	150-175 :C 30L	250-300cm	8-10cm	6
ACECAMA	Acer campestre	POS: Selected Standard: Clear Stem	175-200 :BR	300-350cm	10-12cm	25
CARBET	Carpinus betulus	POS: Selected Standard: Clear Stem	175-200 :BR	300-350cm	10-12cm	2
PRUPLA	Prunus avium 'Pleia'	POS: Selected Standard: Clear Stem	175-200 :BR	300-350cm	10-12cm	20
SORARIA	Sorbus aria	POS: Selected Standard: Clear Stem	175-200 :BR	300-350cm	10-12cm	17
SORTO	Sorbus torminalis	POS: Selected Standard: Clear Stem	175-200 :BR	300-350cm	10-12cm	7
FAGSY	Fagus sylvatica	POS: Heavy Standard: Clear Stem	150-175 :R8	350-425cm	12-14cm	3
TILCORA	Tilia cordata	POS: Heavy Standard: Clear Stem	150-175 :R8	350-425cm	12-14cm	7
Total: 144						
Specimen Shrubs						
Abbr	Species	Pot Size	Height	Habit	Number	
FATJAPA	Fatsia japonica	20L	150-175cm	Bushy	1	
PHOJE	Phormium 'Jester'	25L	100-125cm	Triple Crown	2	
PHOWAVA	Phormium 'Yellow Wave'	25L	100-125cm	Triple Crown	6	
Total: 9						
Single Species Hedgerows						
Abbr	Species	Pot Size	Height	Habit	Density	Number
ELAECB	Elaeagnus x ebbingei 'Compacta'	10L	80-100cm	Bushy	0.4Cfr	91
EUJAPJH	Euonymus japonicus 'Jean Hugues'	3L	60-80cm	Bushy	0.25Cfr	91
INSTANT	Native Mix Species Instant Hedge	INSTANT HEDGE	125-150cm	Bushy: Trough	1Cfr	18
PHOFRR	Photinia x fraseri 'Red Robin'	INSTANT HEDGE	125-150cm	Bushy: Trough	1Cfr	51
Total: 465						
Native Mix Species Hedgerow						
Abbr	Species	Supply	Height	Density	Mix %	Number
CORAV	Corylus avellana	1+1 :3 brks :BR	60-80cm	0.4Cfr Double Staggered at 0.4m offset	25%	202
CRAMON	Crataegus monogyna	1+1 :3 brks :BR	60-80cm	0.4Cfr Double Staggered at 0.4m offset	50%	402
CORSA	Cornus sanguinea	3 brks :C	60-80cm	0.4Cfr Double Staggered at 0.4m offset	5%	43
ILEAQ	Ilex aquifolium	Bushy :3L	40-60cm	0.4Cfr Double Staggered at 0.4m offset	5%	43
VIBOP	Viburnum opulus	1+1 :3 brks :BR	60-80cm	0.4Cfr Double Staggered at 0.4m offset	10%	83
LONPER	Lonicera periclymenum	Branches :Caned :3L	60-80cm	0.4Cfr Double Staggered at 0.4m offset	2%	19
ROSCA	Rosa canina	1+1 :3 brks :BR	60-80cm	0.4Cfr Double Staggered at 0.4m offset	3%	28
Total: 820						
Native Mix Species Hedgerow (Thornless)						
Abbr	Species	Supply	Height	Density	Mix %	Number
CORSA	Cornus sanguinea	1+1 :3 brks :BR	60-80cm	0.3Cfr Double Staggered at 0.3m offset	10%	47
CORAV	Corylus avellana	1+1 :3 brks :BR	60-80cm	0.3Cfr Double Staggered at 0.3m offset	25%	117
LIGVU	Ligustrum vulgare	Bushy :C 2L	60-80cm	0.3Cfr Double Staggered at 0.3m offset	25%	117
ACCA	Acer campestre	1+1 :3 brks :BR	60-80cm	0.3Cfr Double Staggered at 0.3m offset	30%	139
VIBOP	Viburnum opulus	1+1 :3 brks :BR	60-80cm	0.3Cfr Double Staggered at 0.3m offset	10%	47
Total: 467						
Shrubs - Site Entrance						
Abbr	Species	Pot Size	Height	Habit	Density	Number
CAREVI	Carex oshimensis 'Everest'	5L		Full Pot	0.5Cfr	56
HEUMIPP	Heuchera micrantha 'Palace Purple'	5L		Full Pot	0.5Cfr	26
HEBPIS	Hebe pinguifolia 'Sutherlandii'	10L	30-40cm	Bushy	0.6Cfr	60
MISSKLF	Miscanthus sinensis 'Klein Fontaine'	5L		Full Pot	0.6Cfr	32
HEBPQ	Hebe 'Purple Queen'	10L	40-60cm	Bushy	0.7Cfr	4
PHOPLB	Phormium 'Platt's Black'	10L	60-80cm	Triple crown	0.7Cfr	38
PENALIB	Pennisetum alopecuroides 'Little Bunny'	3L		Full Pot	0.45Cfr	9
URMUMW	Liriope muscari 'Munro White'	3L		Full Pot	No.	5
LAVANVE	Lavandula angustifolia 'Vero'	10L	40-60cm	Bushy	No.	9
Total: 239						
Shrubs - Ornamental's in POS/Play Area						
Abbr	Species	Pot Size	Height	Habit	Density	Number
CAROSE	Carex oshimensis 'Evergold'	3L		Full Pot	0.5Cfr	29
EUOGOLA	Euonymus fortunei 'Emerald 'n' Gold'	3L	20-30cm	Bushy	0.5Cfr	36
LAVANHI	Lavandula angustifolia 'Hidcote'	3L	20-30cm	Bushy	0.5Cfr	35
URMJI	Liriope muscari	3L		Full Pot	0.5Cfr	35
PENVI	Pennisetum villosum	3L		Full Pot	0.5Cfr	42
Total: 177						
Herbaceous Grasses						
Abbr	Species	Pot Size	Height	Habit	Density	Number
DESCA	Deschampsia caespitosa	3L		Full Pot	0.5Cfr	331
DECGU	Deschampsia caespitosa 'Goldtau'	3L		Full Pot	0.5Cfr	511
LUZNIVA	Luzula nivea	3L		Full Pot	0.5Cfr	249
MISSIML	Miscanthus sinensis 'Morning Light'	3L		Full Pot	0.5Cfr	485
Total: 1576						
Native Structural Planting Mix						
Abbr	Species	Supply	Height	Mix	Density	Area
ACCA	Acer campestre	1+2 :Whip :5 brks :BR	125-150cm	5%	1Cfr	505.09m²
ALINGL	Alnus glutinosa	1+2 :Whip :3 brks :BR	125-150cm	3%	1Cfr	303.06m²
BETPENA	Betula pendula	1+2 :Whip :3 brks :BR	125-150cm	2%	1Cfr	202.04m²
CARBETA	Carpinus betulus	1+2 :Whip :4 brks :BR	125-150cm	5%	1Cfr	505.09m²
CORSA	Cornus sanguinea	1+1 :3 brks :BR	60-80cm	10%	1Cfr	1010.2m²
CORAVEA	Corylus avellana	1+1 :3 brks :BR	60-80cm	15%	1Cfr	1515.29m²
CRMON	Crataegus monogyna	1+1 :3 brks :BR	60-80cm	35%	1Cfr	3535.69m²
LONPER	Lonicera periclymenum	Bushy :C 2L	60-80cm	2%	1Cfr	202.04m²
MASY	Morus sylvestris	1+2 :Whip :4 brks :BR	125-150cm	3%	1Cfr	303.06m²
PRAV	Prunus avium	1+2 :Whip :3 brks :BR	125-150cm	2%	1Cfr	202.04m²
PRUSPIB	Prunus spinosa	1+1 :3 brks :BR	60-80cm	5%	1Cfr	505.09m²
QURO	Quercus robur	1+2 :Whip :4 brks :RB	125-150cm	5%	1Cfr	505.09m²
ROSCA	Rosa canina	1+1 :3 brks :BR	60-80cm	3%	1Cfr	303.06m²
VIBOPUA	Viburnum opulus	1+1 :3 brks :BR	60-80cm	5%	1Cfr	505.09m²
Total: 10101.93m² Total: 10114						
Native Scrub Planting Mix						
Abbr	Species	Supply	Height	Mix	Density	Area
CORSA	Cornus sanguinea	1+1 :3 brks :BR	60-80cm	15%	1Cfr	343.23m²
CORAV	Corylus avellana	1+1 :3 brks :BR	60-80cm	25%	1Cfr	572.07m²
CYTSC	Cytisus scoparius	1+1 :3 brks :BR	60-80cm	10%	1Cfr	228.82m²
EUOEFS	Euonymus europaeus	1+1 :3 brks :BR	60-80cm	5%	1Cfr	114.41m²
ILEAQ	Ilex aquifolium	Bushy :3/5 brks :C 3L	60-80cm	5%	1Cfr	114.41m²
LIGVU	Ligustrum vulgare	Bushy :C 2L	60-80cm	15%	1Cfr	343.23m²
RHACA	Rhamnus cathartica	1+1 :3 brks :BR	60-80cm	10%	1Cfr	228.82m²
ROSCA	Rosa canina	1+1 :3 brks :BR	60-80cm	3%	1Cfr	68.64m²
ROSRUG	Rosa rugosa	1+1 :3 brks :BR	60-80cm	2%	1Cfr	45.75m²
VIBOP	Viburnum opulus	1+1 :3 brks :BR	60-80cm	10%	1Cfr	228.82m²
Total: 2288.2m² Total: 2317						
Native Scrub Planting Mix (Thornless)						
Abbr	Species	Supply	Height	Mix	Density	Area
CORSA	Cornus sanguinea	1+1 :3 brks :BR	60-80cm	20%	1Cfr	99.11m²
CORAV	Corylus avellana	1+1 :3 brks :BR	60-80cm	30%	1Cfr	148.66m²
CYTSC	Cytisus scoparius	1+1 :3 brks :BR	60-80cm	10%	1Cfr	49.56m²
EUOEFS	Euonymus europaeus	1+1 :3 brks :BR	60-80cm	10%	1Cfr	49.56m²
LIGVU	Ligustrum vulgare	Bushy :C 2L	60-80cm	20%	1Cfr	99.11m²
VIBOP	Viburnum opulus	1+1 :3 brks :BR	60-80cm	10%	1Cfr	49.56m²
Total: 495.56m² Total: 509						
Naturalised Bulbs						
Abbr	Species	Supply	Height	Mix	Density	Number
ANEBLBF	Anemone blanda blue flowered	Bulb	10/m²		281	
GALNI	Galanthus nivalis	Bulb	10/m²		281	
HYANSC	Hyacinthoides non-scripta	Bulb	10/m²		281	
MUSARBS	Muscari armeniacum 'Blue Spire'	Bulb	10/m²		281	
Total: 1124						

Drawing to be read in conjunction with GL2024 SP 01 Landscape Specification.

