



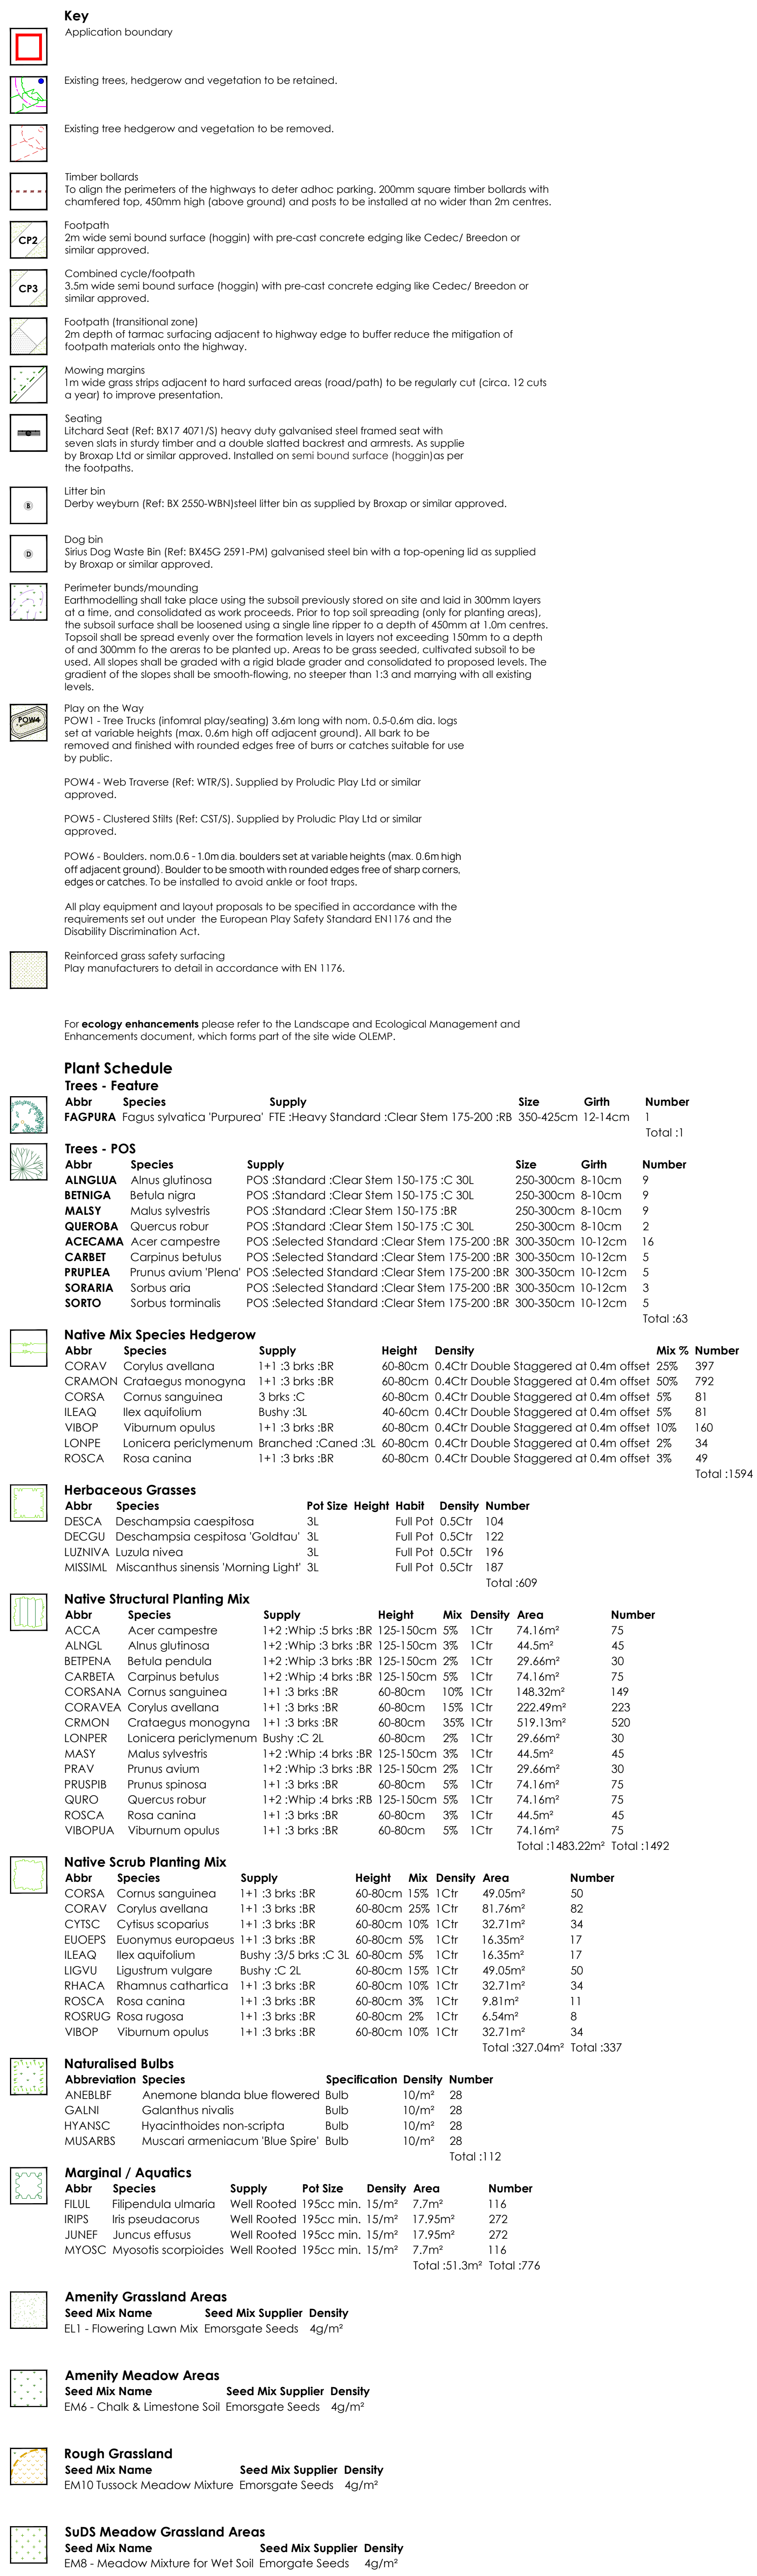


Figure 1 consists of four photographs labeled POW1, POW2, POW3, and POW4. POW1 shows a large, weathered log lying horizontally on a grassy field. POW2 shows a child climbing a rope ladder structure. POW3 shows a child standing on a wooden platform or bridge structure. POW4 shows a child sitting on a large, smooth, light-colored rock.

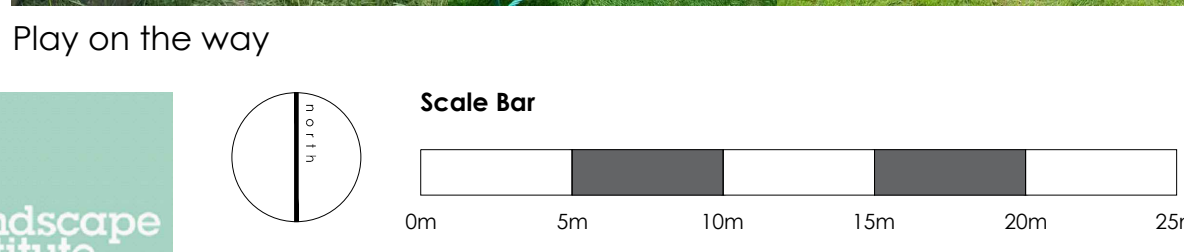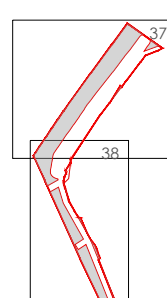

tel: 01530 265688 | email: info@golbyandluck.co.uk | web: www.golbyandluck.co.uk
This drawing has been produced by GOLBY AND LUCK LTD © all rights reserved. Ordnance Survey Licence No. A03000814154 registered with Po. Office, 207 Leicester Road, Ecton, Leicestershire, LE12 4HP

Location Plan	Rev:	Date	Notes	Int:	Project
	A	26/09/24	Updated to latest air. data.	AL	Highover Farm, Hitchin, North Hertfordshire
	Drawing file				
	Landscape Infrastructure: Icknield Linear Park & Dane Wall - RM Infrastructure Area Only				
Status					(Sheet 1 of 2)
PLANNING					
Client					
BDW North Thames					
Scale					
1:250 @ A0		Drawn by	Checked by		
		AL	HJ		
Date					
23/05/2025		Reference	GL2024 LP 38A		
 Landscape architects					