


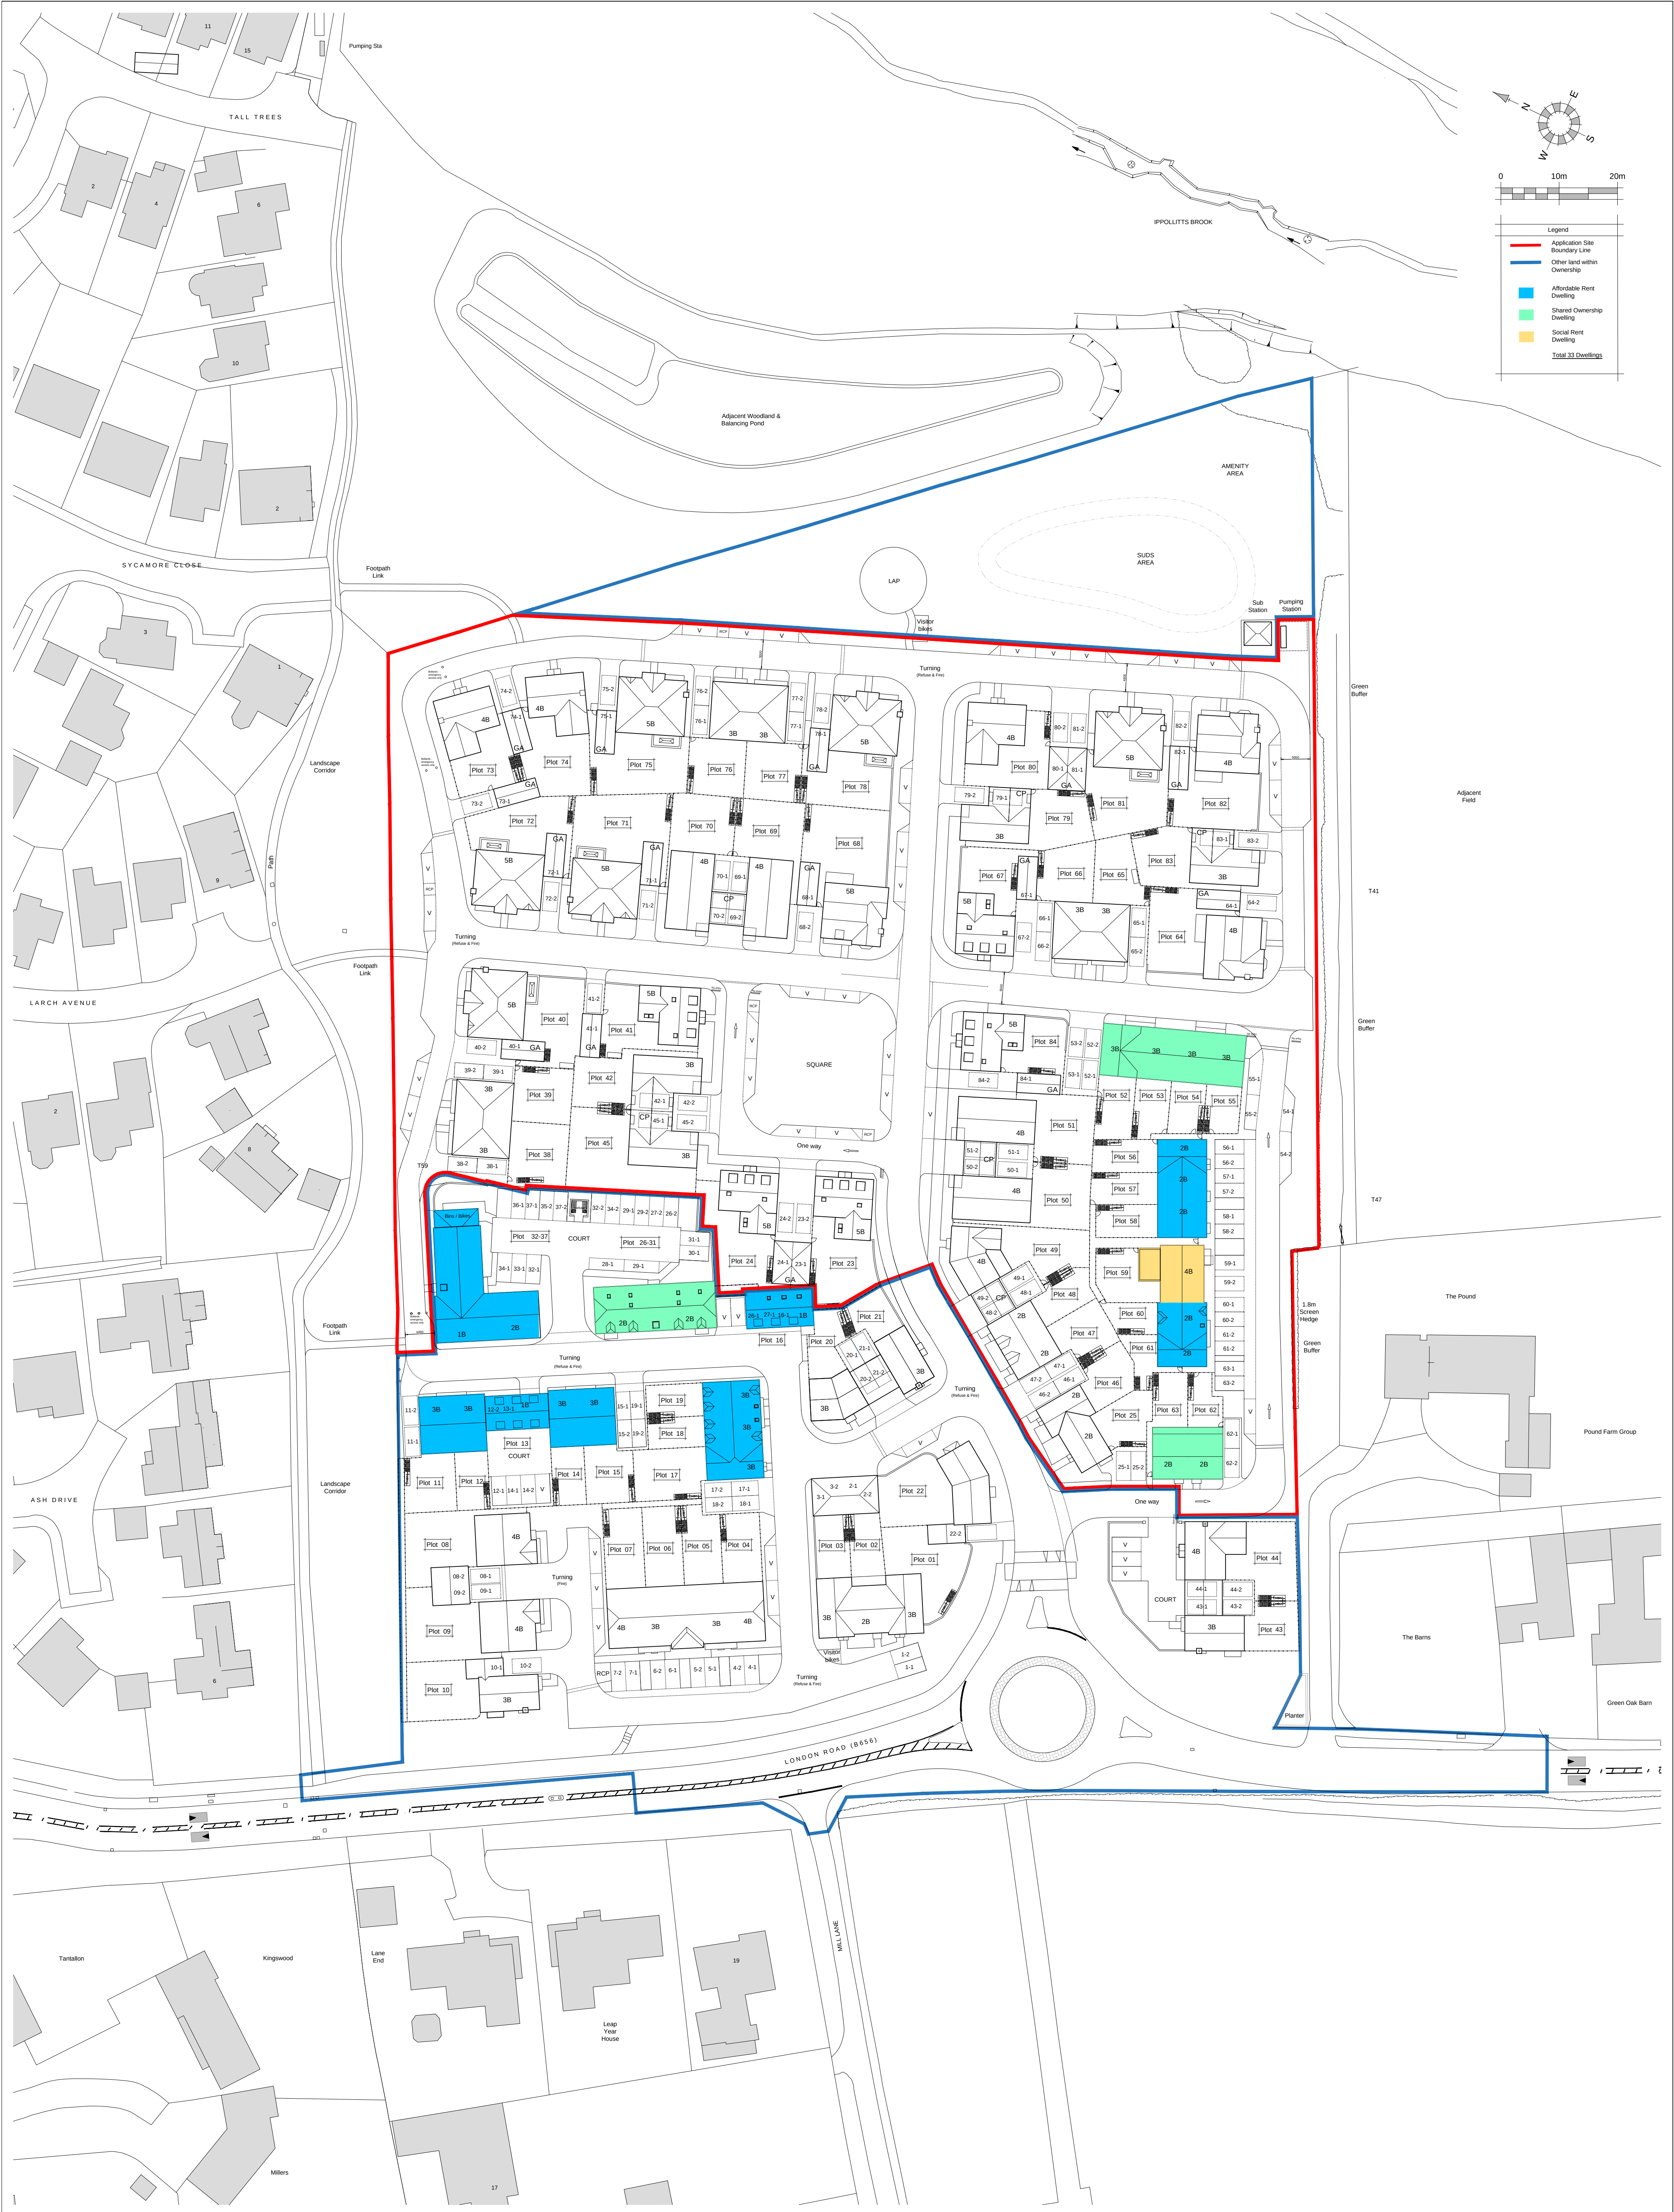

REV. DATE	REVISIONS:	BY NR	REV. DATE	REVISIONS:	BY	STATUS:	CLIENT:	Elivia Homes Ltd		PROJECT:	Land north of Pound Farm, London Road, St Ippolyts		 architecture planning masterplanning Broadmeade House, Farnham Business Park, Weydon Lane, Farnham, Surrey GU9 8QT. info@osparchitecture.com www.osparchitecture.com Tel: 01252 267878
A	08.05.25			Minor updates to some house types as per client instructions.	NL		SCALE:	1:500 (A1 ORIGINAL)		DRAWING:	Affordable & Shared Ownership Plan (Roof Level)		
G	21/05/25			Garden fence between plots 25 and 61 repositioned			DRAWN:	NL	24113	P105	B		
							DATE:	08.04.25					

© COPYRIGHT EXISTS ON THE DESIGNS AND INFORMATION SHOWN ON THIS DRAWING

This drawing may be used or cross referenced to the scale for planning application purposes only. Do not scale for any other purpose, use figured dimensions only. Subject to site survey and all necessary consents. All dimensions to be checked by user and any discrepancies, errors or omissions to be reported to the Architect before work commences. This drawing is to be read in conjunction with all other relevant materials. OS Licence No: 100007327