





- NOTES
1. THESE ARE PLANNING DRAWING & SHOULD ONLY BE USED FOR THAT PURPOSE
 2. THESE ARE NOT CONSTRUCTION DRAWINGS

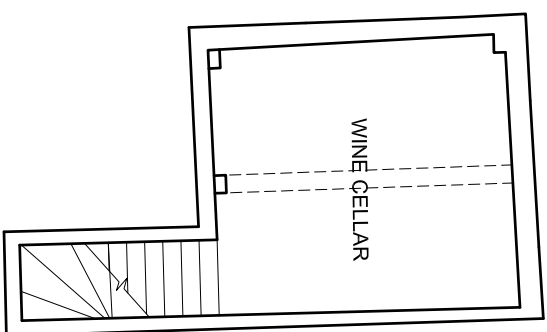


CELLAR FLOOR LAYOUT

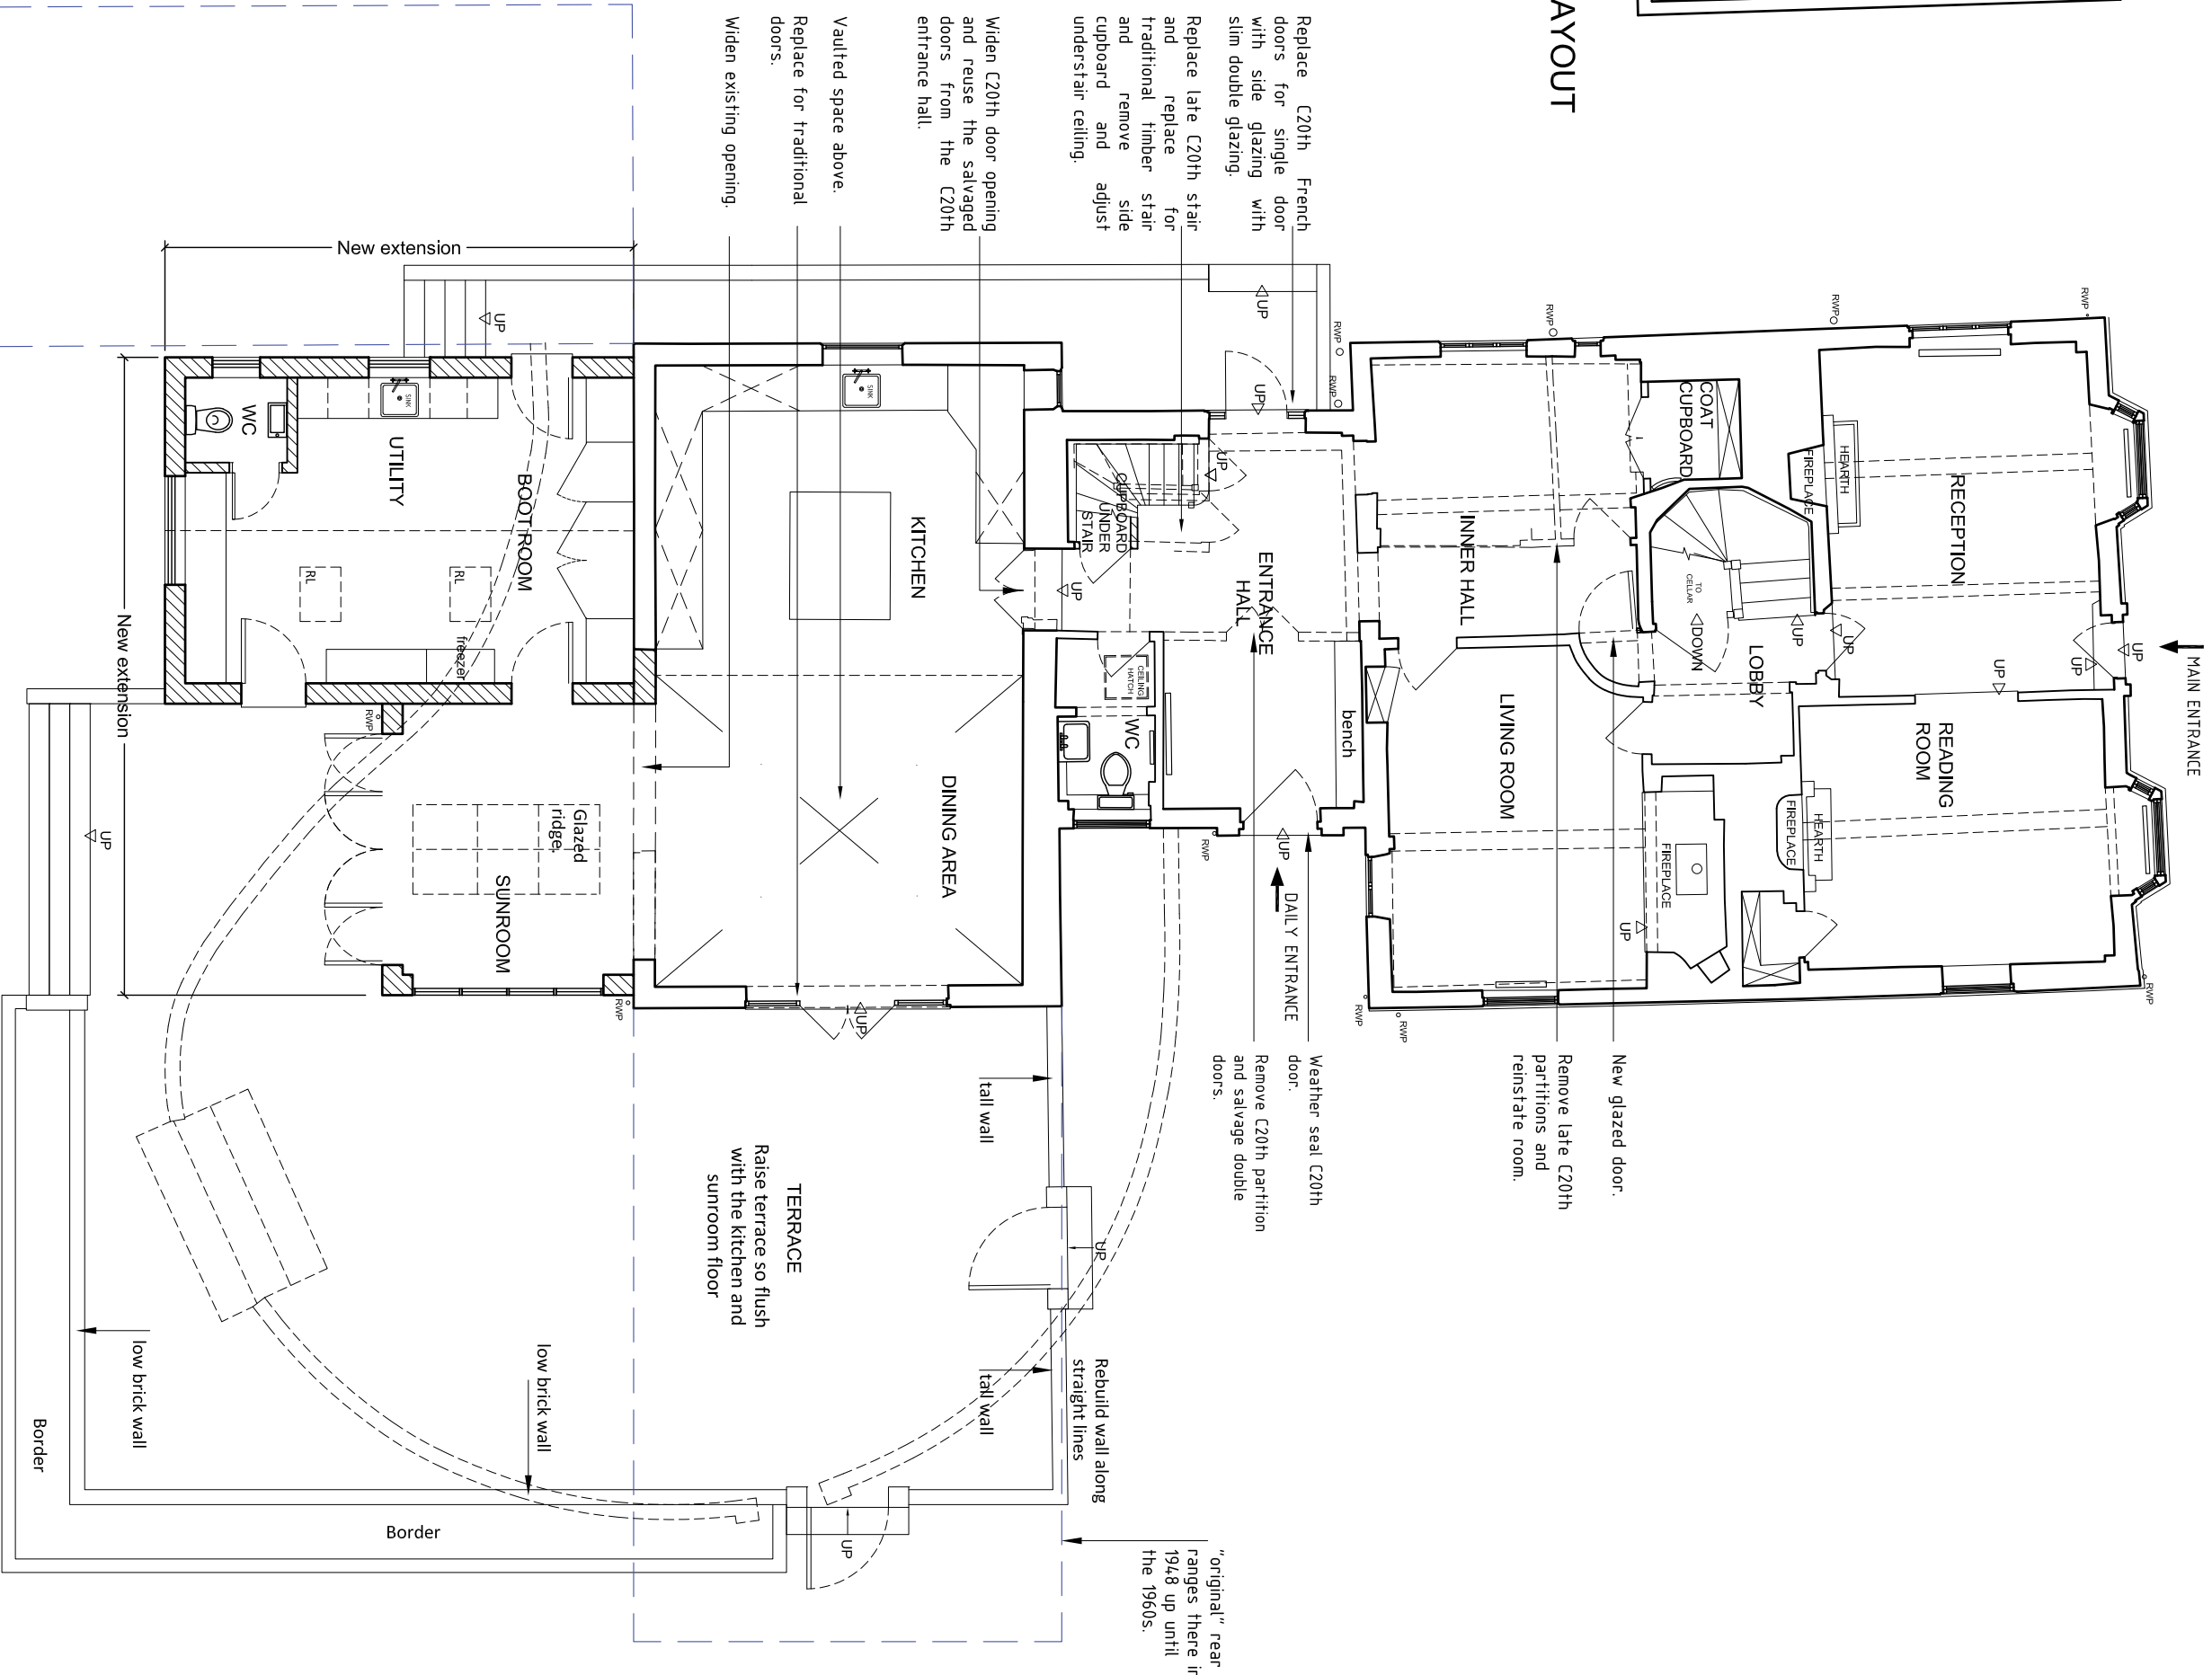

GROUND FLOOR LAYOUT

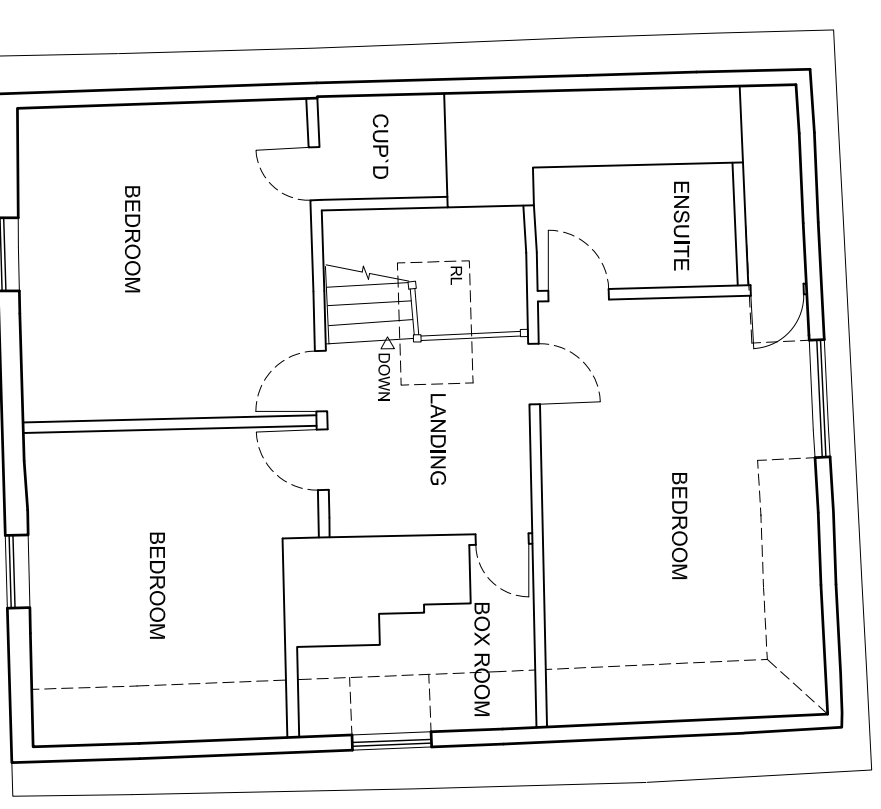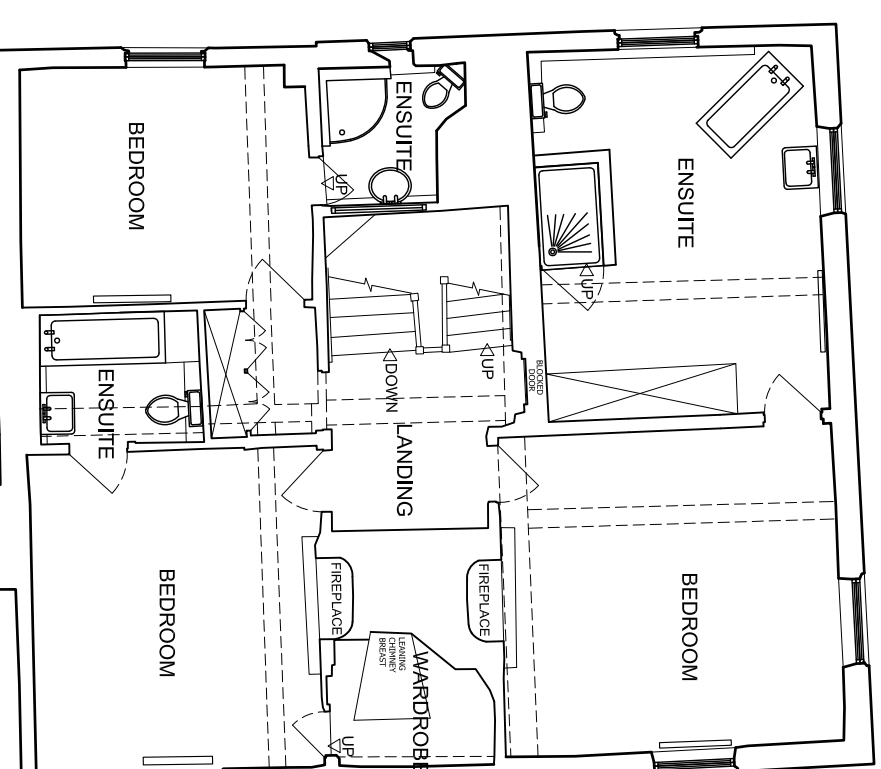

SECOND FLOOR LAYOUT

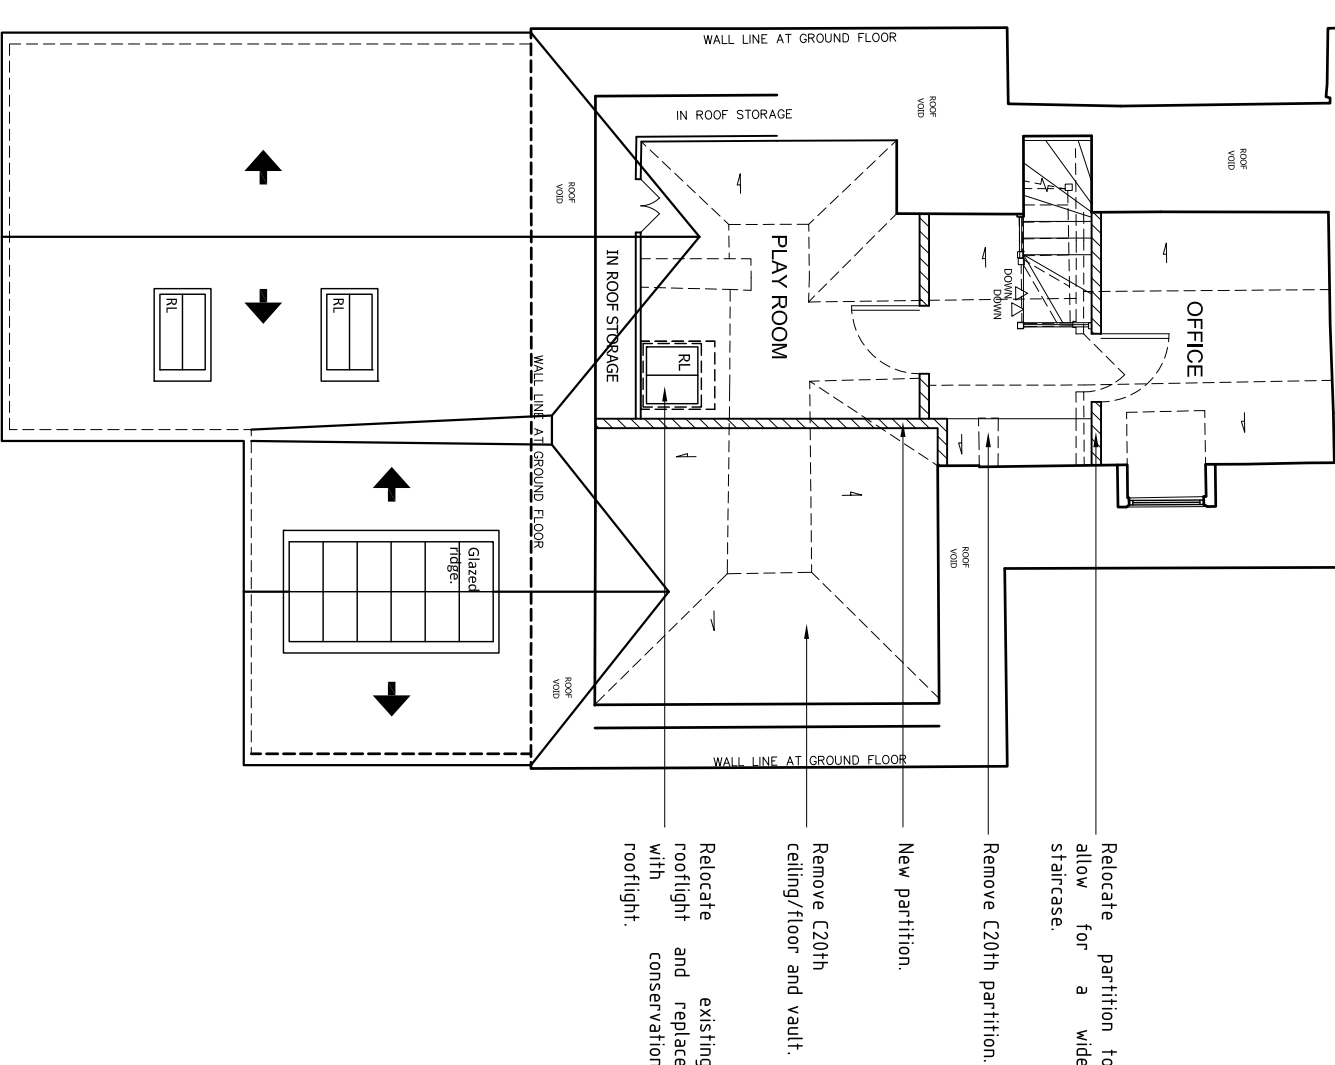

FIRST FLOOR LAYOUT



REV	DATE	REVISIONS	DATE	
B		REVISIONS		
C		REVISIONS		
AHEADS FOLLOWING PRE-APP ADVICE				
FLOOR PLANS PROPOSED DRAWINGS for CHURCH FARM HOUSE CLIFFHALL BROADLOFT SG7 6RG				
© The copyright of this drawing belongs to Kay Pilbury Architects				
NO	SCALE	DATE	REV	RECEIVED
24.16	/ PD / 20.1	JUL 24	C	
1 : 100 @ A2			D2	
 KAY PILBURY THOMAS ARCHITECTS TEL: 01793 599908 FAX: 01793 599965 www.kpt.co.uk info@kpt.co.uk HONEYLANES, KIMMITEE, SAFFRON WALDEN, ESSEX, CB10 2TJ				