
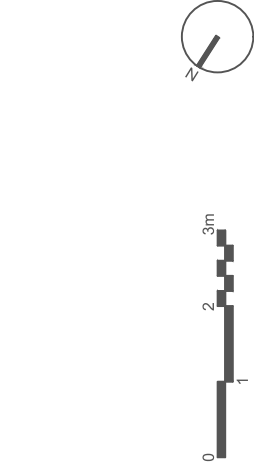
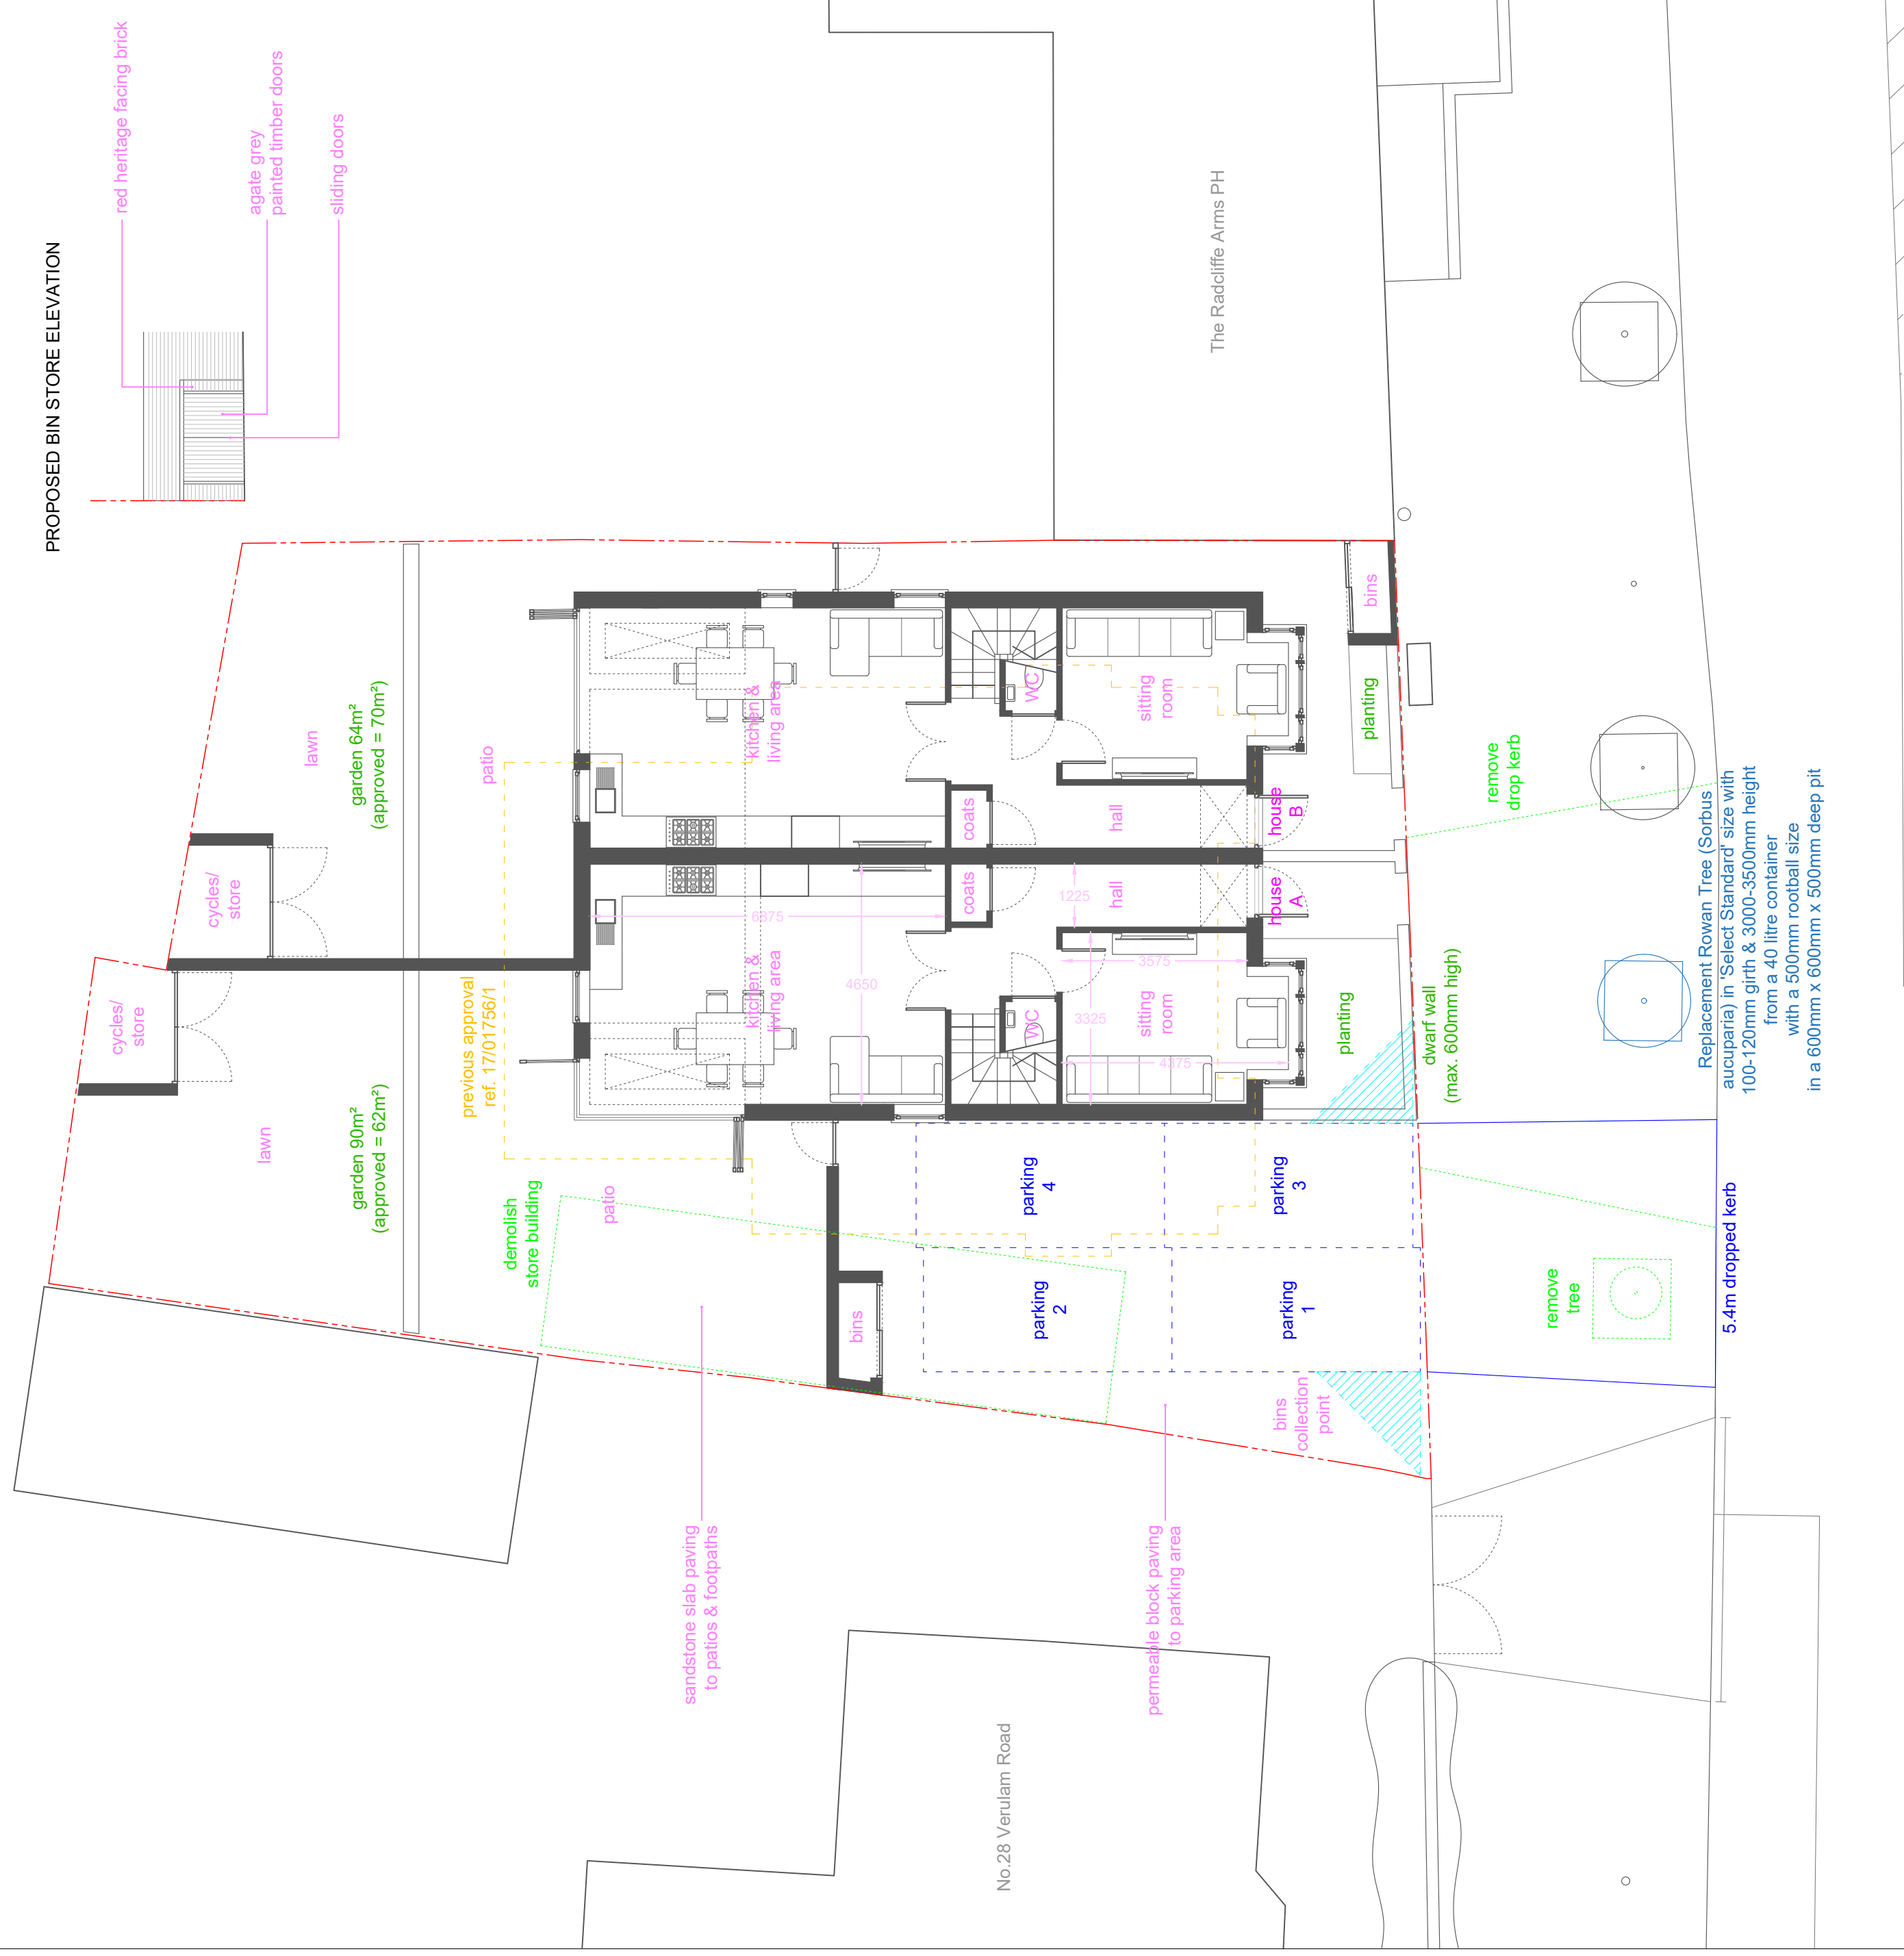


PROPOSED CYCLE STORE ELEVATION

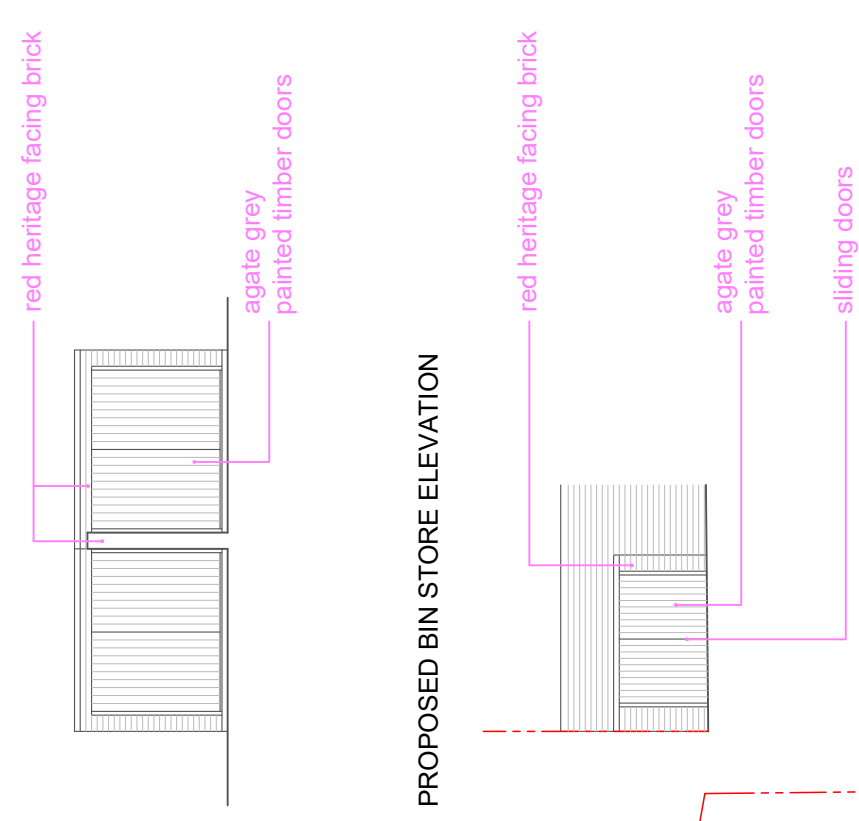

CBD	TITLE: NEW BUILD SEMI-DETACHED HOUSES PROJECT ADDRESS: LAND REAR OF RADCLIFFE ARMS PH, HITCHIN CLIENT: MR D SHERGILL & MR R SINGH DATE: MAY 2021	DRAWING NUMBER: 288-4003 REV: A B C D E F G DATE: AUG 21 NOV 21 APR 22 MAY 22 JULY 22 JULY 22 MAY 25 NOTE: GENERAL AMEND. WINDOWS REPLACEMENT TREE ROOF & SIZE BIN STORE & WALING BIN STORE ELERB DROPPED KERB	REVISION: G
------------	---	---	------------------------------