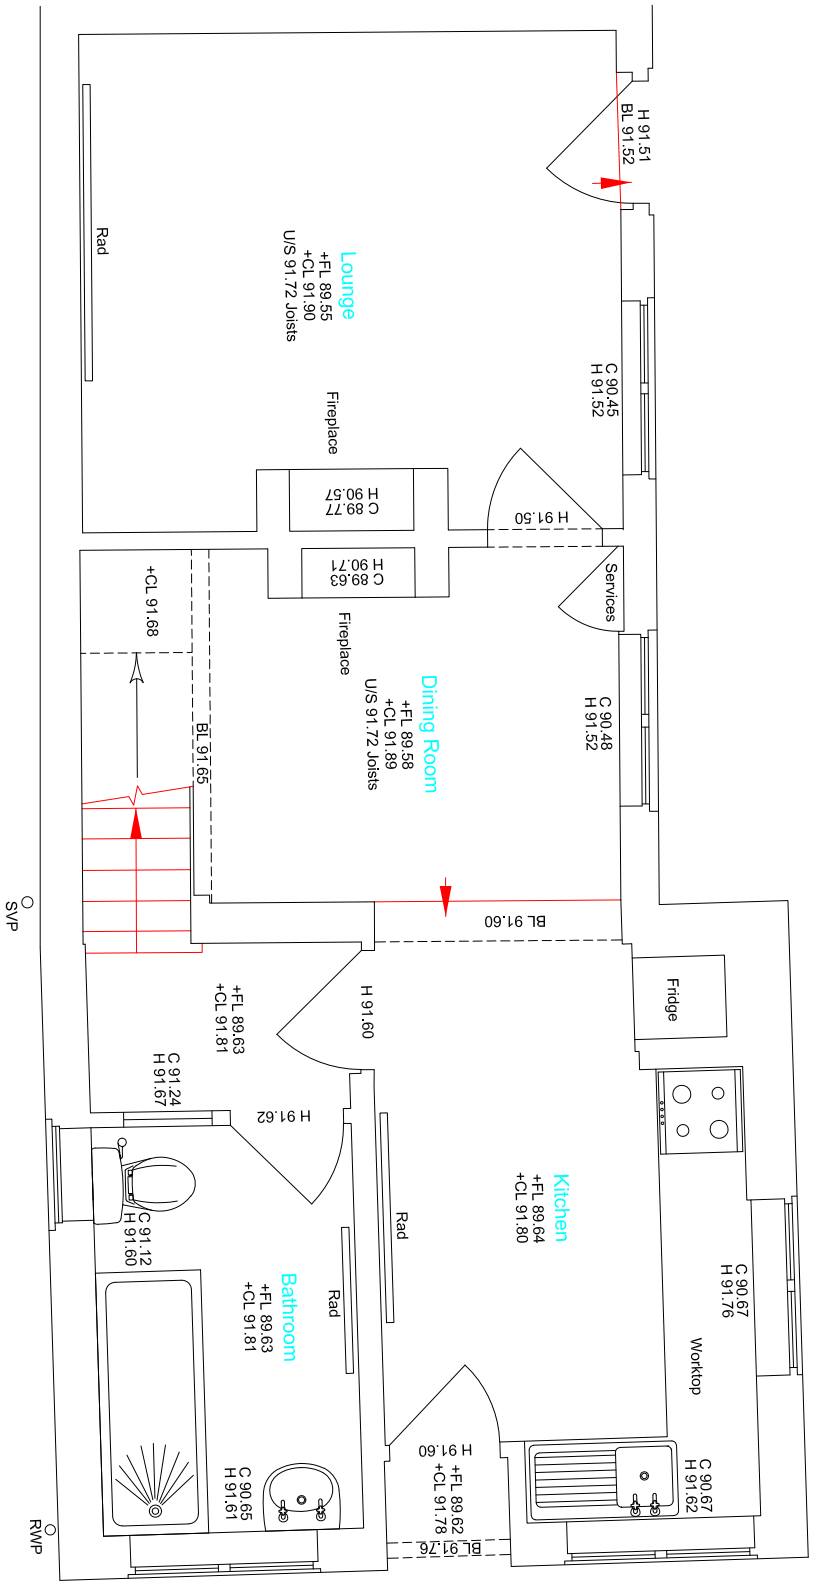
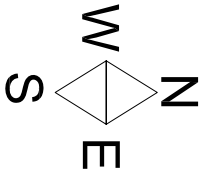


Scale from this drawing for plotting only.	
all plotting site area and building information has been compiled from	
different sources.	
All dimensions are to be checked on site.	
Errors are to be reported immediately to the Architect.	
To be read in conjunction with all relevant Architects' Services and Structural Engineers drawings.	
© HUGO HARDY ARCHITECT	
