


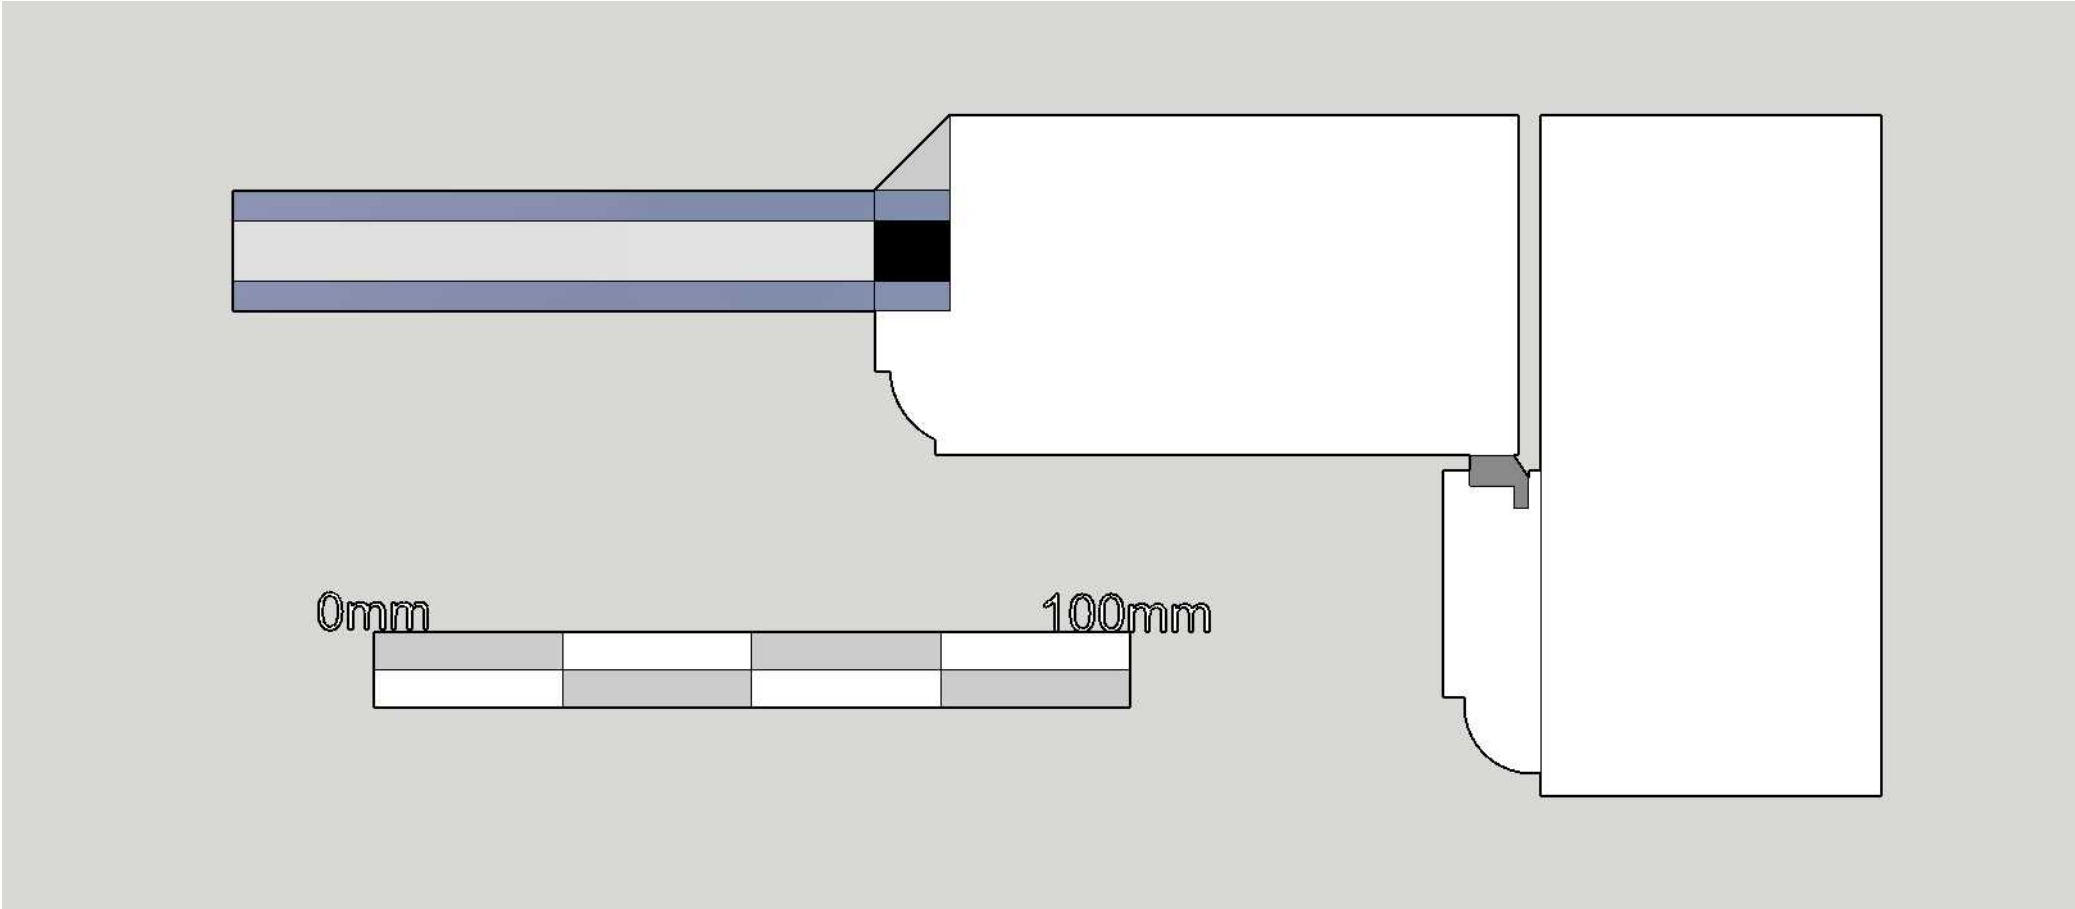

Client	Address	Project	View	Materials
Emma Rookwood	The Old Bakery Bendish Hertfordshire SG4 8JH	Kitchen French Door	Plan of jamb and style	Accoya 4/8/4 Clear Krypton Filled Slimline Units Dryseal Glazing putty
Drawings - Toby Curtis Waterhall Joinery Ltd		Scale 1:1 on A4		8th April 2026