


REFUSE COLLECTION AND DELIVERY
HEAVY VEHICLE MOVEMENT PLAN

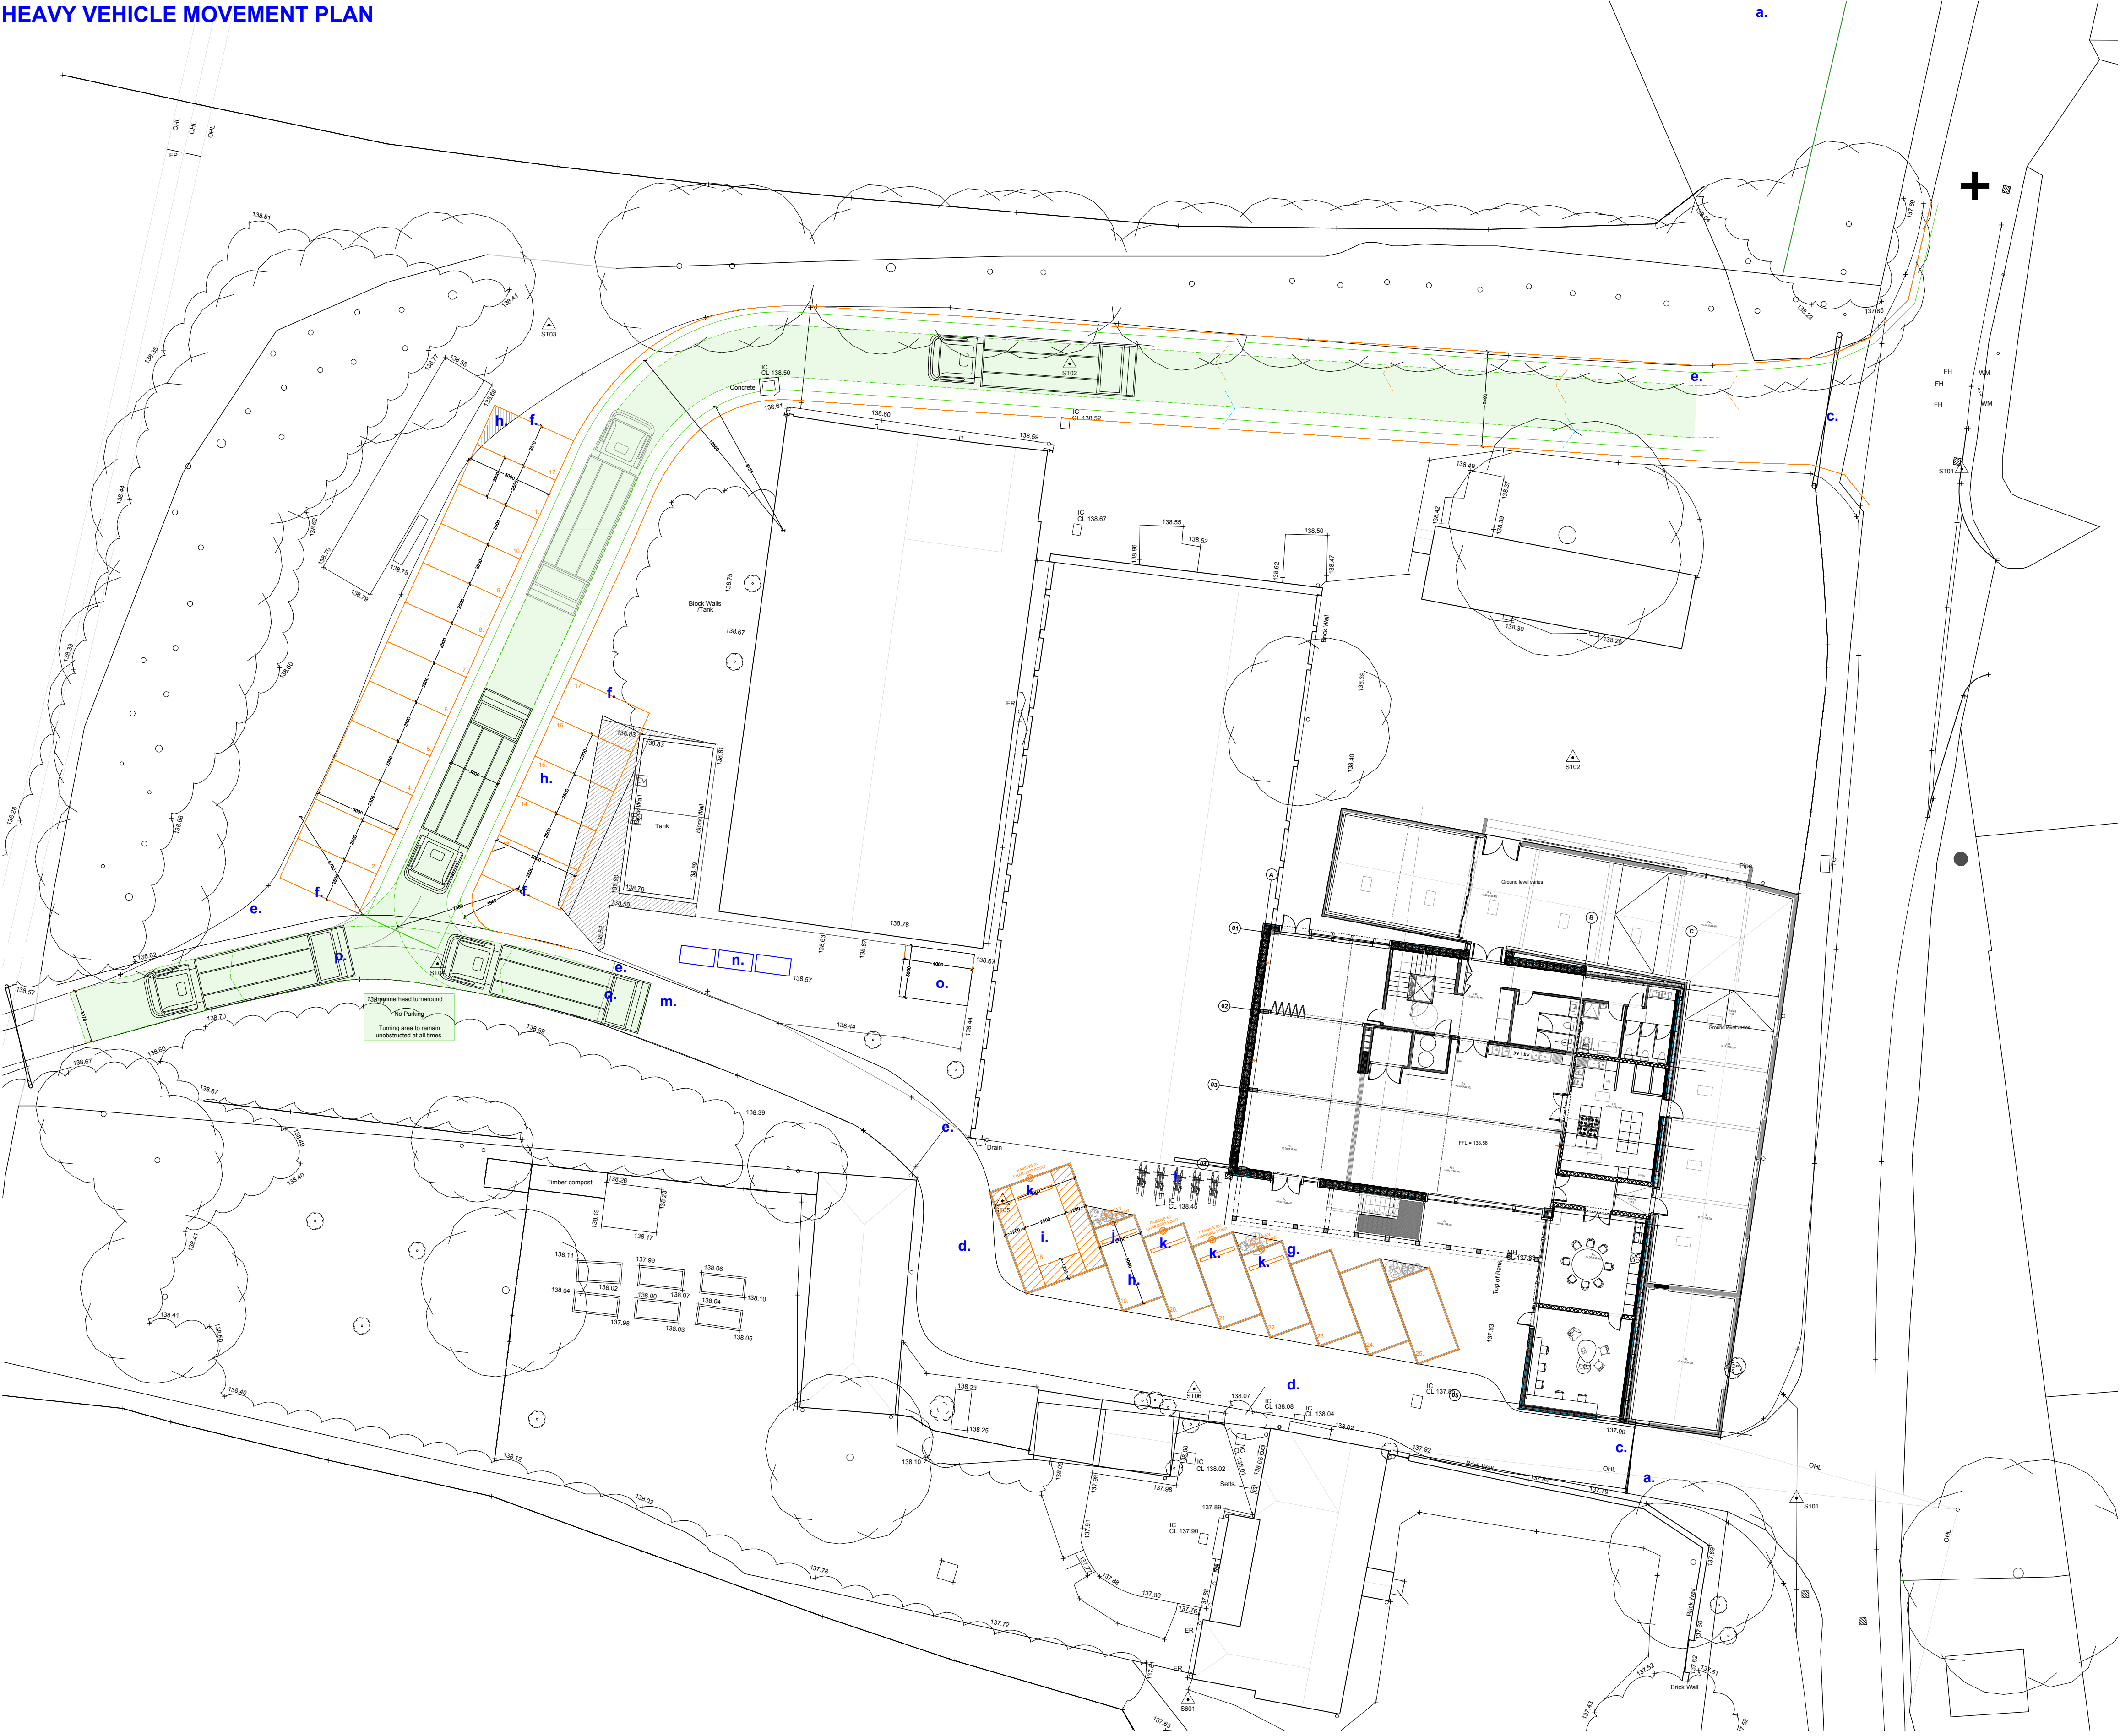

NOTES:

- ACCESS AND CIRCULATION**
- a. Main vehicular/pedestrian site entrance
 - b. Groundschool dedicated exit route
 - c. Fence
 - d. One-way circulation system (Groundschool traffic)
 - e. Directional and regulatory signage
- PARKING**
- f. Primary car park surfacing treatment
 - g. Existing concrete surfacing with painted parking bays
 - h. General parking bays
 - i. Blue Badge / accessible parking bays
 - j. Active EV charging bays
 - k. Passive EV charging bays
 - l. Secure cycle parking area / cycle stands
- SERVICING / REFUSE**
- m. Refuse vehicle collection and servicing zone
 - n. Temporary refuse bin presentation point
 - o. Enclosed waste storage / bin store (segregated waste streams)
 - p. Refuse / service vehicle swept path envelope
 - q. Vehicle turning head for refuse / lorry manoeuvring
- CIRCULATION & SAFETY**
- r. Internal vehicular circulation routes
 - s. Pedestrian movement routes
 - t. Shared or crossing areas (pedestrian/vehicle interface)

KEY

- WAY IN
- WAY OUT
- ONE-WAY ACCESS
- CAR PARK AND BAY LAYOUT
- ACCESSIBLE PARKING BAY
- HEAVY VEHICLES CIRCULATION
- ACTIVE EV CHARGING POINT
- PASSIVE EV CHARGING POINT
- ENTRANCE
- EXIT
- EXISTING PEDESTRIAN PATH

CAR PARKING – SITE CIRCULATION & BAY LAYOUT PLAN

