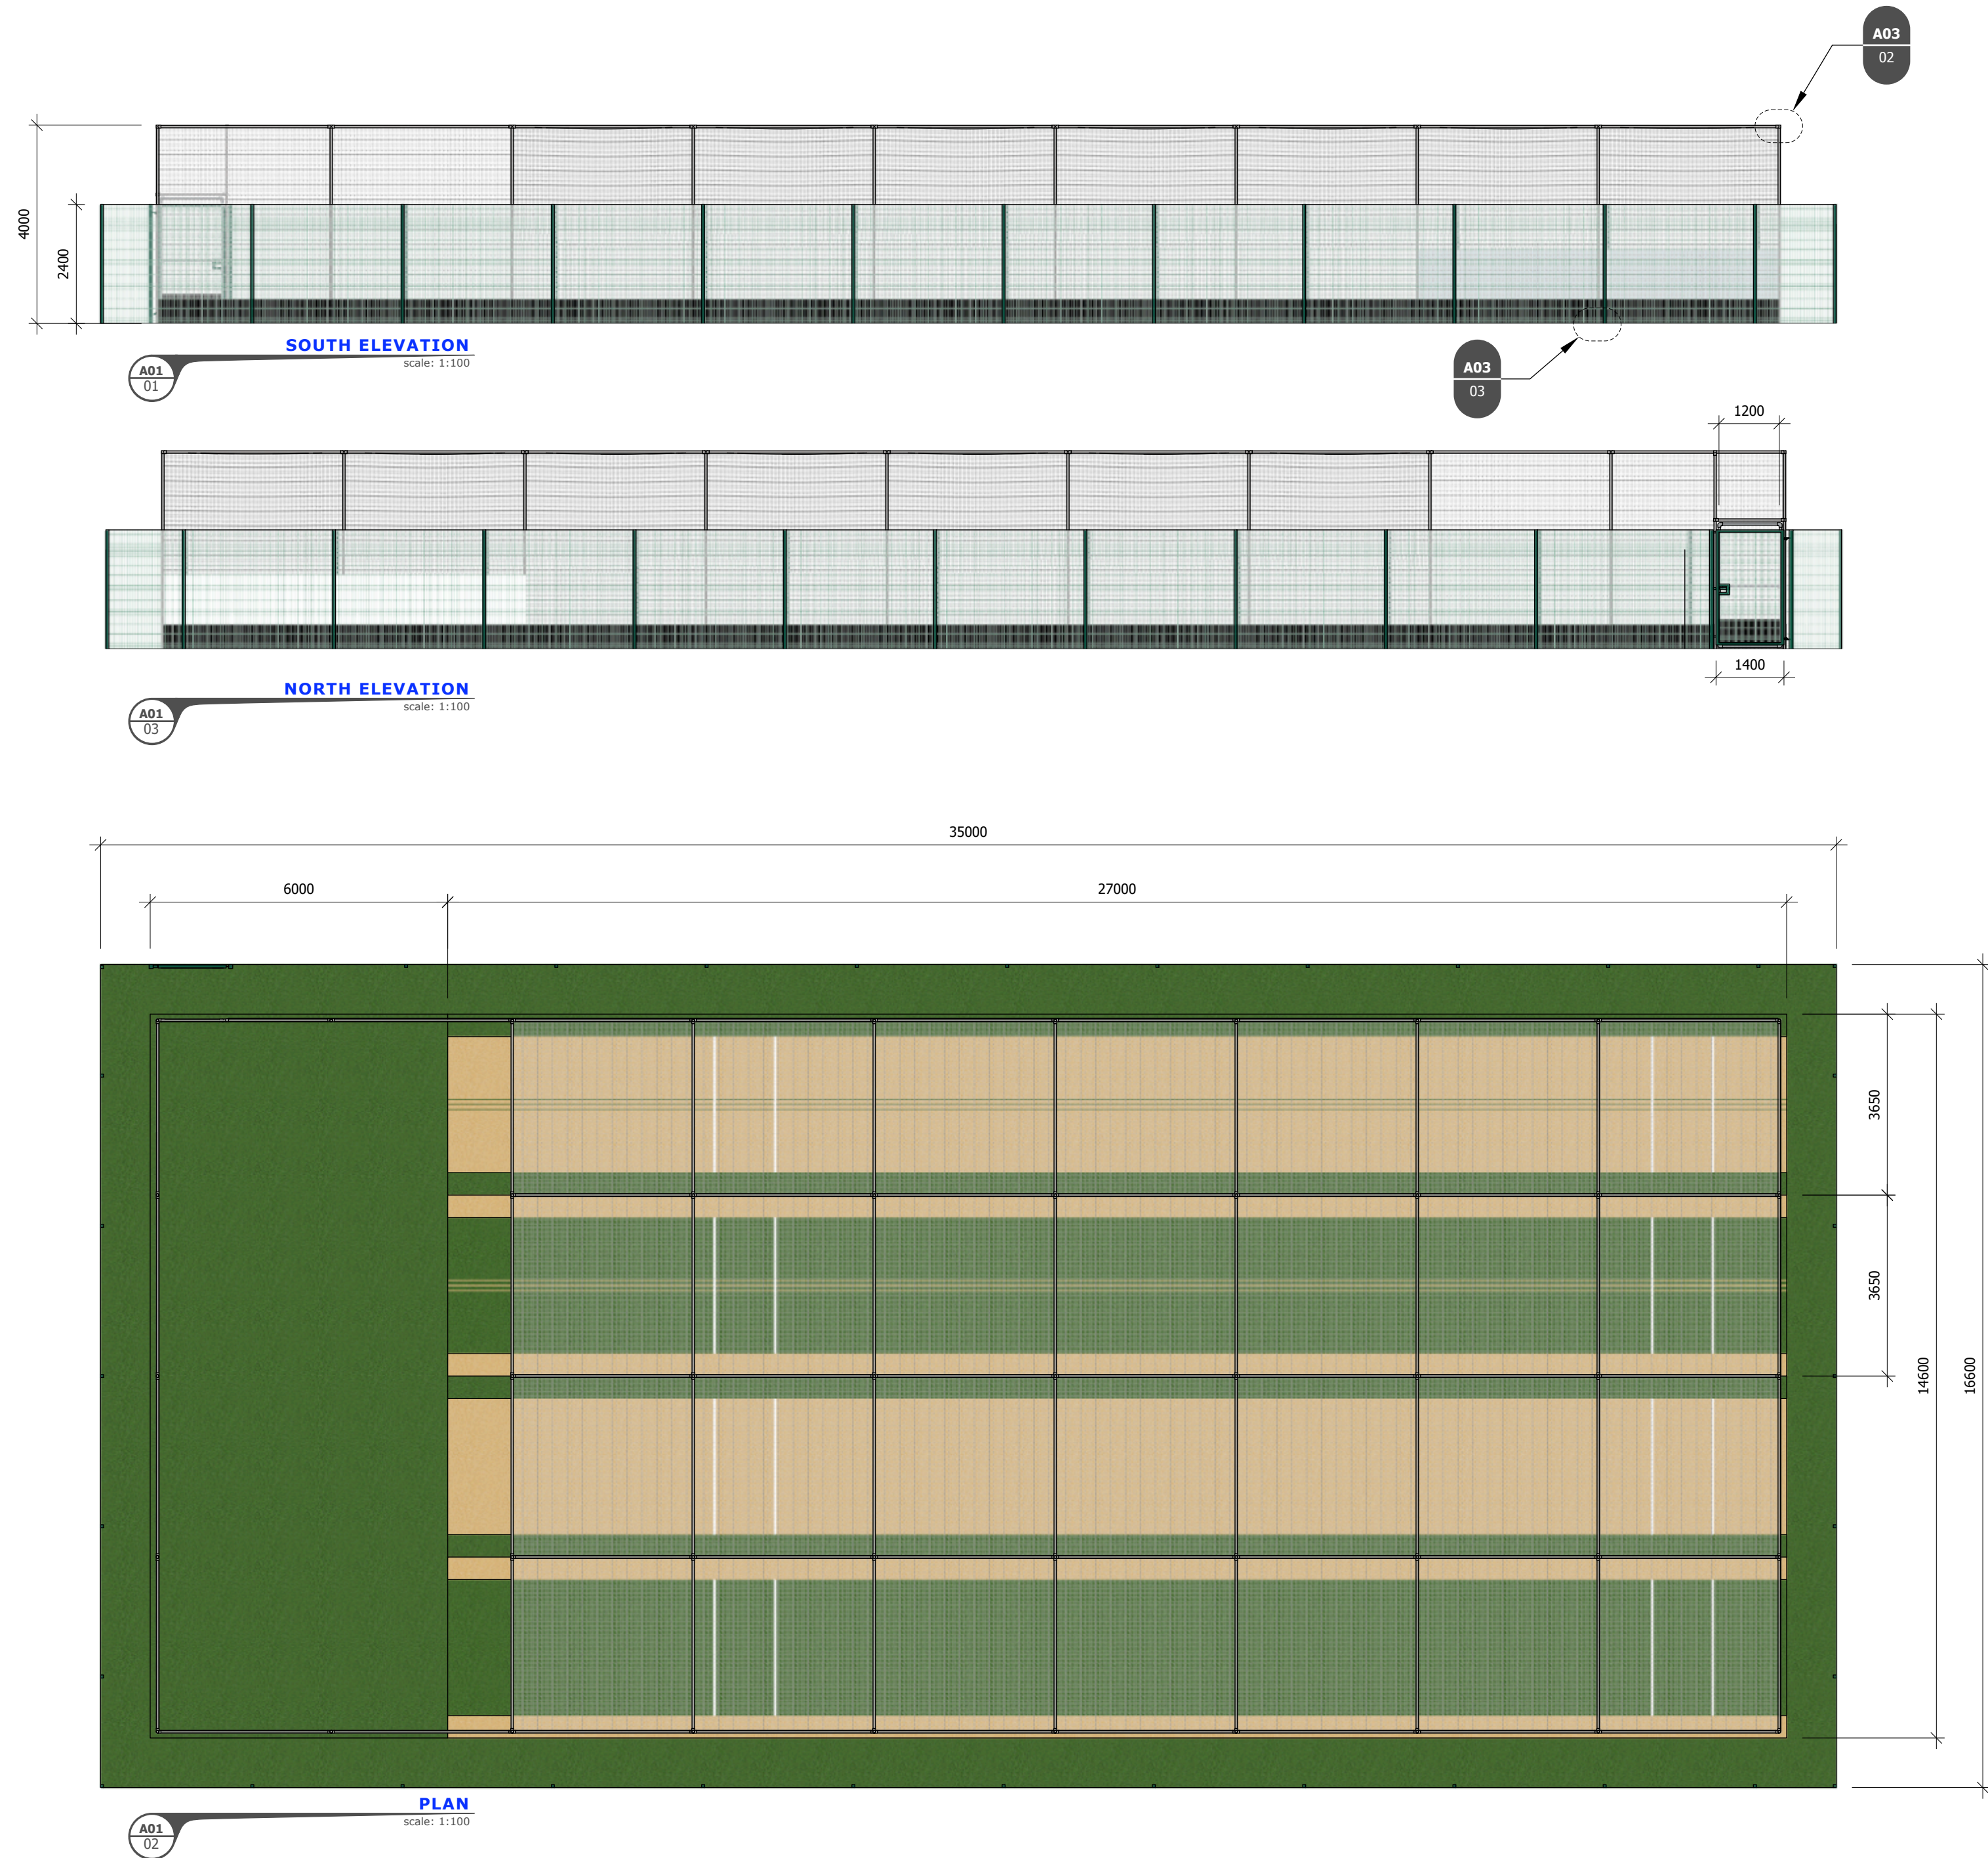


Specification for Four Lane Enclosed 'tp5t' Facility

Playing surface carpets

Overall four lane dimensions: 33m x 14.6m
'tp5' premium grade tufted synthetic playing surface carpets
per lane: 27m x 3.65m Green / NPC Borders & NPC / Green
borders playing surface
Training aid - Contrasting stump lines
'tp5' premium grade tufted run up carpet per lane: 6m x
3.65m single tone green

Shock pads: per lane

'tp2' batting area: pace modifying shock pads for the pitching
area 19m x 3.4m
'tp3' bowling area and run-up: load absorbing shock pad 14m
x 3.6m

Steelwork system dimensions: per lane

Height: 4m
Lane length: 25.55mm
Overall length 33m
Width: 3.6 - 3.65m
48mm diameter galvanised steel tubes set in a 52mm
diameter socket.

Netting systems

'HD' netting in Protection Tunnel design
7.45m x 4m HD panel sidewalls
4m high black bowler end netting
Wrap batting curtains (white mesh) 2m x 7.3m between lanes
& 1.5m x 7.3m at the sides and rear of the system
Black or Green netting
Optional: 'Single' or 'Double' Batting Curtains
Protection skirt in black or green (PVC): protects the bottom
section of netting, 500m high.

Security Fence

2.4m High Protek 1000 perimeter security fencing and single
leaf pedestrian gate with sliding latch.

RAL6005 Green Powder Coating

This document is a strictly confidential communication to
and solely for the use of 'The Client'. This document and
the information in it, are provided in confidence to 'The
Client', for the sole purpose of exploring potential ground
development works. No part of it may be reproduced or
communicated to any other third party without the express
written permission of total-play Ltd

The 'tp5t' system designed and installed by total-play
Ltd is an England and Wales Cricket Board, (ECB)
Approved Non-Turf Pitch System.