


Proposed Floor Plan

1:100



Proposed Location Plan

1:500

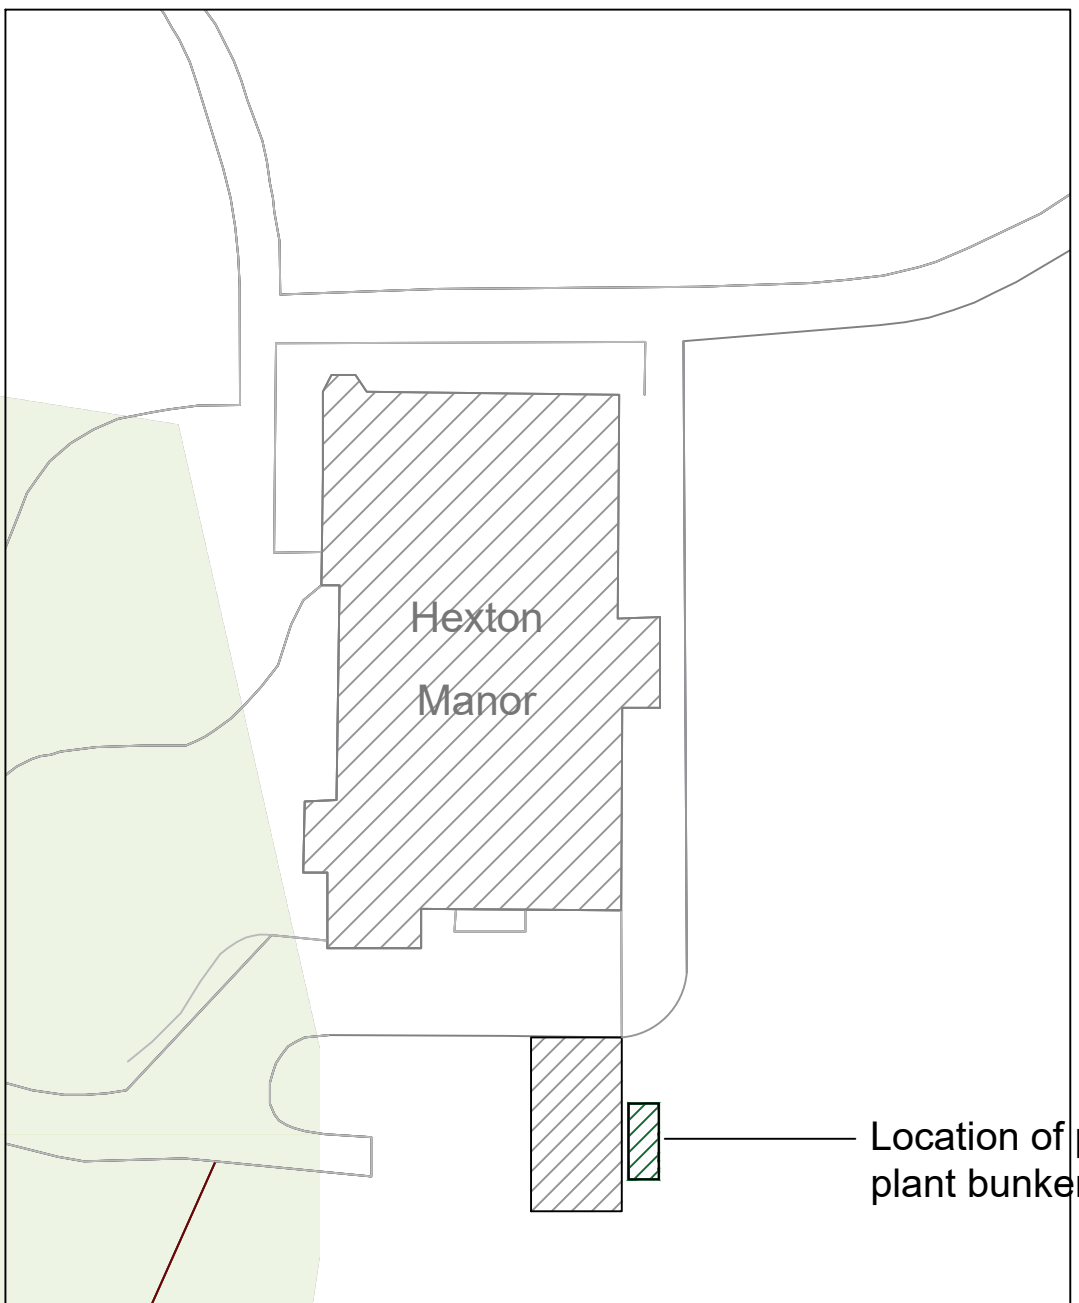

Access grating

Underground Plant bunker

Existing Garage

Gravel Drive

Grassed Area



Gravel Drive

Grassed Area

Grassed Area

Plant Bunker Section Detail A-A

1:20

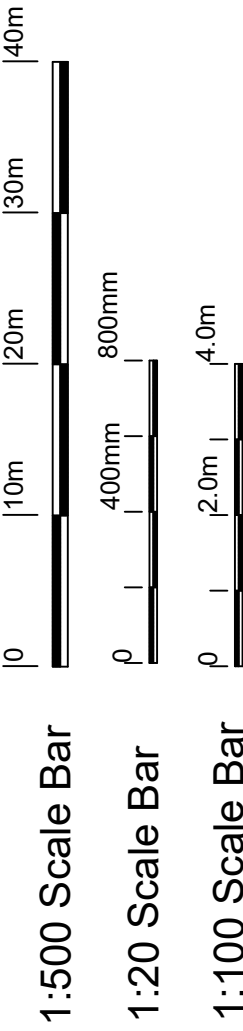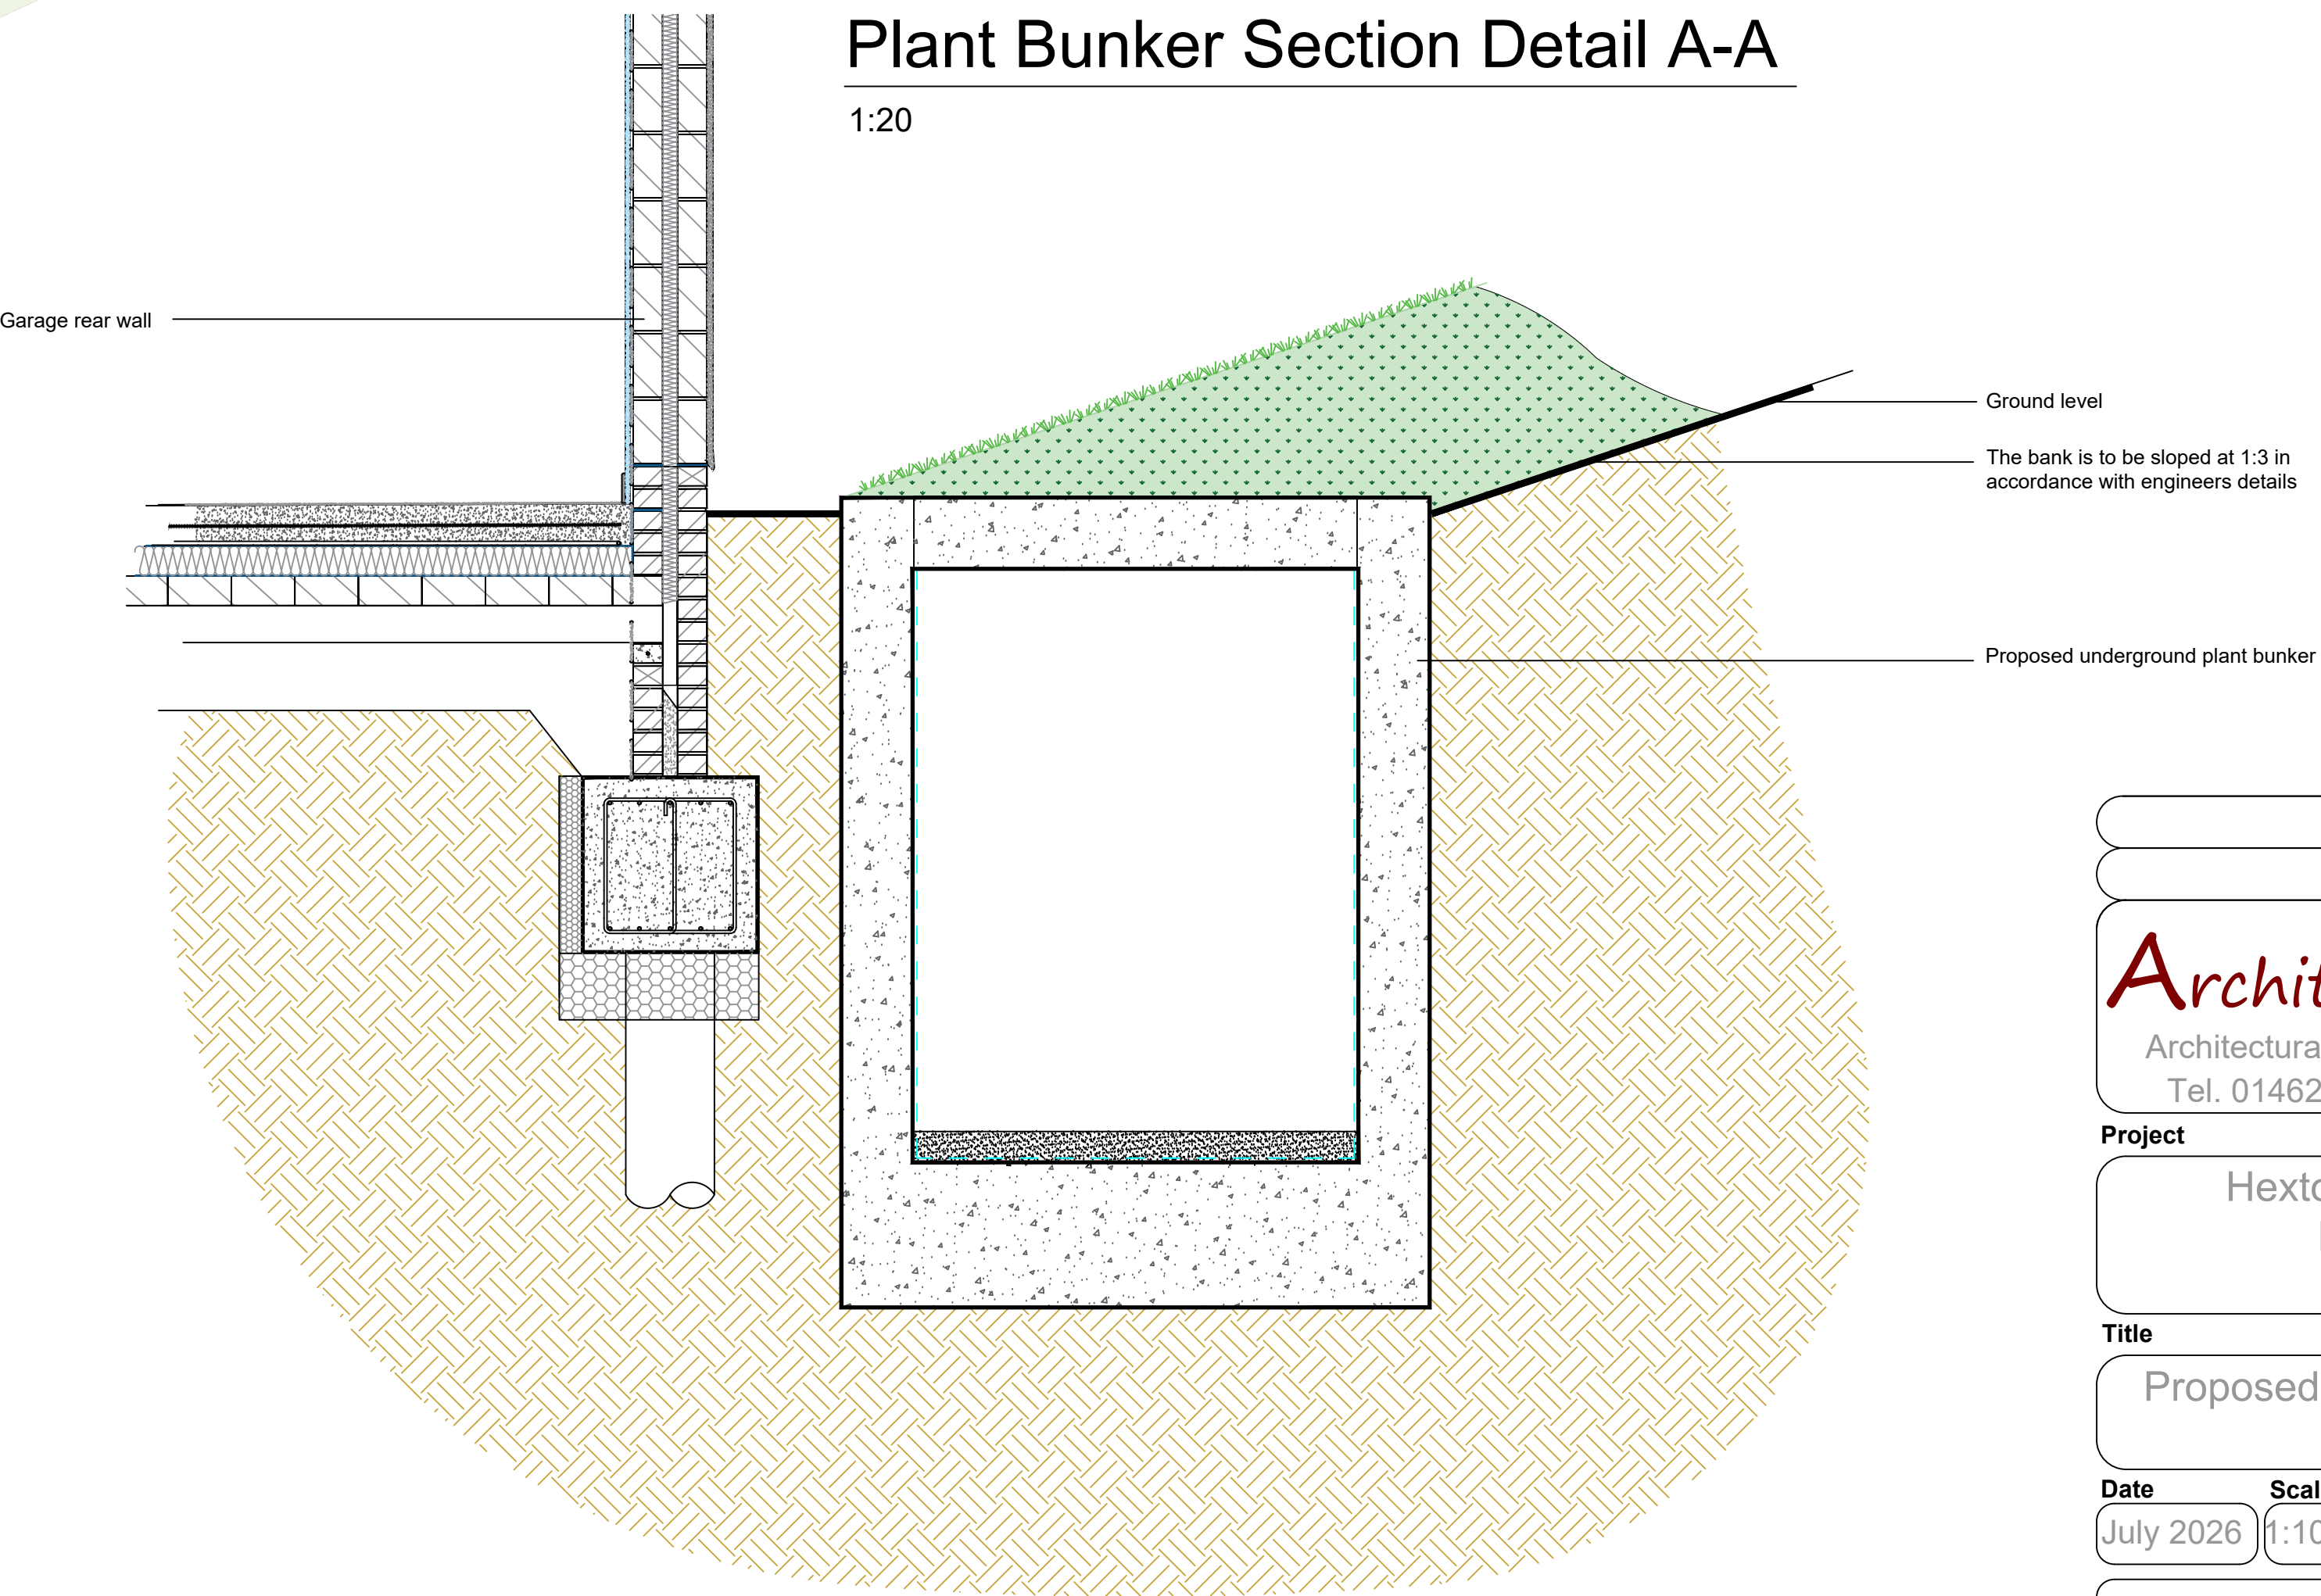

Architech Limited
Architectural and Building Consultants
Tel. 01462 634293 / 07768 123899

Project
Hexton Manor, Hexton,
Hertfordshire

Title
Proposed Underground Plant
Bunker

Date **Scale** **Status**
July 2026 1:100 1:500 1:20 Planning

2023 / 32 / 2001 A0

© THIS DRAWING IS COPYRIGHT