



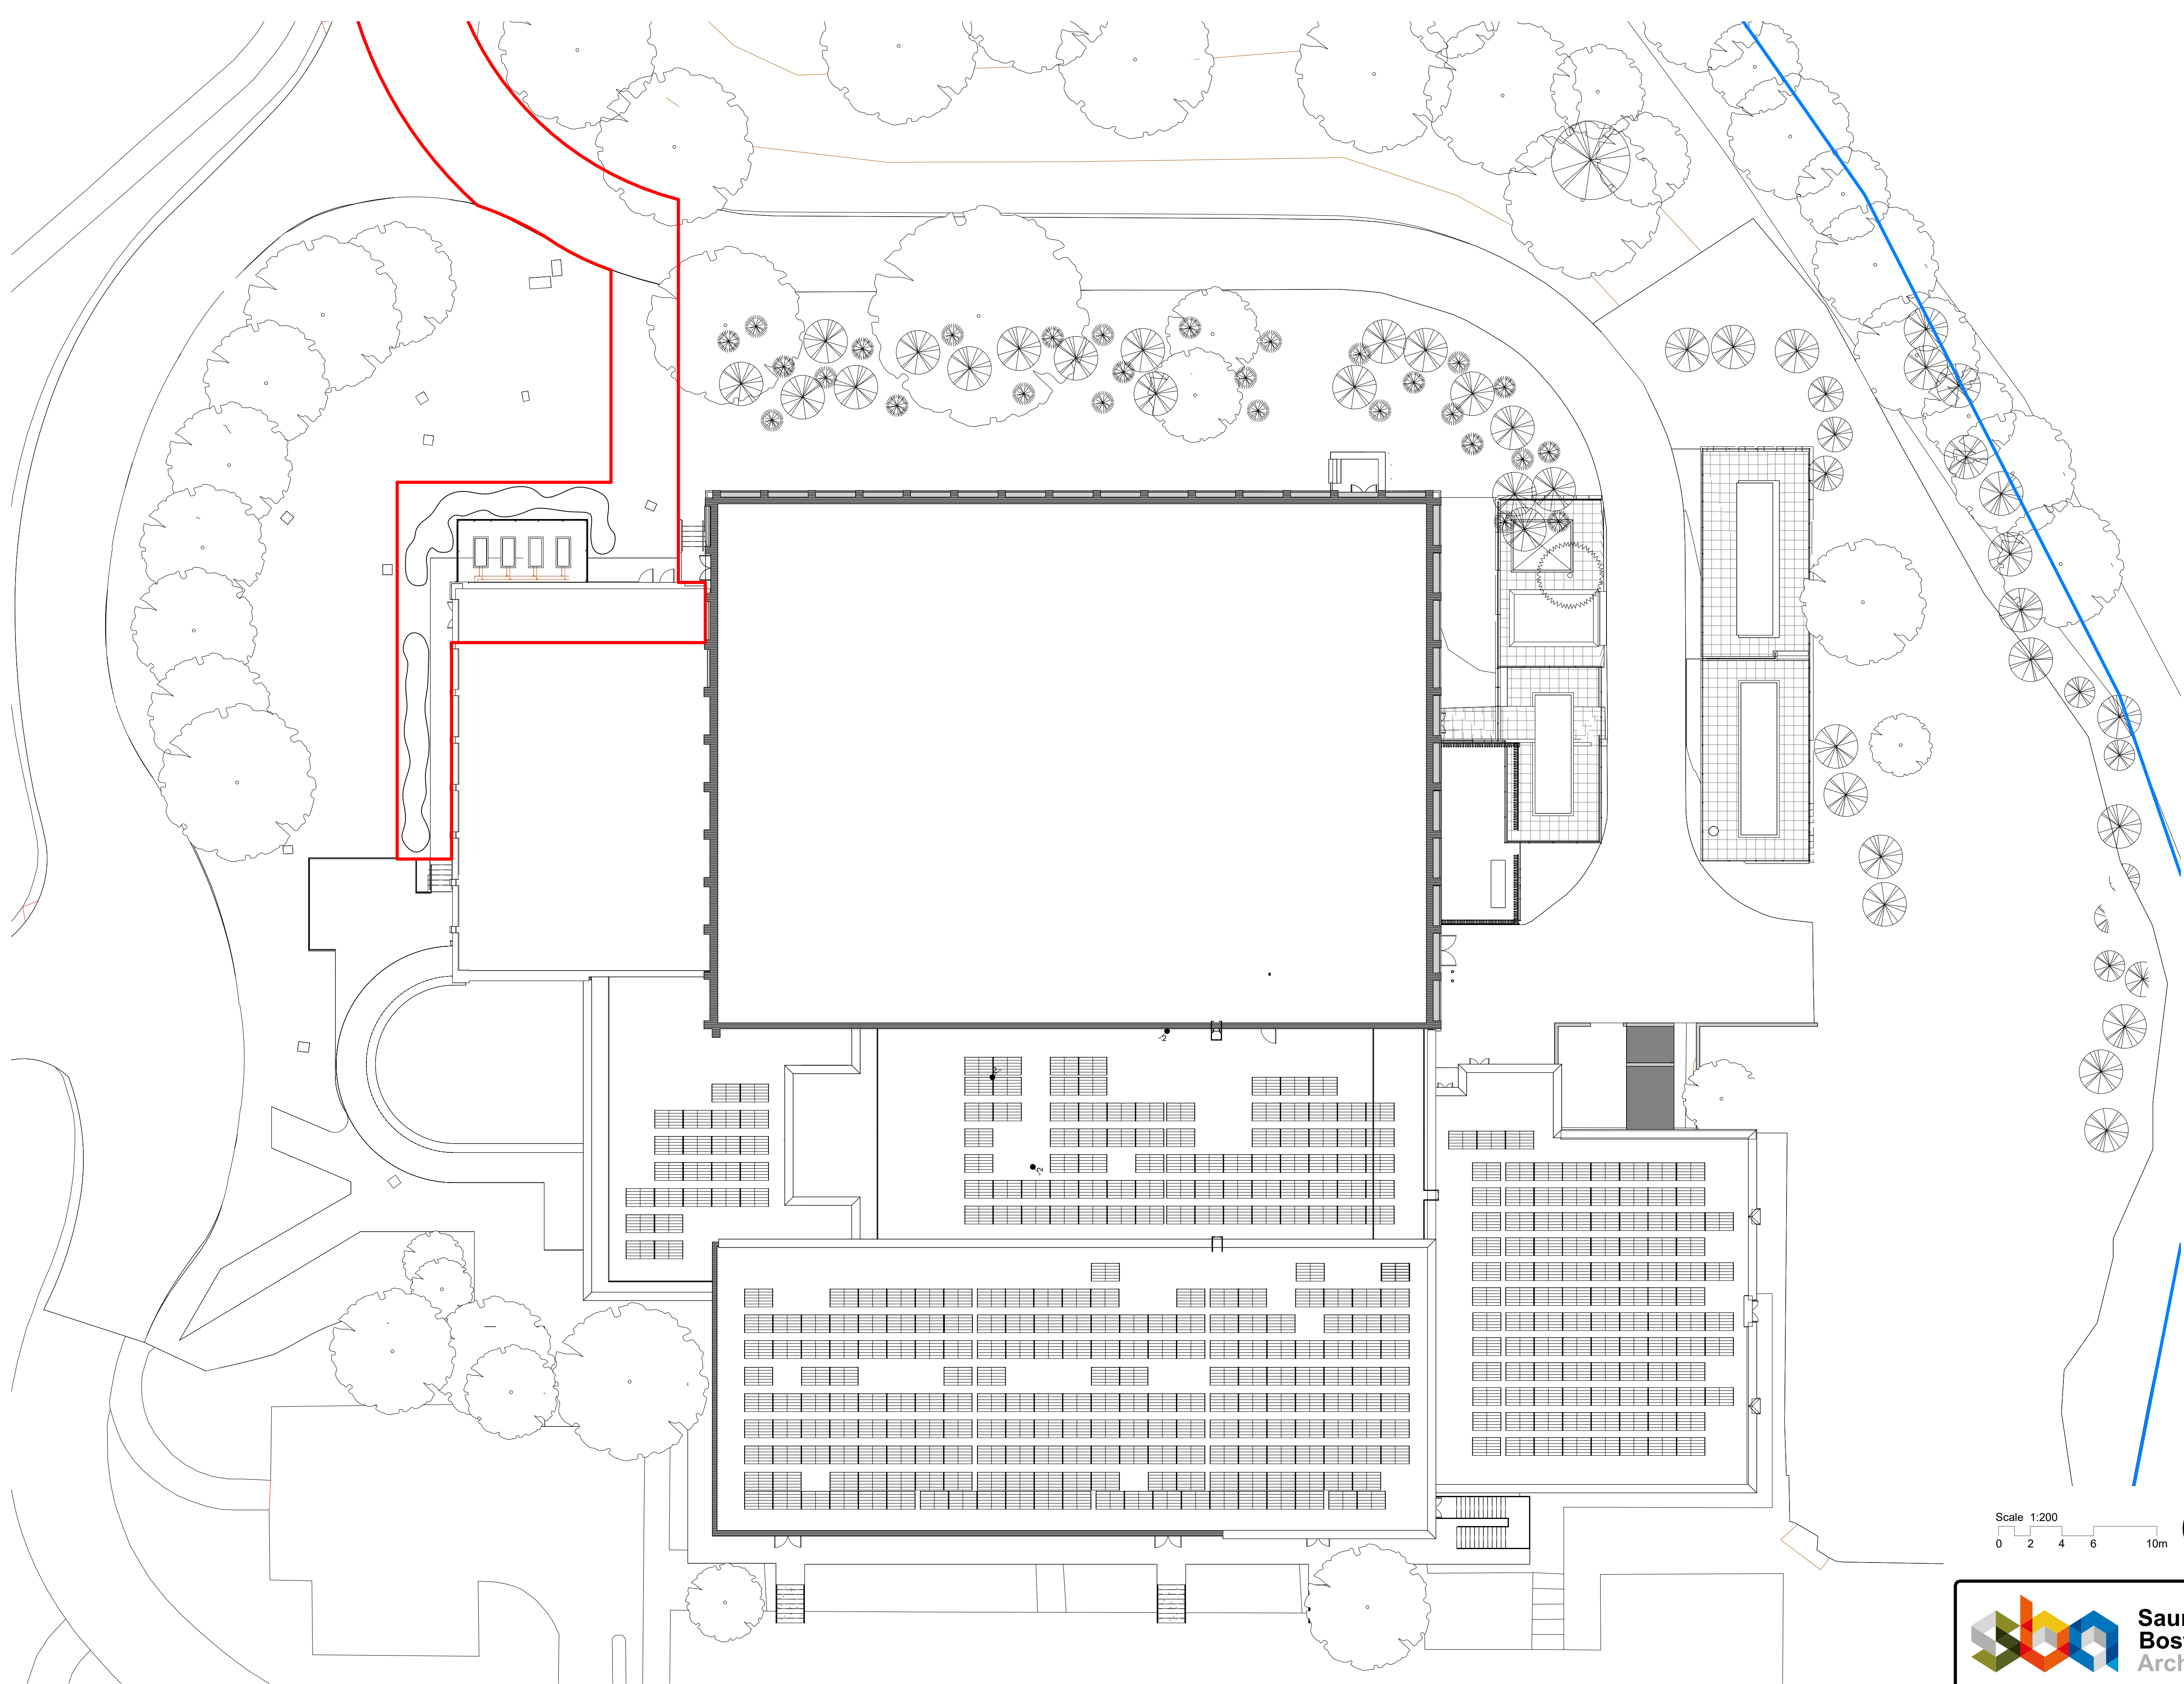

No.	Note
1	All dimensions to be verified on site by GENERAL CONTRACTOR prior to any work, setting out or shop drawings being prepared.
2	© copyright SAUNDERS BOSTON LIMITED. All rights reserved. This drawing remains the property of SAUNDERS BOSTON LIMITED at all times and may not be reproduced or copied in whole or in part without their prior written consent.
3	This drawing and related specifications are for use only in the stated location.
4	This drawing is to be read in conjunction with all other Consultants drawings and specifications.
5	Drainage has not been surveyed and any/all pipe locations and below ground drainage runs are indicative.
6	It is assumed that all works will be carried out by a competent contractor who will be working, where appropriate, to an approved method statement.

Block Plan
1 : 200

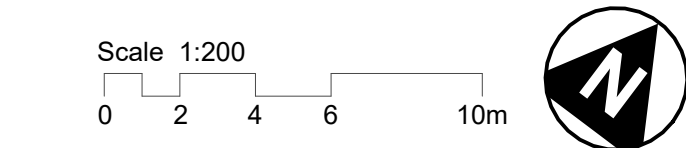



**Saunders
Boston
Architects**
Eastern Gate House, 119 Newmarket Road,
Cambridge CB5 8HA
T: 01223 367733
office@saundersboston.co.uk
The Generator, The Gallery, King's Wharf
The Quay, Exeter EX2 4AN
T: 01392 349627
www.saundersboston.co.uk

SBA Project Code 2157		Drawn KP	Date 20/04/26	Scale 1 : 200 @A1		Revision P02	
		Checked BH	Suitability Code	project 2157	originator -SBA-LC-ZZ	zone -DR-A	level -0202

P02	Planning Revision	08/05/26	KP	BH
P01	Planning Issue	24/04/26	KP	BH
No.	Revision	Date	Chk.	Auth.
Client				

North Herts District Council	
Job NHLC - Decarb Phase 2	
Drawing Block Plan	