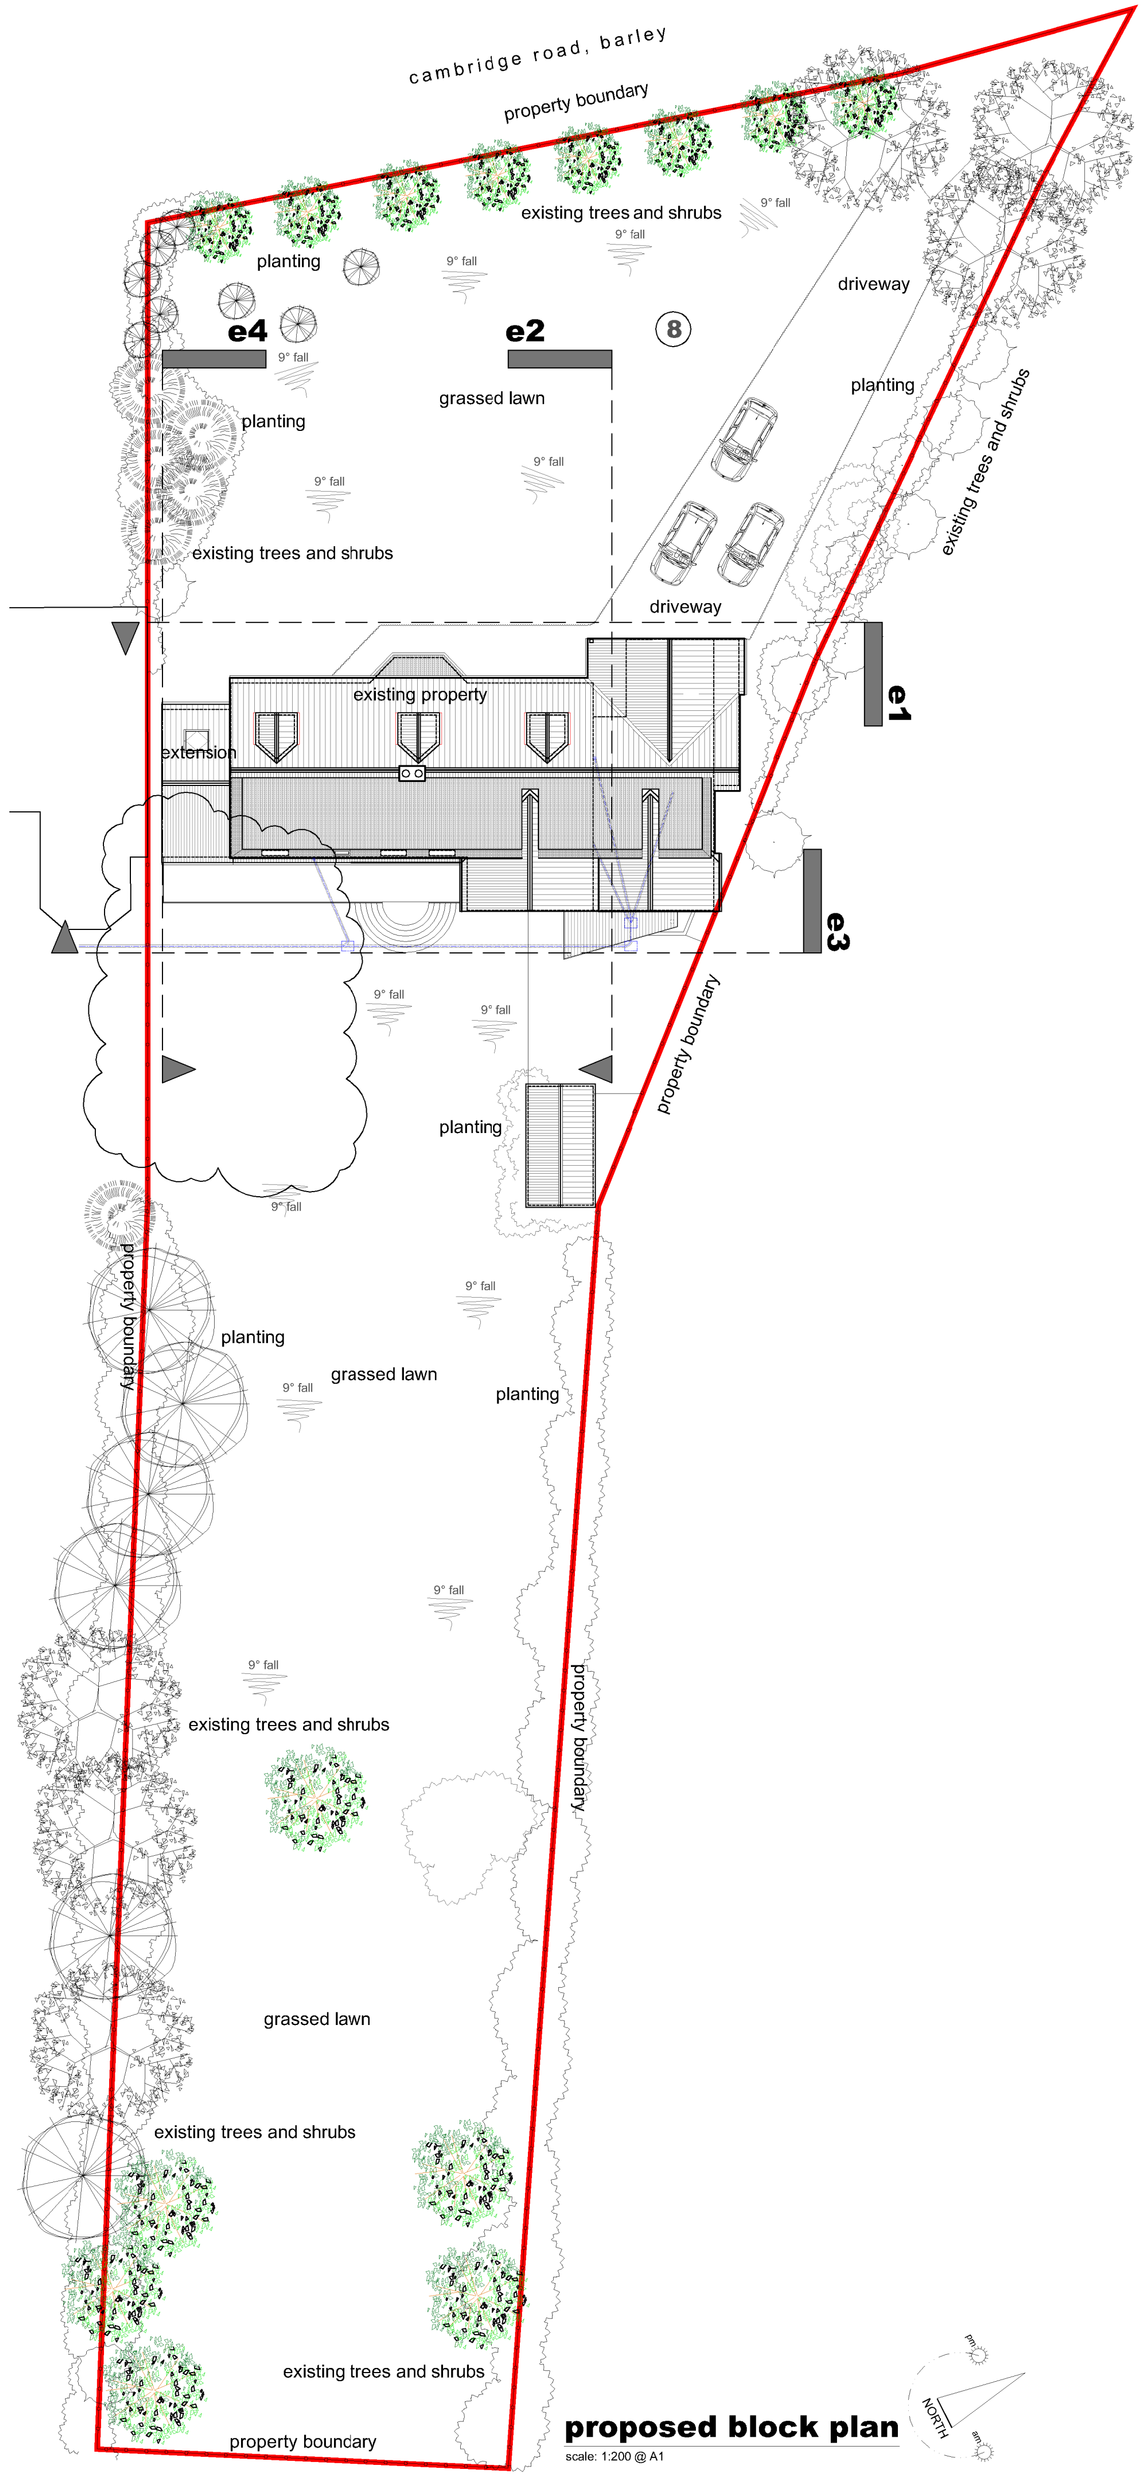

proposed block plan

scale: 1:200 @ A1

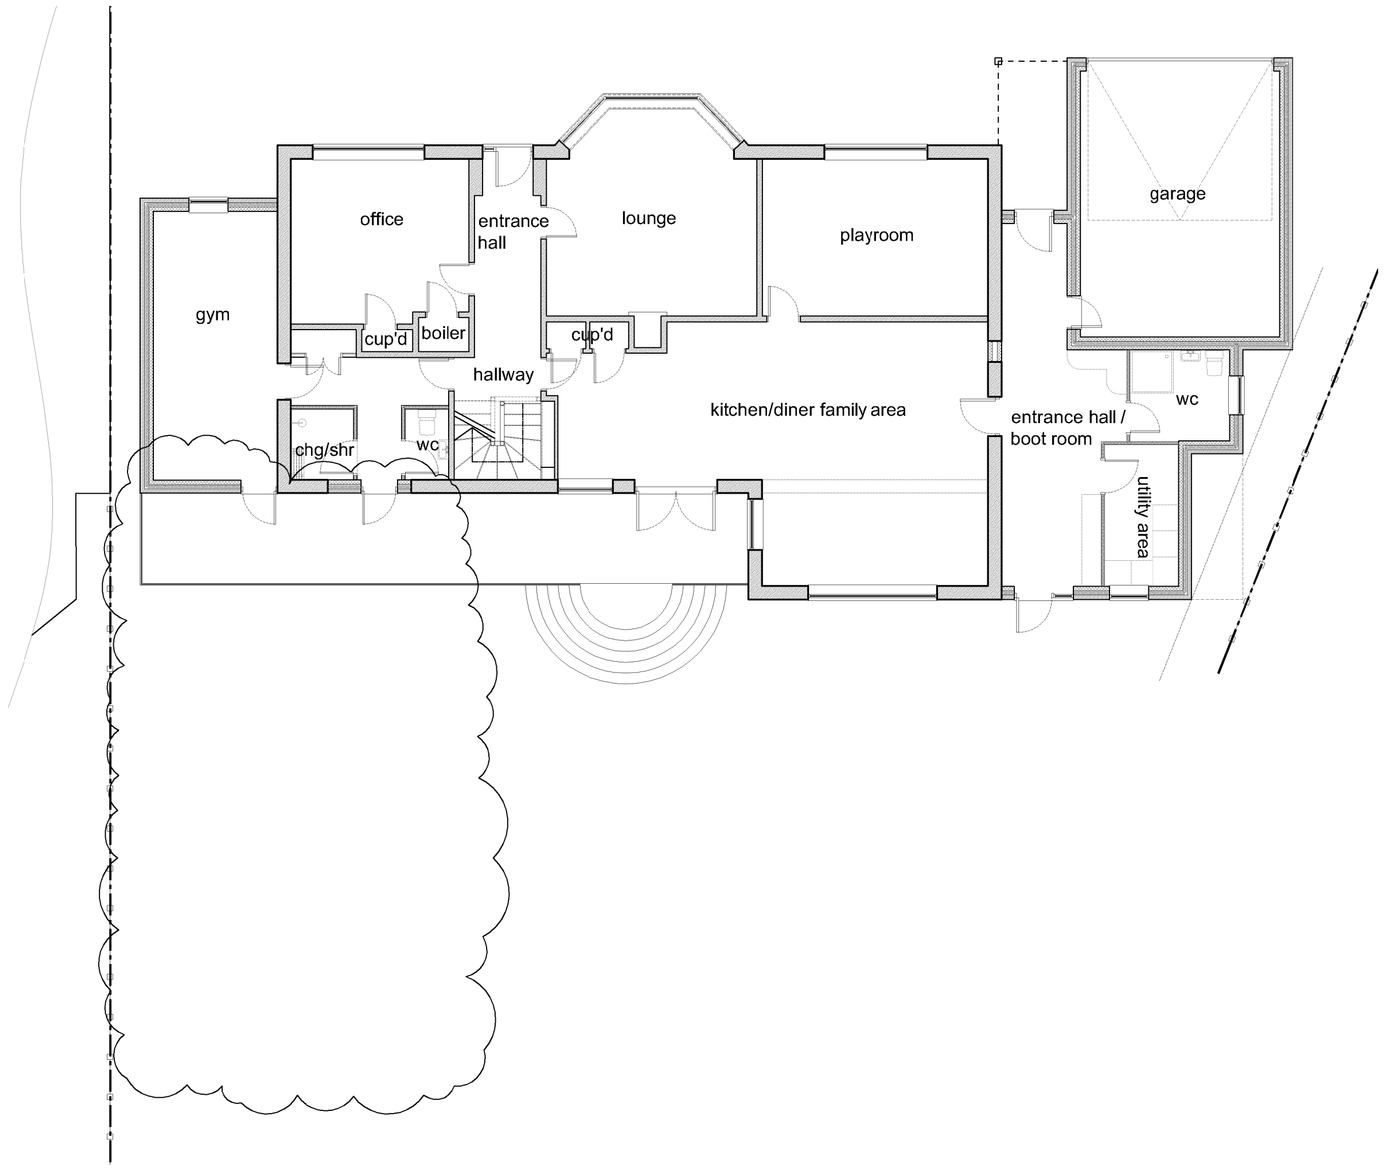

proposed ground floor plan

scale: 1:100 @ A1

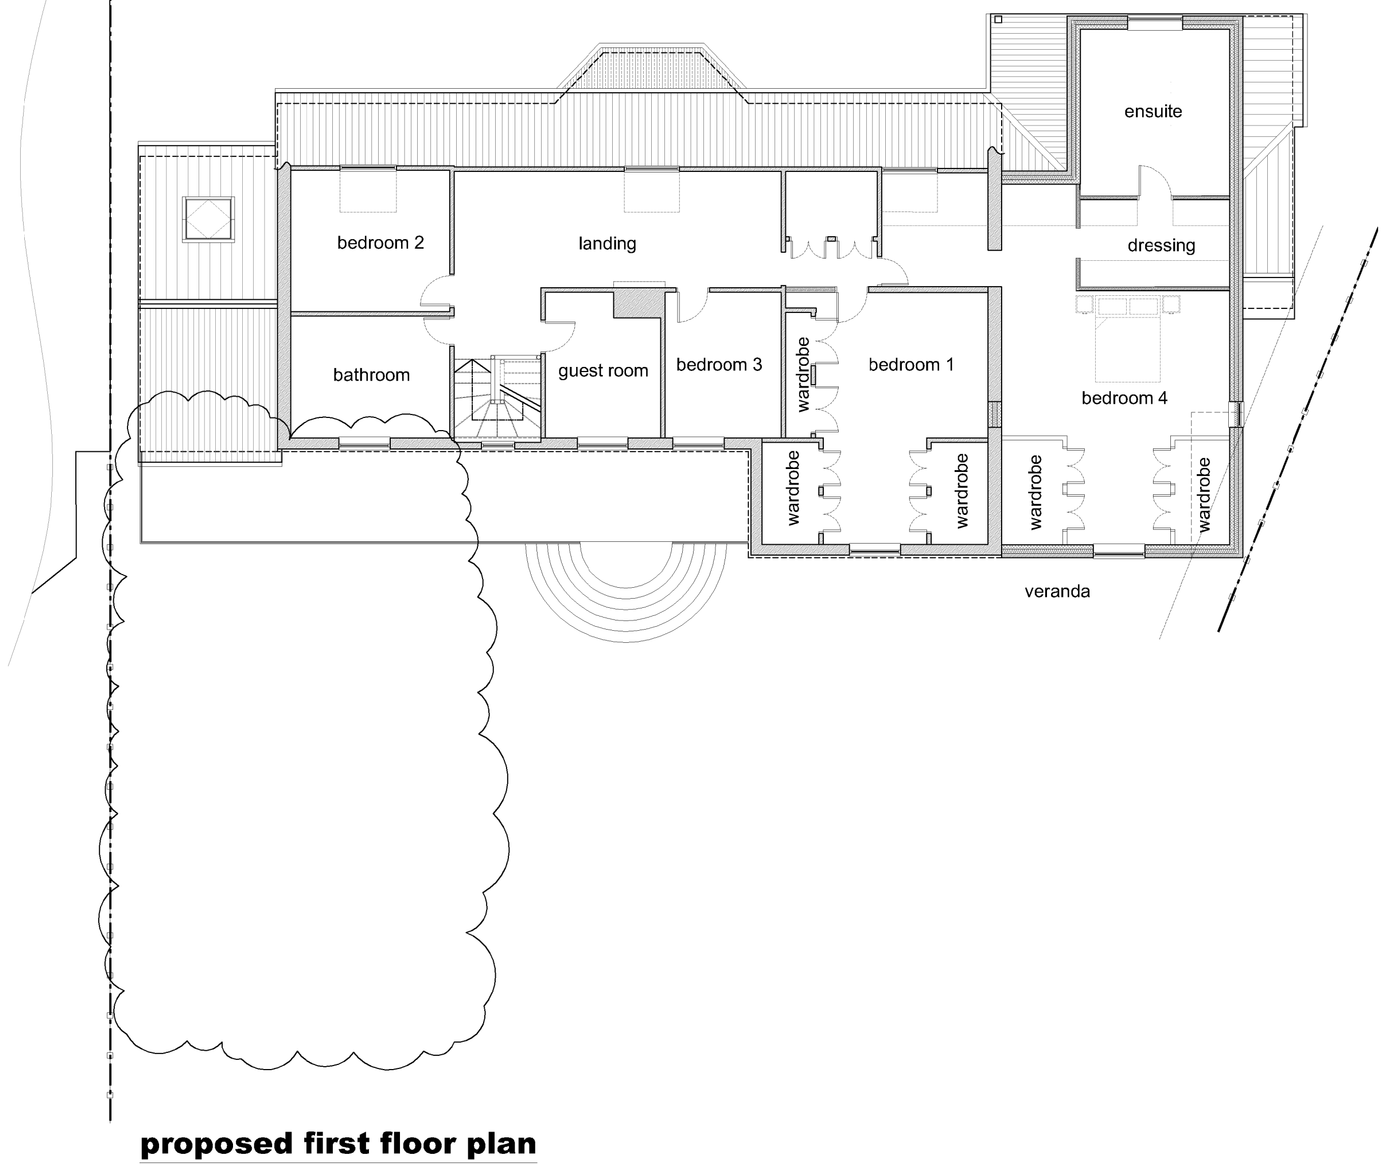

proposed first floor plan

scale: 1:100 @ A1

1m 5m

scale bar 1:50

1m 5m 10m

scale bar 1:100

notes

this drawing to be read in conjurction with other drawings and specification produced by lad and other members of the design team. ≡ all dimensions are in millimeters unless otherwise stated. ≡ do not scale this drawing. ≡ any discrepancies in dimensions areto be reported to the architect. ≡ all information subject to detail site survey.

INDEX	DESCRIPTION	DATE
01	drawings revised to remove the pool house as discussed with planning officer Jo Cousins	11.04.18

plan | it
architecture & design
t 01954 252 222
m 07766138521
@ plan_it@me.com
w www.plan-it-architecture.com

APPLICANT

Mr D White

mill view, 8 cambridge road, barley, herts, SG8 8HN

PROJECT

new ground and first floor extension works to driveway side, along with new gym and pool extension to garden side

PLANNING

title

PROPOSED SITE & FLOOR PLANS

date 021017

scale as indicated

job no. 246

drawing no. PL.102

revision 01

copyright © 2010 • plan | it architecture + design