


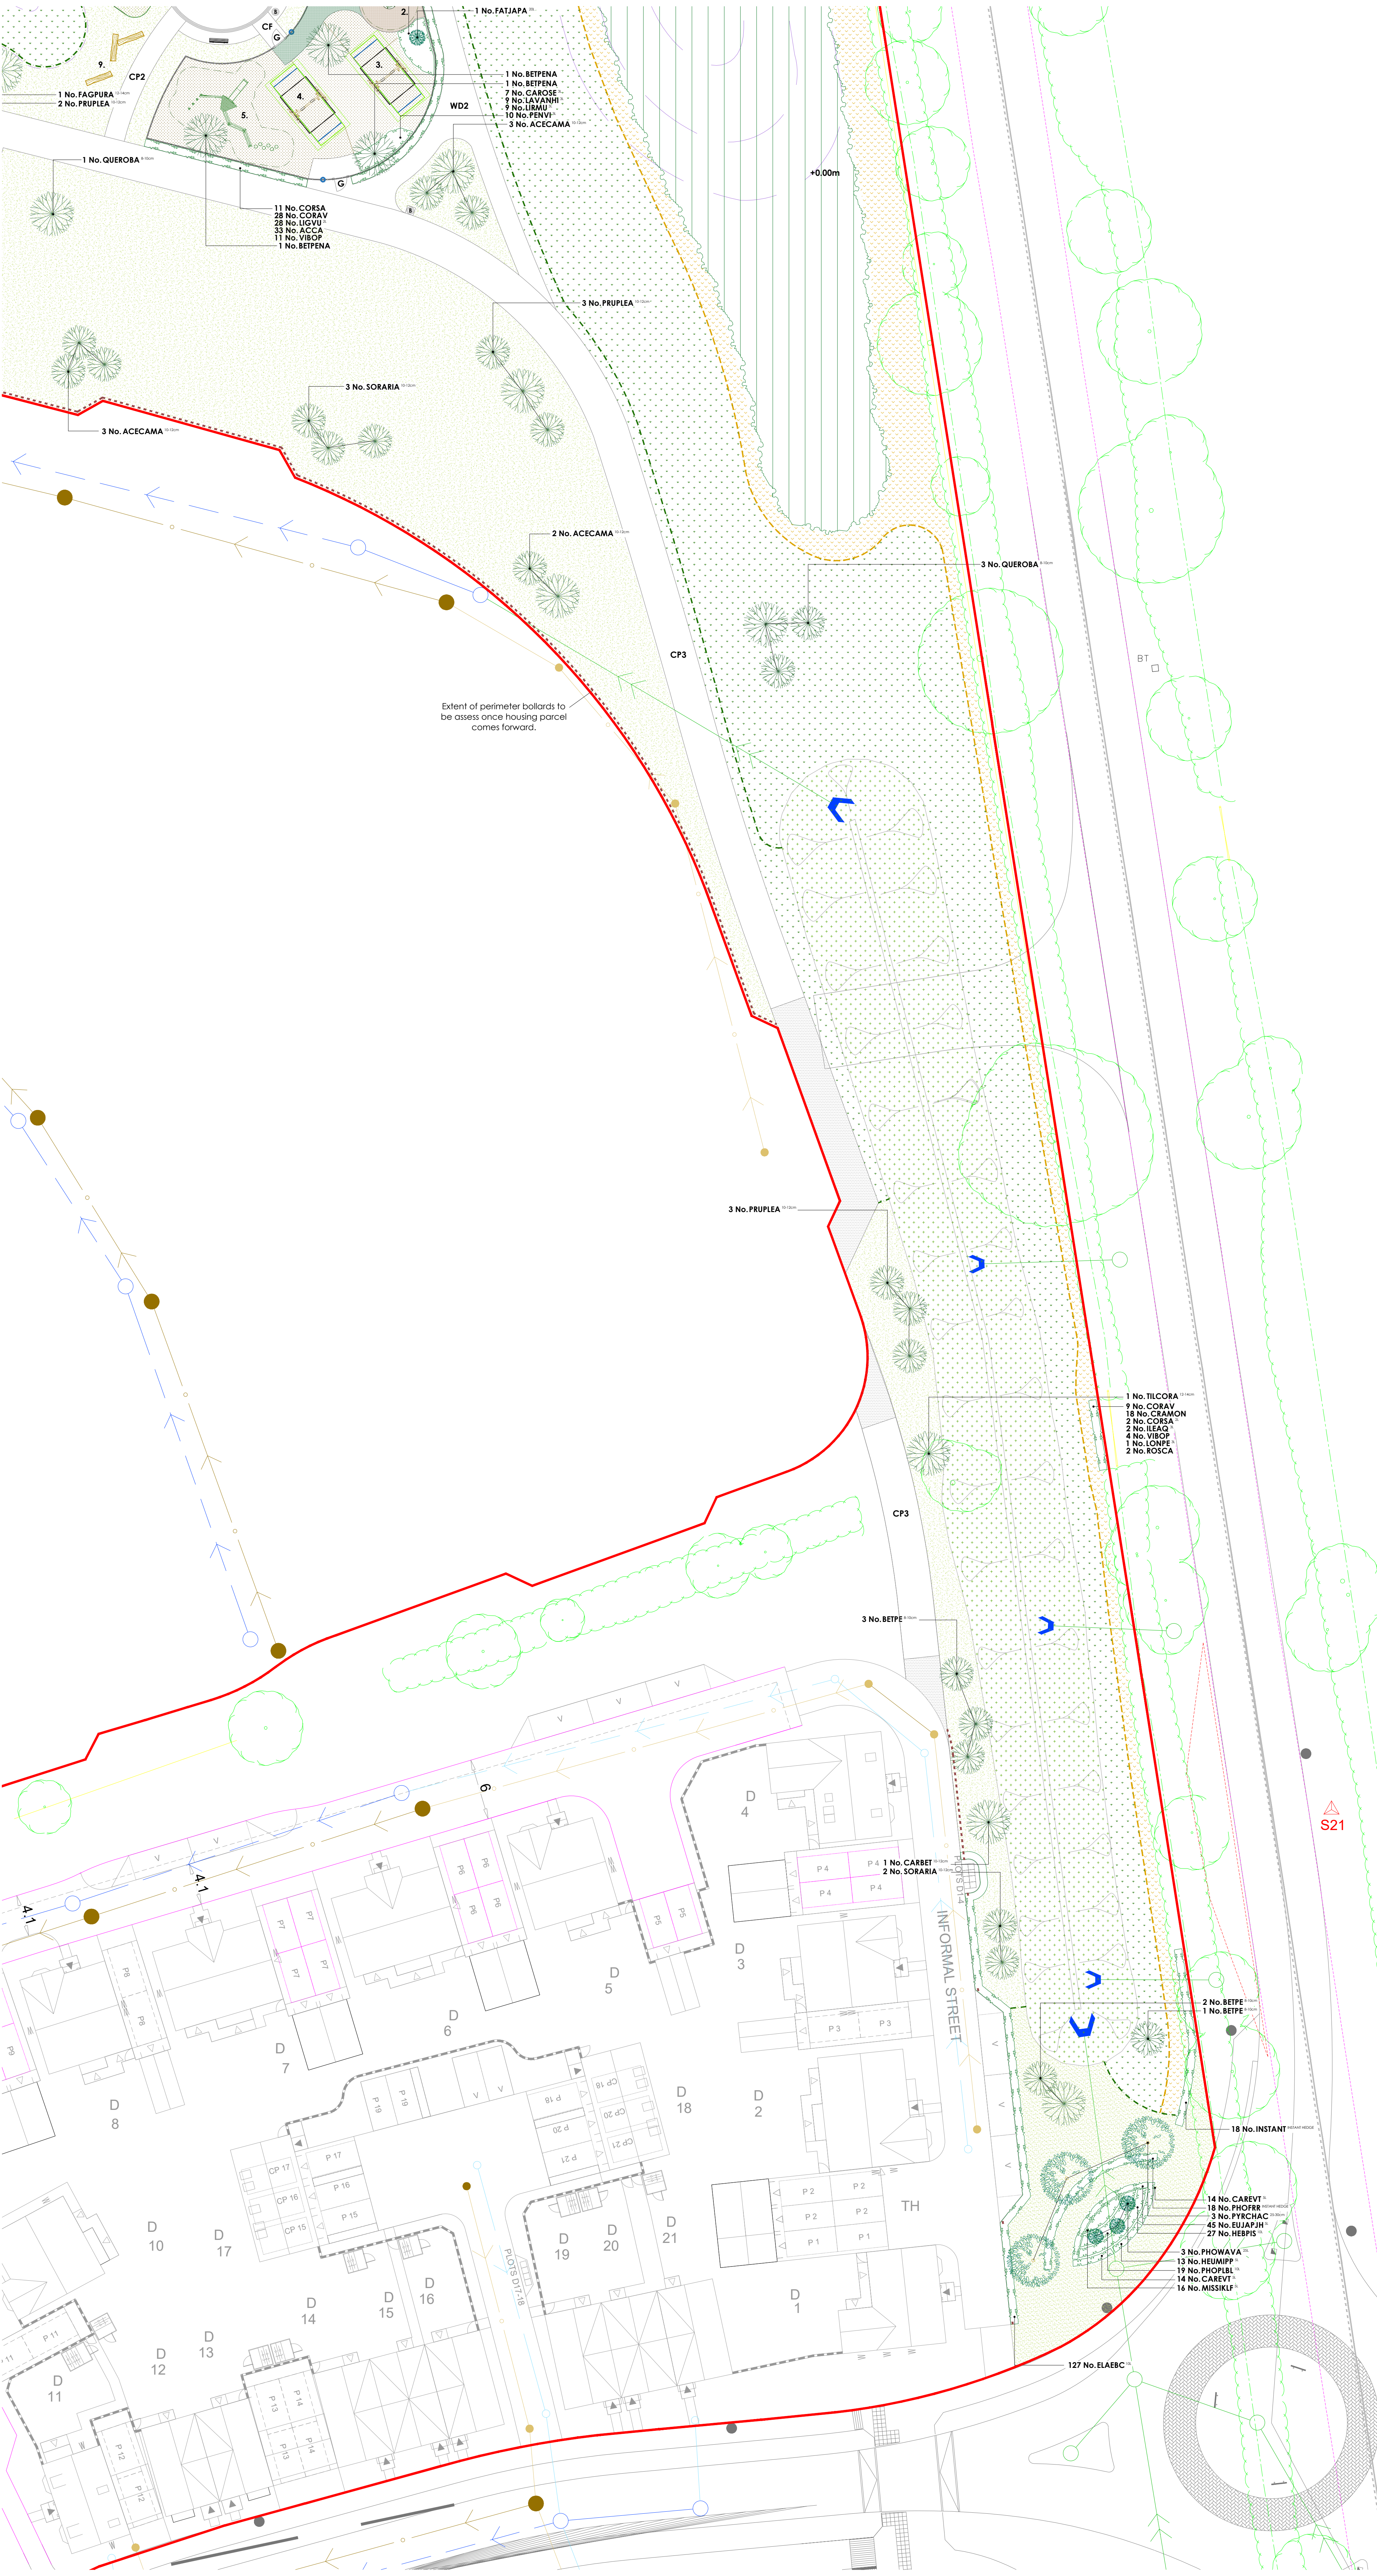

Key		Application boundary
	Timber bollards	To align the perimeters of the highways to deter adhoc parking. 200mm square timber bollards with chamfered top, 450mm high (above ground) and posts to be installed at no wider than 2m centres.
	Footpath	2m wide semi bound surface (hoggins) with pre-cast concrete edging like Cedec/ Breedon or similar approved.
	Combined cycle/footpath	3.5m wide semi bound surface (hoggins) with pre-cast concrete edging like Cedec/ Breedon or similar approved.
	Footpath	2m wide unbound whin or granite dust path with kantailed timber edging or similar approved.
	Seating area (by play area)	Semi bound surface (hoggins) with pre-cast concrete edging like Cedec/ Breedon or similar approved with feature 100mm x 100mm silver grey Conservation X sets as supplied by Marshall or similar approved. Outer circle edge 3 course, inner circle edge 1 course as shown.
	Footpath (transitional zone)	2m depth of tarmac surfacing adjacent to highway edge to buffer reduce the mitigation of footpath materials onto the highway.
	Mown paths	
	Mowing margins	1m wide grass strips adjacent to hard surfaced areas (road/path) to be regularly cut (circa. 12 cuts a year) to improve presentation.
	Seating	Lit Hard Seat (Ref: BX17 4071/5) heavy duty galvanised steel framed seat with seven slats in sturdy timber and a double slatted backrest and armrests. As supply by Broxap Ltd or similar approved. Installed on semi bound surface (hoggins) as per the footpaths.
	Seating	Estate Rustic 3 Slot Seat (Ref: BX17 4022) As supplied by Broxap Ltd or similar approved. Installed beneath unbound whin or granite dust as per the footpaths.
	Litter bin	Derby weyburn (Ref: BX 2550-WBN) steel litter bin as supplied by Broxap or similar approved.
	Perimeter bunds/mounding	Earthmoulding shall take place using the subsoil previously stored on site and laid in 300mm layers at a time, and consolidated as work proceeds. Prior to top soil spreading (only for planting areas), the subsoil surface shall be loosened using a single line ripper to a depth of 450mm at 1.0m centres. Topsoil shall be spread evenly over the formation levels in layers not exceeding 150mm to a depth of 450mm to the areas to be planted up. Areas to be grass seeded, cultivated subsoil to be used. All slopes shall be graded with a rigid blade grader and consolidated to proposed levels. The gradient of the slopes shall be smooth-flowing, no steeper than 1:3 and varying with all existing levels.
Plant Schedule		
Trees - Feature		
Abbr	Species	Supply
FAGPURA	Fagus sylvatica 'Purpurea'	FTE :Heavy Standard :Clear Stem 175-200 :RB
LIGST	Liquidambar styraciflua	FTE :Semi mature :Clear Stem min. 200:RB
PYRCHAC	Pyrus calleryana 'Chanticleer'	FTE :Semi Mature :Clear Stem 175-200 :RB
Trees - POS		
Abbr	Species	Supply
BETPENA	Betula pendula	POS :Multi-Stemmed :3/5 brks :C 30L
ALINGLIA	Alnus glutinosa	POS :Standard :Clear Stem 150-175 :C 30L
BETINIGA	Betula nigra	POS :Standard :Clear Stem 150-175 :C 30L
QUEROBA	Quercus robur	POS :Standard :Clear Stem 150-175 :C 30L
SALALBA	Salix alba	POS :Standard :Clear Stem 150-175 :C 30L
SALIF	Salix fragilis	POS :Standard :Clear Stem 150-175 :C 30L
ACECAMA	Acer campestre	POS :Selected Standard :Clear Stem 175-200 :BR
CARBET	Carpinus betulus	POS :Selected Standard :Clear Stem 175-200 :BR
PRUPLA	Prunus avium 'Plena'	POS :Selected Standard :Clear Stem 175-200 :BR
SORARIA	Sorbus aria	POS :Selected Standard :Clear Stem 175-200 :BR
SORTO	Sorbus torminalis	POS :Selected Standard :Clear Stem 175-200 :BR
Specimen Shrubs		
Abbr	Species	Pot Size
FATJAPA	Fatsia japonica	20L
PHOWAVA	Phormium 'Yellow Wave'	25L
Single Species Hedgerows		
Abbr	Species	Pot Size
ELAEBEC	Elaeagnus x ebbingei 'Compacta'	10L
EUIAPJH	Euonymus japonicus 'Jean Hugues'	5L
INSTANT	Native Mix Species Instant Hedge	125-150cm
PHOFRR	Photinia x fraseri 'Red Robin'	125-150cm
Native Mix Species Hedgerow		
Abbr	Species	Supply
CORAV	Corylus avellana	1+1 :3 brks :BR
CRAMON	Crataegus monogyna	1+1 :3 brks :BR
CORSA	Cornus sanguinea	3 brks :C
ILEAQ	Ilex aquifolium	Bushy :3L
VIBOP	Viburnum opulus	1+1 :3 brks :BR
LONPER	Lonicera periclymenum	Caned :3L
ROSCA	Rosa canina	1+1 :3 brks :BR
Native Mix Species Hedgerow (Thornless)		
Abbr	Species	Supply
CORSA	Cornus sanguinea	1+1 :3 brks :BR
CORAV	Corylus avellana	1+1 :3 brks :BR
LIGVU	Ligustrum vulgare	Bushy :C 2L
ACCA	Acer campestre	1+1 :3 brks :BR
VIBOP	Viburnum opulus	1+1 :3 brks :BR
Shrubs - Site Entrance		
Abbr	Species	Pot Size
CAREVT	Carex oshimensis 'Everest'	5L
HEUMIPP	Heuchera micrantha 'Palace Purple'	5L
HEBPS	Hebe pinguifolia 'Sutherlandii'	10L
MISSKLF	Miscanthus sinensis 'Klein Fontaine'	5L
PHOPLBL	Phormium 'Platt's Black'	10L
Shrubs - Ornamental's in POS/Play Area		
Abbr	Species	Pot Size
CAROSE	Carex oshimensis 'Evergold'	3L
LAVANHIL	Lavandula angustifolia 'Hidcote'	3L
LRMU	Liriope muscari	3L
PENVI	Pennisetum villosum	3L
Native Structural Planting Mix		
Abbr	Species	Supply
ACCA	Acer campestre	1+2 :Whip :3 brks :BR
ALINGL	Alnus glutinosa	1+2 :Whip :3 brks :BR
BETPENA	Betula pendula	1+2 :Whip :3 brks :BR
CARBETA	Carpinus betulus	1+2 :Whip :4 brks :BR
CORSA	Cornus sanguinea	1+1 :3 brks :BR
CORAVEA	Corylus avellana	1+1 :3 brks :BR
CRMON	Crataegus monogyna	1+1 :3 brks :BR
LONPER	Lonicera periclymenum	Bushy :C 2L
MAYN	Malus sylvestris	1+2 :Whip :4 brks :BR
PRAV	Prunus avium	1+2 :Whip :3 brks :BR
PRUSPIB	Prunus spinosa	1+1 :3 brks :BR
QURO	Quercus robur	1+2 :Whip :4 brks :BR
ROSCA	Rosa canina	1+1 :3 brks :BR
VIBOPUA	Viburnum opulus	1+1 :3 brks :BR
Native Scrub Planting Mix		
Abbr	Species	Supply
CORSA	Cornus sanguinea	1+1 :3 brks :BR
CORAV	Corylus avellana	1+1 :3 brks :BR
CYTSC	Cytisus scoparius	1+1 :3 brks :BR
EUIOPES	Euonymus europaeus	1+1 :3 brks :BR
ILEAQ	Ilex aquifolium	Bushy :3/5 brks :C 3L
LIGVU	Ligustrum vulgare	Bushy :C 2L
RHACA	Rhamnus cathartica	1+1 :3 brks :BR
ROSCA	Rosa canina	1+1 :3 brks :BR
ROSUG	Rosa rugosa	1+1 :3 brks :BR
VIBOP	Viburnum opulus	1+1 :3 brks :BR
Native Scrub Planting Mix (Thornless)		
Abbr	Species	Supply
CORSA	Cornus sanguinea	1+1 :3 brks :BR
CORAV	Corylus avellana	1+1 :3 brks :BR
CYTSC	Cytisus scoparius	1+1 :3 brks :BR
EUIOPES	Euonymus europaeus	1+1 :3 brks :BR
LIGVU	Ligustrum vulgare	Bushy :C 2L
VIBOP	Viburnum opulus	1+1 :3 brks :BR
Naturalised Bulbs		
Abbreviation	Species	Specification
ANEBLBF	Anemone blanda blue flowered	Bulb
GALNI	Galanthus nivalis	Bulb
HYANSC	Hyacinthoides non-scripta	Bulb
MUSARBS	Muscari armenicum 'Blue Spike'	Bulb
Turf Areas		
Seed Mix Name	Seed Mix Supplier	Density
Medallion turf	Relawn Ltd	
Amenity Grassland Areas		
Seed Mix Name	Seed Mix Supplier	Density
EL1 - Flowering Lawn Mix	Emargate Seeds	4g/m²
Amenity Meadow Areas		
Seed Mix Name	Seed Mix Supplier	Density
EM6 - Chalk & Limestone Soil	Emargate Seeds	4g/m²
Rough Grassland		
Seed Mix Name	Seed Mix Supplier	Density
EM10 Tussock Meadow Mixture	Emargate Seeds	4g/m²
Finch and Bunting (CSS10/FCB)		
Seed Mix Name	Seed Mix Supplier	Density
AB7 1 Year Wild Bird Mix	Boston Seeds	5g/m²
SUDS Meadow Grassland Areas		
Seed Mix Name	Seed Mix Supplier	Density
EM8 - Meadow Mixture for Wet Soil	Emargate Seeds	4g/m²

Drawing to be read in conjunction with GL2024 SP 01 Landscape Specification.