


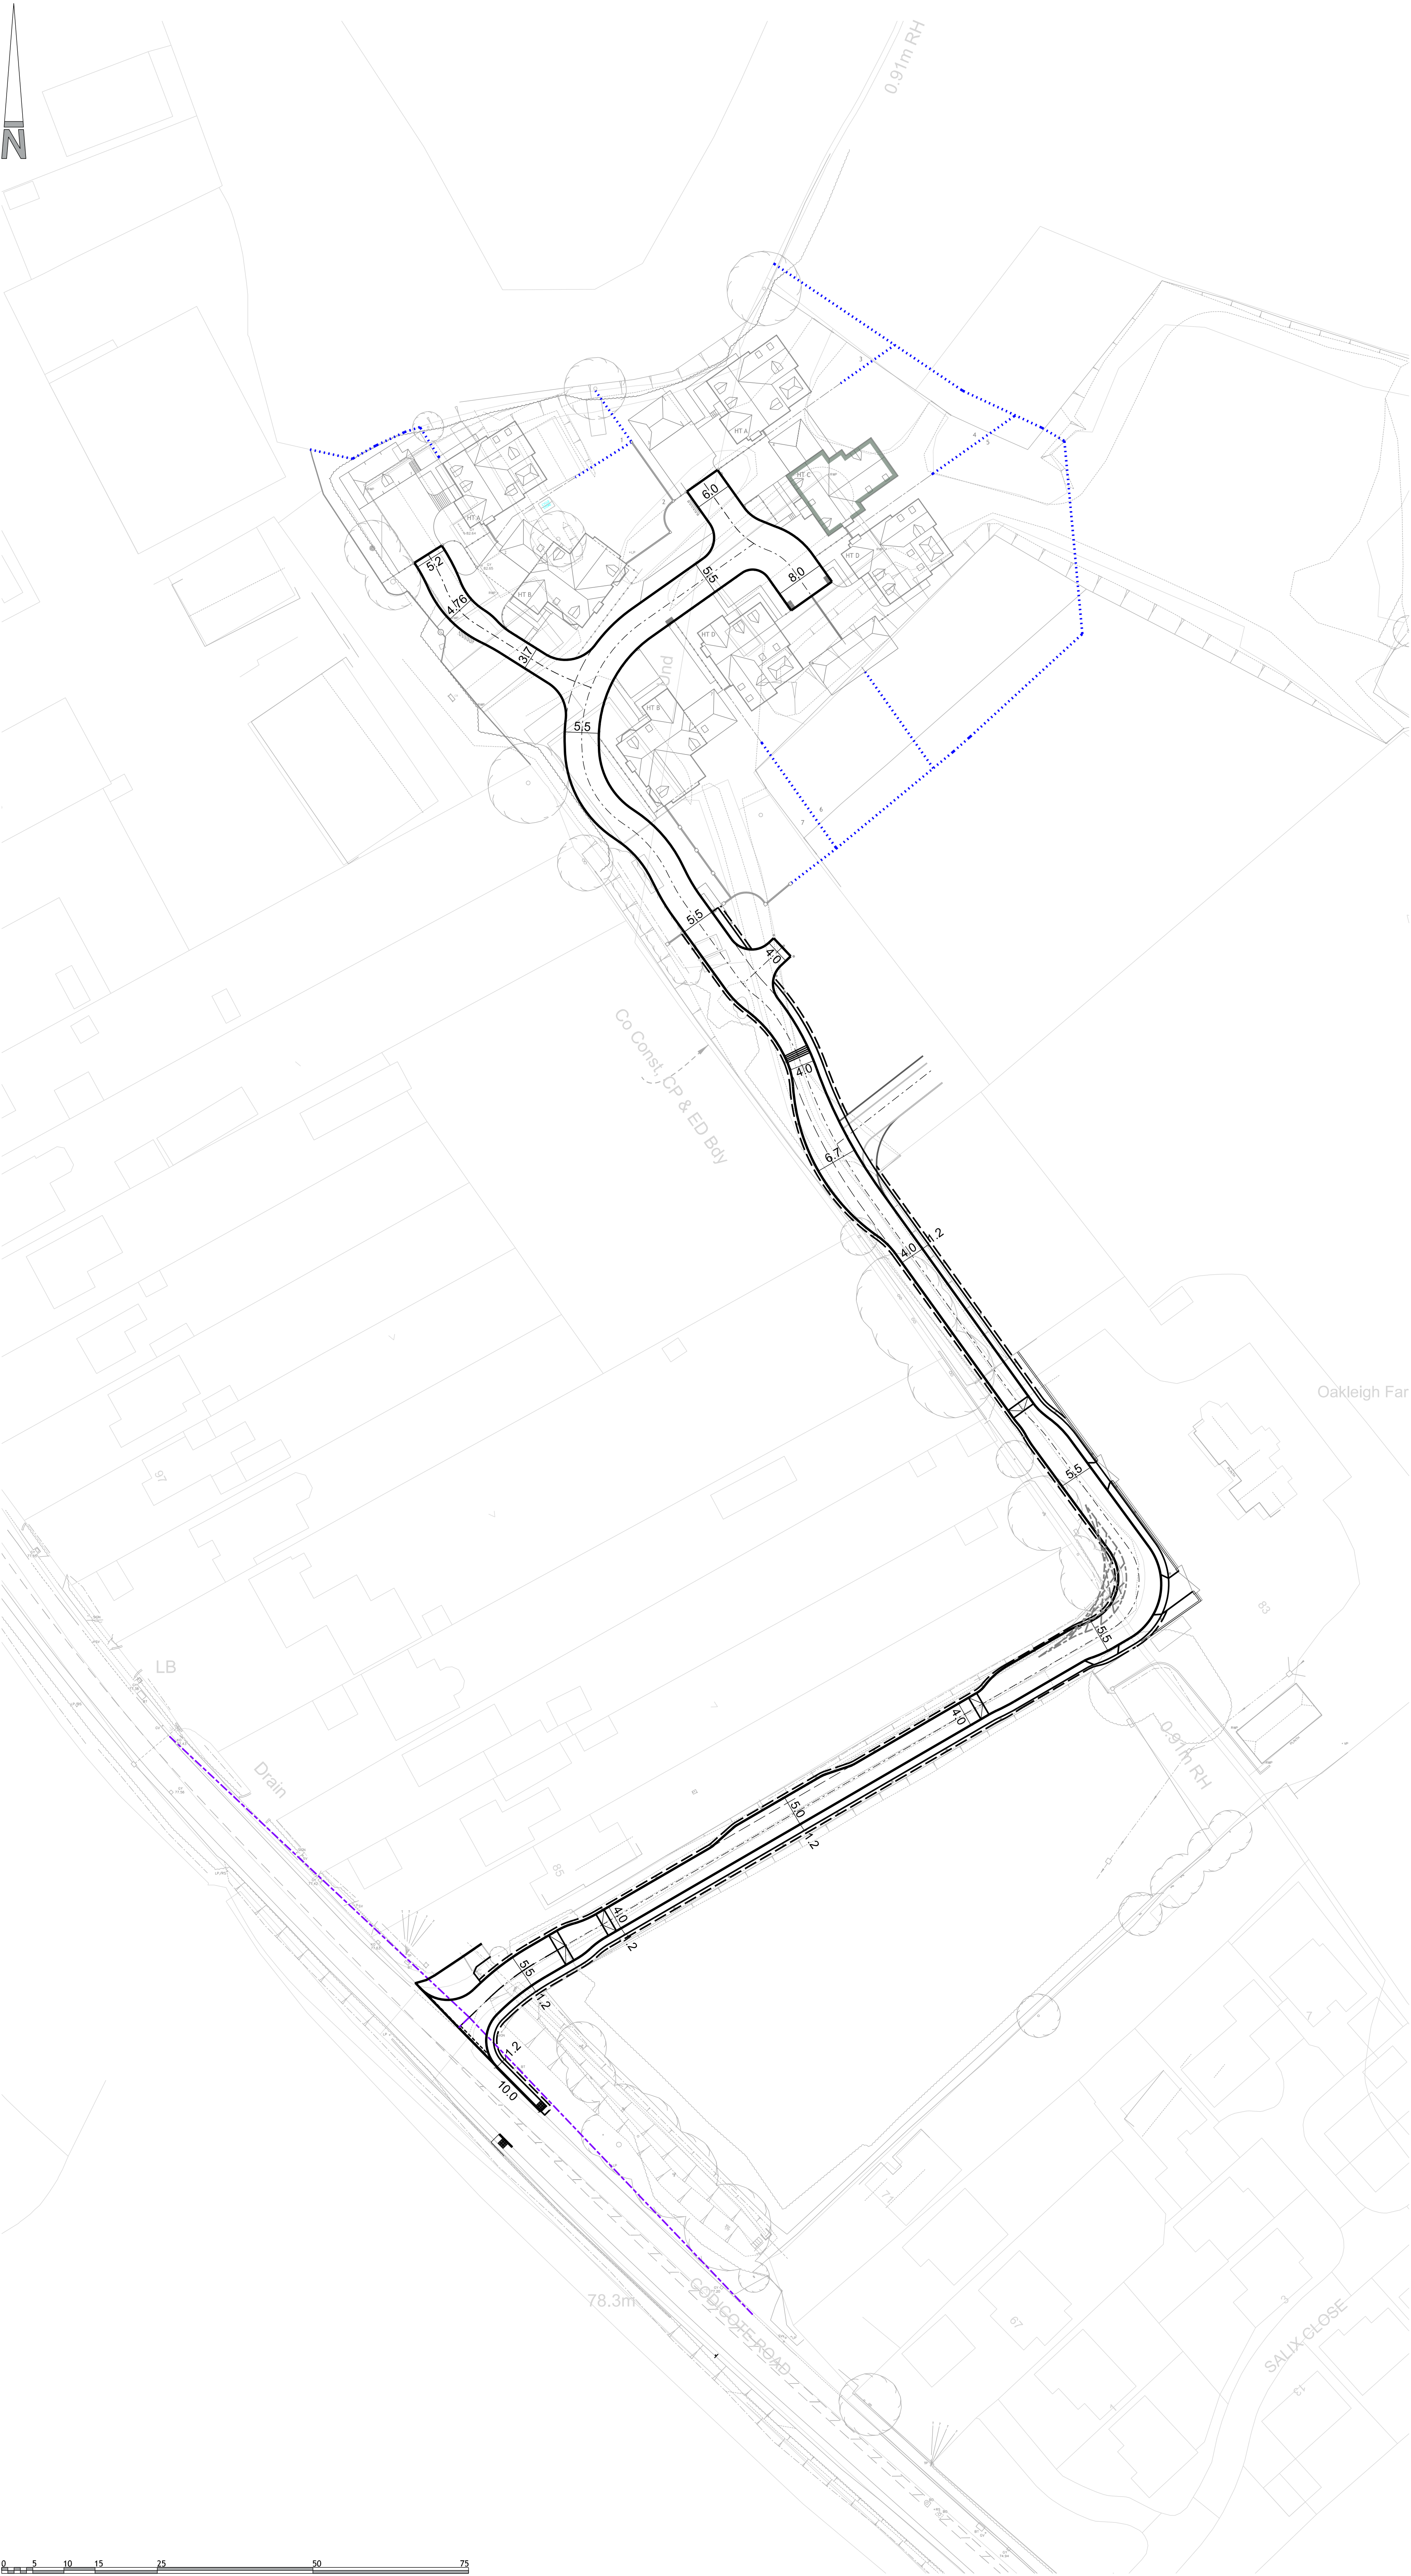

- NOTES
1.

Contractors must check all dimensions on site. Only figured dimensions are to be worked from. Discrepancies must be reported to the Architect or Engineer before proceeding. © This drawing is copyright.
2.

All plans and drawings are drawn true to stated scales and can be used for the purpose of planning only. Responsibility is not accepted for errors made by others in scaling from this drawing.
3.

Reproduced from OS Sitemap ® by permission of Ordnance Survey on behalf of The Controller of His Majesty's Stationery Office. © Crown copyright 2008. All rights reserved. Licence number 100007126.
4.

Until technical approval has been obtained from the relevant authorities, all drawings are issued as preliminary and not for construction. Should the Contractor commence site work prior to approval being given it is entirely at their own risk.

SAFETY, HEALTH AND ENVIRONMENTAL

In addition to the hazards, risks normally associated with the type of work detailed on this drawing, note the following significant risks and information.

Construction:

1. Works are in or adjacent to live highways and construction traffic.
2. The contractor should make all necessary enquiries and take all necessary measures to identify the location of existing utilities and take relevant precautions.

For information relating to end use, maintenance, demolition, see the health and safety file.

It is assumed that all works will be carried out by a competent Contractor, where appropriate, to an approved method statement.

- Key
- 2.4x66m junction visibility splay (40mph)
- 17m forward visibility (15mph)

G	Updated to revised layout	ShD	SD	23.09.24
F	Notes updated	ShD	SD	11.06.24
E	Updated following S278 comments	ShD	SD	30.05.24
D	Footway updated	ShD	SD	10.05.24
C	Kerb added at access as per highways request	ShD	SD	26.03.24
B	Footpath added as per highways request	ShD	SD	14.03.24
A	Access updated following RSA 1 comments	ShD	SD	04.01.24

REV	DESCRIPTION		DRN	CHD	DATE
☒	PRELIMINARY	☐ INFORMATION	☐	TENDER	
☐	CONSTRUCTION	☐ AS BUILT			

SCALE	1:500 @ A1	DATE	NOVEMBER 2023
DRAWN	ShD	CHK	SD
DRAWING NO.	19367-OAKL-5-110	REV	G

TITLE	OAKLEIGH MEADOWS WELWYN
-------	----------------------------

DETAILS	ACCESS GEOMETRY
---------	-----------------

Woods Hardwick

Architecture | Engineering | Planning | Surveying

BEDFORD : HEAD OFFICE

15-17 Goldington Road

Bedford MK40 3NH

T: +44 (0) 1234 268862

BIRMINGHAM

Fort Dunlop, Fort Parkway

Birmingham B24 9FE

T: +44 (0) 121 6297784

ONLINE: mail@woodshardwick.com | woodshardwick.com