
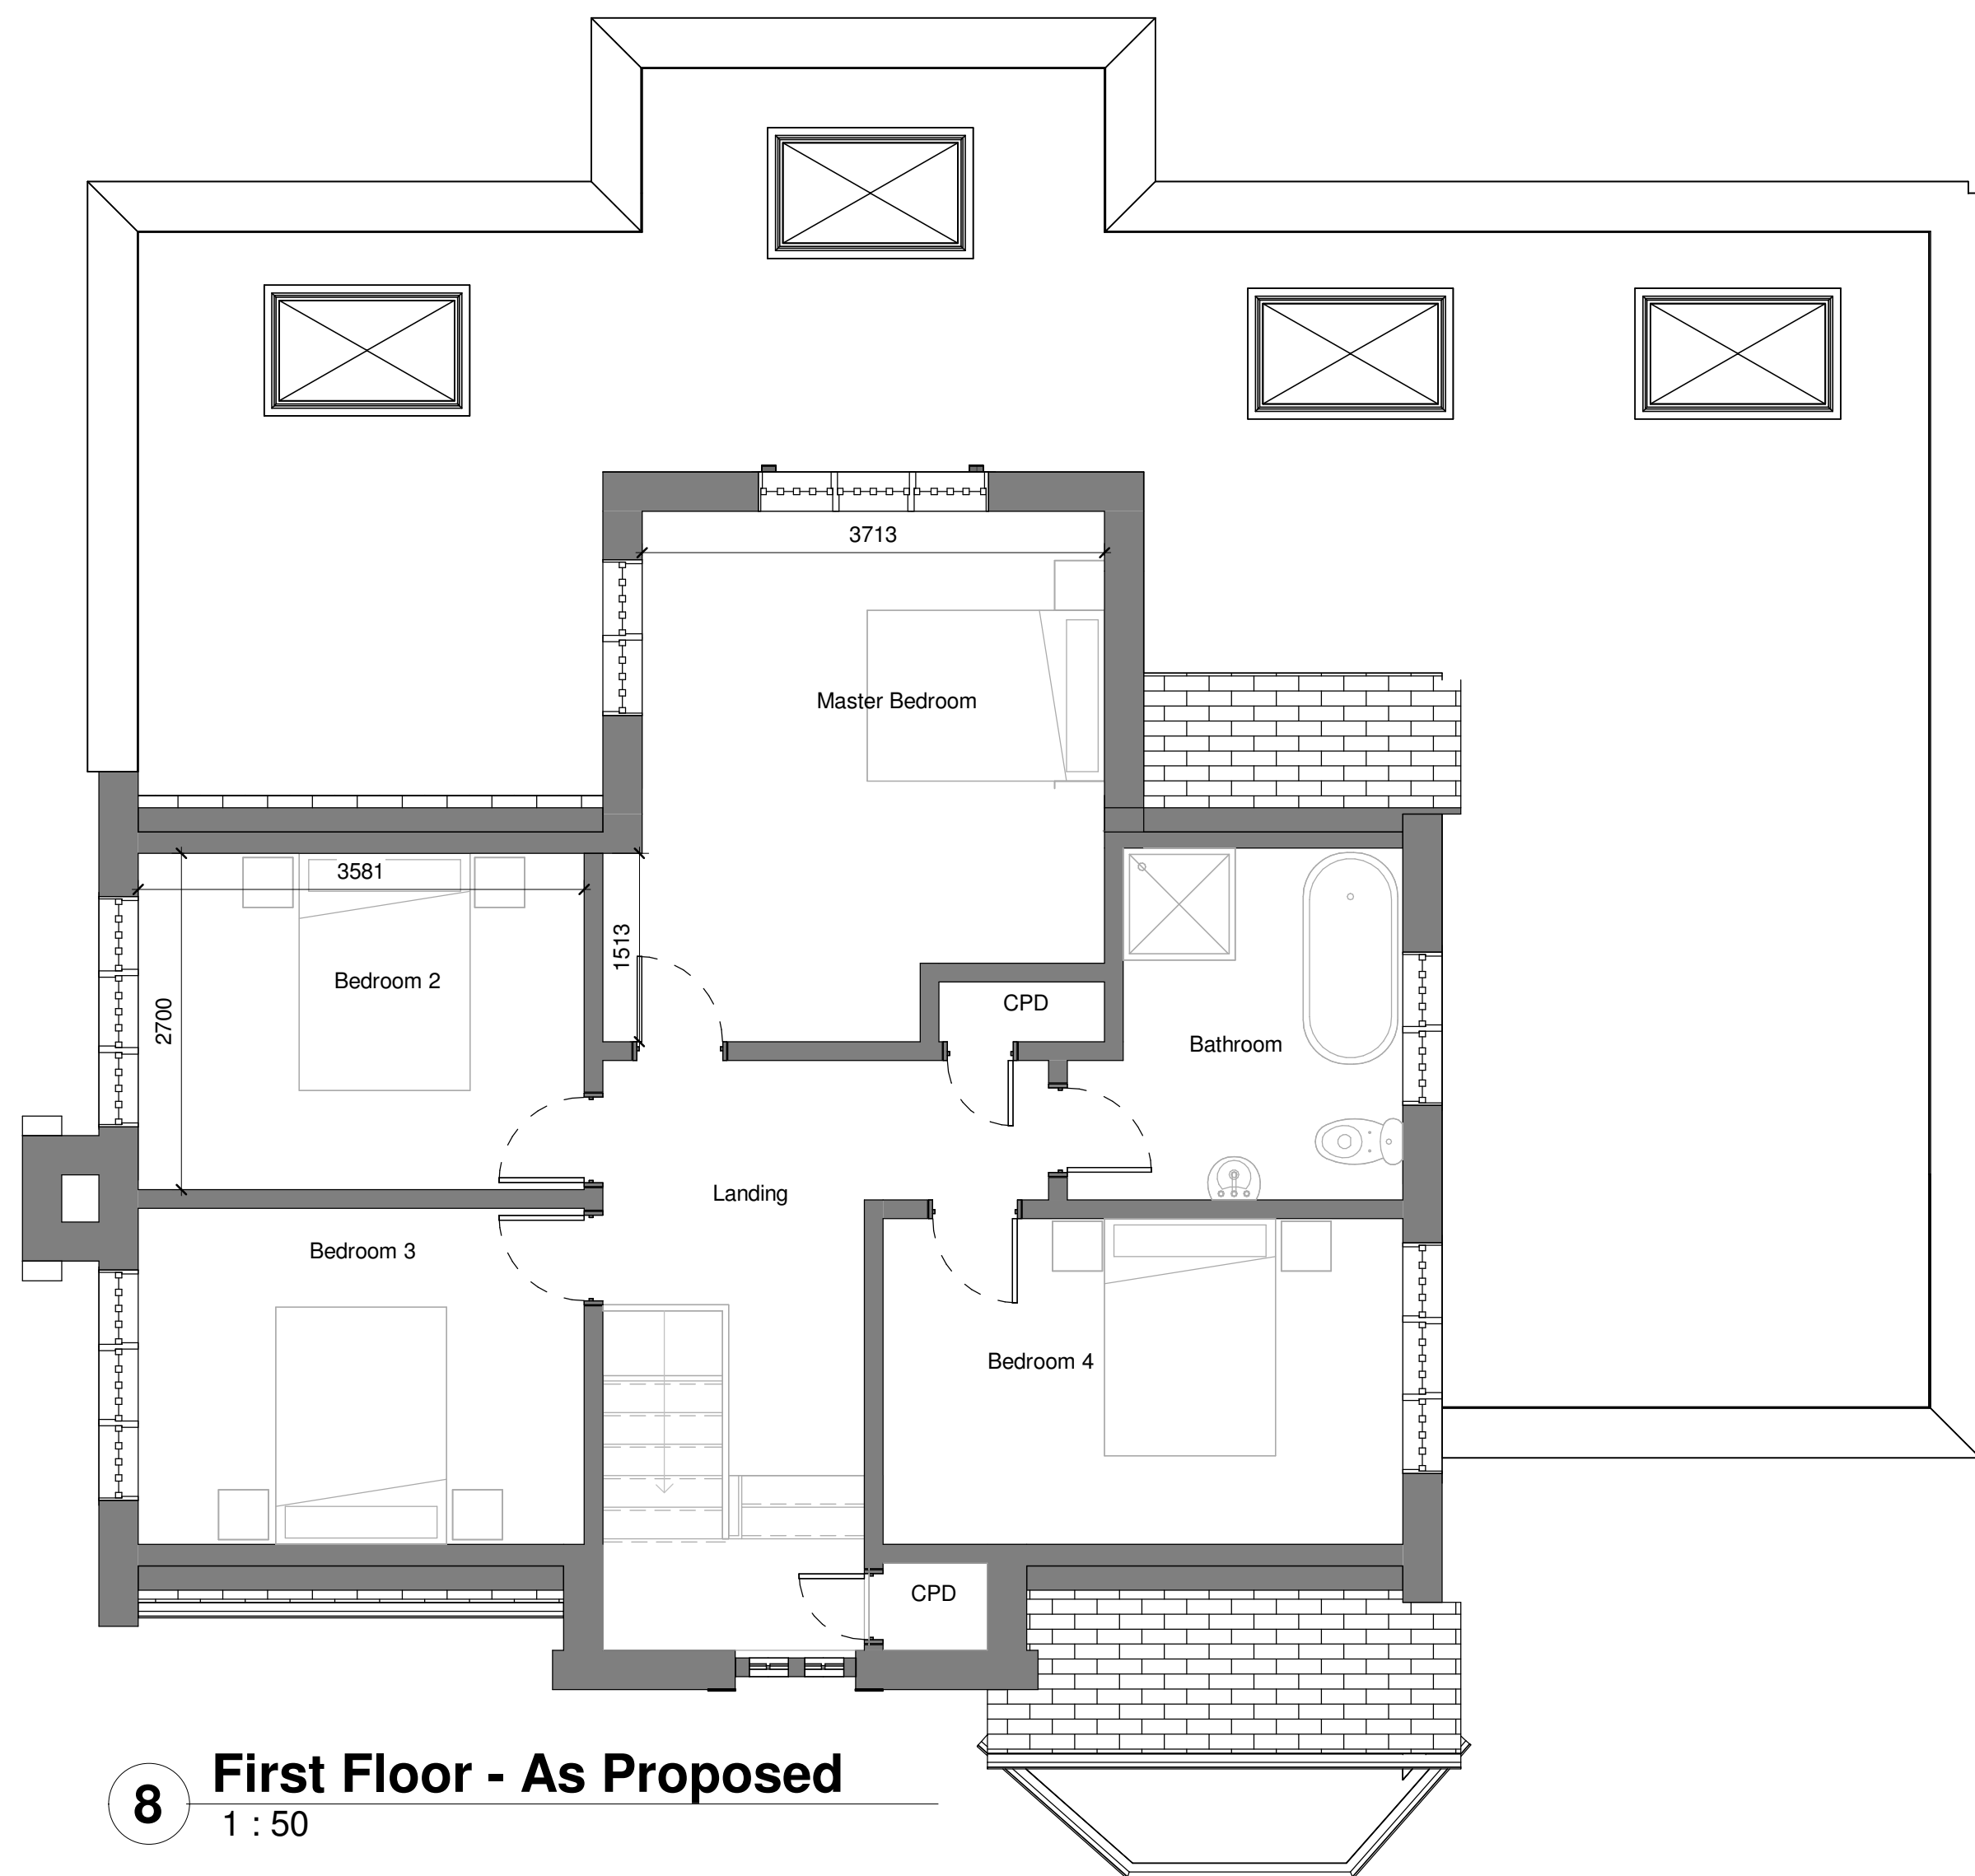
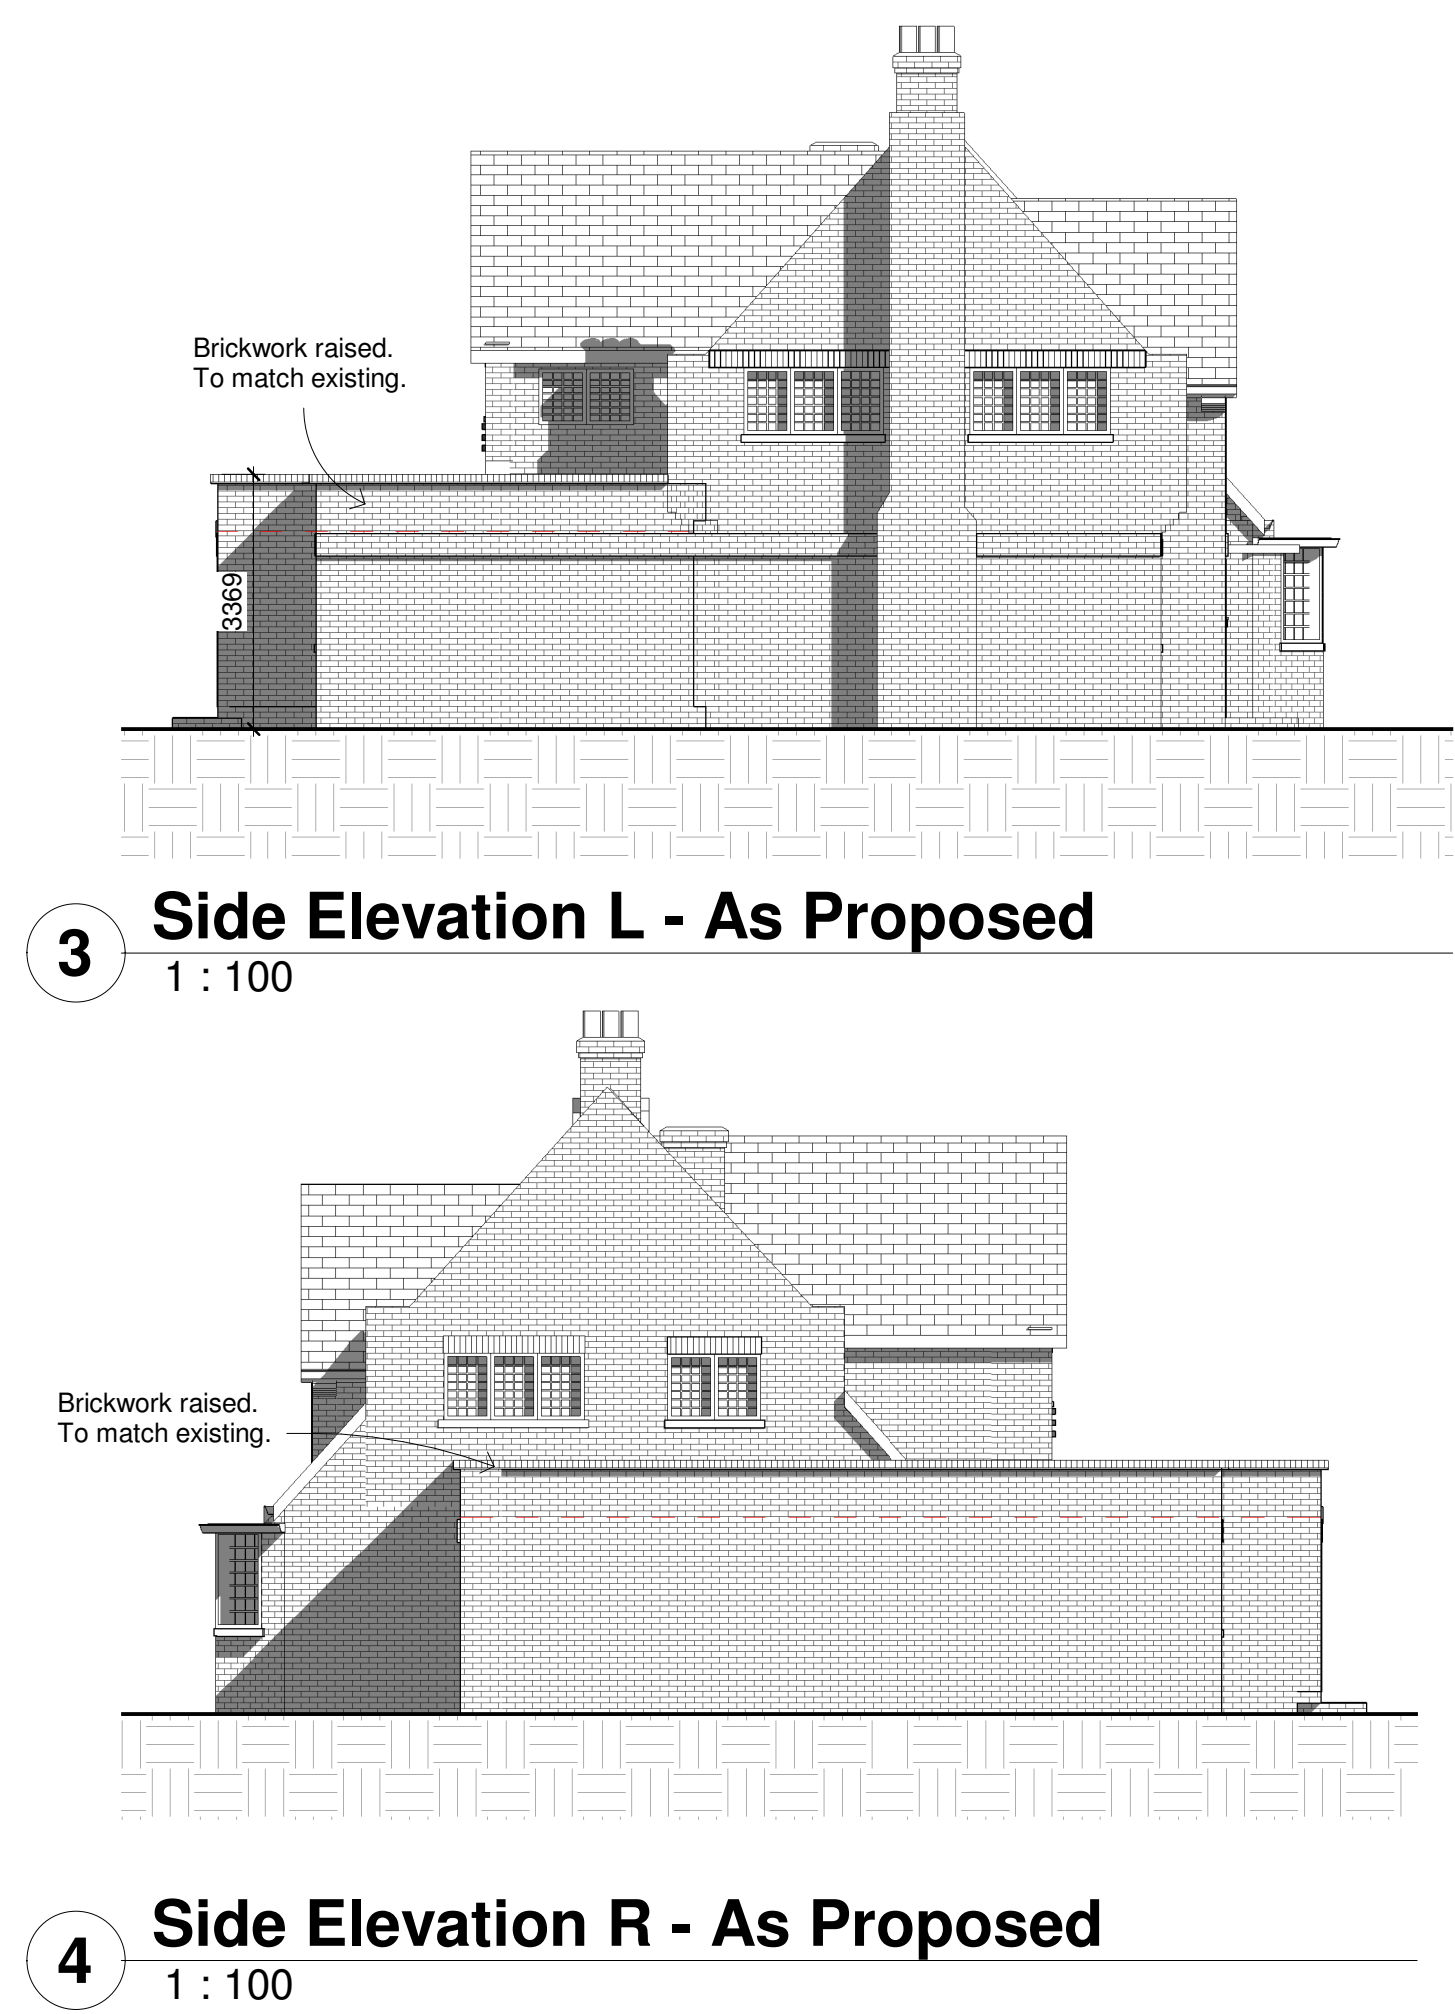


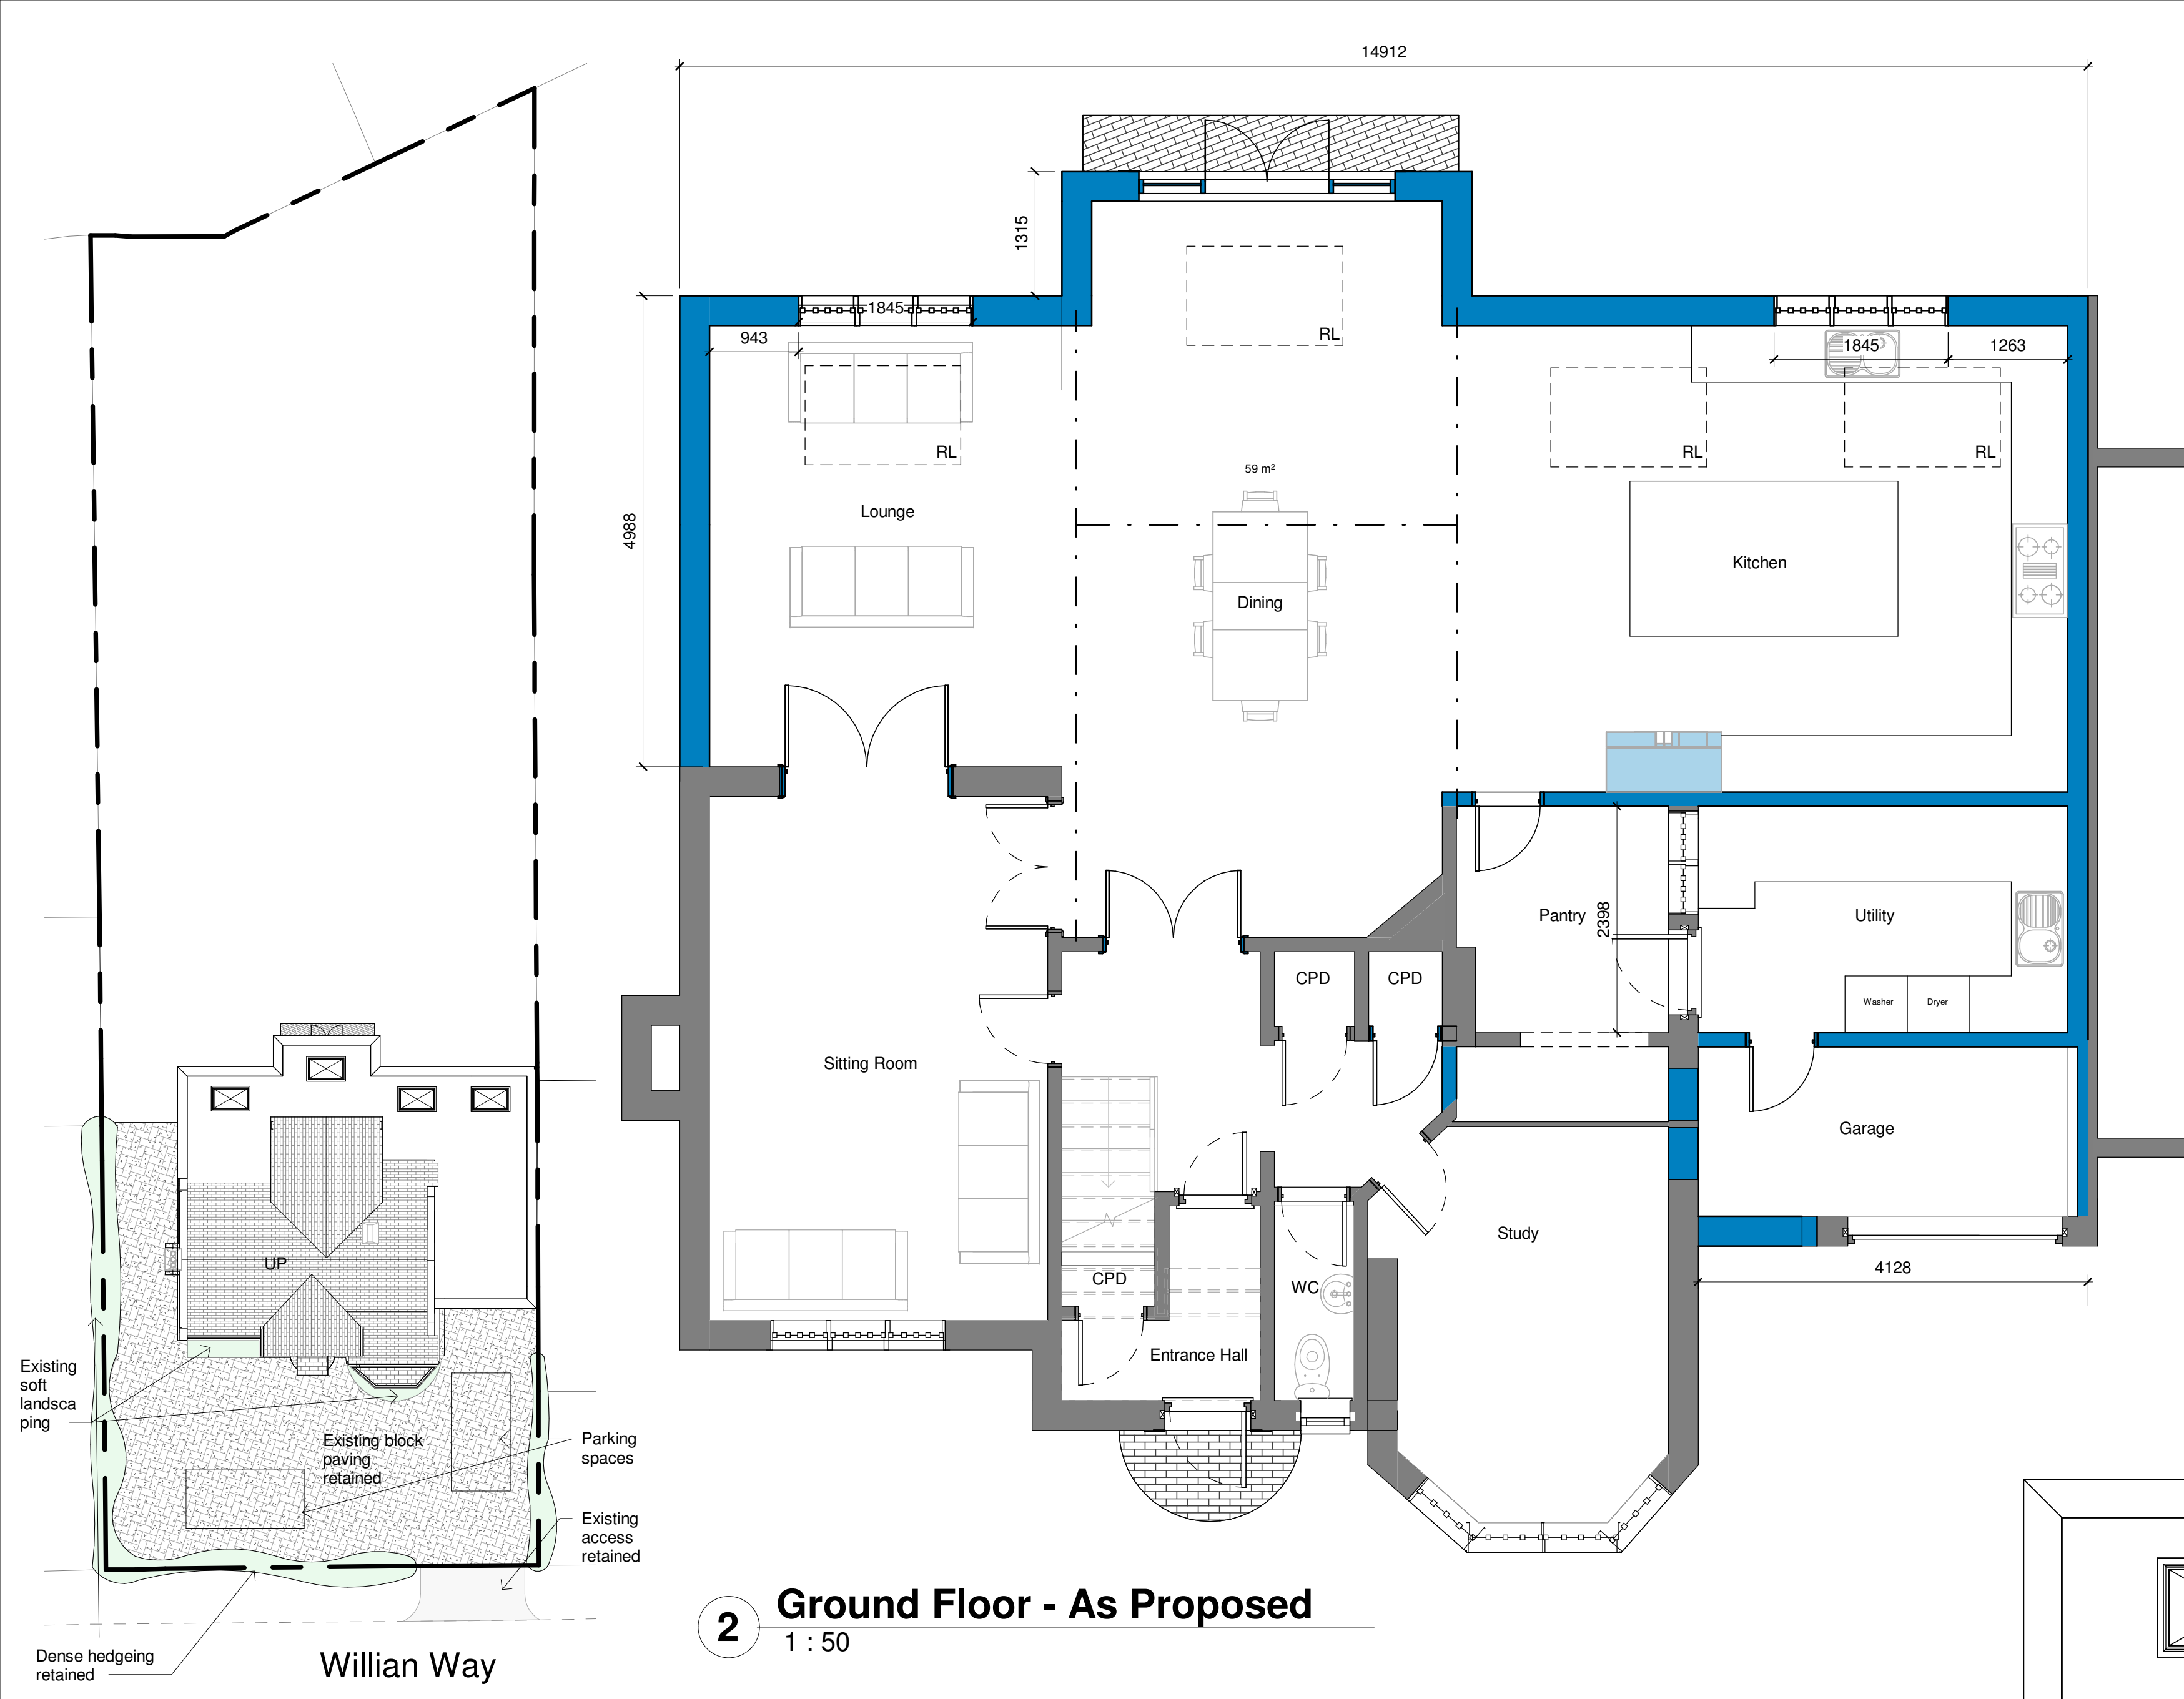


MATERIALS

Roof
Single ply membrane flat roof.

Walls
Brick - to match existing. Brick bond to be "stretcher"
Lead alternative for domer cheeks.

Doors
French patio doors UPVC white.
Flush casements.
Mechanical joints.
Equal sightlines.
External and internal glazing bars.

Windows
White UPVC.
Flush casements.
Mechanical joints.
Equal sightlines.
Lead lining to match existing.

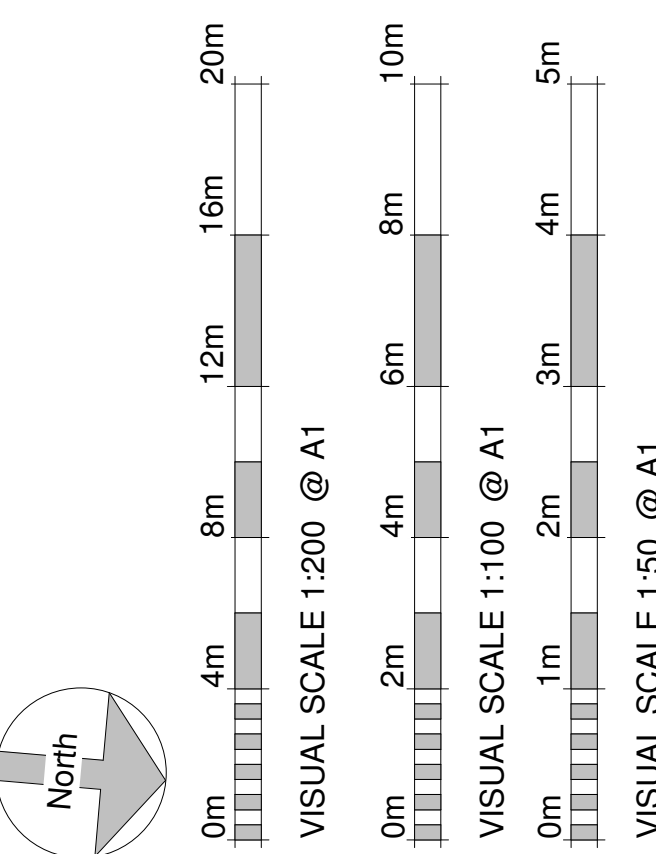

B	Heritage Foundation Comments	03.07.24	MU
A	Heritage Foundation Comments	03.06.24	MU
Revision Number	Revision Description	Revision Date	Issued by
Revision			

Planning

Status:
Dimensions, areas and levels where given are only approximate and subject to site survey.
All dimensions are to be checked on site. Figured dimensions only are to be taken from this drawing.
This drawing is to be read in conjunction with all relevant consultants and/or specialists drawings/documents and any discrepancies or variations are to be notified to the Architect before the affected work commences. This drawing is copyright and remains the property of the Architects.

CROE
ARCHITECTS
REGISTERED QUALIFIED ARCHITECTS / HERTFORDSHIRE

telephone: 01462 453931
email: info@croearchitects.co.uk
web: www.croearchitects.co.uk

Project:
11 Willian Way
Letchworth Garden City
SG6 2HQ

Client:
Mr Harvey

Drawing name:
As Proposed

Scale: As indicated	A1	Drawing number	Revision
Date: 01 - 24		23103 - 010	B
Drawn by: MU			