NOTES:

1) ALL DIMENSIONS TO BE CHECKED ON SITE. ANY DISCREPANCIES TO BE REPORTED TO THE SUPERVISING OFFICER IMMEDIATELY

2) DO NOT SCALE FROM DRAWING

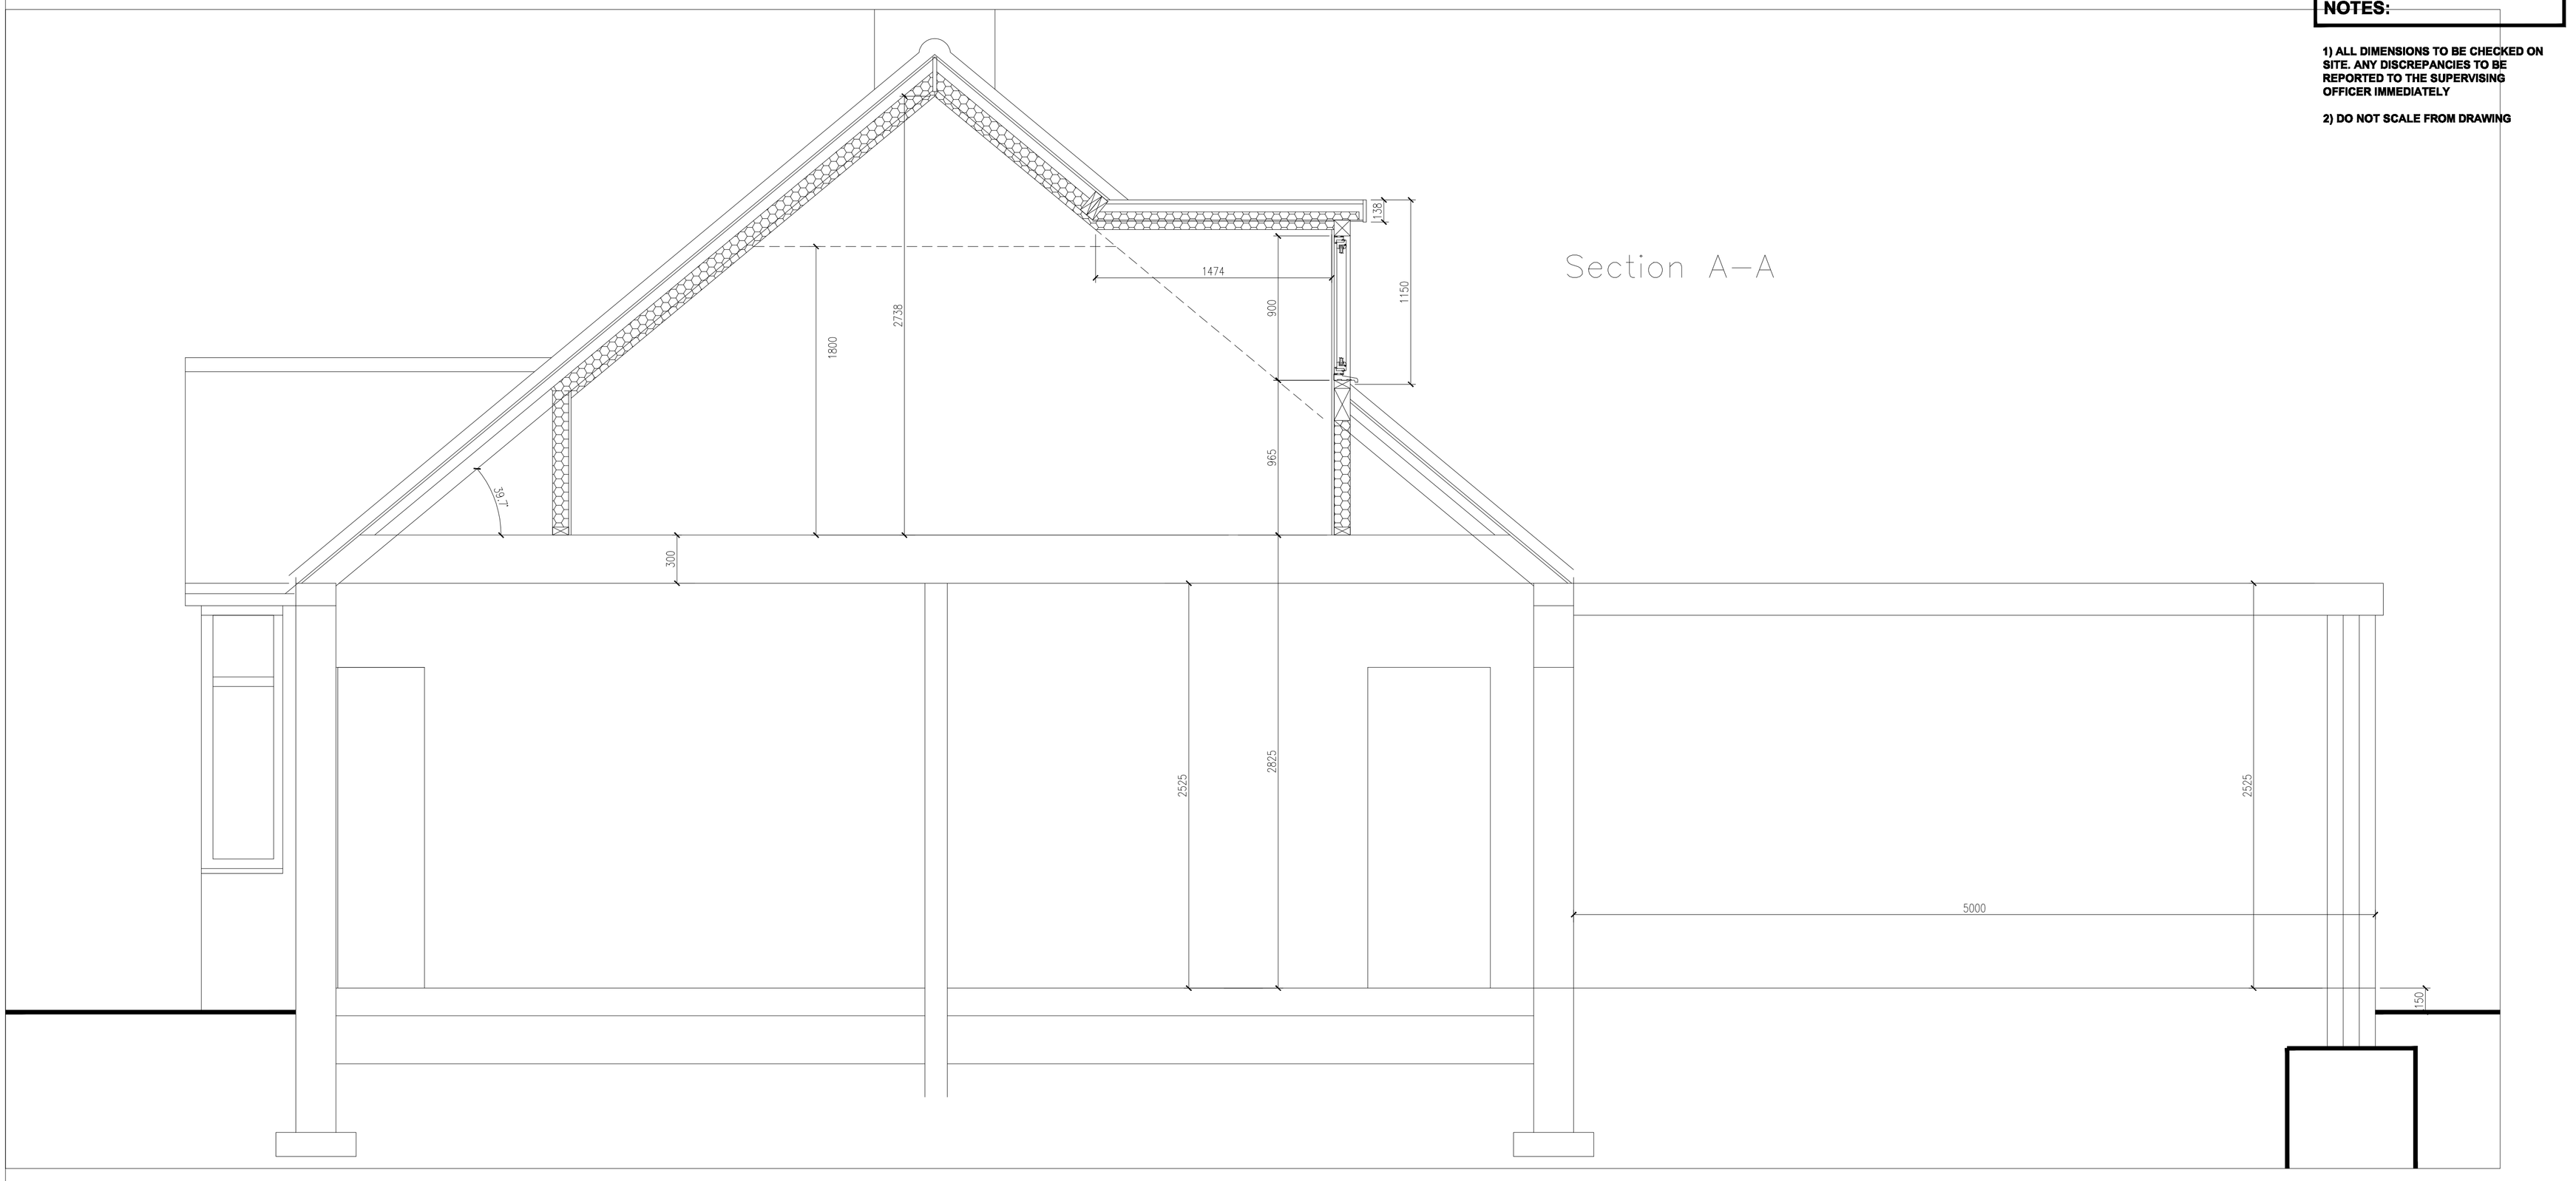

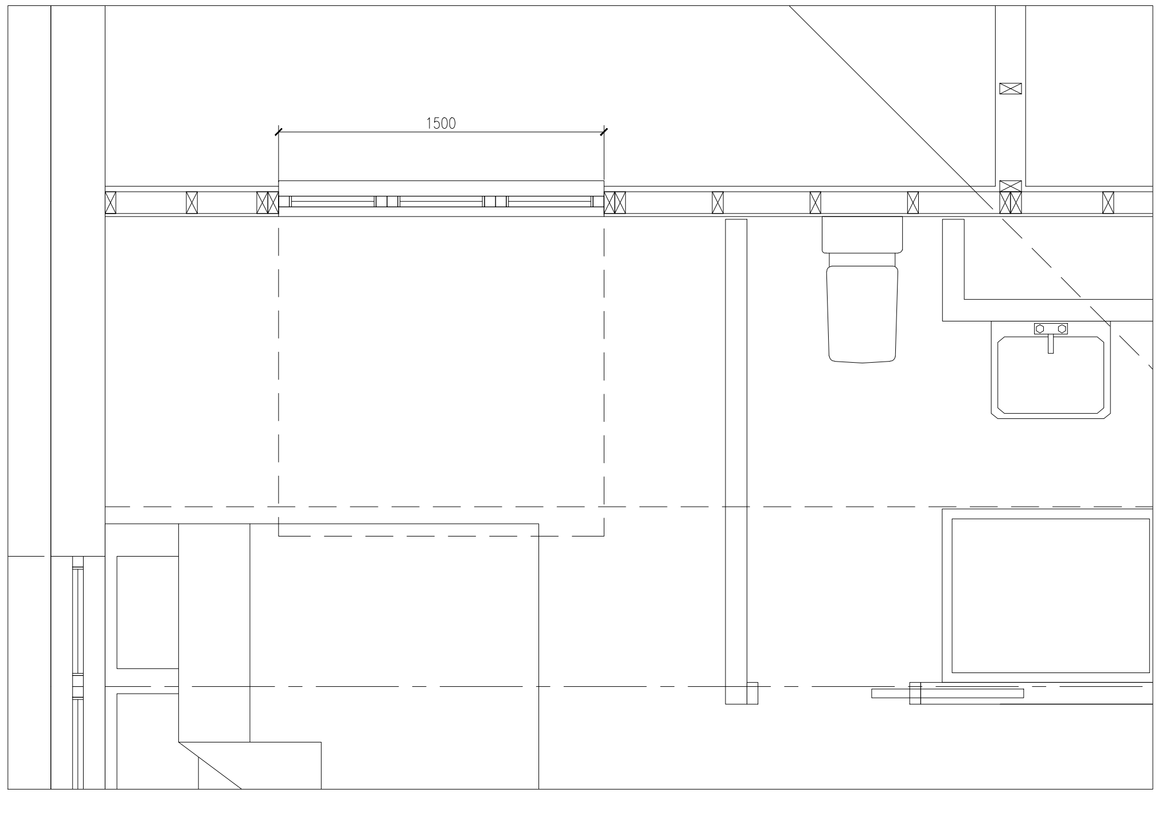

Plan of dormer

REF DATE REVISION

DAVIS & COMPANY
CHARTERED SURVEYORS
21 Salisbury Road
Baldock Herts SG7 5BY
Tel: 07976 423158
Email: james.davis@clara.net

CLIENT:
Mr Smith

PROJECT:
52 North Road
Letchworth Garden City
SG6 1DJ

SHEET TITLE:
Dormer Details

SCALE:	DATE:	DRAWN:
1:20 at A1	2/2018	JSD

DRAWING No REV
52NA–P204