


Proposed Materials

1: Fascia
Polyester powder-coated metal
Colour: RAL 7016

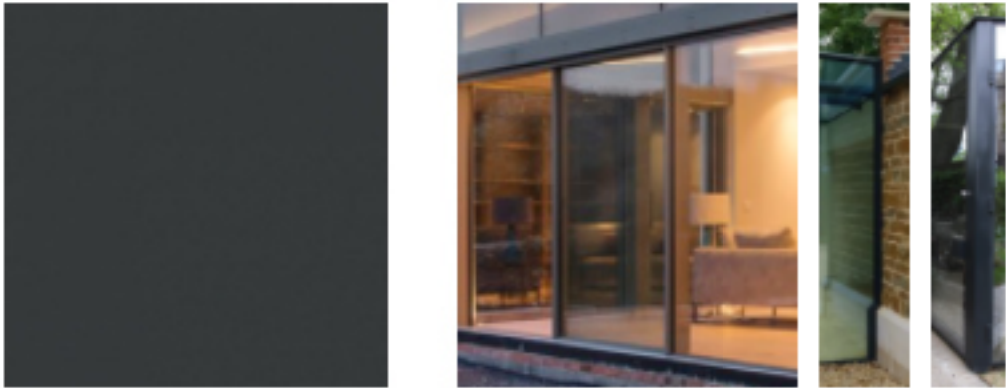

2: Glazing frame
Polyester powder-coated metal
Colour: RAL 7016



3: Structural glazing
Invisio structural glass system with frames per item 2 above where indicated on elevations.



4: Sliding door
Minimal Windows slim-profile sliding glass door system with frames per item 2 above where indicated on elevations.








5: Manifestation
2no continuous bands of manifestation 50mm high, centered 900mm and 1500mm above FFL
Colour: white



6: Brick
"Broadway Blend"
by Traditional Brick & Stone



Roof Membrane
(not visible on elevations)
PVC roof membrane
Colour: Lead gray (nearest RAL 7011)

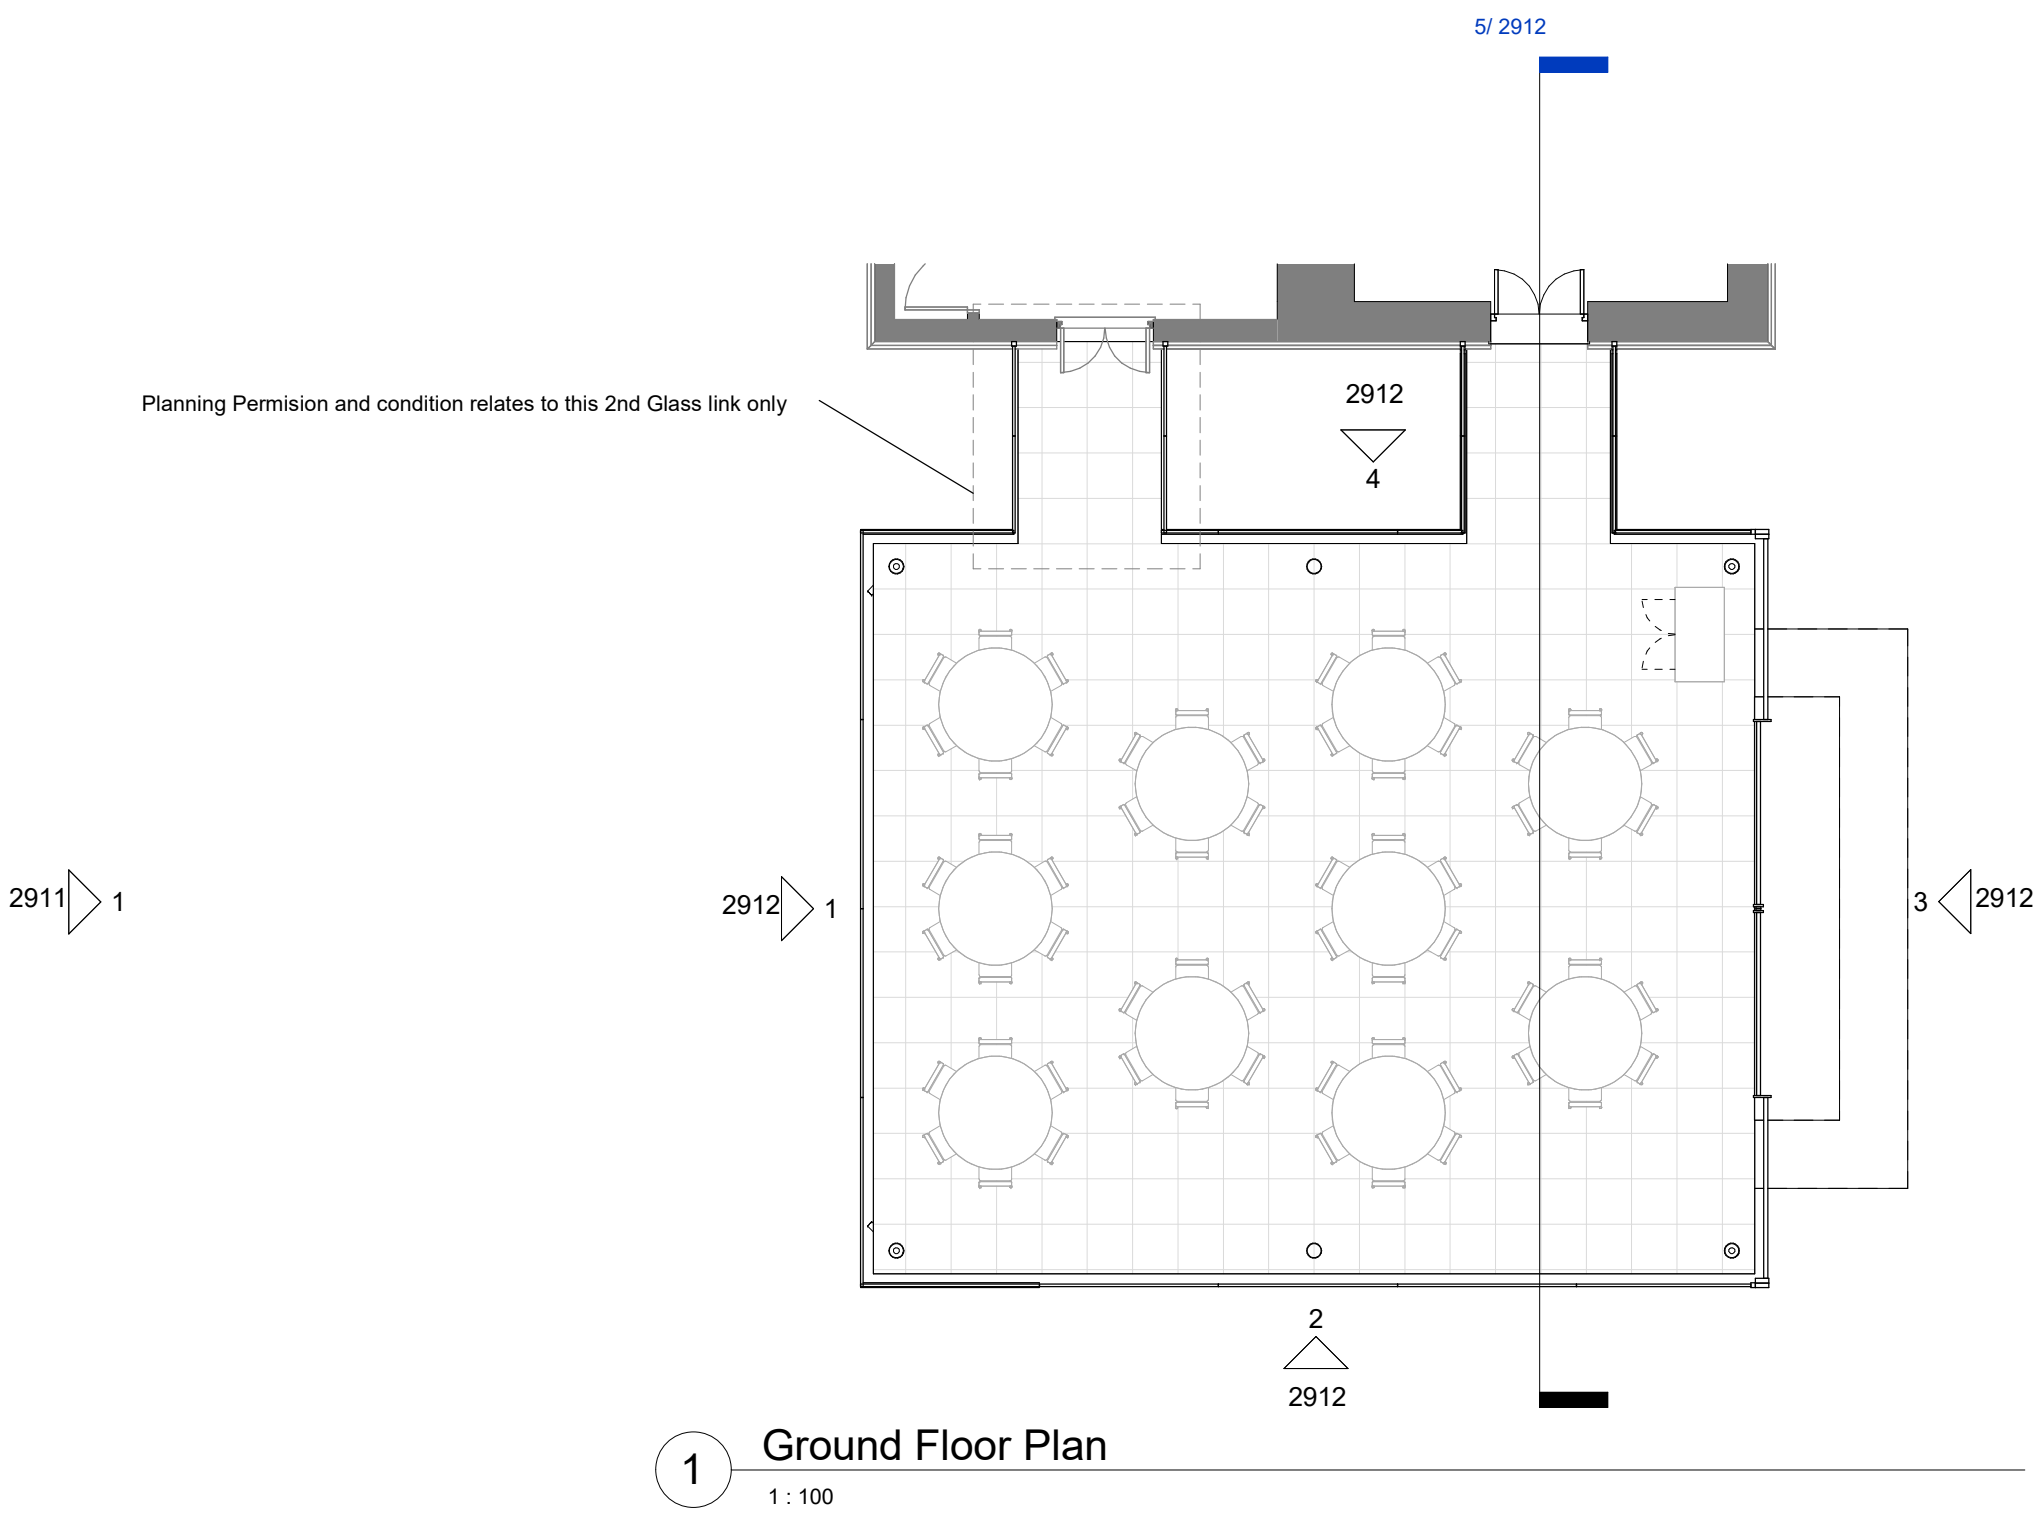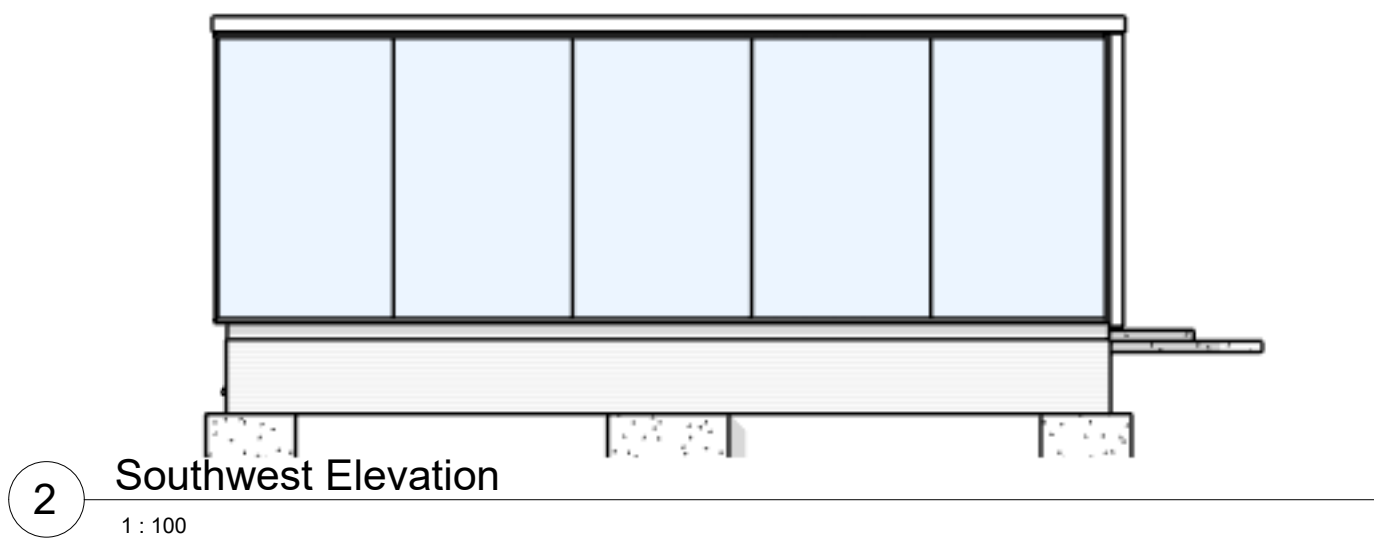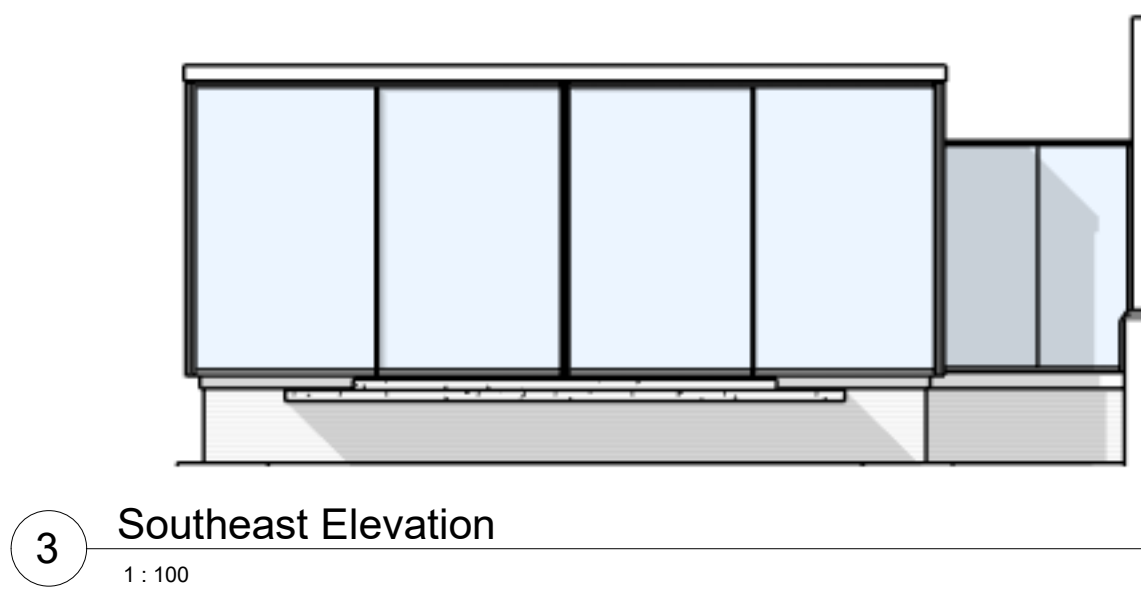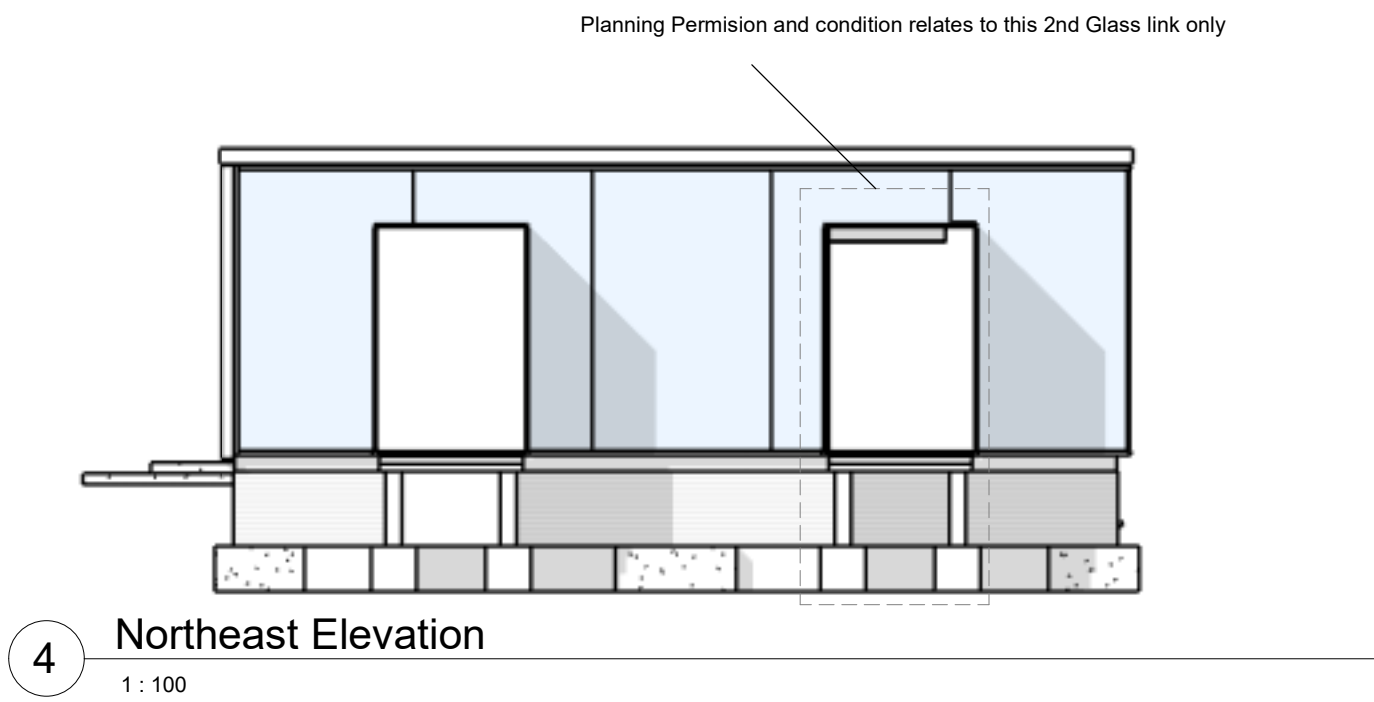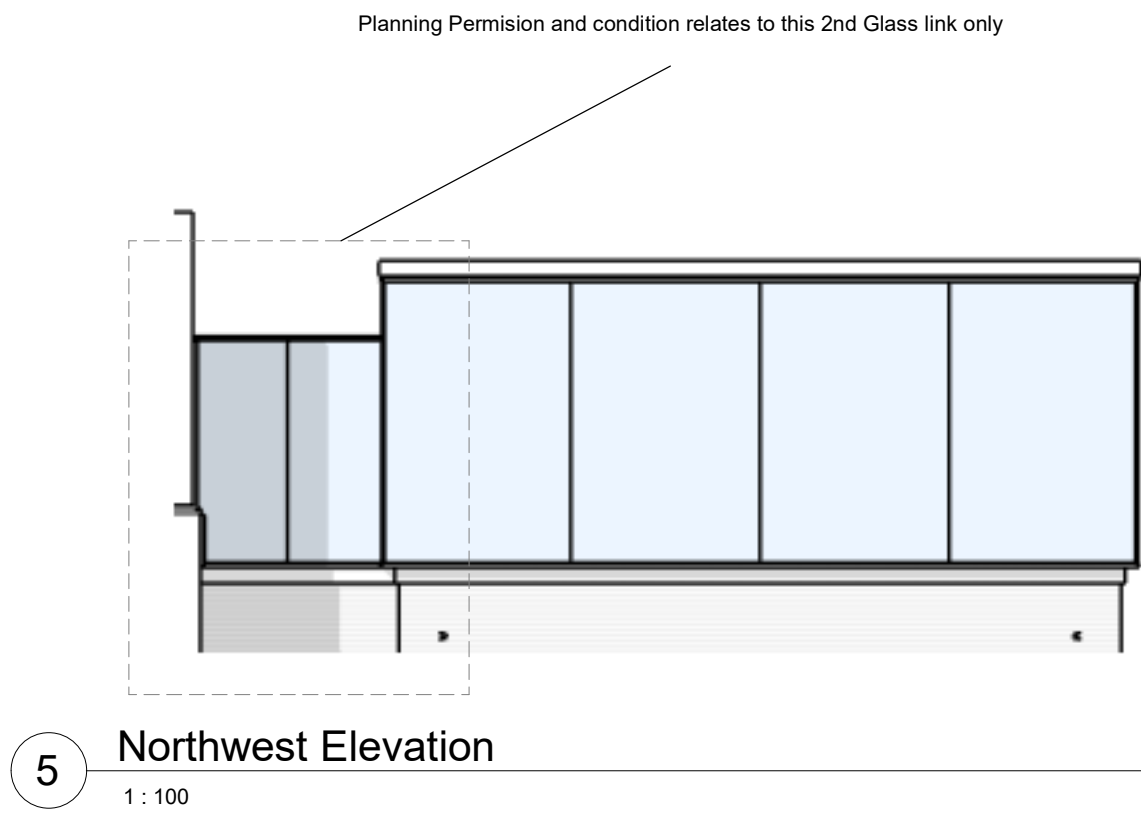

© This drawing and the works depicted are the copyright of Building Design Group Ltd and may not be reproduced or amended, except by written permission. No liability will be accepted for amendments made by any other parties.

Do not scale this drawing. Use figured dimensions only. All work shall comply with all current statutory legislation, Building Regulations, British Standards, and construction industry good practice. Verify all dimensions and all existing conditions prior to starting work.

Subject to site surveys, planning permission, Building Regulations, detailed design, and all required statutory approvals.

Rev	Description	Date	By
bdbg building design group ltd architecture + design www.bdbg.uk.com Tamworth: 1st Floor, Bitterscote House, Bonhill Rd, Tamworth B79 3HQ 01827 60465 Birmingham: Grosvenor House, 11 St Paul's Square, Birmingham B3 1BS 0121 272 3547 RIBA Chartered Practice			
Client: Letchworth Hall Hotel (Trading) Ltd			
Project: Letchworth Hall Hotel Letchworth Lane, Letchworth SG6 3NP			
Drawing Title: Materials Details -Listed Building Consent ref 26-00409-LBC Condition 2			
Drawn: PL	Checked: IBH	Date: Apr 26	Status: Planning Conditions
Drawing Number: 3358_2903		Revision:	Scale at A1: 1 : 100