
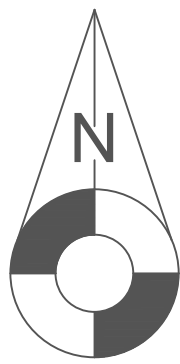


Appendix B Topographic and Channel Sectional Survey

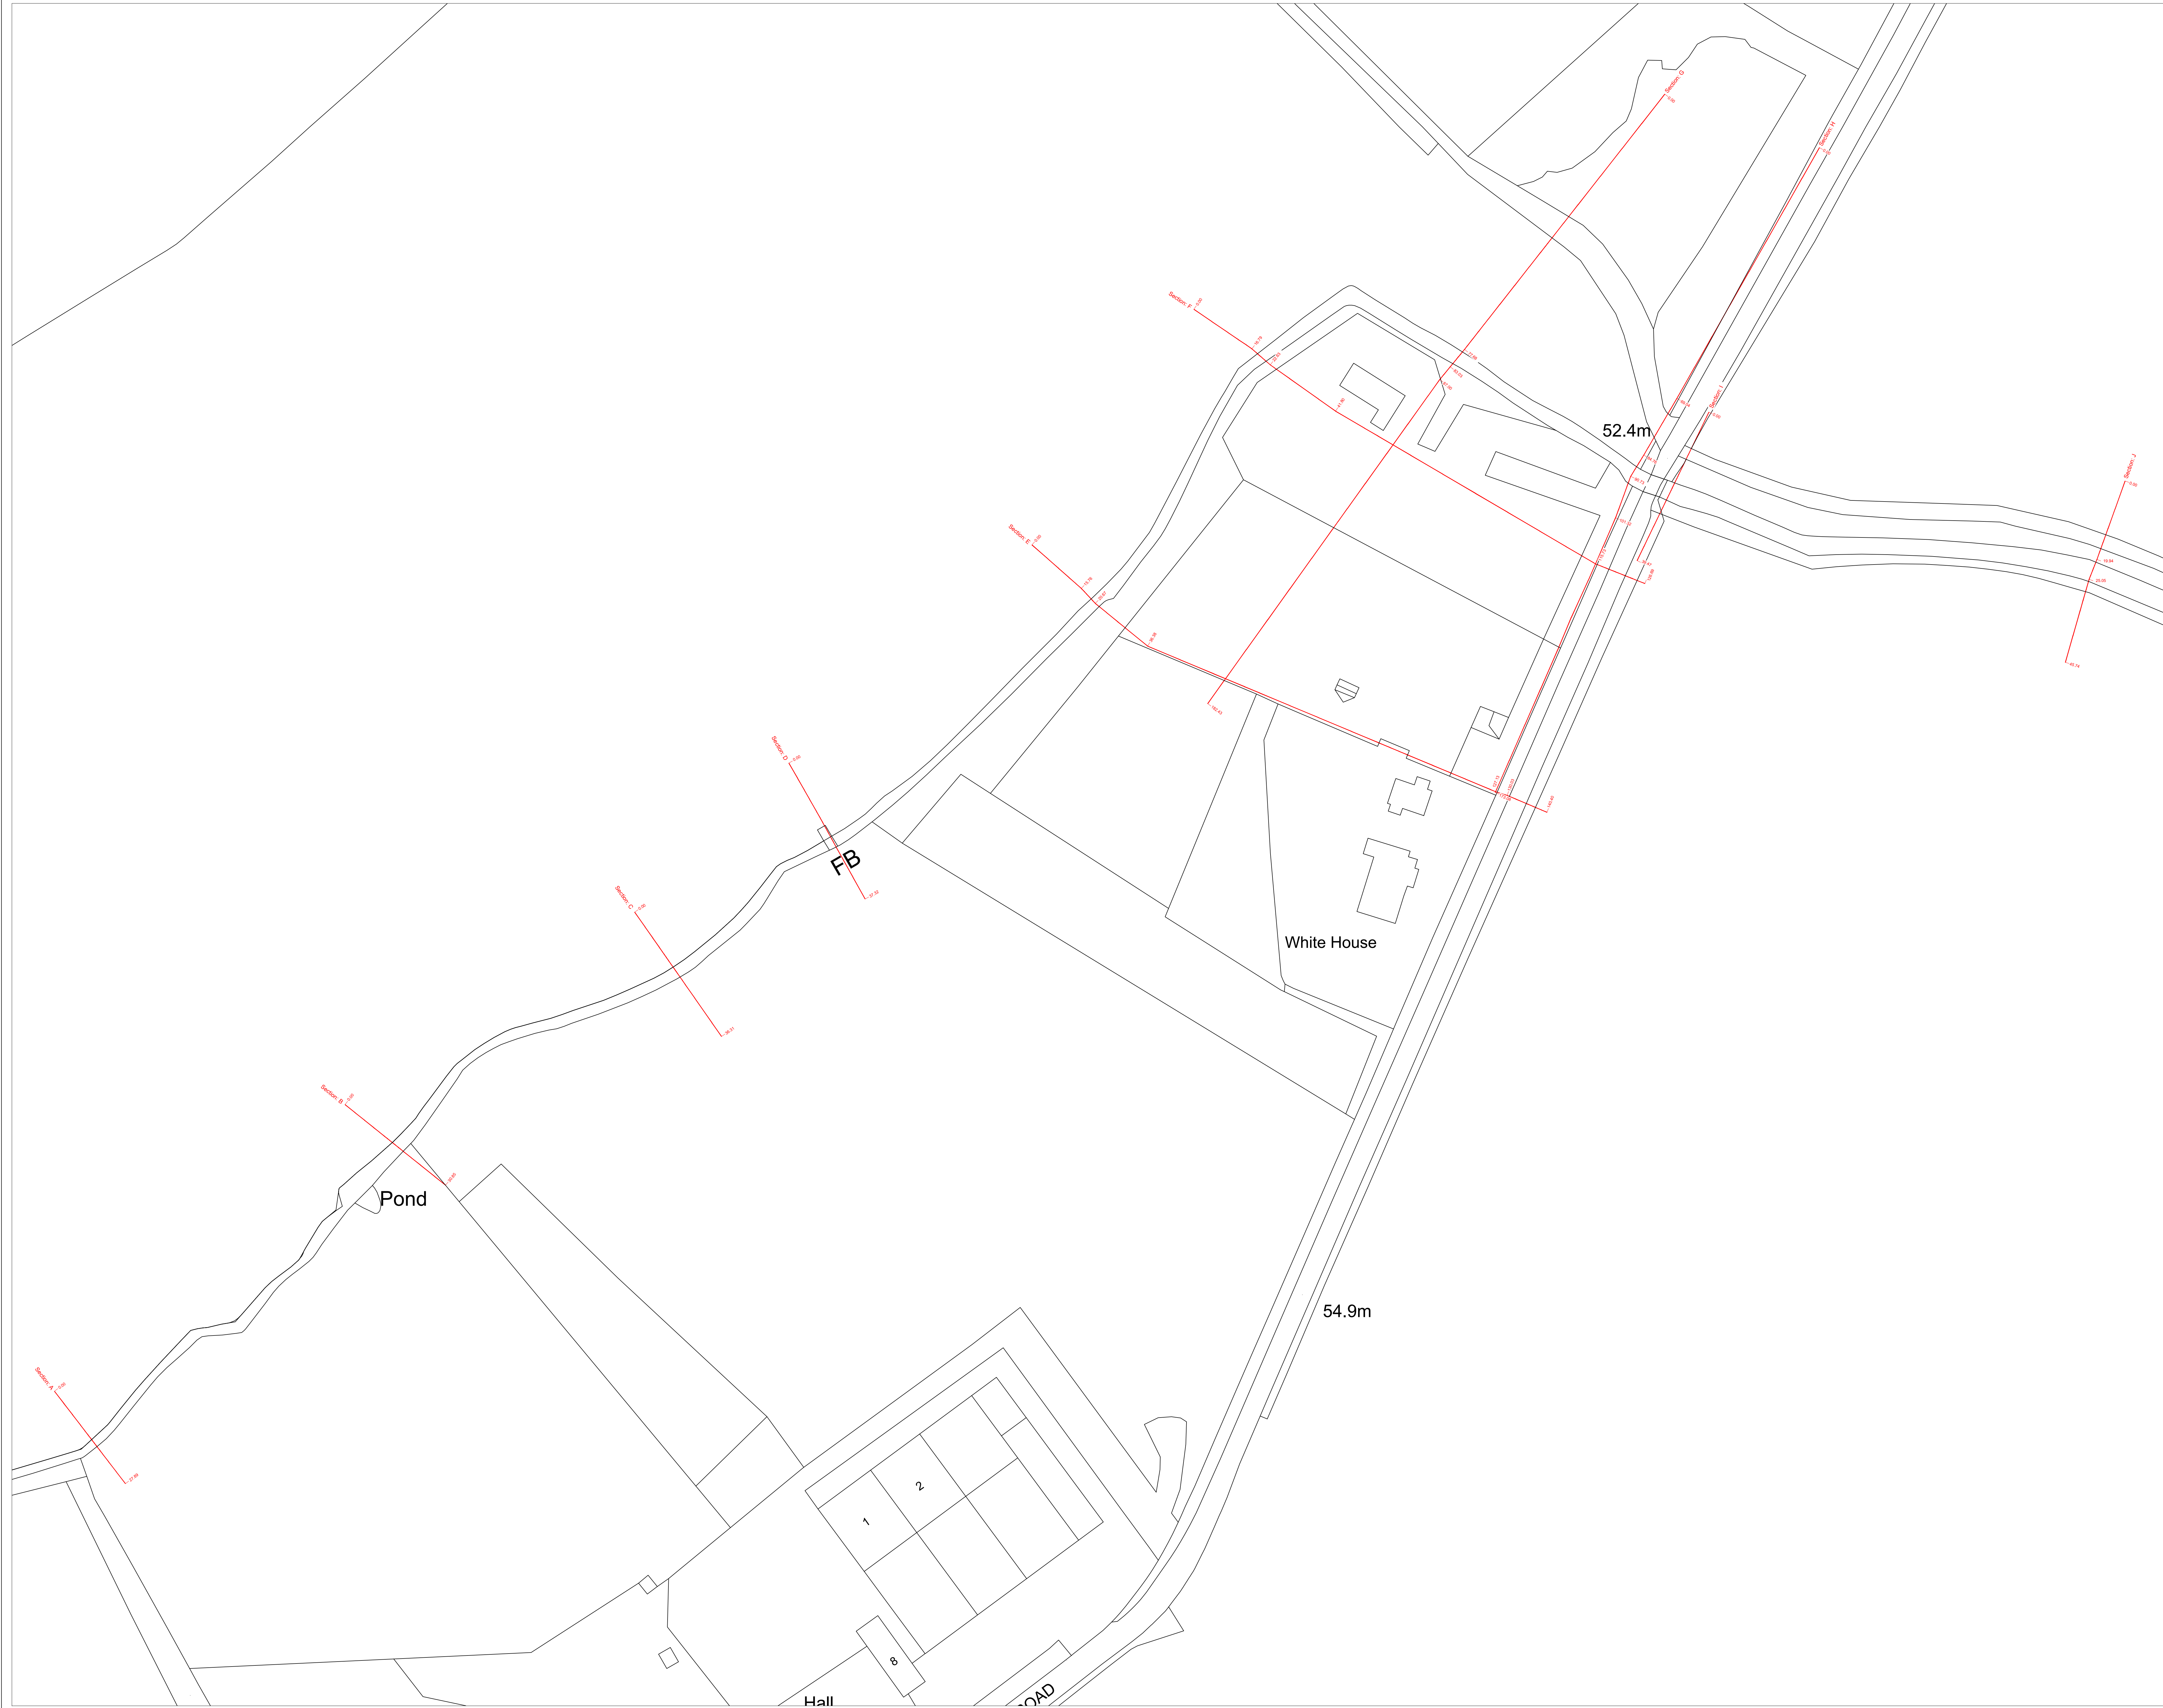

Sheet Location Diagram

1.

2.

3.

Scale Bar @ 1/500

Metres

0 5 10 15 20 25 30 35 40 45 50

smas
WORKSAFE

Rev.	Date	Revisions
------	------	-----------

Notes:

The accuracy and detail shown in this drawing is dependent on the original specification. Sunshine Survey Ltd. should be consulted before use of scales other than those stated.

This drawing provides position and description of features on the ground at the time the survey was undertaken and in no way implies legal title or boundary ownership.

Where boundary alignment lines are added to the survey drawing and are taken from legal documents or other information supplied, they are done so within the constraints of drawing quality and scale. They are provided based on opinion and do not imply a legal contract.

Detail required outside of site boundaries with no permission for access or public right of way will be accepted by means measurements where possible. No detail shown is indicative. This also applies to areas within the site with limited or no access or an unsafe working environment.

Tree dimensions and species have been recorded as accurately as possible, for clarification a tree report should be obtained.

Underground drainage and service information shown has been measured within the chamber without entry. Connections and alignments of piped services outside of the chamber are indicative. Whilst every effort has been made to correctly identify the information the user should satisfy themselves of the completeness and accuracy before undertaking any work, especially in critical areas.

All care has been taken in the preparation of this drawing any discrepancies found should be reported to Sunshine Survey Ltd. immediately.

Plan Coordinate Control:
Plan co-ordinates relate to OS National Grid using OSTN15 transformation.

Level Datum:
All levels relate to OS Newlyn datum using geoid model OSGM15.

SUNSHINE SURVEY
28 Cadogan Road, Bury St Edmunds, IP33 3QJ
Tel: 01284 850250
Email: info@sunshinesurvey.co.uk
Web: www.sunshinesurvey.co.uk

Project Title:
**WHITE HOUSE, ASHWELL ROAD
NEWNHAM, BALDOCK**



Client:
MR RICHARD WAINRIGHT-LEE

Description:
CROSS SECTION LOCATIONS (Sheet 1 of 3)

Date	Scale
15.08.2025	1:500 @ A0

Job No.	Survey
GY5821	GARY

Dwg No.	Drawn
2001	GARY

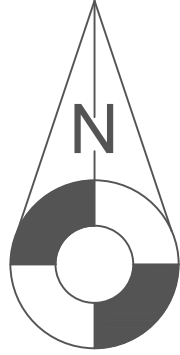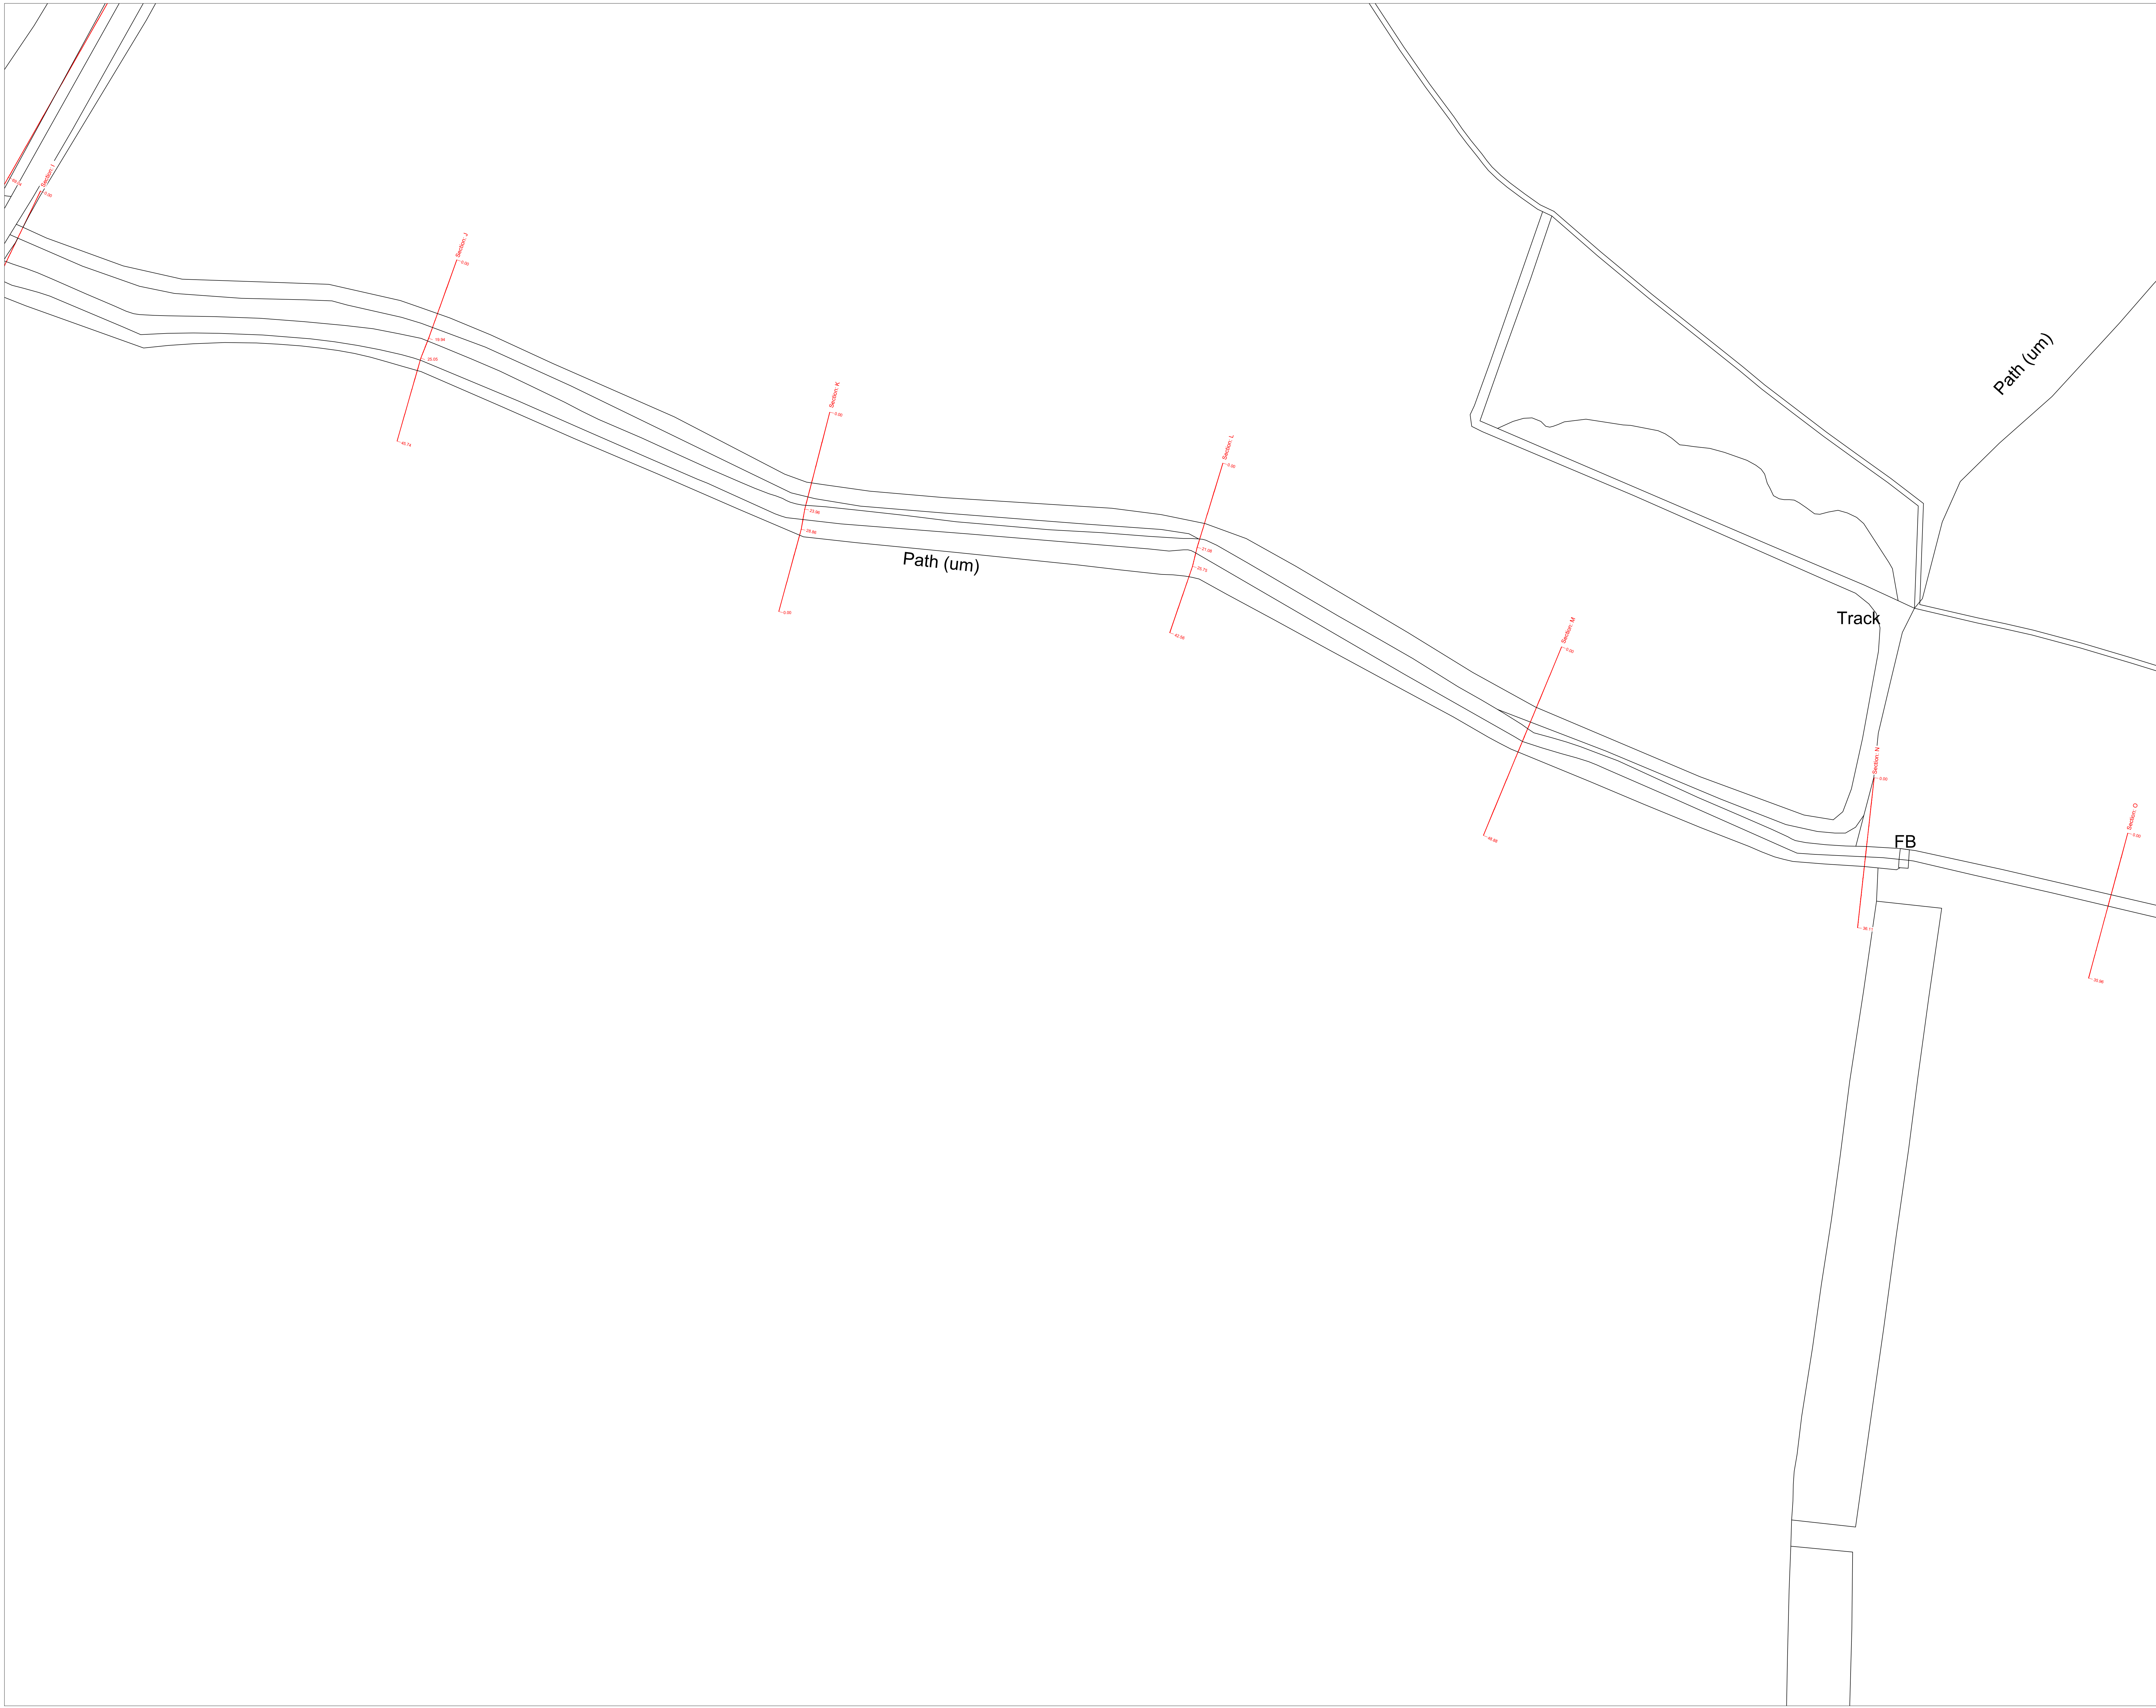

Sheet Location Diagram

1.

2.

3.

Scale Bar @ 1/500Metres

THE SURVEY

SUNSHINE

WORKSAFE

Rev.	Date	Revisions
------	------	-----------

Notes:
The accuracy and detail shown in this drawing is dependent on the original specification.
Sunshine Survey Ltd. should be consulted before use of scales other than those stated.
This drawing provides position and description of features on the ground at the time the survey was undertaken and in no way implies legal title or boundary ownership.
Where boundary alignment lines are added to the survey drawing and are taken from legal documents or other information supplied, they are done so within the constraints of drawing quality and scale. They are provided based on opinion and do not imply a legal contract.
Detail required outside of site boundaries with no permission for access or public right of way will be accepted by means measurements where possible. The detail shown is indicative. This also applies to areas within the site with limited or no access or an unsafe working environment.
Tree dimensions and species have been recorded as accurately as possible, for clarification a tree report should be obtained.
Underground drainage and service information shown has been measured within the chamber without entry. Connections and alignments of piped services outside of the chamber are indicative. Whilst every effort has been made to correctly identify the information the user should satisfy themselves of the completeness and accuracy before undertaking any work especially in critical areas.
All care has been taken in the preparation of this drawing any discrepancies found should be reported to Sunshine Survey Ltd. immediately.

Plan: Coordinate Control:
Plan co-ordinates relate to OS National Grid using OSTN15 transformation.

Level Datum:
All levels relate to OS Newlyn datum using geoid model OSGM15.

SUNSHINE

SURVEY

28 Cadogan Road, Bury St Edmunds, IP33 3QJ
Tel: 01284 850250
Email: info@sunshinesurvey.co.uk
Web: www.sunshinesurvey.co.uk

Project Title:
Client:
Description:

WHITE HOUSE, ASHWELL ROAD
NEWNHAM, BALDOCK
MR RICHARD WAINRIGHT-LEE
CROSS SECTION LOCATIONS



Date:
Job No:
Dwg No:

15.08.2025
QY5521
2902

Scale:
Survey:
Drawn:

1:500 @ A0
GARY
GARY

(Sheet 2 of 3)

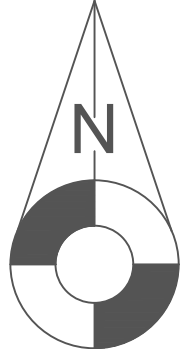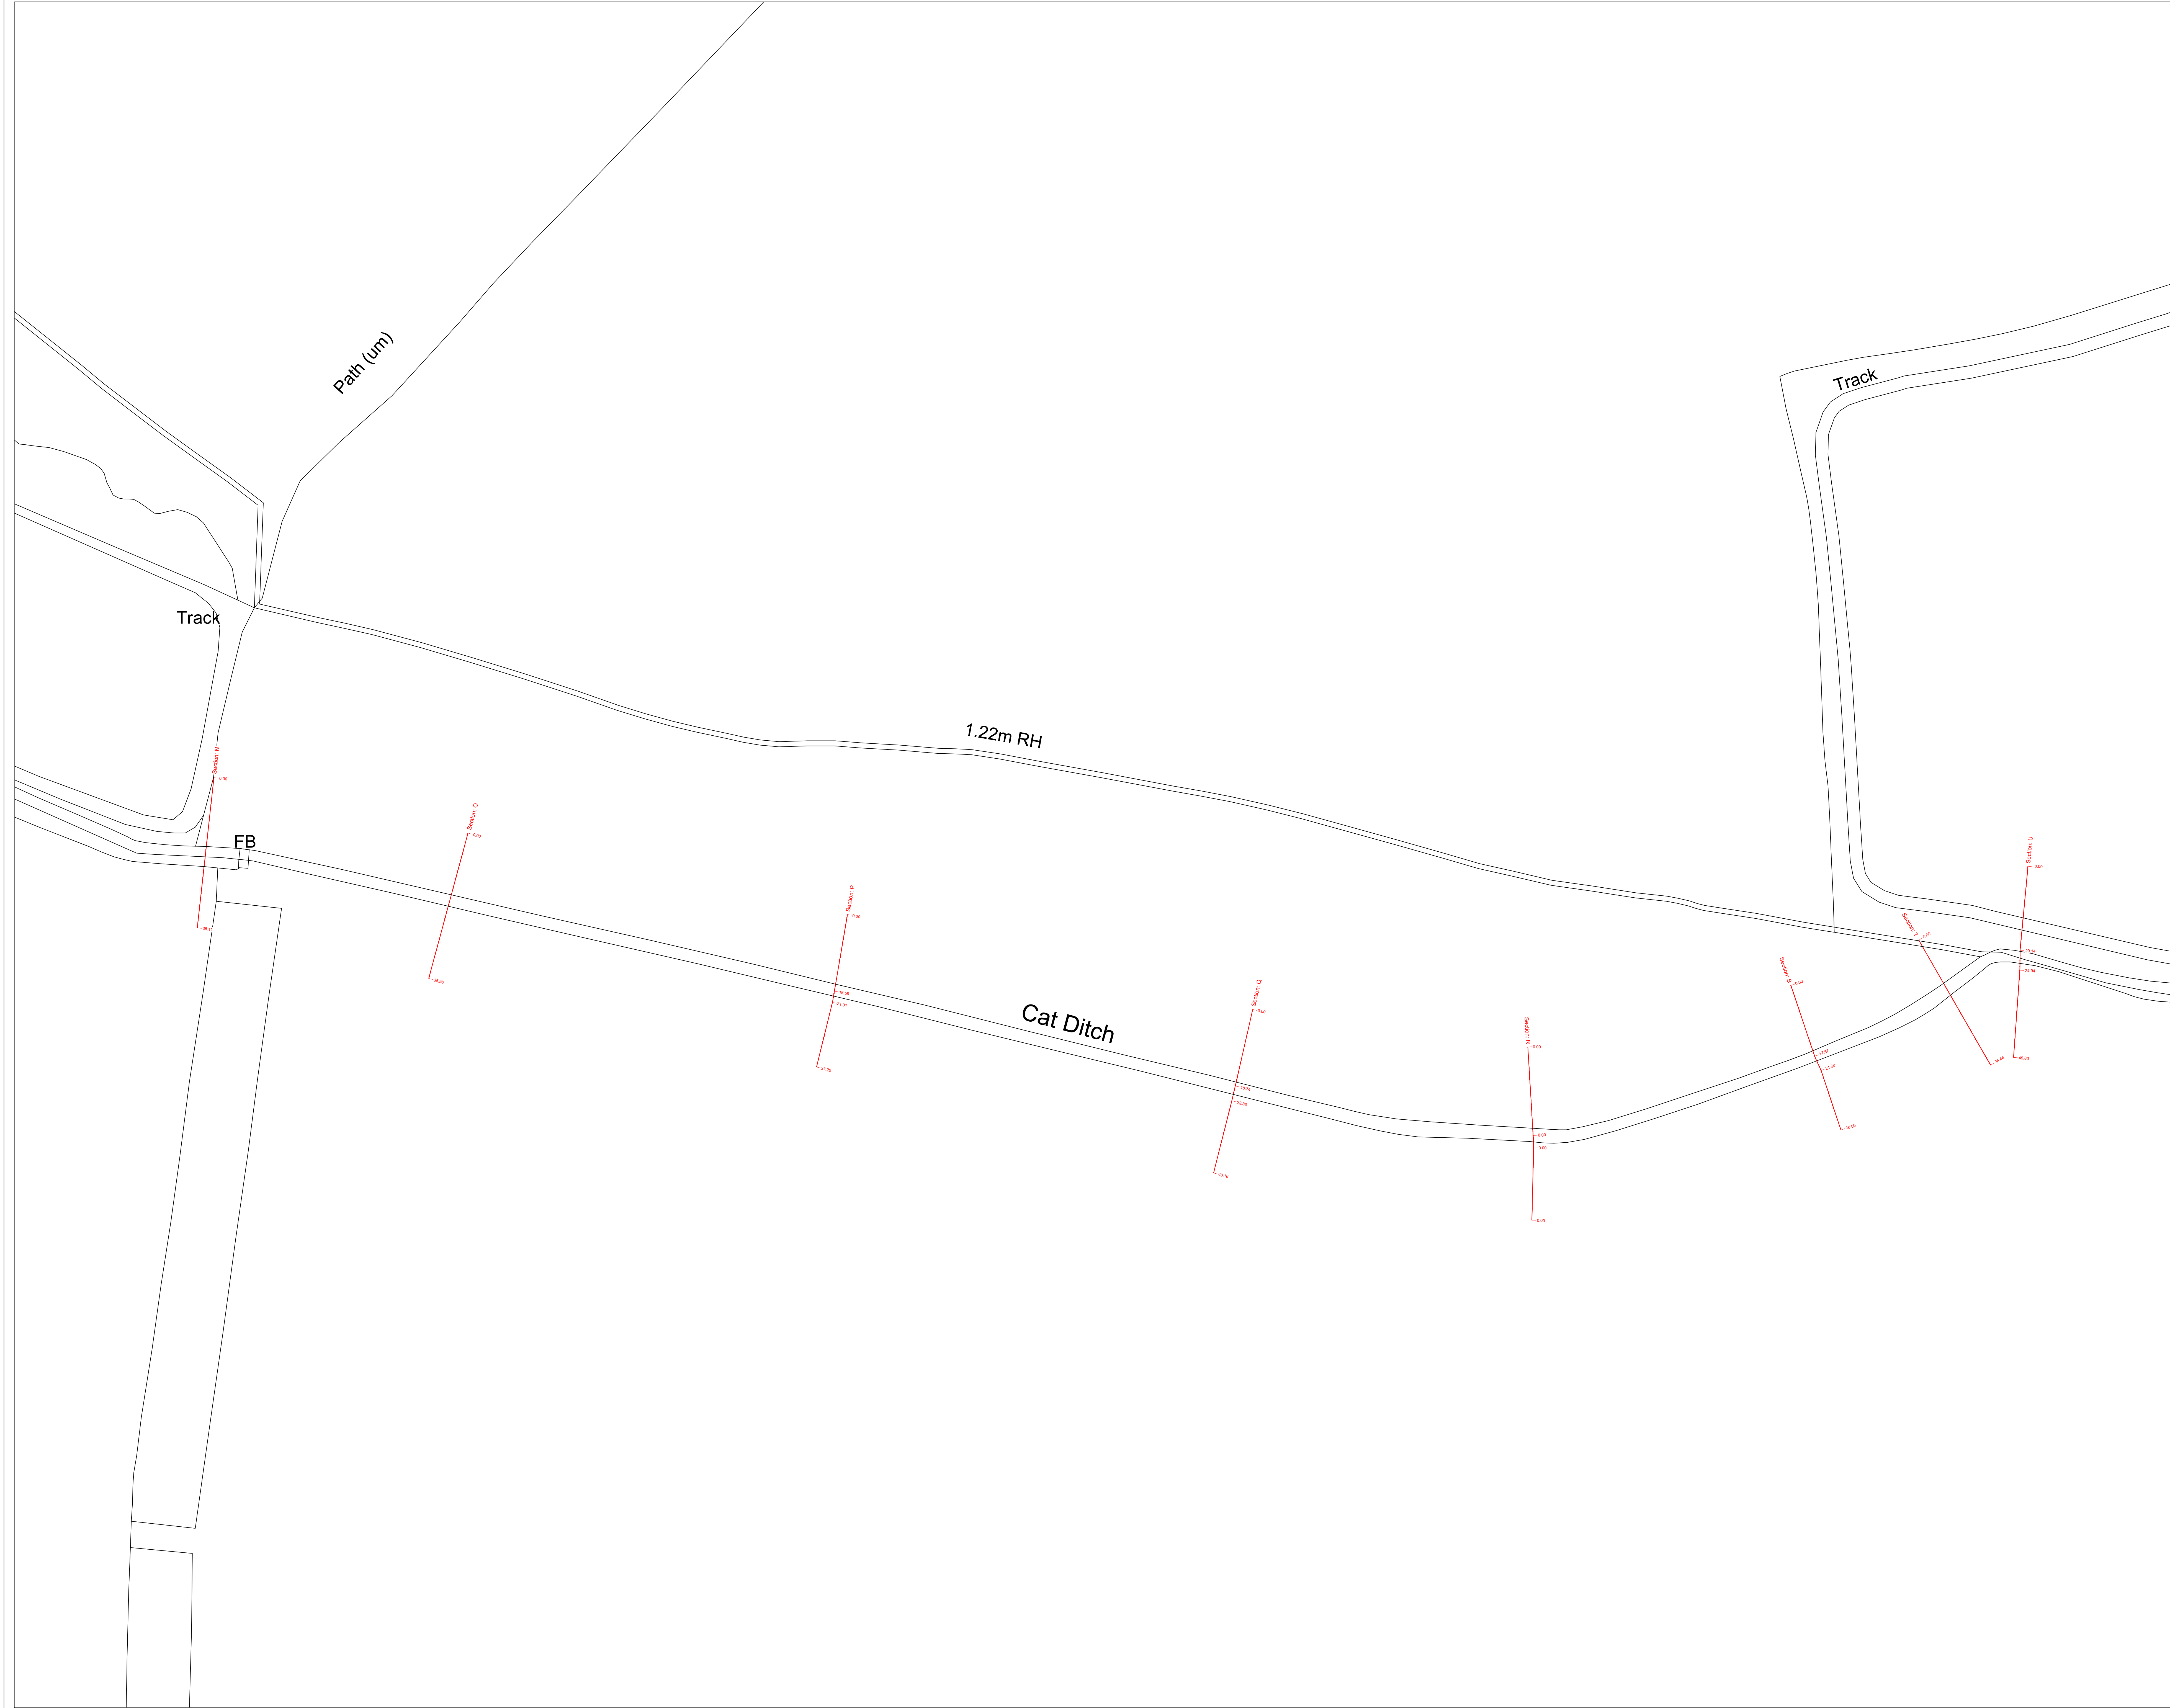

Sheet Location Diagram

1.

2.

3.

Scale Bar @ 1/500

Metres

0 5 10 15 20 25 30 35 40 45 50

smas
SURVEYING & MEASUREMENTS

Rev.	Date	Revisions

Notes:
The accuracy and detail shown in this drawing is dependent on the original specification. Sunshine Survey Ltd. should be consulted before use of scales other than those stated.
This drawing provides position and description of features on the ground at the time the survey was undertaken and in no way implies legal title or boundary ownership.
Where boundary alignment lines are added to the survey drawing and are taken from legal documents or other information supplied, they are done so within the constraints of drawing quality and scale. They are provided based on opinion and do not imply a legal contract.
Detail required outside of site boundaries with no permission for access or public right of way will be corrected by on-site measurements where possible. The detail shown is indicative. This also applies to areas within the site with limited or no access or an unsafe working environment.
Tree dimensions and species have been recorded as accurately as possible, for clarification a tree report should be obtained.
Underground drainage and service information shown has been measured within the chamber without entry. Connections and alignments of piped services outside of the chamber are indicative. Whilst every effort has been made to correctly identify the information the user should satisfy themselves of the completeness and accuracy before undertaking any work, especially in critical areas.
All care has been taken in the preparation of this drawing any discrepancies found should be reported to Sunshine Survey Ltd. immediately.

Plan Coordinates Contained:
Plan co-ordinates relate to OS National Grid using OSTN15 transformation.

Level Datum:
All levels relate to OS Newlyn datum using geoid model OSGM15.

SUNSHINE SURVEY
28 Cadogan Road, Bury St Edmunds, IP33 3QJ
Tel: 01284 850250
Email: info@sunshinesurvey.co.uk
Web: www.sunshinesurvey.co.uk

Project Title:
**WHITE HOUSE, ASHWELL ROAD
NEWNHAM, BALDOCK**



Client:
MR RICHARD WAINRIGHT-LEE

Description:
CROSS SECTION LOCATIONS (Sheet 3 of 3)

Date	Scale	Surveyor
15.08.2025	1:500 @ A0	GARY
Job No:	GY5521	Surveyor
Dwg No:	2/003	Drawn



ham

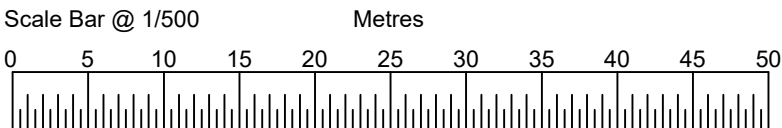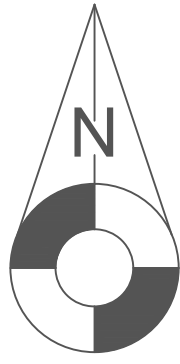



Rev.	Date	Revisions

Notes:
The accuracy and detail shown in this drawing is dependent on the original specification. Sunshine Survey Ltd. should be consulted before use of scales other than those stated.
This drawing provides position and description of features on the ground at the time the survey was undertaken and in no way implies legal title or boundary ownership.
Where boundary alignment lines are added to the survey drawing and are taken from legal documents or other information supplied, they are done so within the constraints of drawing quality and scale. They are provided based on opinion and do not imply a legal contract.
Detail required outside of site boundaries with no permission for access or public right of way will be accepted by means of measurements where possible. The detail shown is indicative. This also applies to areas within the site with limited or no access or an unsafe working environment.
Tree dimensions and species have been recorded as accurately as possible, for clarification a tree report should be obtained.
Underground drainage and service information shown has been measured within the chamber without entry. Connections and alignments of piped lines outside of the chamber are indicative. While every effort has been made to correctly identify the information the user should satisfy themselves of the completeness and accuracy before undertaking any work, especially in critical areas.
All care has been taken in the preparation of this drawing any discrepancies found should be reported to Sunshine Survey Ltd. immediately.

Plan Coordinates Contained:
Plan co-ordinates relate to OS National Grid using OSTN15 transformation.
Level Datum:
All levels relate to OS Newlyn datum using geoid model OSGM15.



Project Title:	WHITE HOUSE, ASHWELL ROAD NEWNHAM, BALDOCK		
Client:	MR RICHARD WAINRIGHT-LEE		
Description:	CROSS SECTION LOCATIONS (Sheet 1 of 1)		
Date	15.09.2025	Scale	NTS @ A0
Job No.	QY5821	Surveyor	GARY
Dwg No.	2/004	Drawn	GARY

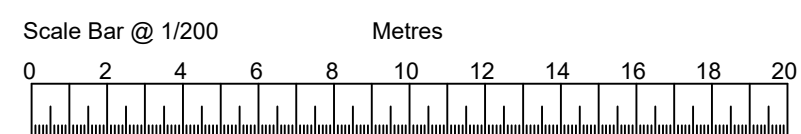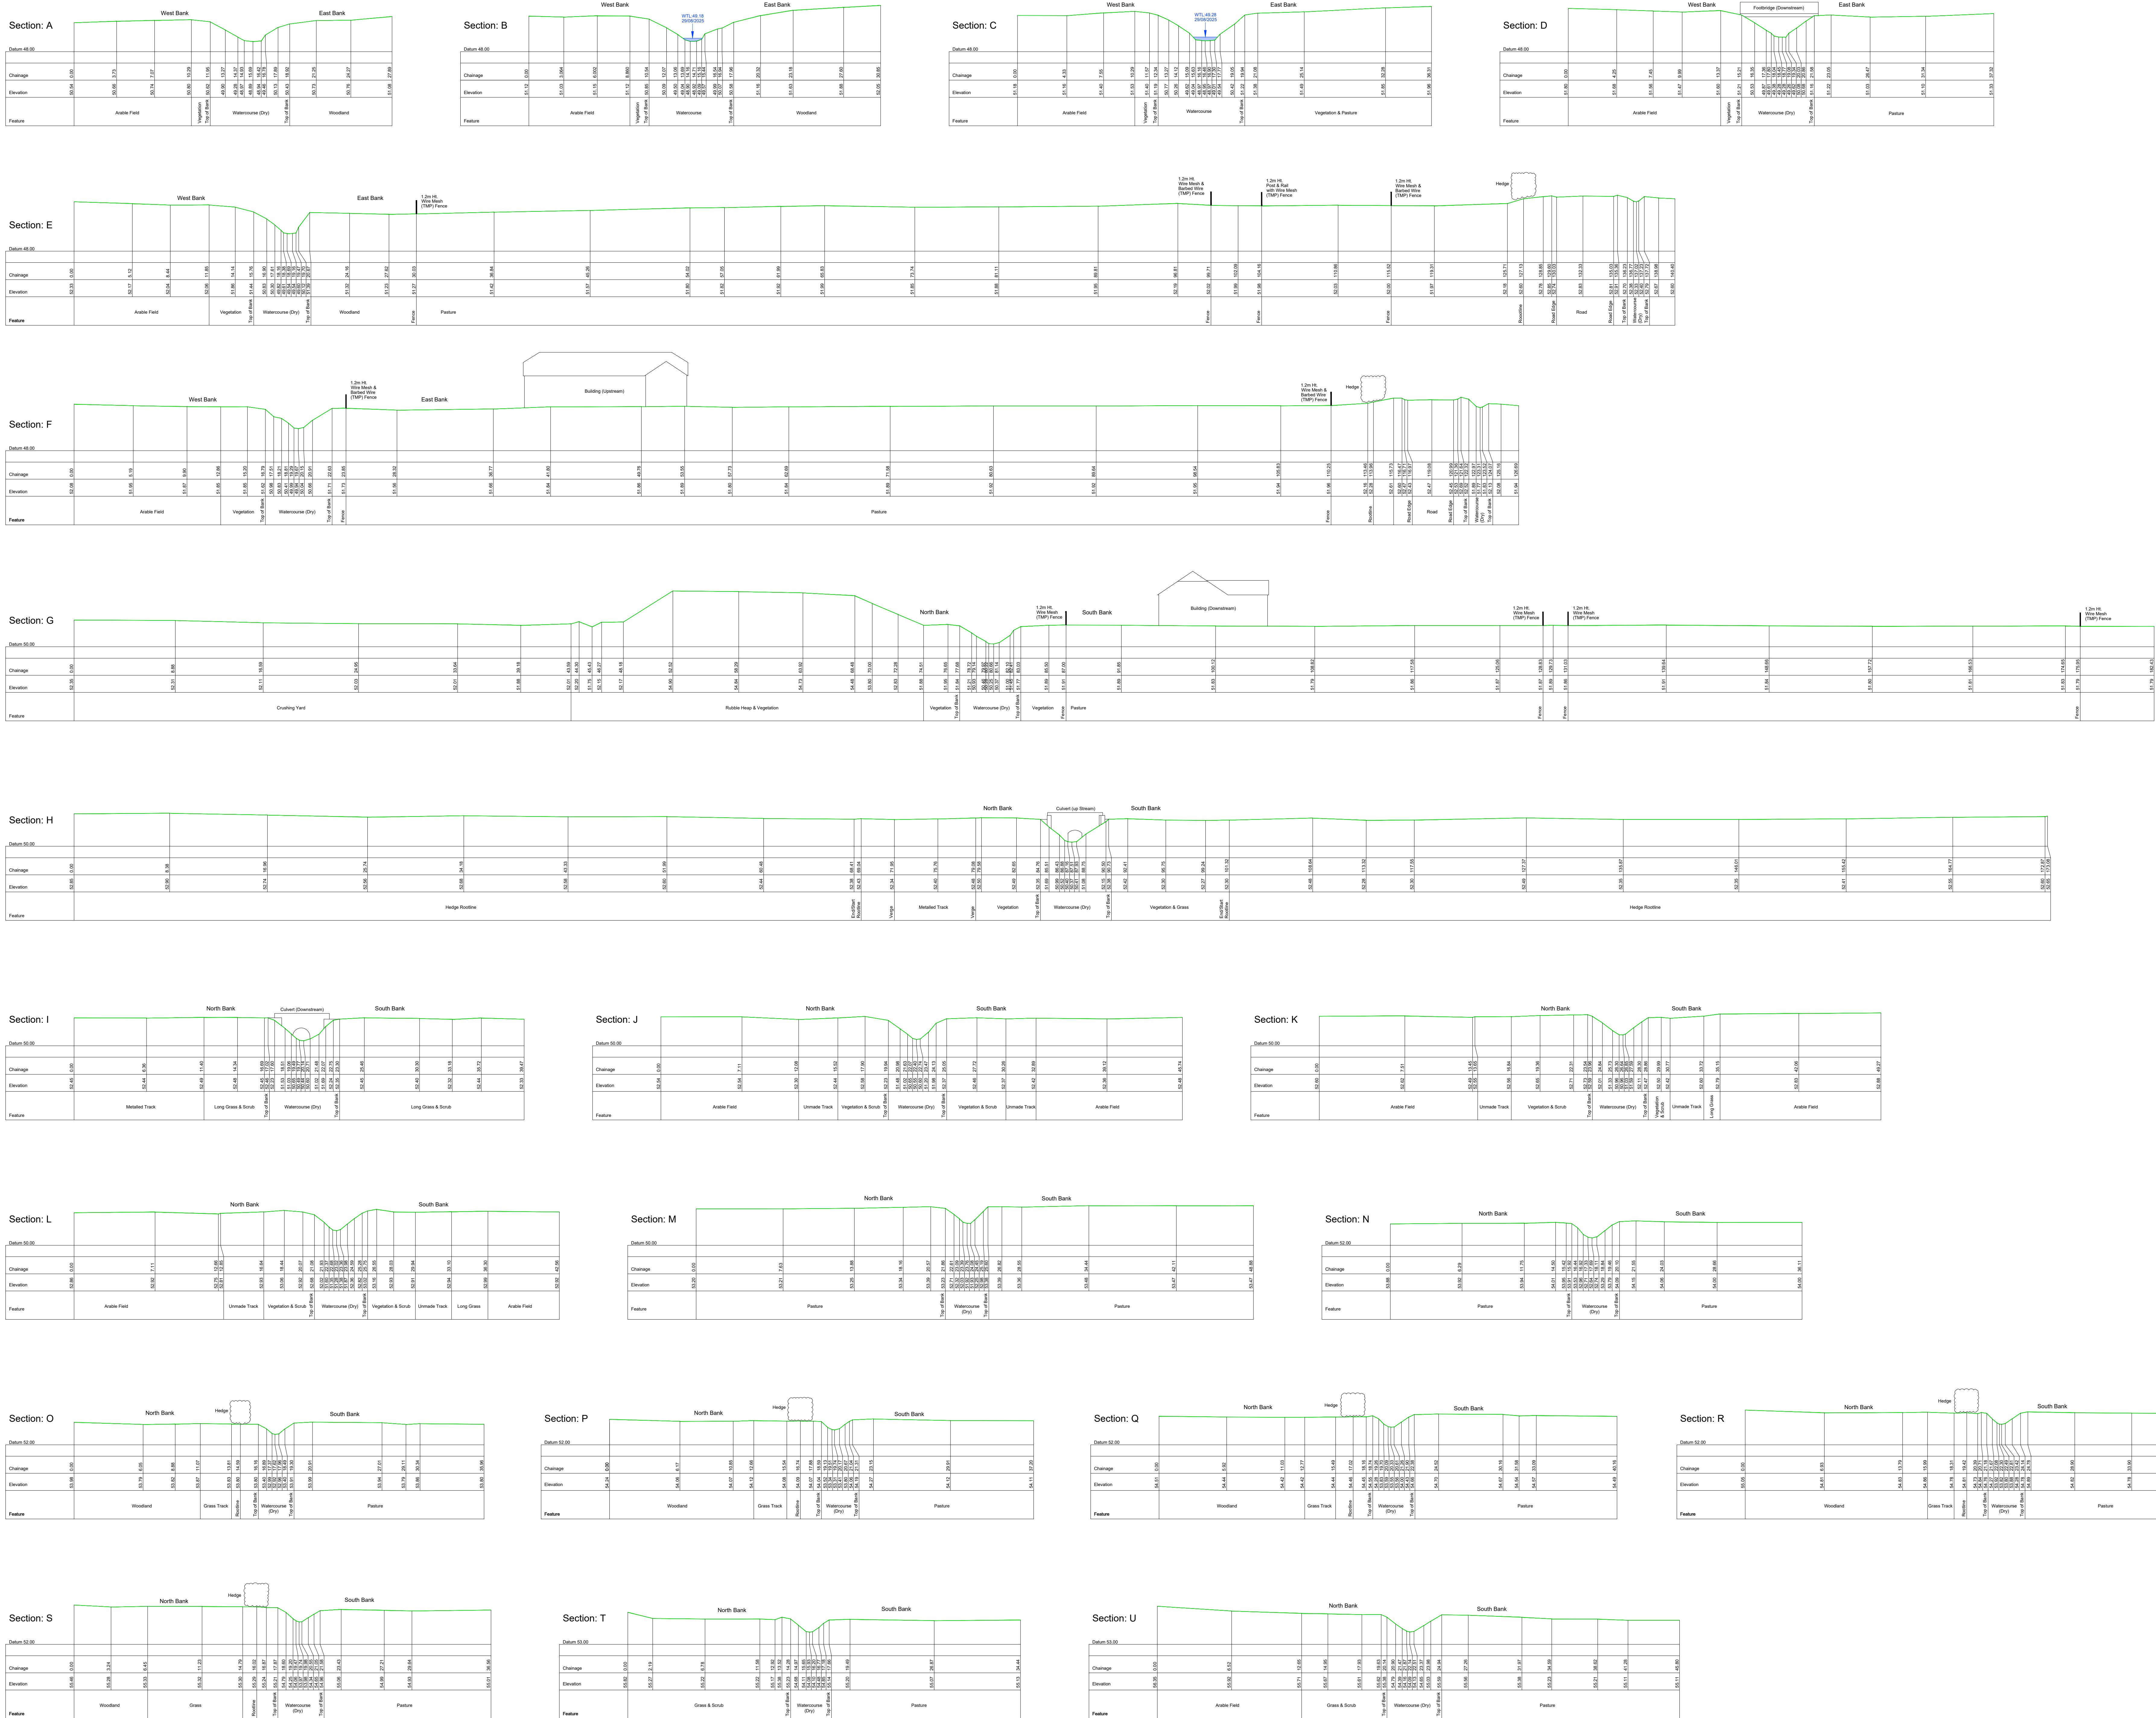

Rev.	Date	Revisions

Notes:

The accuracy and detail shown in this drawing is dependent on the original specification. Sunshine Survey Ltd. should be consulted before use of scales other than those stated.

This drawing provides position and description of features on the ground at the time the survey was undertaken and in no way implies legal title or boundary ownership.

Where boundary alignment lines are added to the survey drawing and are taken from legal documents or other information supplied, they are done so within the constraints of drawing quality and scale. They are provided based on opinion and do not imply a legal contract.

Details required outside of site boundaries with no permission for access or public right of way will be accepted by on-site measurement where possible. The detail shown is indicative. This also applies to areas within the site with limited or no access or an unsafe working environment.

Tree dimensions and species have been recorded as accurately as possible, for clarification a tree specialist should be consulted.

Underground drainage and service information shown has been measured within the chamber without entry. Connections and alignments of piped lines outside of the chamber are indicative. While every effort has been made to correctly identify the information the user should satisfy themselves of the completeness and accuracy before undertaking any work, especially in critical areas.

All data has been taken in the preparation of this drawing any discrepancies found should be reported to Sunshine Survey Ltd. immediately.

Plan Co-ordinate Control

Plan co-ordinates relate to OS National Grid using OSTN15 transformation.

Level Datum:

All levels relate to OS Newlyn datum using geoid model OSGM15.



Project Title:	WHITE HOUSE, ASHVELL ROAD NEWHAM, BALDOCK
Client:	MR RICHARD WAINRIGHT-LEE
Description:	CROSS SECTIONS (Sheet 1 of 1)
Date:	15.08.2025
Job No.:	GYS521
Drawn:	GARY
Scale:	1:200 @ A0
Surveyed:	GARY