


Barkway

Schedule of Accommodation

Revision 03/07/2024

Gross Site Area18.81 acres

Unit Type	Beds	Quantity
Private Units		
Fairford (Bungalow)	M4(2)	2
Letchworth		2
Stratford (Q)		3
Oxford Lifestyle		3
Harrogate		3
Leamington (Q)		3
Shaftesbury		3
Canterbury (Q)		3
Hampstead	M4(2)	4
Richmond	M4(2)	4
Blenheim	M4(2)	5
Sandringham	M4(2)	5
Highgrove		5
		84
Affordable Units		
Tevy	M4(2)	2
Dart	M4(2)	3
Tweed	M4(2)	4
Bungalow	M4(3)	2
GF Spey	M4(3)	1
FF Spey		1
		56
Grand Totals		140

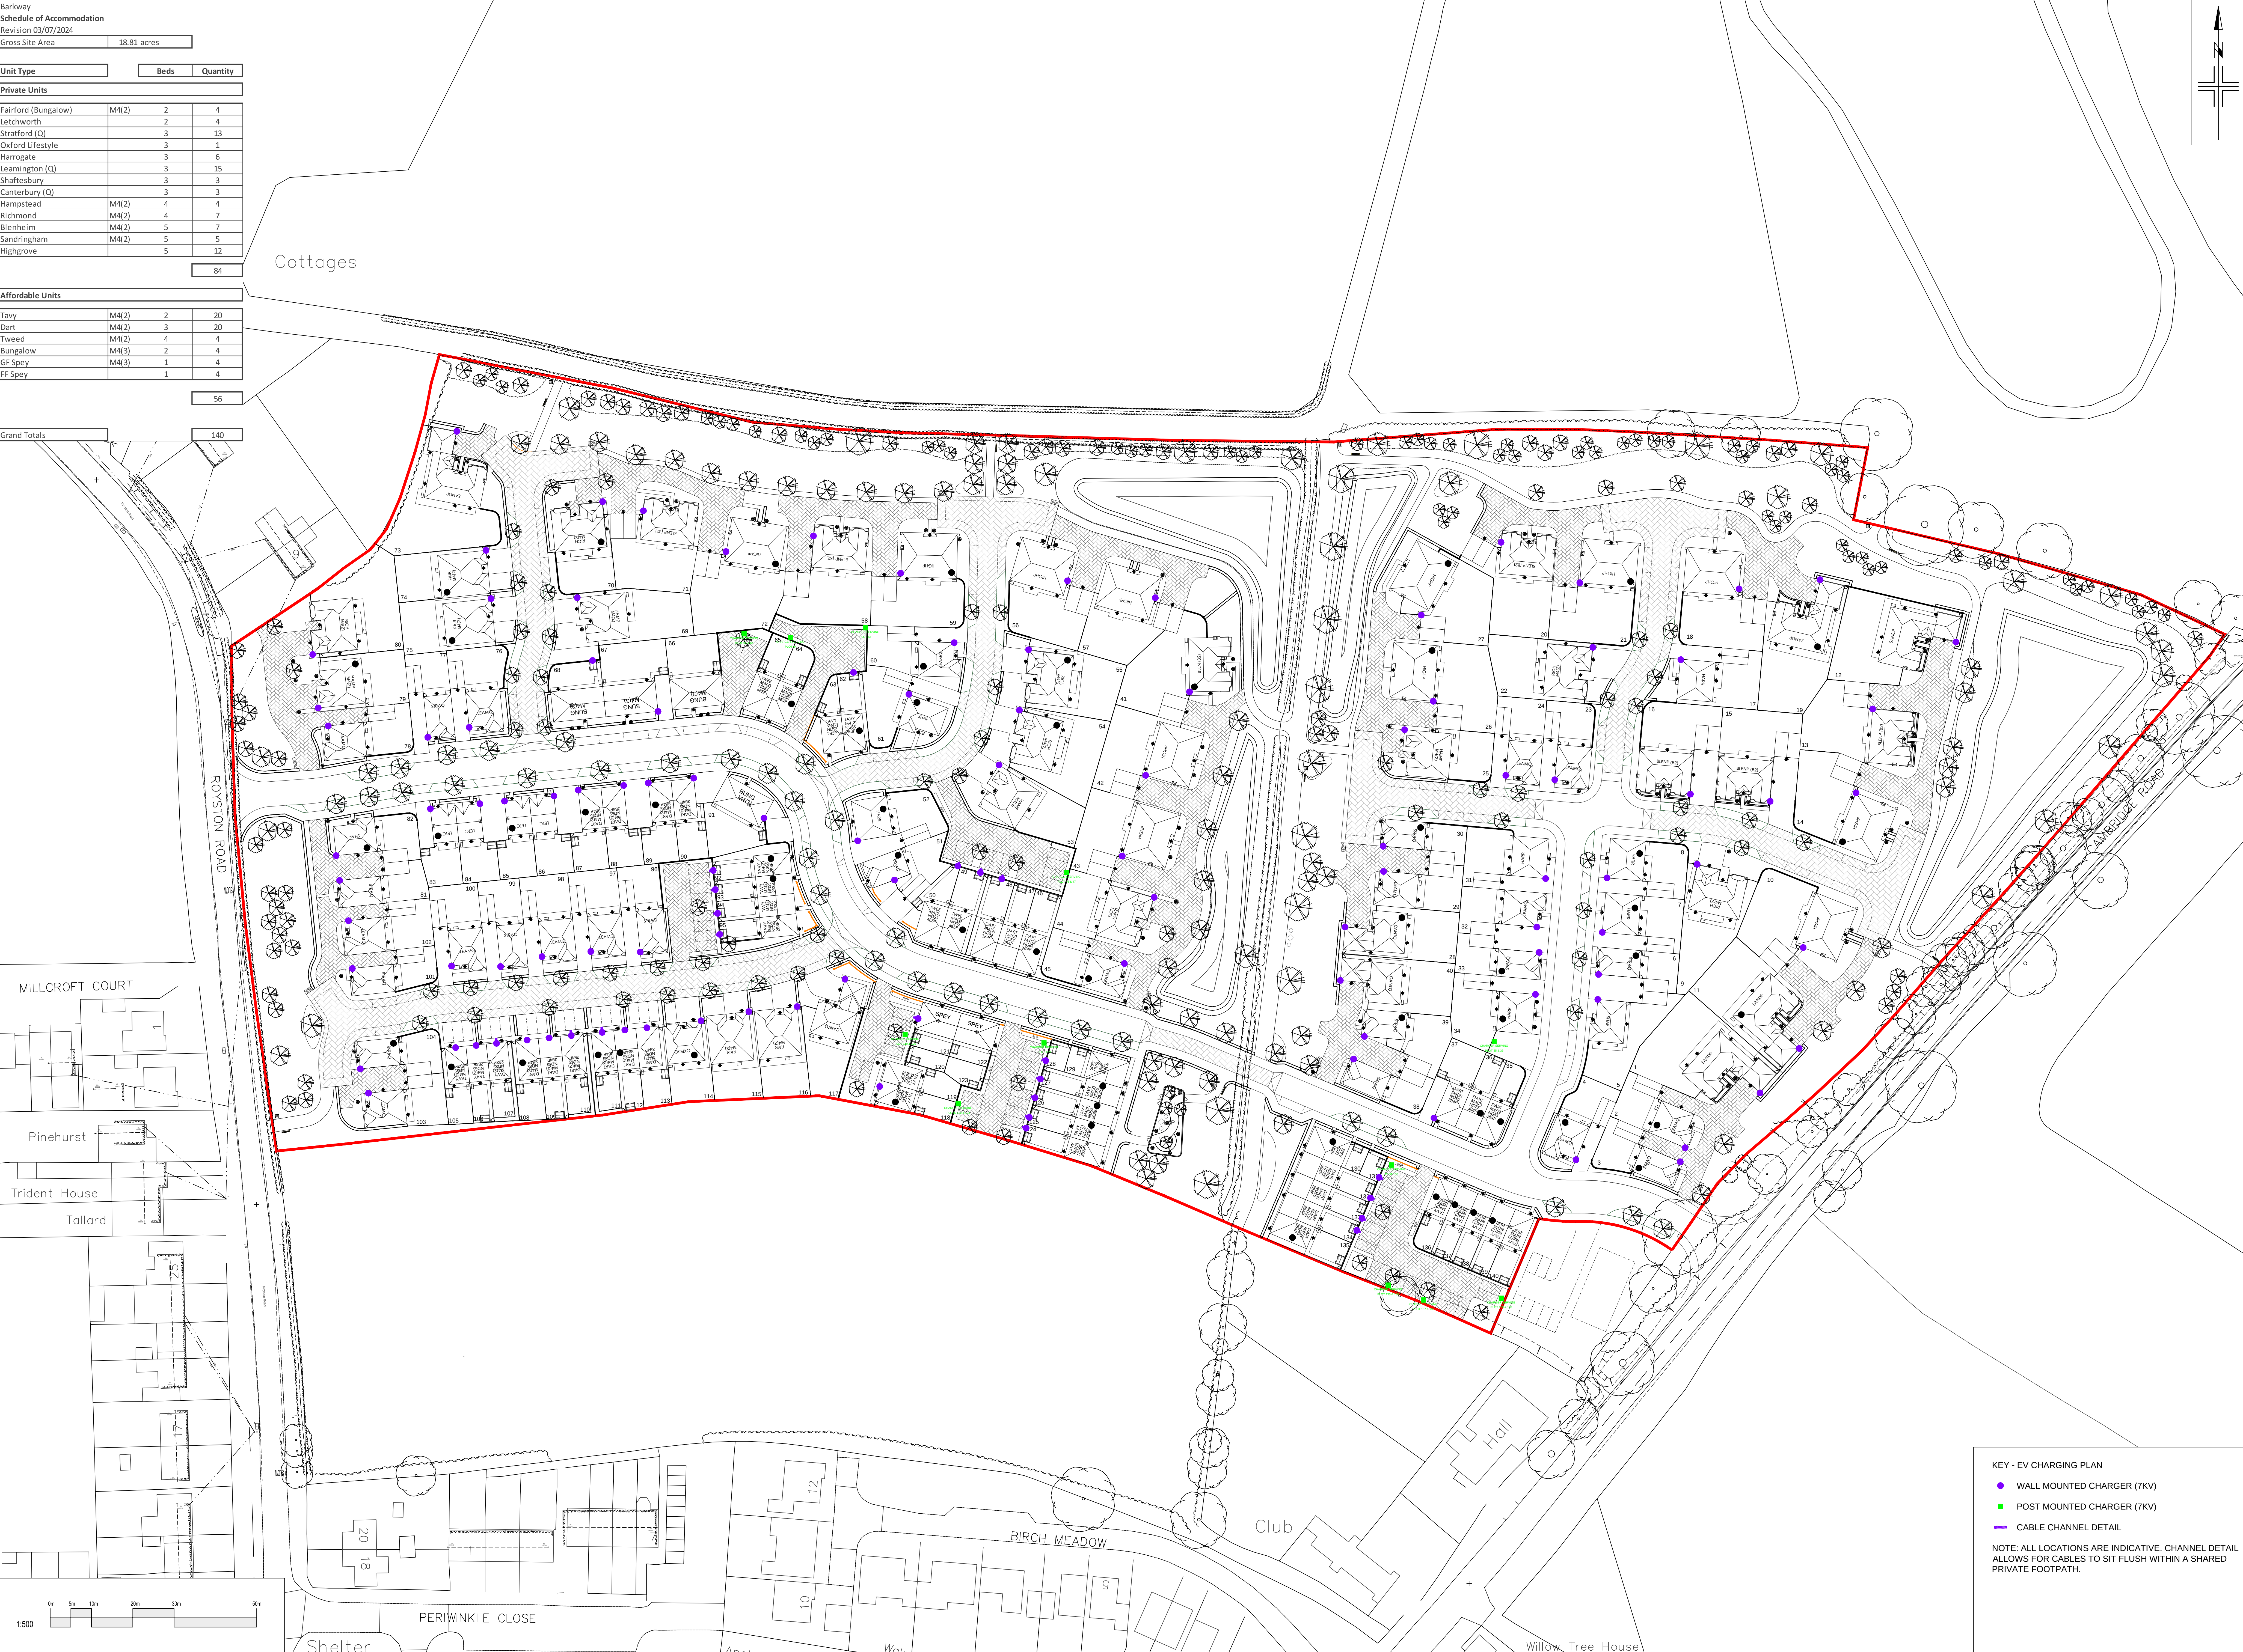

Revision: 03/07/2024

Date: 03/07/2024

Amendment: 03/07/2024

Version: 03/07/2024

Developer: **Barkway**

Location: **Roston Road**

Marketing Name: **EV Charging Plan**

Drawing Title: **1877-22-02-008**

Drawing Number: **1877-22-02-008**

Revision: **1:500**

Drawn By: **MG**

Drawn Date: **Feb 2024**

Checked By: **MG**

Checked Date: **Feb 2024**

Redrow Homes South Midlands

Redrow Homes, 6 Westwood Way, The Leas, Northampton NN4 7ED
Tel: 0304 601111 Web: www.redrow.co.uk

Legal/Disclaimer: 100%

This report has been designed after due consideration of our Content & Conditions Plan.