



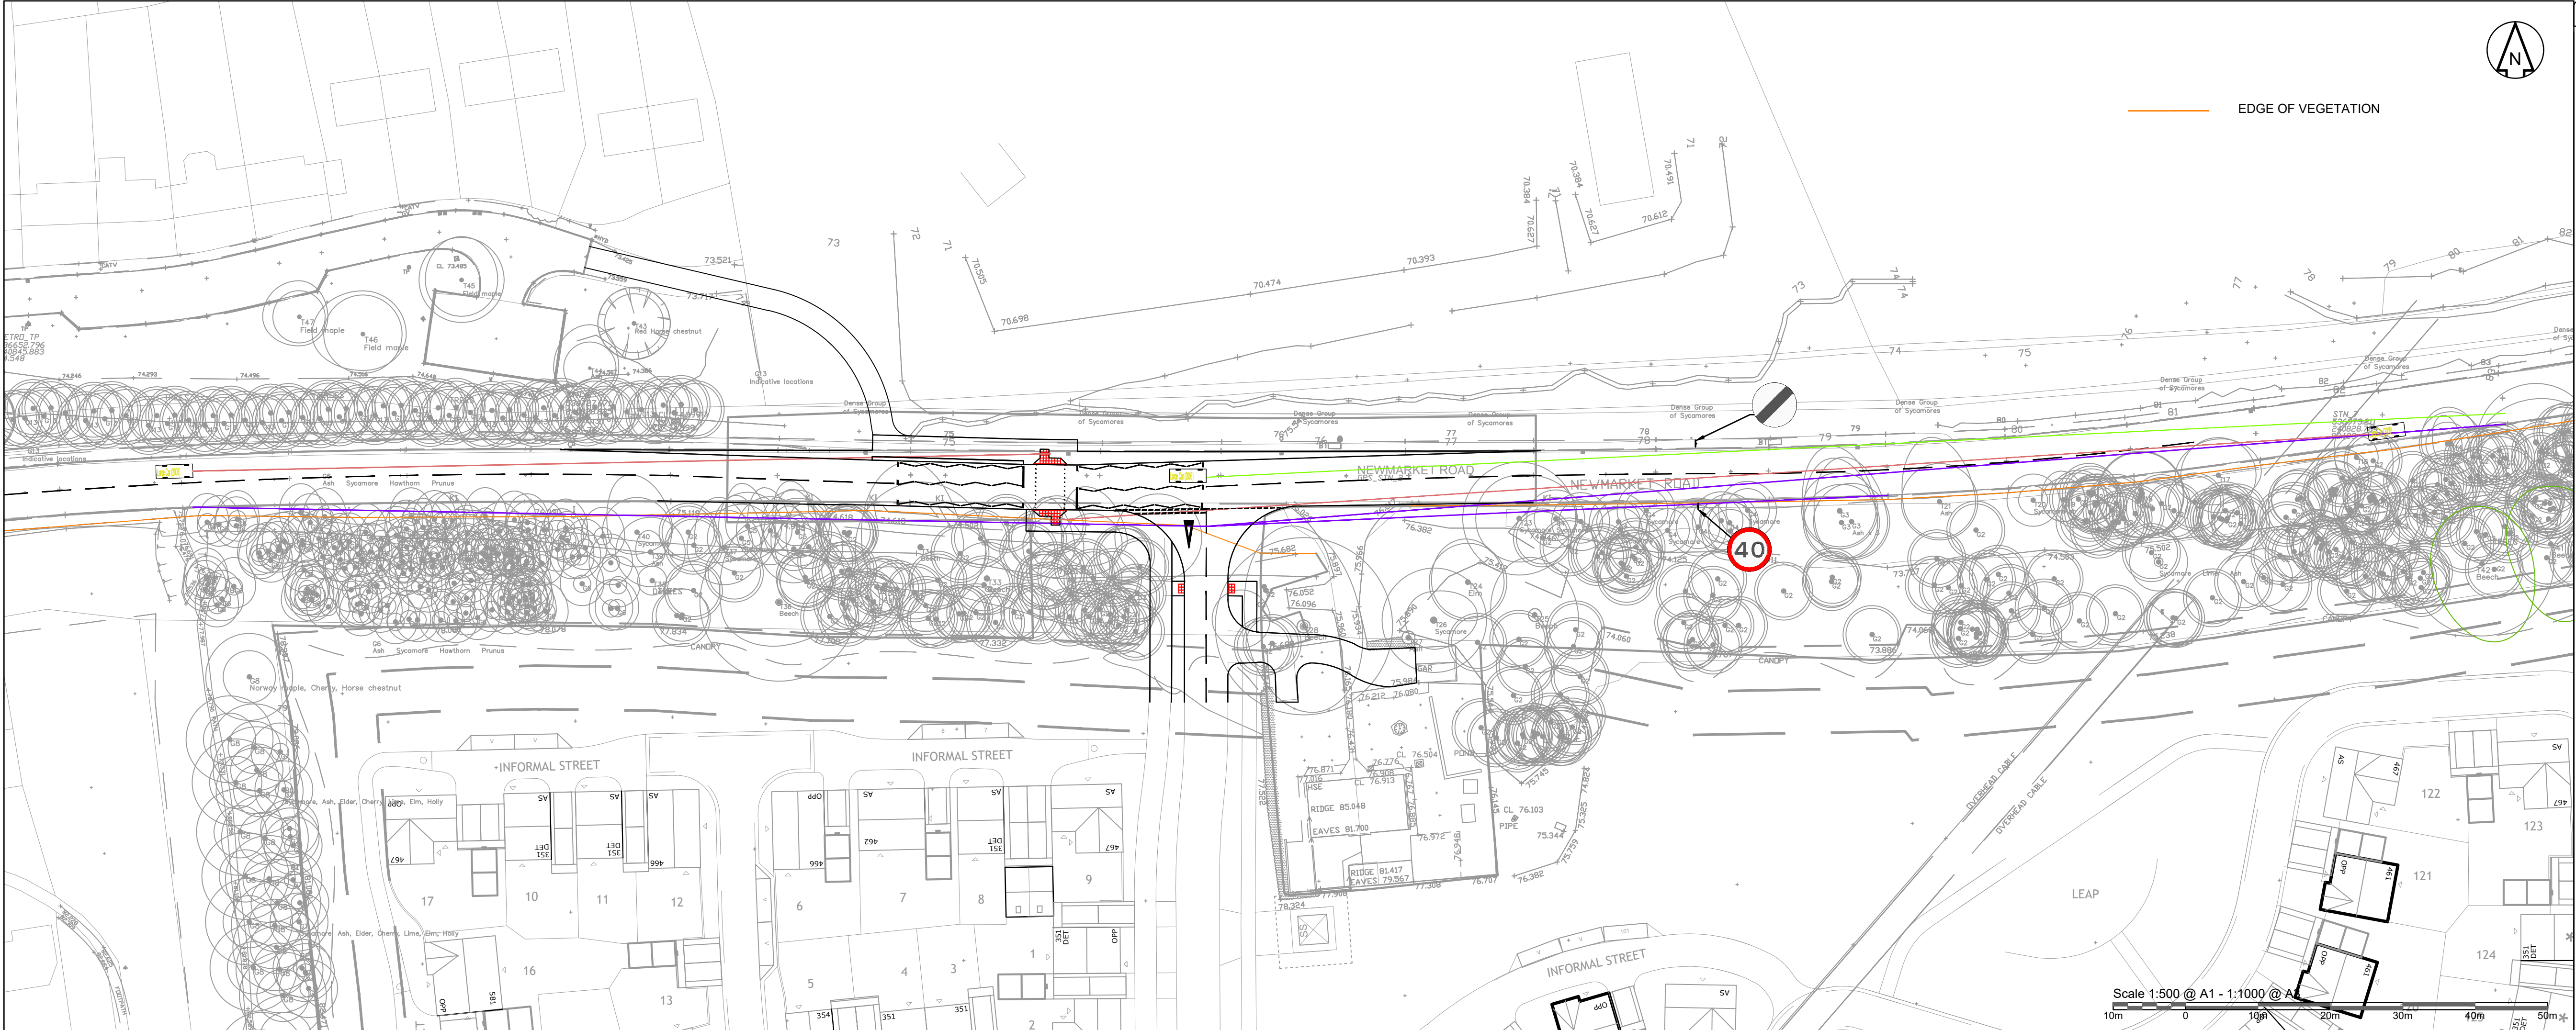

DO NOT SCALE OFF THIS DRAWING

NOTES

1. This drawing is indicative and subject to discussions with local & national highway authorities. This design is also subject to confirmation of land ownership, topography, location of statutory services, detailed design and traffic modelling.
2. Markides Associates accept no responsibility for any unauthorised amendments to this drawing. Do not rely on dimensions scaled from this plan.

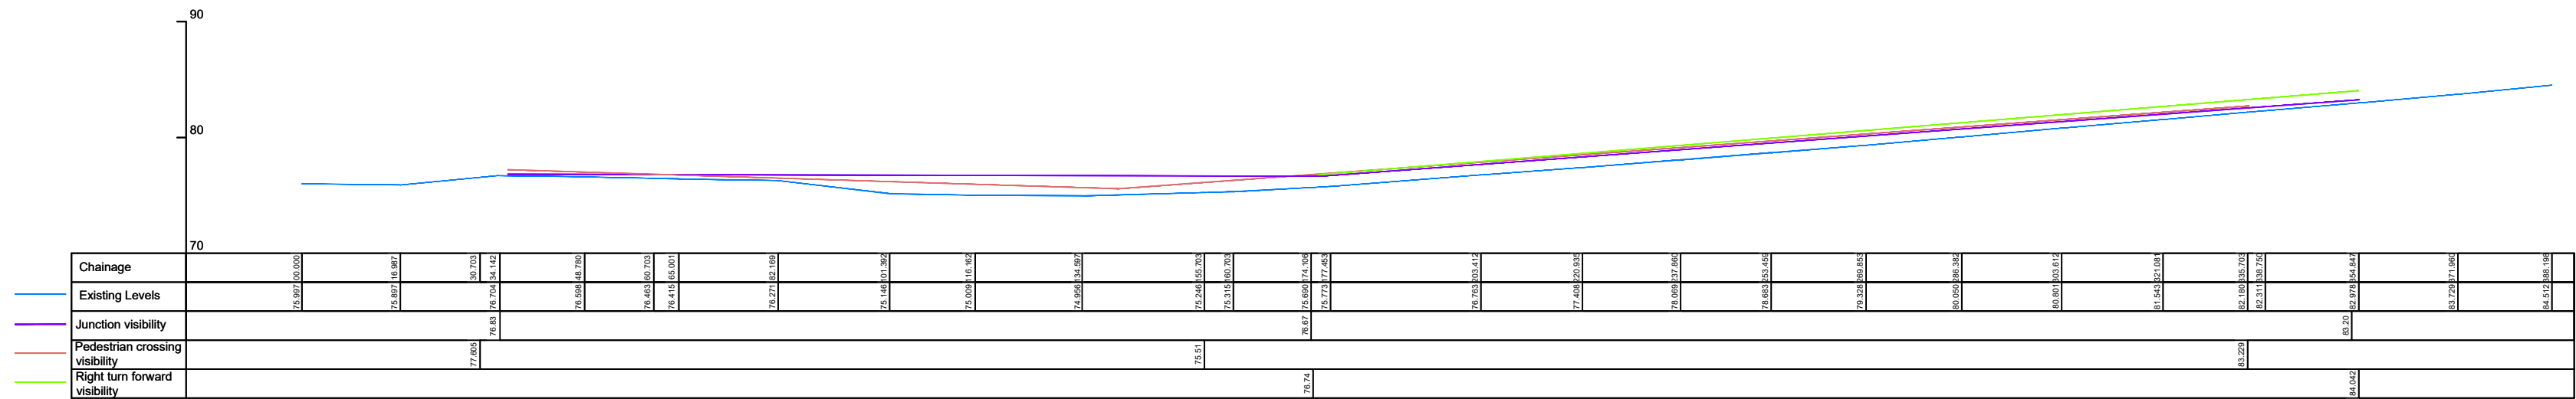

Revision History

Rev	Comment	By	Chkd	Appr	Date
P03	FOR INFORMATION	NB	AS	AS	11.11.25
P02	FOR INFORMATION	NB	AS	AS	04.04.25
P01	FOR INFORMATION	NB	AS	AS	27.08.24
Rev	Comment	By	Chkd	Appr	Date
Current Revision					
P03	FOR INFORMATION	NB	AS	AS	11.11.25
Rev	Comment	By	Chkd	Appr	Date

S2 - FOR INFORMATION

VISTRY GROUP PLC



Project
NEWMARKET ROAD, ROYSTON

Drawing Title
VISIBILITY SPLAYS

Markides Associates reference: 23324 AS SHOWN @ A1
23324-MA-XX-XX-DR-C-0130 - P03

