

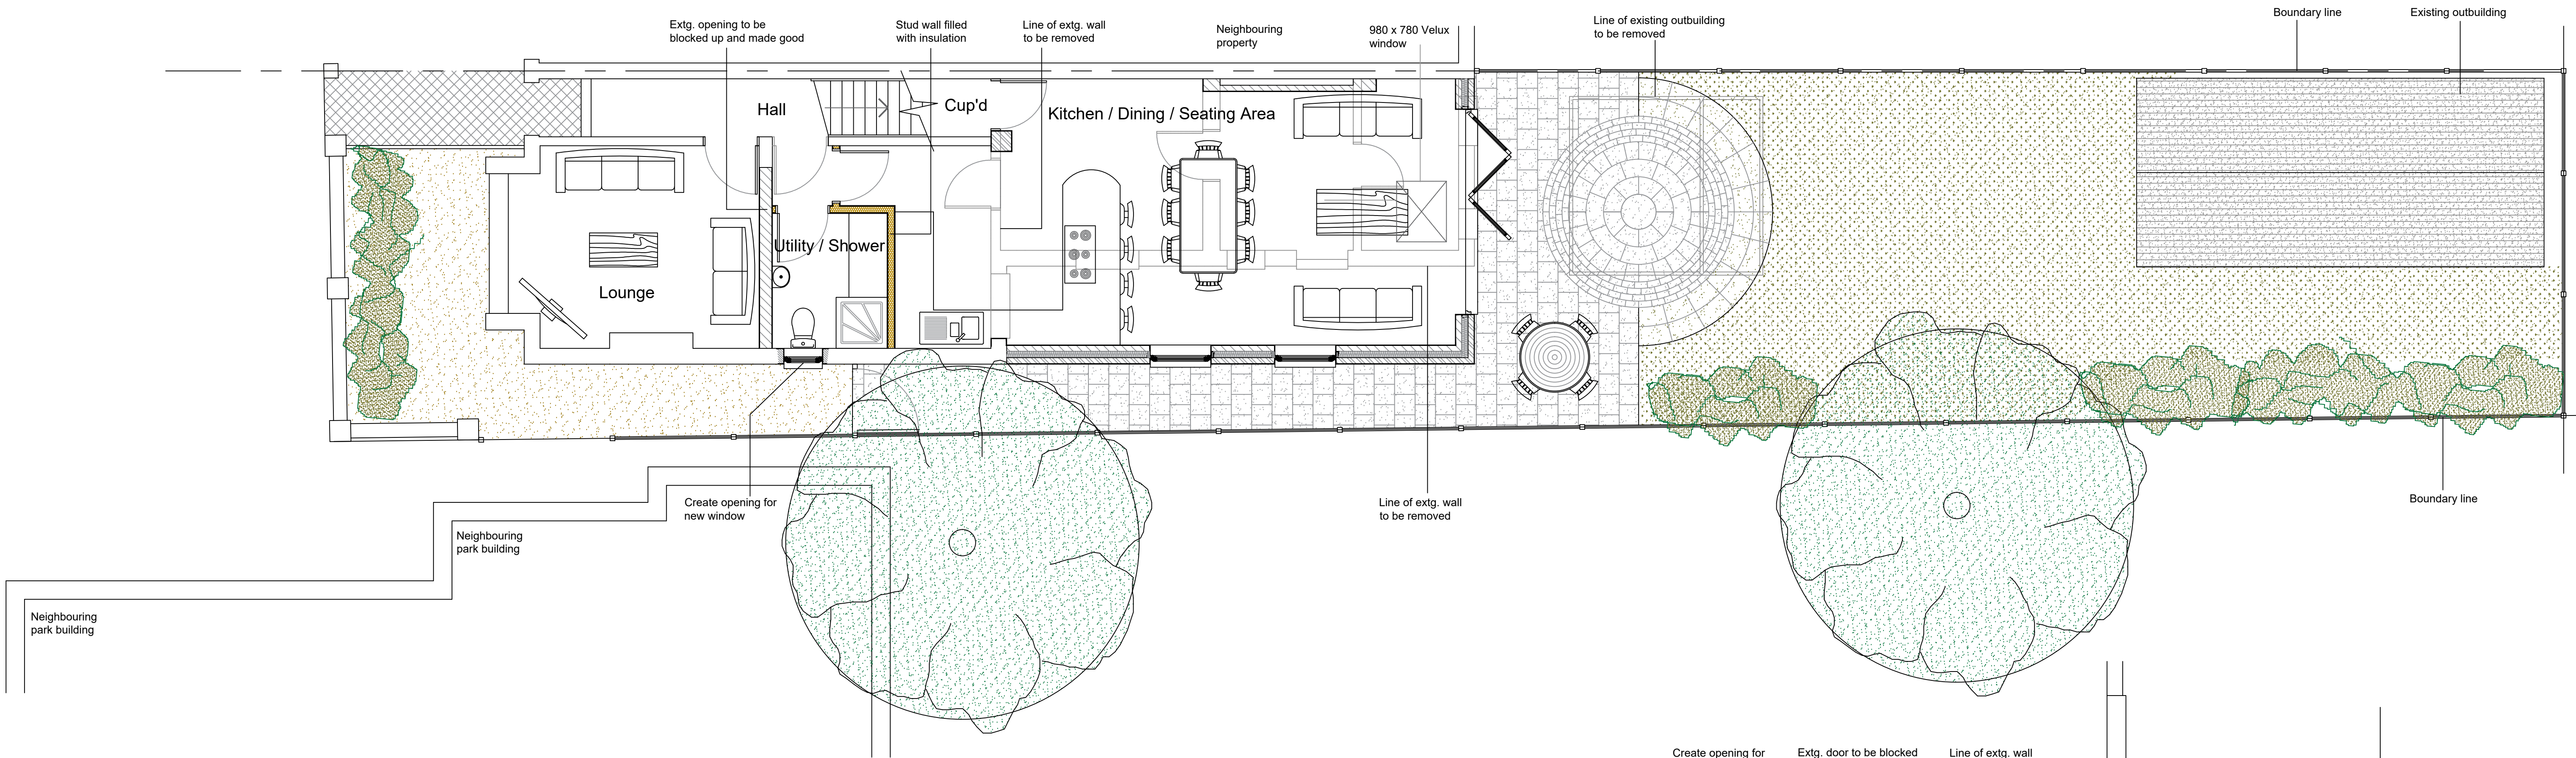



Proposed Ground Floor Plan 1:50

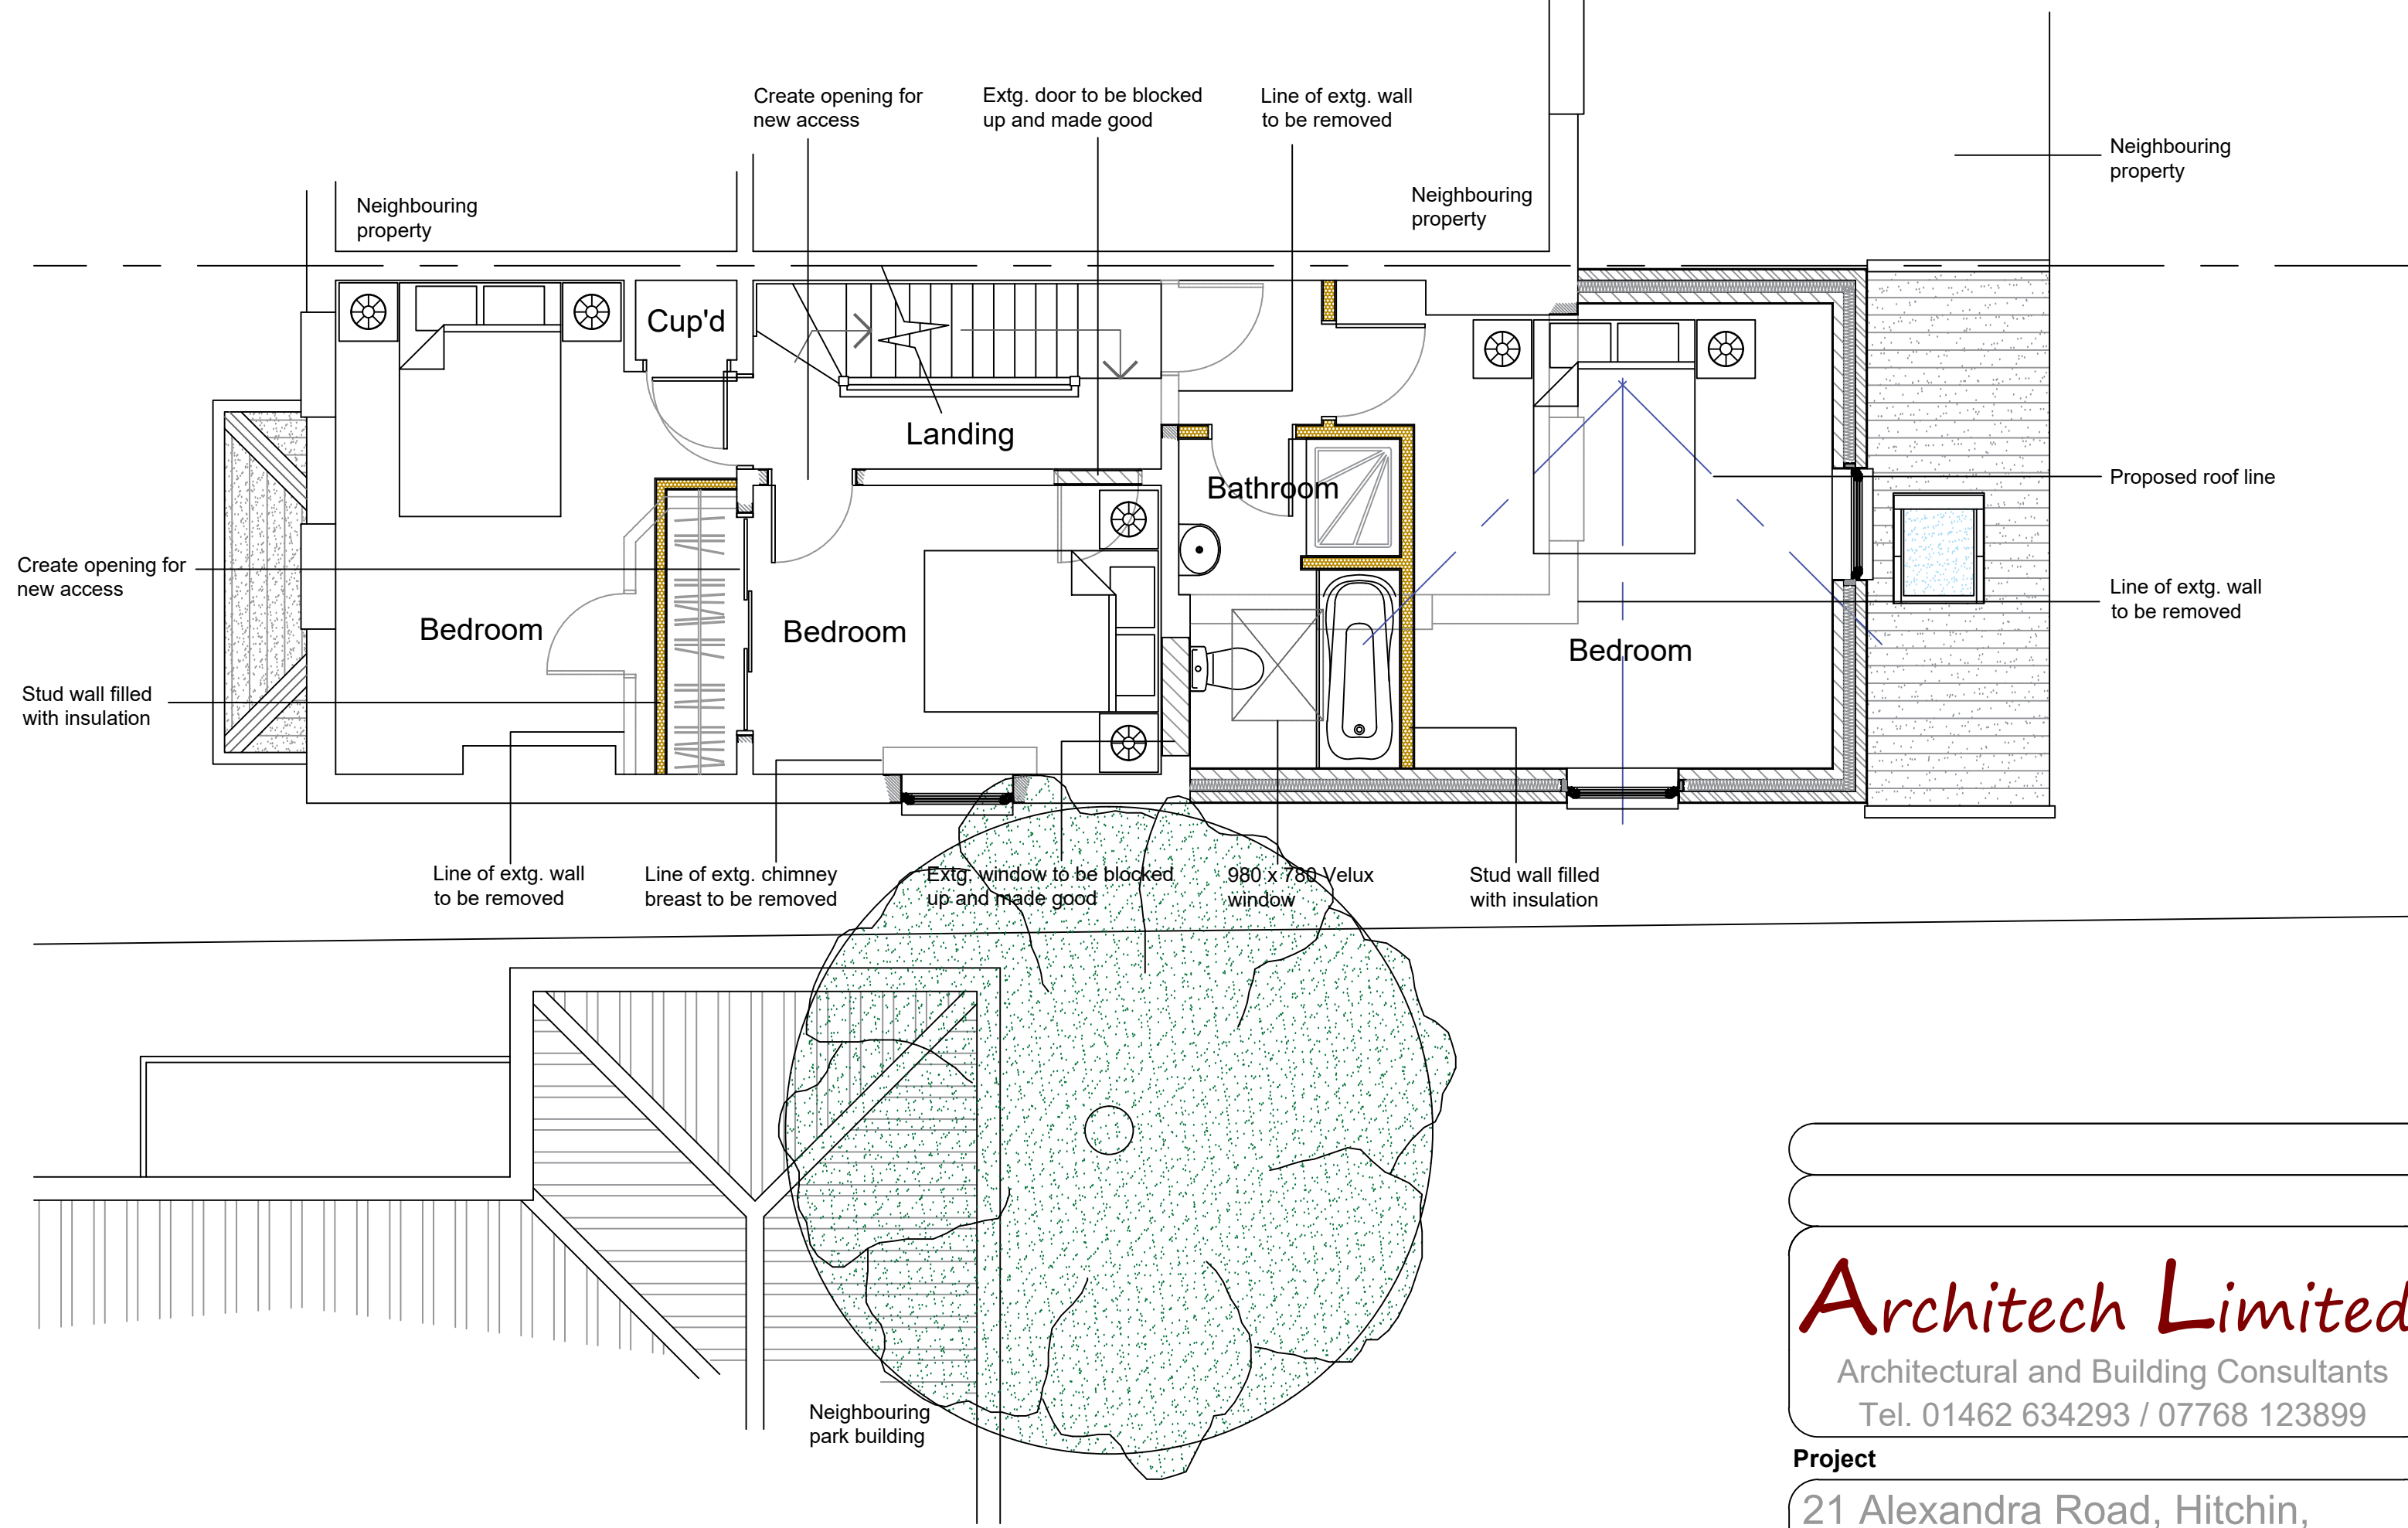

Proposed Elevations 1:100

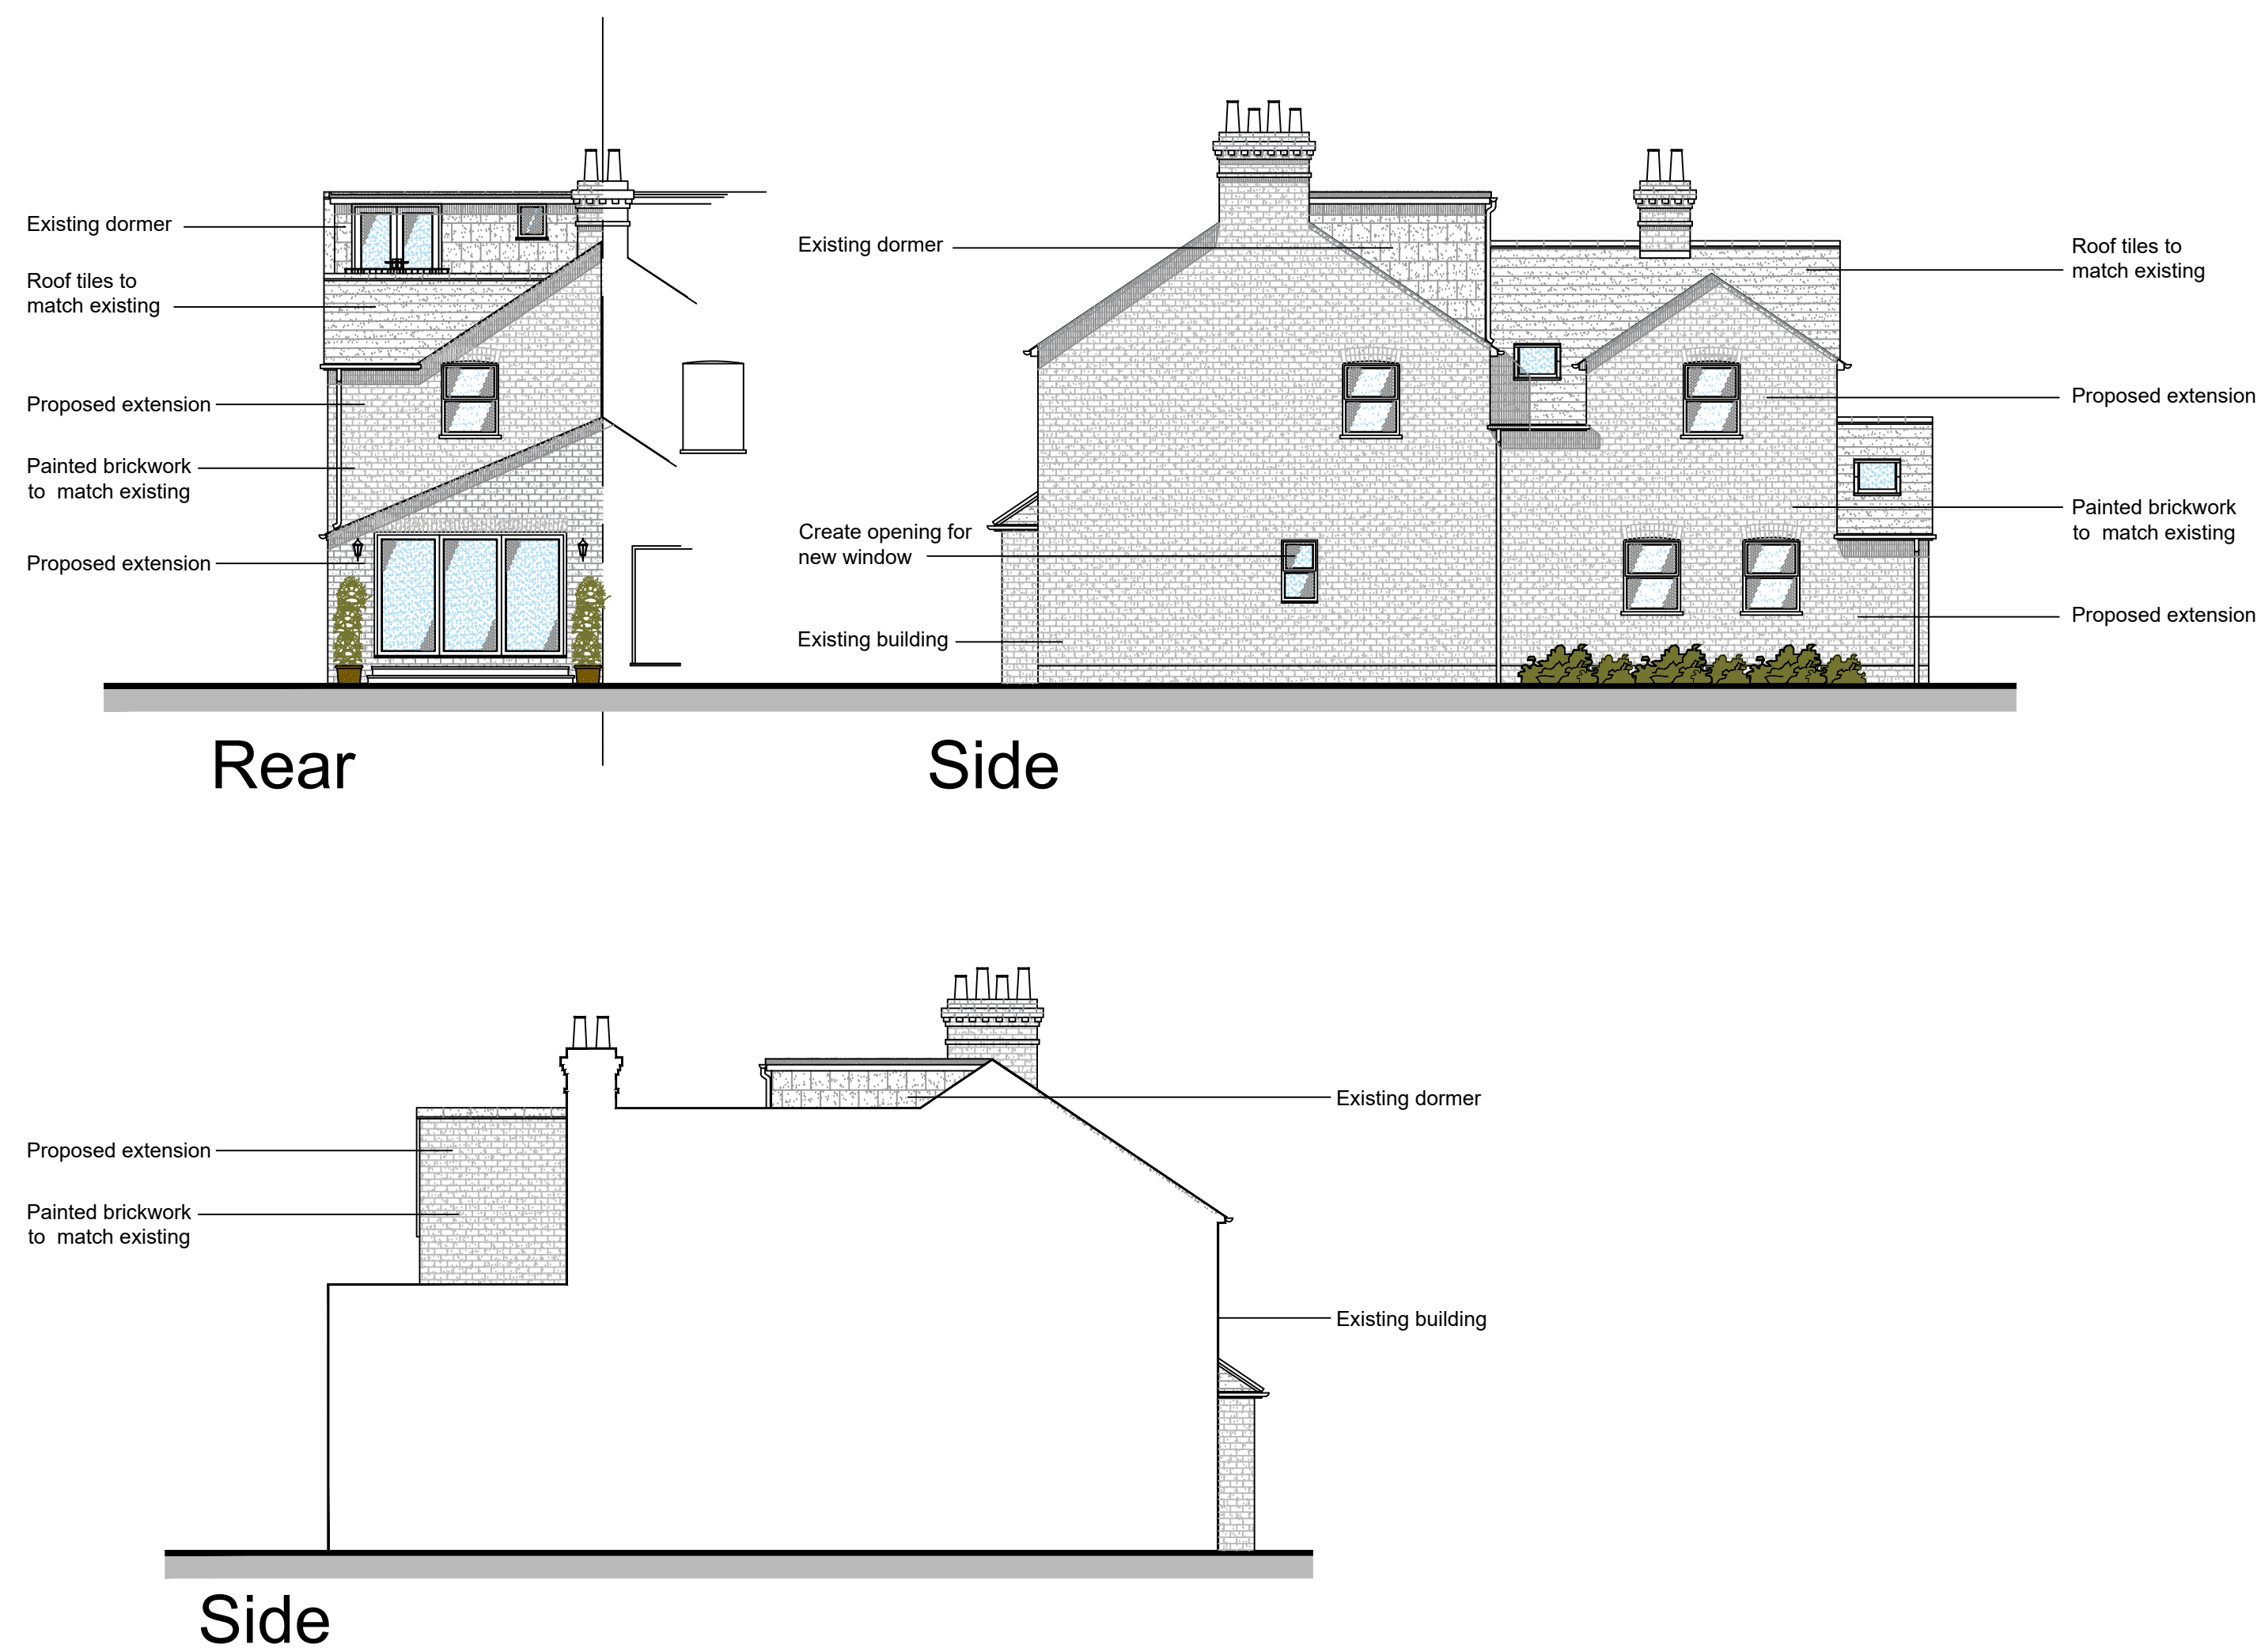

Proposed First Floor Plan 1:50

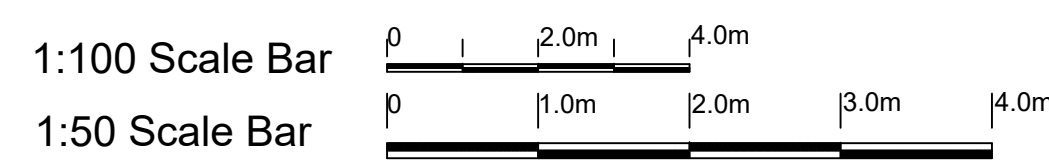

Architech Limited
Architectural and Building Consultants
Tel. 01462 634293 / 07768 123899

Project
21 Alexandra Road, Hitchin,
Hertfordshire

Title
Proposed Two Storey Rear
Extension

Date	Scale	Status
March 2025	1:50 1:100	Planning
2025 / 10 / 01		A1

© THIS DRAWING IS COPYRIGHT