




535186.430	241795.451	49.656
535250.852	241818.618	48.198
535245.542	241849.475	48.024
535223.867	241825.739	48.511

THIS DRAWING IS COPYRIGHT
DIMENSIONS ARE NOT TO BE SCALED FROM THIS DRAWING UNLESS
DONE SO BY THE LOCAL PLANNING AUTHORITY.
AXONarchitects CANNOT BE LIABLE FOR THIRD PARTY REPRODUCTION
ELECTRONIC DATA IS NOT TO BE AMENDED/DELETED WITHOUT
AXONarchitects PERMISSION
Ordnance Survey (c) Crown Copyright 2012. All rights reserved.
Licence number 0100031673
Supplied by EMAPSITE (Ordnance Survey Licensed Partner)

REV	DATE	INIT	DESCRIPTION

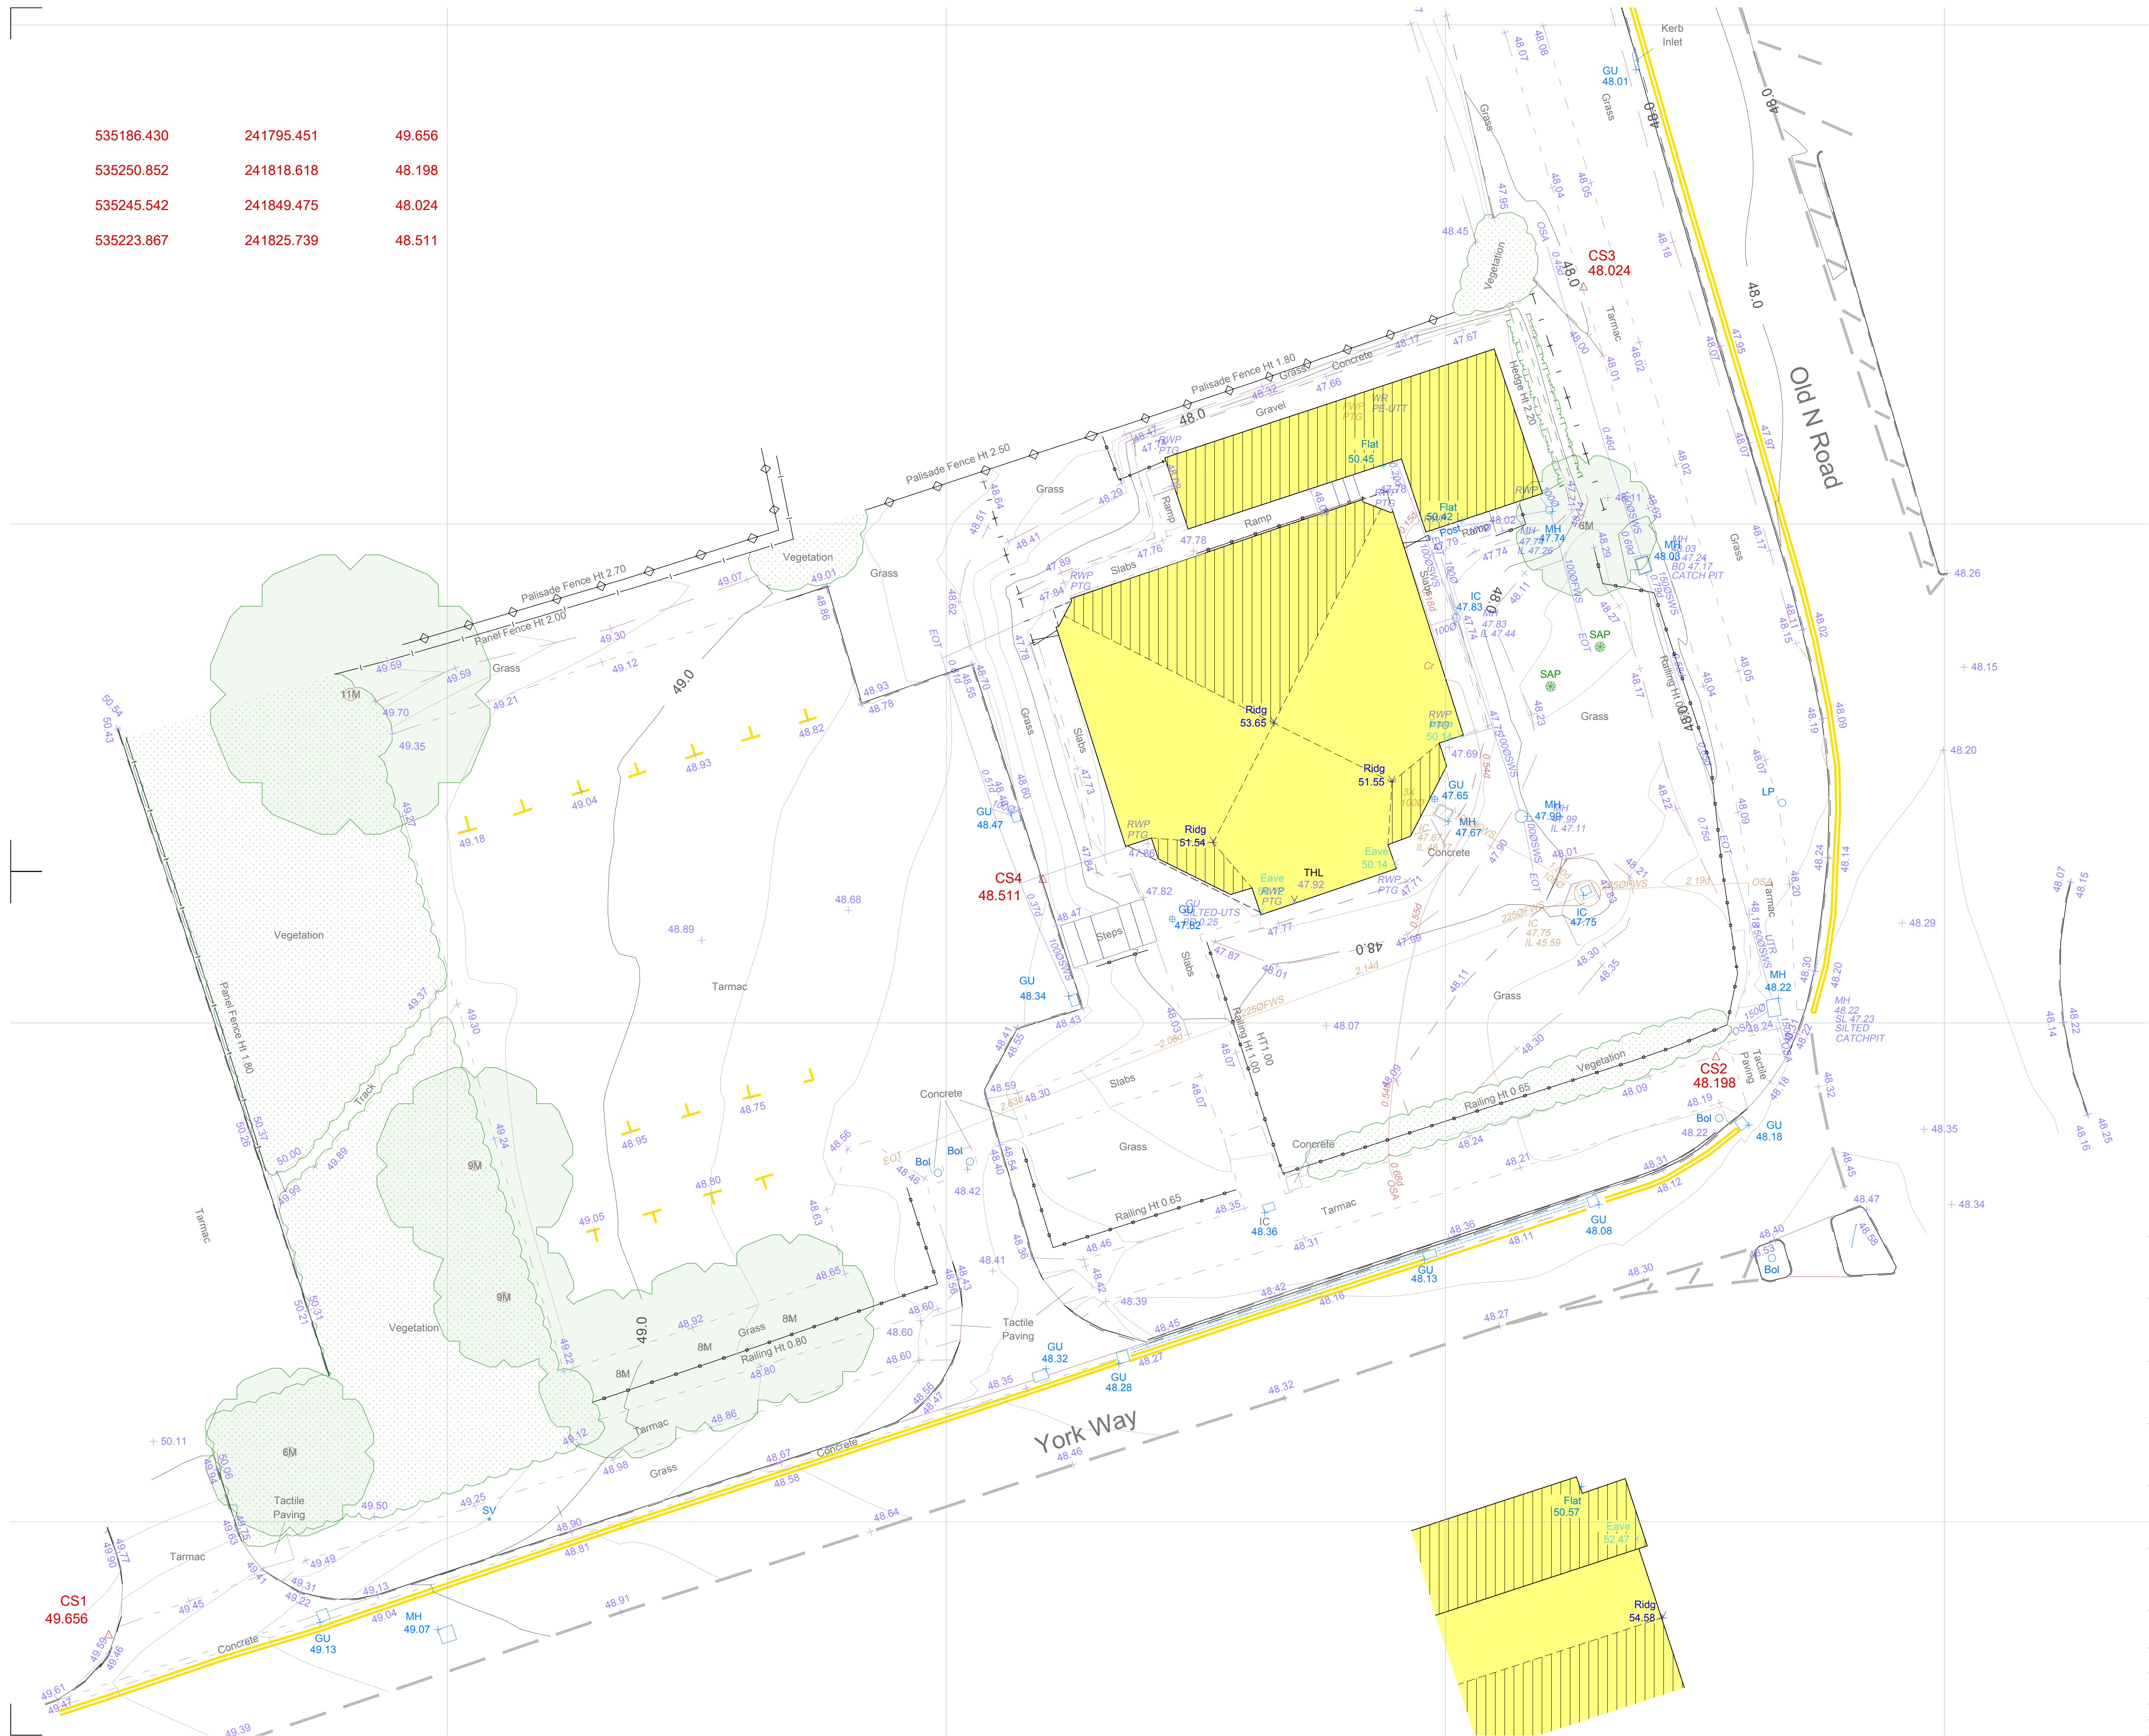

DISCLAIMER NOTES:
DRAWING SUBJECT TO FOLLOWING
CONDITIONS:
SITE LEVEL SURVEY
MEASURED BUILDING SURVEY
CONFIRMATION OF LEGAL BOUNDARY & EASEMENTS
GROUND INVESTIGATION BY OTHERS
STATUTORY AUTHORITY SERVICES INVESTIGATION
PLANNING AUTHORITY COMMENTS/ APPROVAL
HIGHWAY AUTHORITY COMMENTS/ APPROVAL
CONSERVATION OFFICER COMMENTS/ APPROVAL
FLOOD RISK ASSESSMENT
PARTY WALL ACT 1996

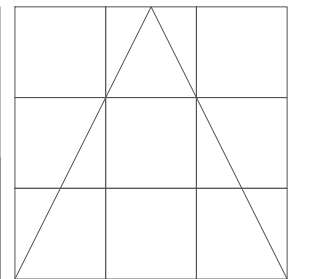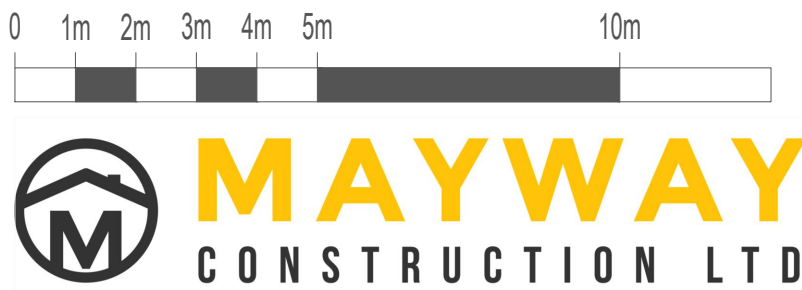

Studio @
32 Bathford Hill, Bathford,
Bath & NorthEast Somerset, BA1 7SL, England.
T: 07903 073451
E: studio@axonarchitects.co.uk
W: www.axonarchitects.co.uk

CLIENT			
Mayway Construction Ltd			
PROJECT			
Proposed Replacement Church Royston Evangelical Church York Way, Royston			
STATUS		DATE	
Planning		30-07-2025	
DRAWN		CHECKED	
others		-	
DRAWING		SCALE	
Site Block Plan as Existing		1:125	
DRAWING No.		REVISION	
241573-PL02		-	