
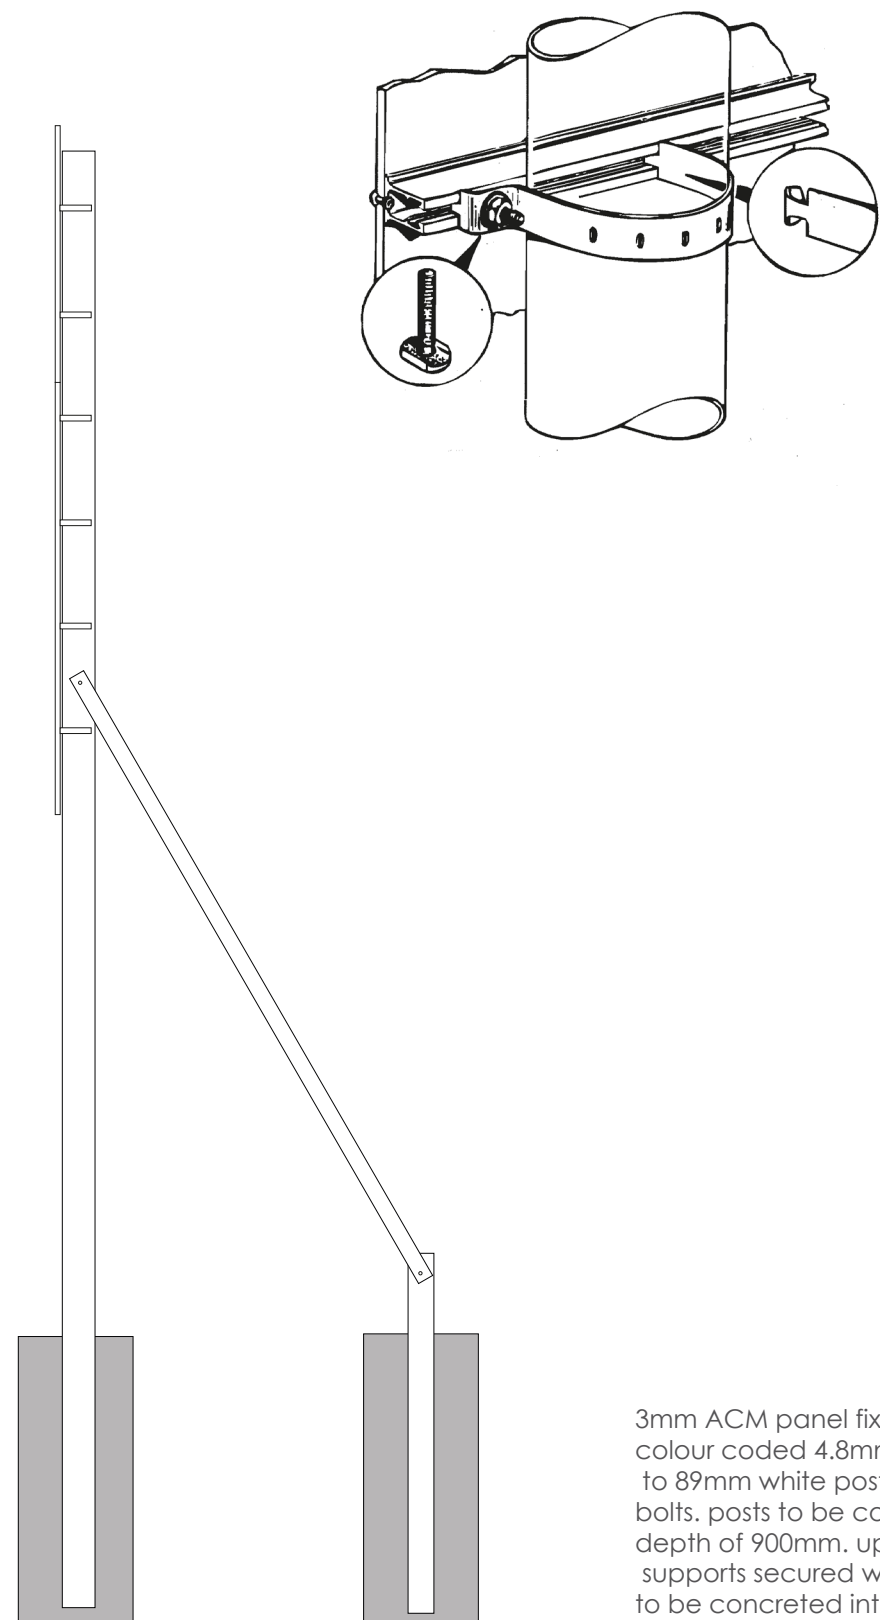


Wrenbridge

CLICK LETCHWORTH **MARKETING BOARD**
SEPTEMBER 2025

TASSELL DESIGN.
THE CREATIVE AGENCY
FOR BRANDING,
ADVERTISING, AND
EVERYTHING WEB

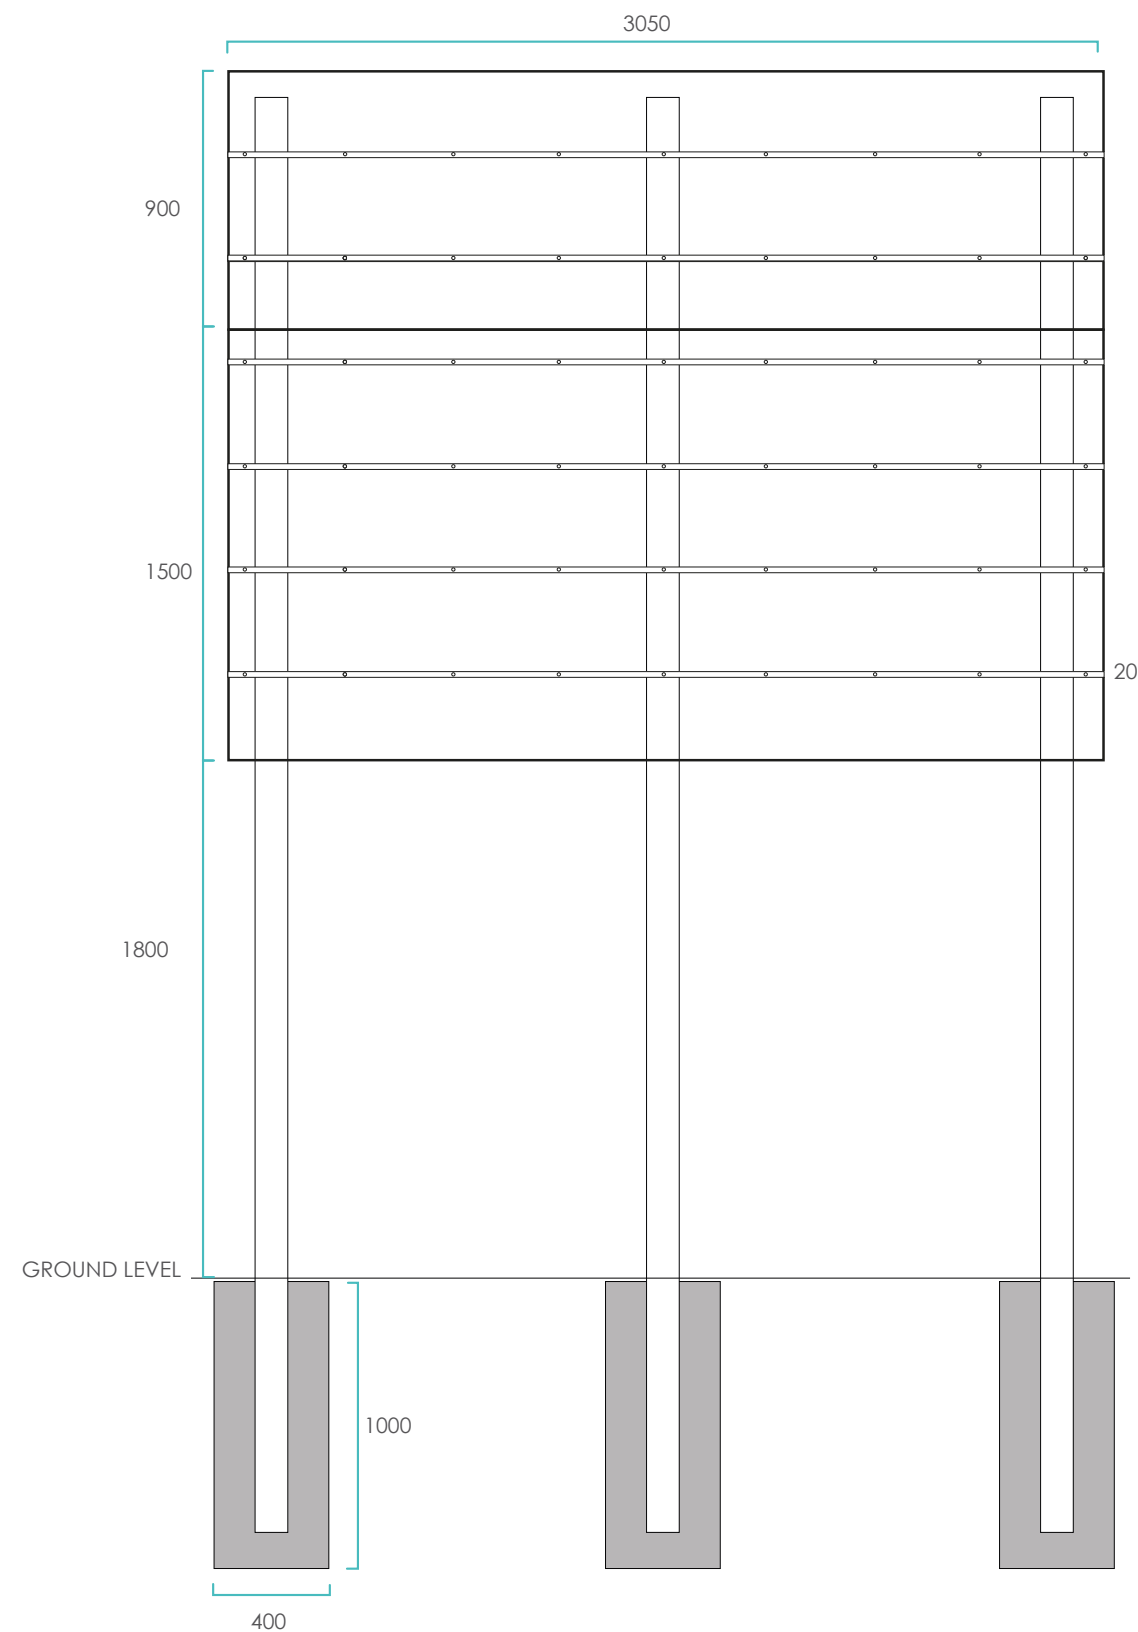

3mm ACM panel fixed to 20mm fixings rails using colour coded 4.8mm rivets.(24 per sign.) rails fixed to 89mm white posts using clips and m8 nuts and bolts. posts to be concreted into the ground at a depth of 900mm. upright posts to have 50mm back supports secured with m16 coach bolts. stumps to be concreted into the ground at a depth of 1000

Date: 2025


Scale: 1:10@A0

Details:

Size: 10x8 landscape (3050 x 2440)



Date: 2025	Scale: 1:10@A0	Details:	Size: 10x8 landscape (3050 x 2440)
------------	----------------	----------	------------------------------------

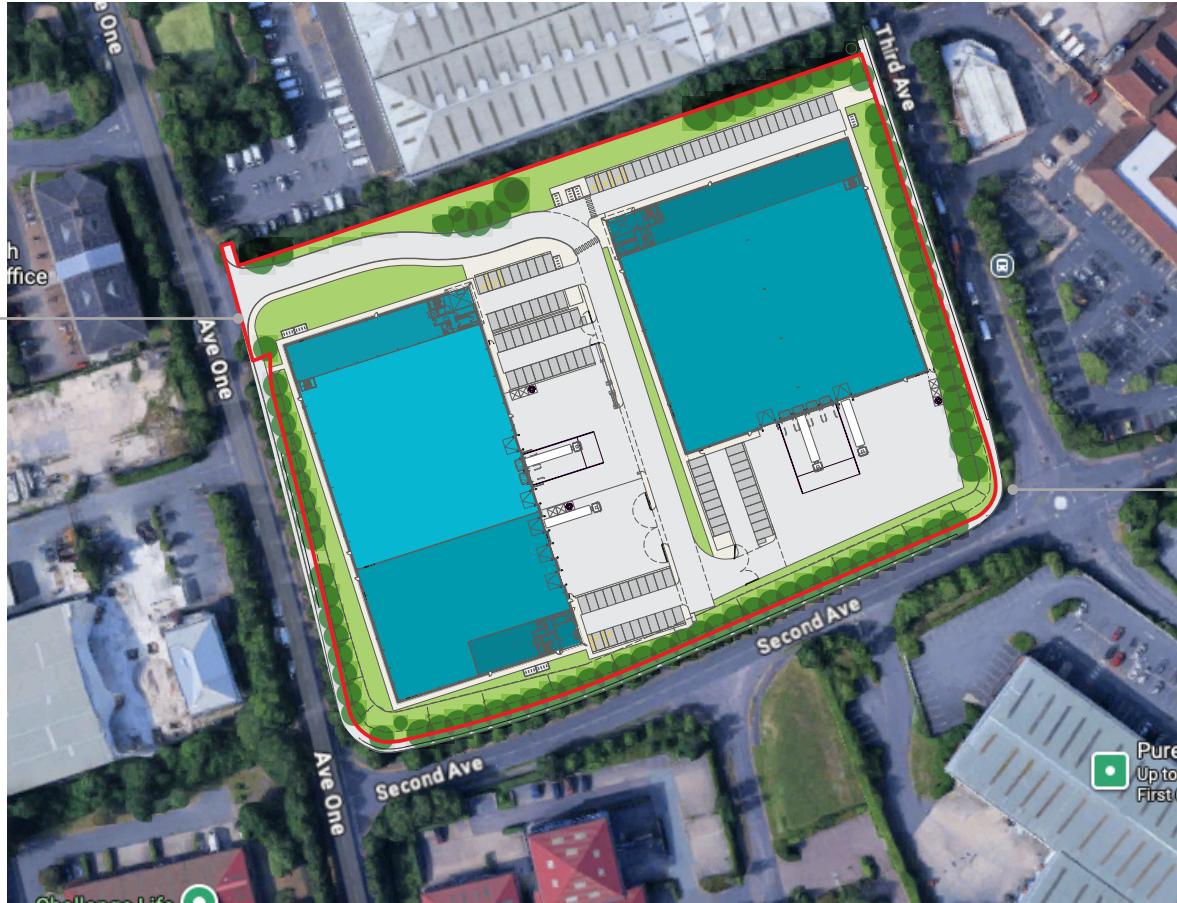

Click Letchworth Marketing board - Avenue One



Click Letchworth Marketing board - Second Avenue/Third Avenue