


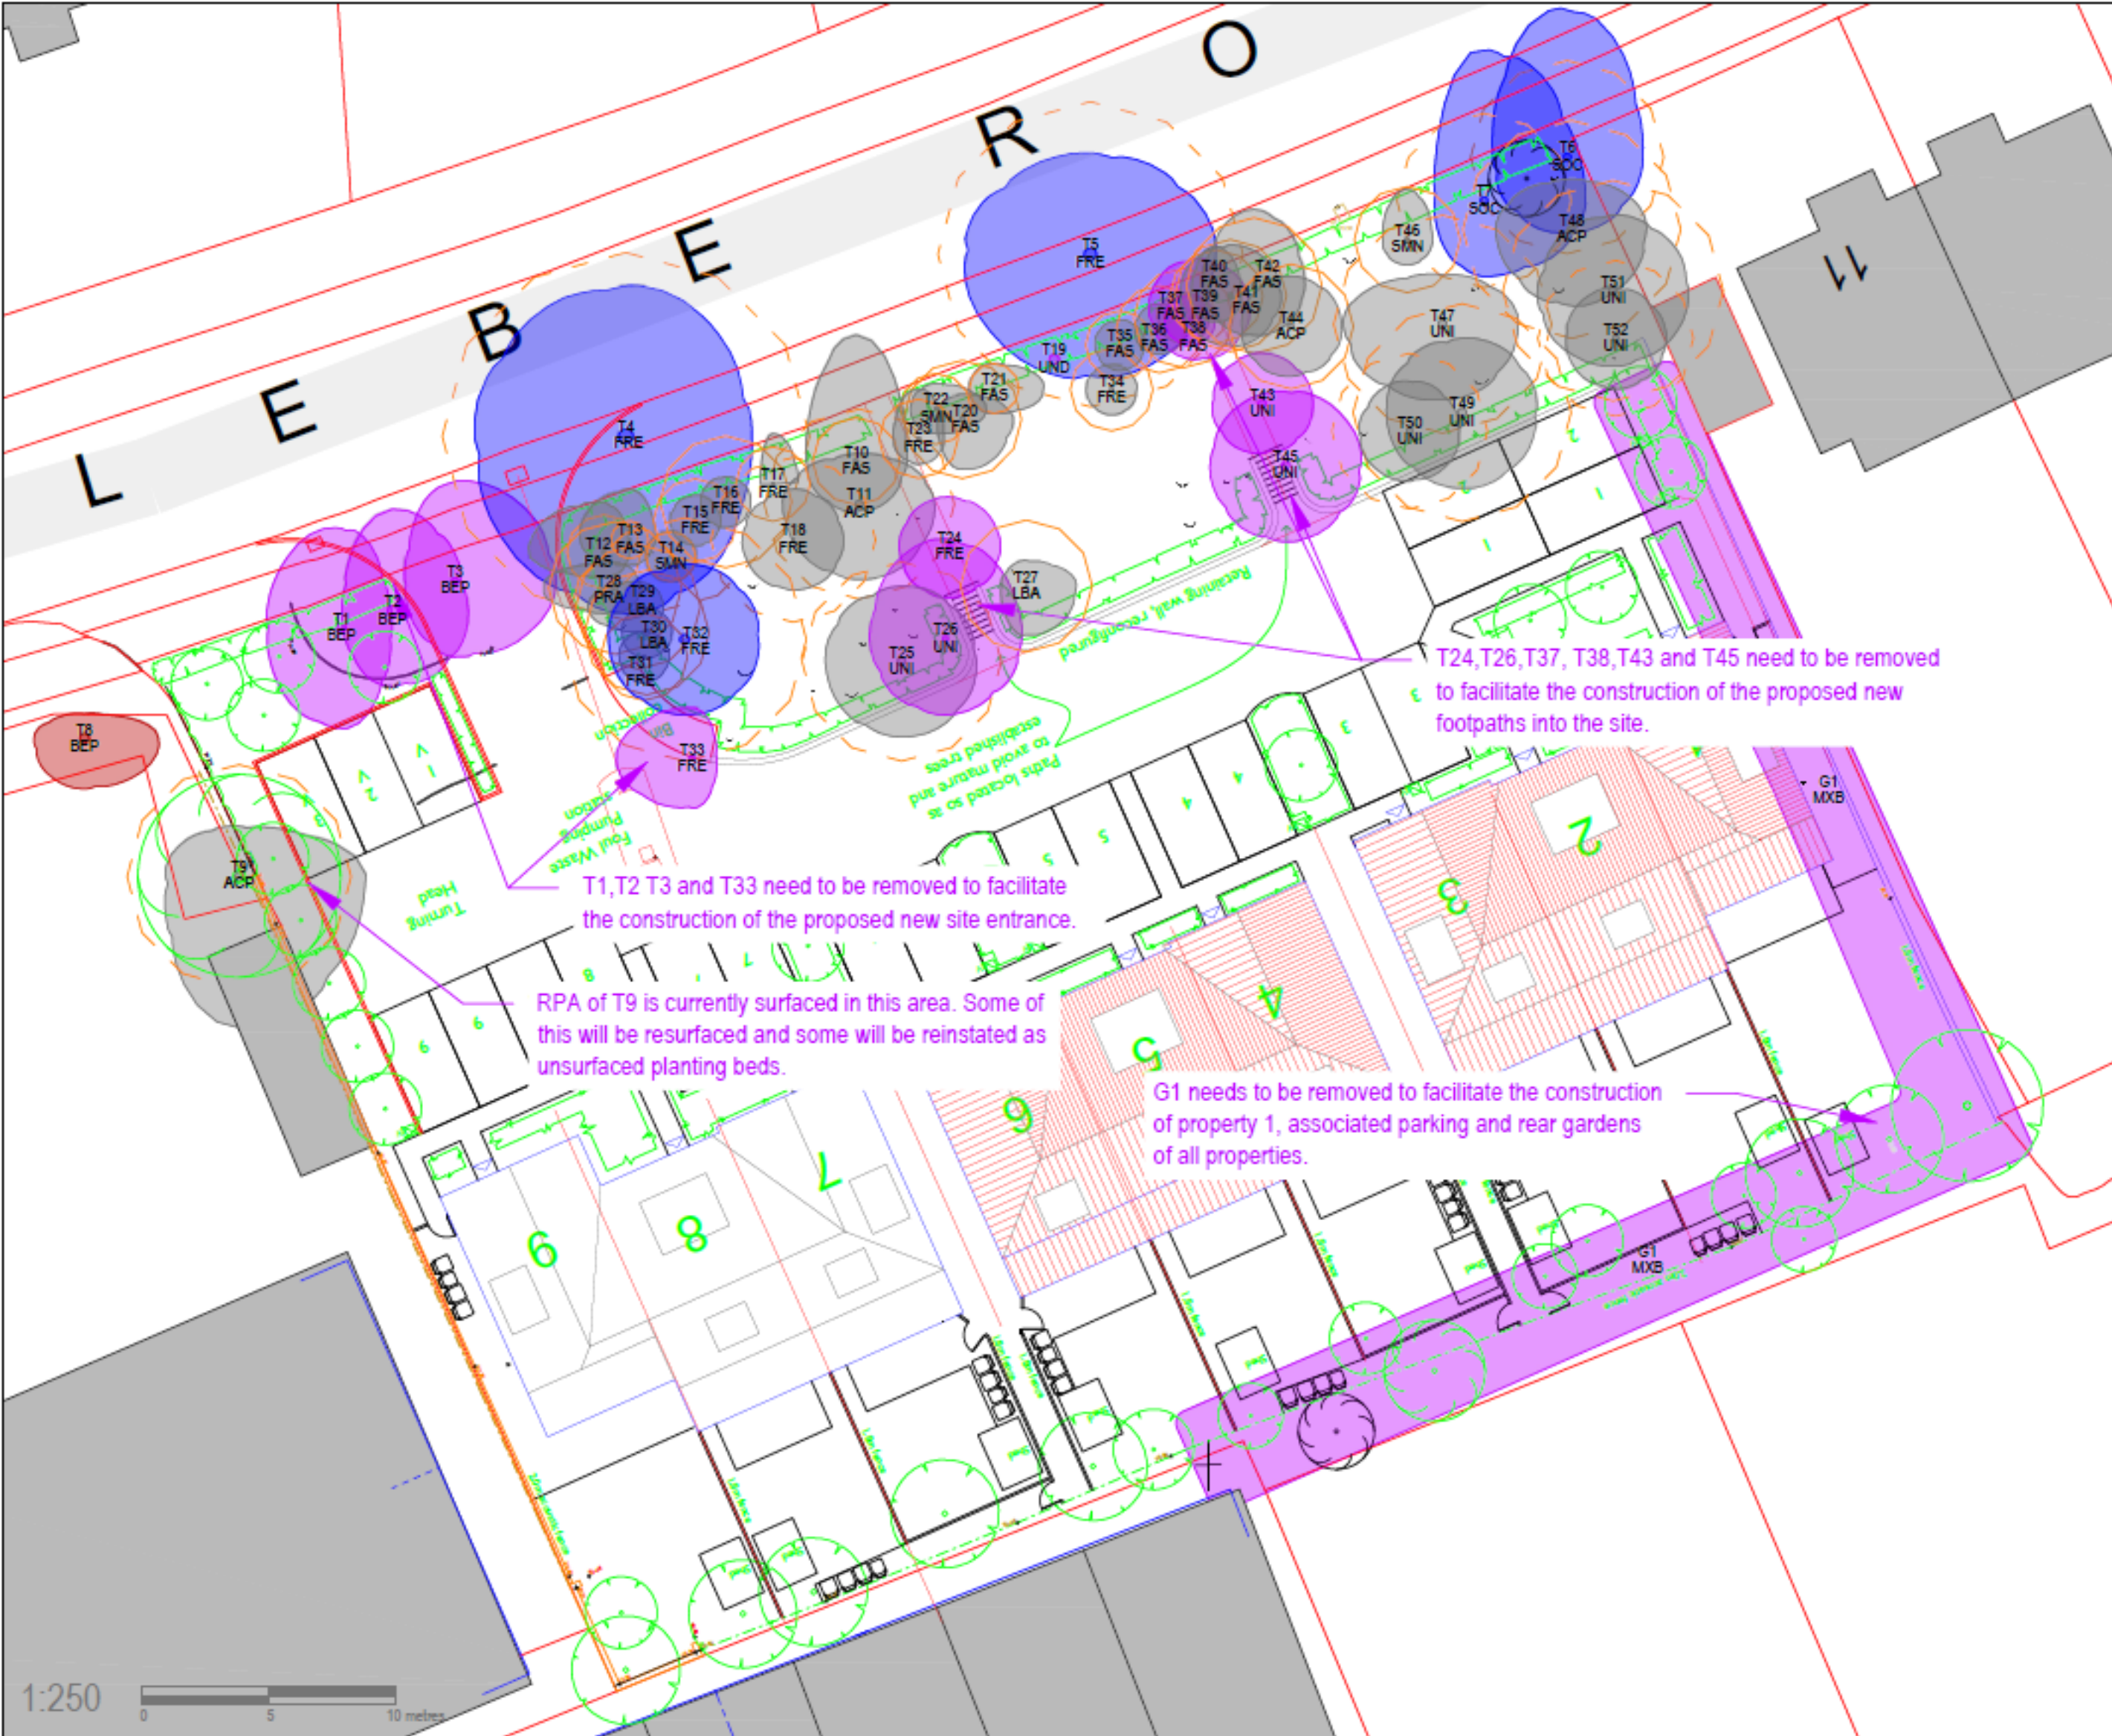

KEY

Tree categories based on BS 5837:2012 Trees in relation to design, demolition and construction - Recommendations

- Category A Tree**
Trees of High Quality with an estimated remaining life expectancy of at least 40 years.
- Category B Tree**
Trees of Moderate Quality with an estimated remaining life expectancy of at least 20 years.
- Category C Tree**
Trees of Low Quality with an estimated remaining life expectancy of at least 10 years, or young trees with a stem diameter below 150mm.
- Category U Tree**
Trees in such condition that they cannot realistically be retained as living trees in the context of the current land use for longer than 10 years.
- Root Protection Area (RPA)**
- Tree Removals**
Trees identified as requiring removal to facilitate the project.

Tree Key

- | | |
|-----------------------|-----------------------------|
| ACP - Spindle | MXB - Mixed broadleaf |
| BEP - Silver birch | PRA - Wild cherry |
| FAS - Common beech | SMN - Common or black elder |
| FRE - Common ash | SOC - Mountain ash |
| LBA - Common laburnum | UNI - Unidentified |

Client	Wheatley		
Project	Glebe Road		
Title	Appendix D - Arboricultural Impact Assessment Plan		
Scale	1:250 @ A3	Drawn	LA
Date	April 2026	Checked	KL
Drawing No.	MH10798-002	Rev	-

MAYDENCROFT[®]

Maydencroft Limited, Maydencroft Manor
Gosmore, Hitchin, Hertfordshire, SG4 7QA

t +44 (0)800 157 7707
e info@maydencroft.co.uk
w www.maydencroft.co.uk